




250 Staunton Turnpike, Parkersburg, WV 26104

400/500 Series
Vinyl Fixed Window
w/ Nailing Fin
"NON-IMPACT"

GENERAL NOTES

1. This product has been evaluated and is in compliance with the 9th Edition (2026) Florida Building Code (FBC) structural requirements excluding the "High Velocity Hurricane Zone" (HVHZ).
2. Product anchors shall be as listed and spaced as shown on details. Anchor embedment to base material shall be beyond wall dressing or stucco.
3. When used in areas requiring wind borne debris protection this product is required to be protected with an impact resistant covering that complies with FBC Sections 1609.1.2 & R301.2.1.2.
4. For 2x stud framing construction, anchoring of these units shall be the same as that shown for 2x buck masonry construction. Increase anchor length to account for exterior sheathing.
5. Site conditions that deviate from the details of this drawing require further engineering analysis by a licensed engineer or registered architect.


TABLE OF CONTENTS	
SHEET#	DESCRIPTION
1	Typical elevations, design pressures and general notes
2	Horizontal cross sections
3	Buck & frame anchoring
4	Bill of materials, components and glazing details

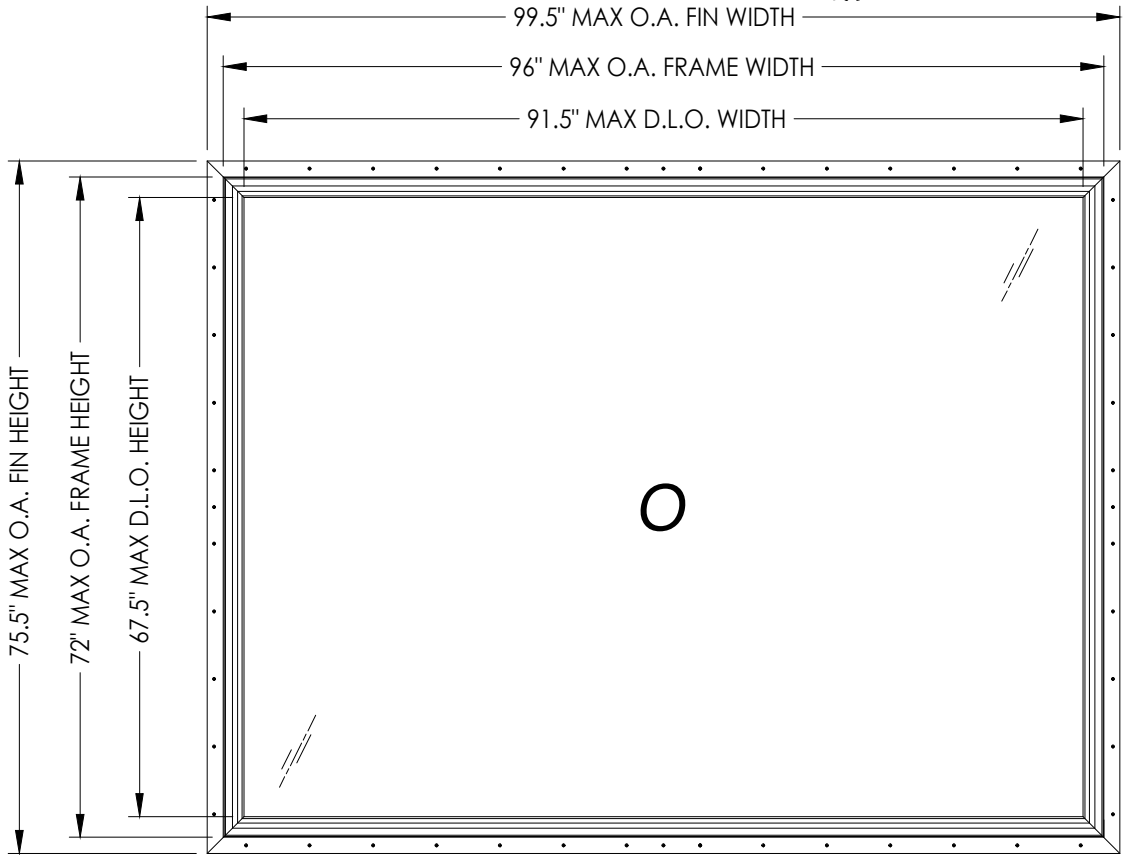

NOTE: Fixed windows may be orientated horizontally or vertically.

MAX. FRAME DIMENSION	MAX. D.L.O. DIMENSION	GLASS TYPE	DESIGN PRESSURE (PSF)	
			POSITIVE	NEGATIVE
48.0" X 36.0"	43.5" X 31.5"	G4	+50.0	-50.0
45.0" X 44.0"	40.5" X 39.5"	G4	+45.0	-45.0
60.0" X 34.0"	55.5" X 29.5"	G4	+40.0	-40.0
72.0" X 28.0"	67.5" X 23.5"	G4	+35.0	-35.0
84.0" X 24.0"	79.5" X 19.5"	G4	+30.0	-30.0
52.0" X 52.0"	47.5" X 47.5"	G3	+50.0	-50.0
63.0" X 44.0"	58.5" X 39.5"	G3	+50.0	-50.0
72.0" X 48.0"	67.5" X 43.5"	G3	+40.0	-40.0

MAX. FRAME DIMENSION	MAX. D.L.O. DIMENSION	GLASS TYPE	DESIGN PRESSURE (PSF)	
			POSITIVE	NEGATIVE
60.0" X 59.0"	55.5" X 54.5"	G3	+35.0	-35.0
84.0" X 42.0"	79.5" X 37.5"	G3	+35.0	-35.0
96.0" X 38.0"	91.5" X 33.5"	G2	+50.0	-50.0
84.0" X 60.0"	79.5" X 55.5"	G2	+50.0	-50.0
96.0" X 58.0"	91.5" X 53.5"	G2	+45.0	-45.0
77.0" X 72.0"	72.5" X 67.5"	G2	+45.0	-45.0
84.0" X 66.0"	79.5" X 61.5"	G2	+45.0	-45.0
96.0" X 72.0"	91.5" X 67.5"	G1	+45.0	-45.0

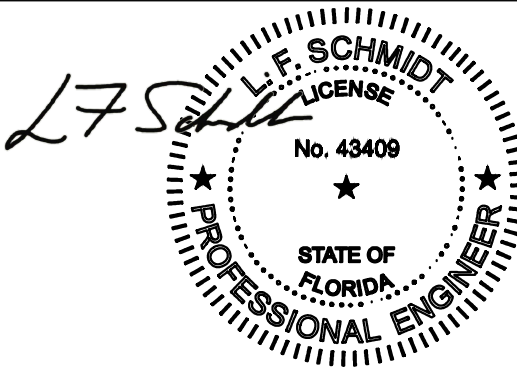

Digitally signed by Lyndon F Schmidt
Date: 2026.07.30 09:08:08 -04'00'

This item has been digitally signed and sealed by L. F. Schmidt, P.E. on the date adjacent to the seal.
Printed copies of this document are not considered signed and sealed and the signature must be verified on any electronic copies.

THIS PRODUCT APPROVAL IS VALID ONLY FOR THE STATE OF FLORIDA

Documents Prepared By:
Lyndon F. Schmidt
P.E. No. 43409

PRODUCT: 400/500 SERIES

PART OR ASSEMBLY:
TYPICAL ELEVATION, DESIGN PRESSURES & GENERAL NOTES

DATE: 4/16/26

SCALE: N.T.S.

DWG. BY: LFS

CHK. BY: RW



DRAWING NO.: FL-48168.1

SHEET 1 OF 4


RW BUILDING CONSULTANTS, INC.
P.O. Box 230, Valrico, FL 33595
Phone No.: 813.659.9197
FBPE Registry No. 9813

REVISIONS

© 2026 R.W. BUILDING CONSULTANTS INC.

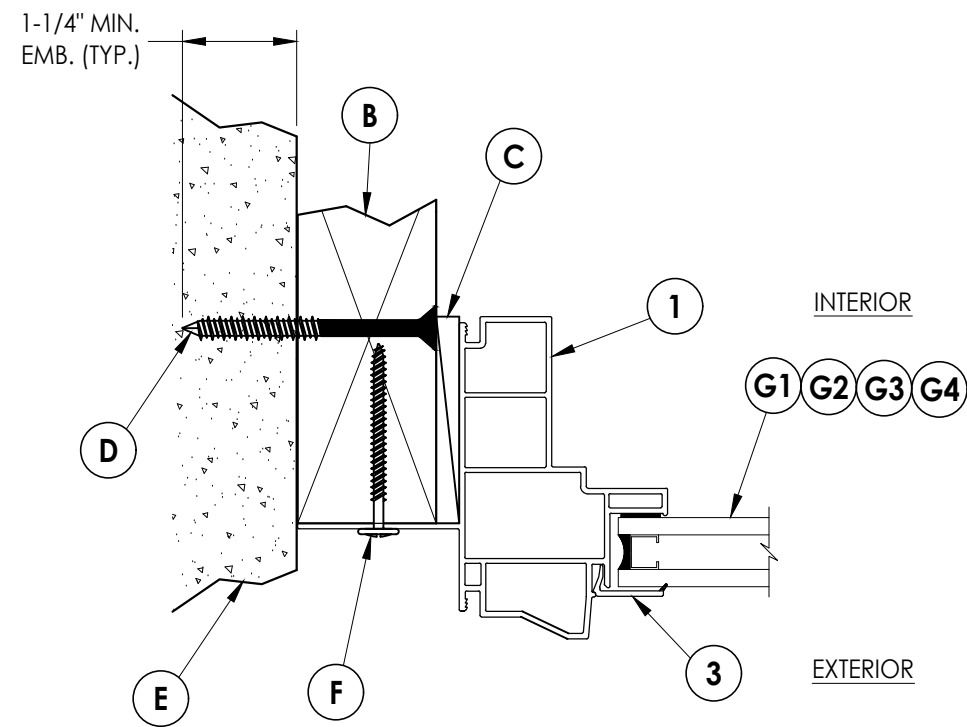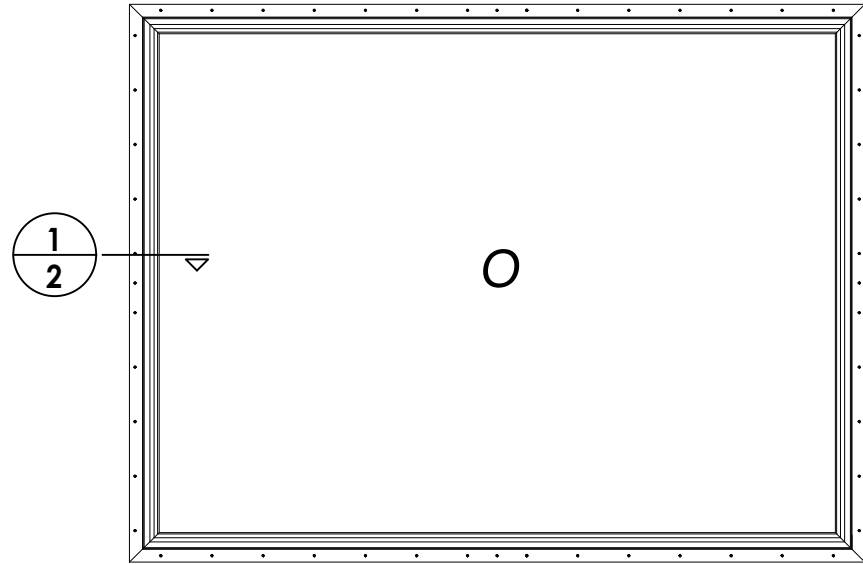

1 HORIZONTAL CROSS SECTION
2 Shown w/ 400 Series Frame

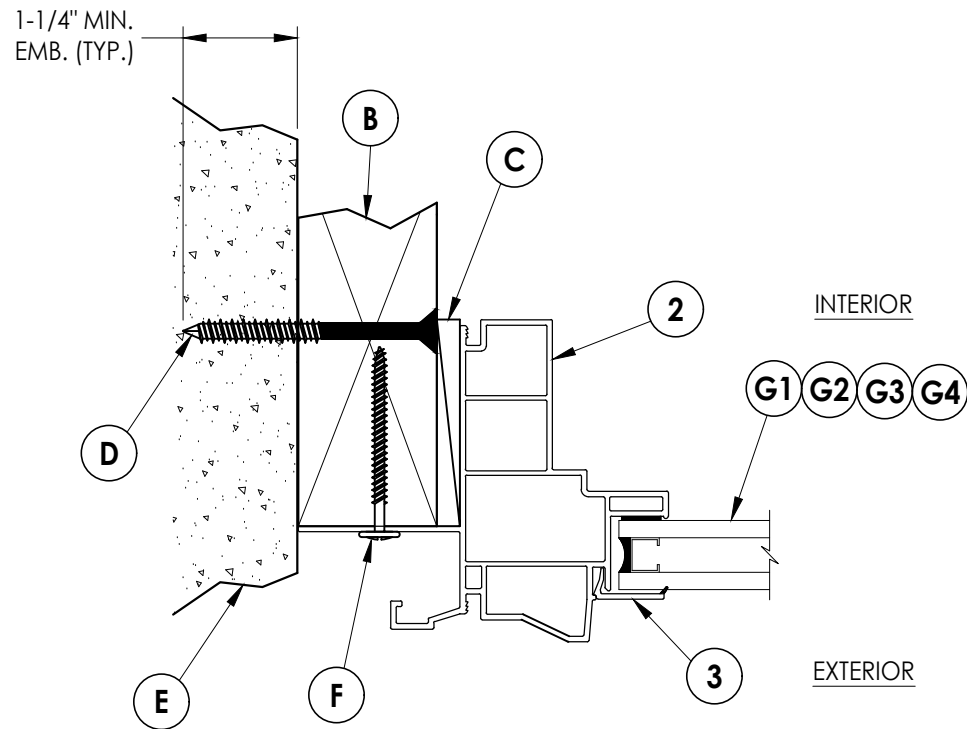

1 HORIZONTAL CROSS SECTION
2 Shown w/ 500 Series Frame w/ J-Channel


1	7/30/26	UPDATE TO 9TH ED. (2026)	FBC	LFS
NO.	DATE		BY	
REVISIONS				

DATE:	4/16/26
SCALE:	N.T.S.
DWG. BY:	LFS
CHK. BY:	RW
DRAWING NO.:	FL-48168.1
SHEET	<u>2</u> OF <u>4</u>


Documents Prepared By:
Lyndon F. Schmidt
P.E. No. 43409

RW BUILDING CONSULTANTS, INC.
P.O. Box 230, Valrico, FL 33595
Phone No.: 813.659.9197
FBPE Registry No. 9813

Z:\2023 FBC Drawings\Wincore Window Company\FL-48168\FL-48168.1.dwg

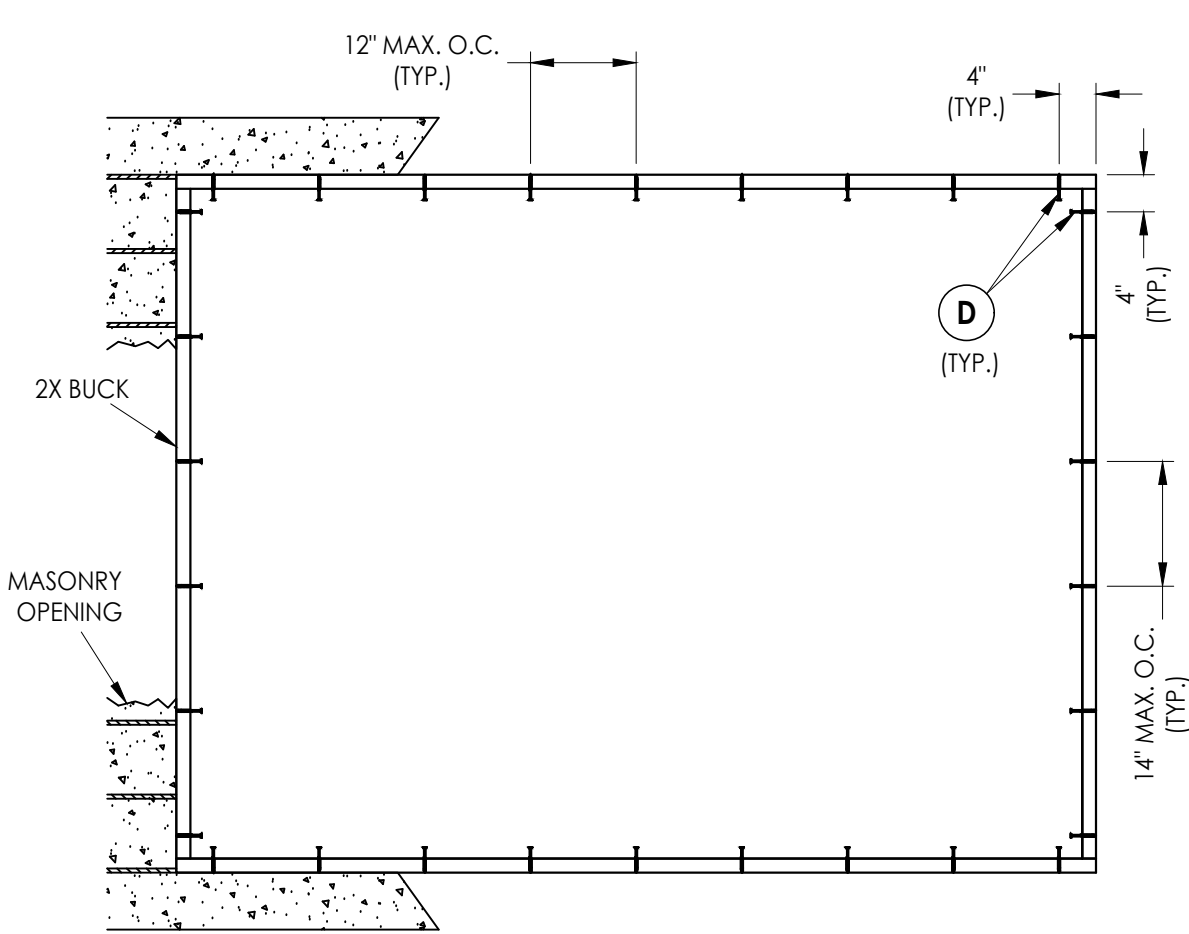

BUCK ANCHORING

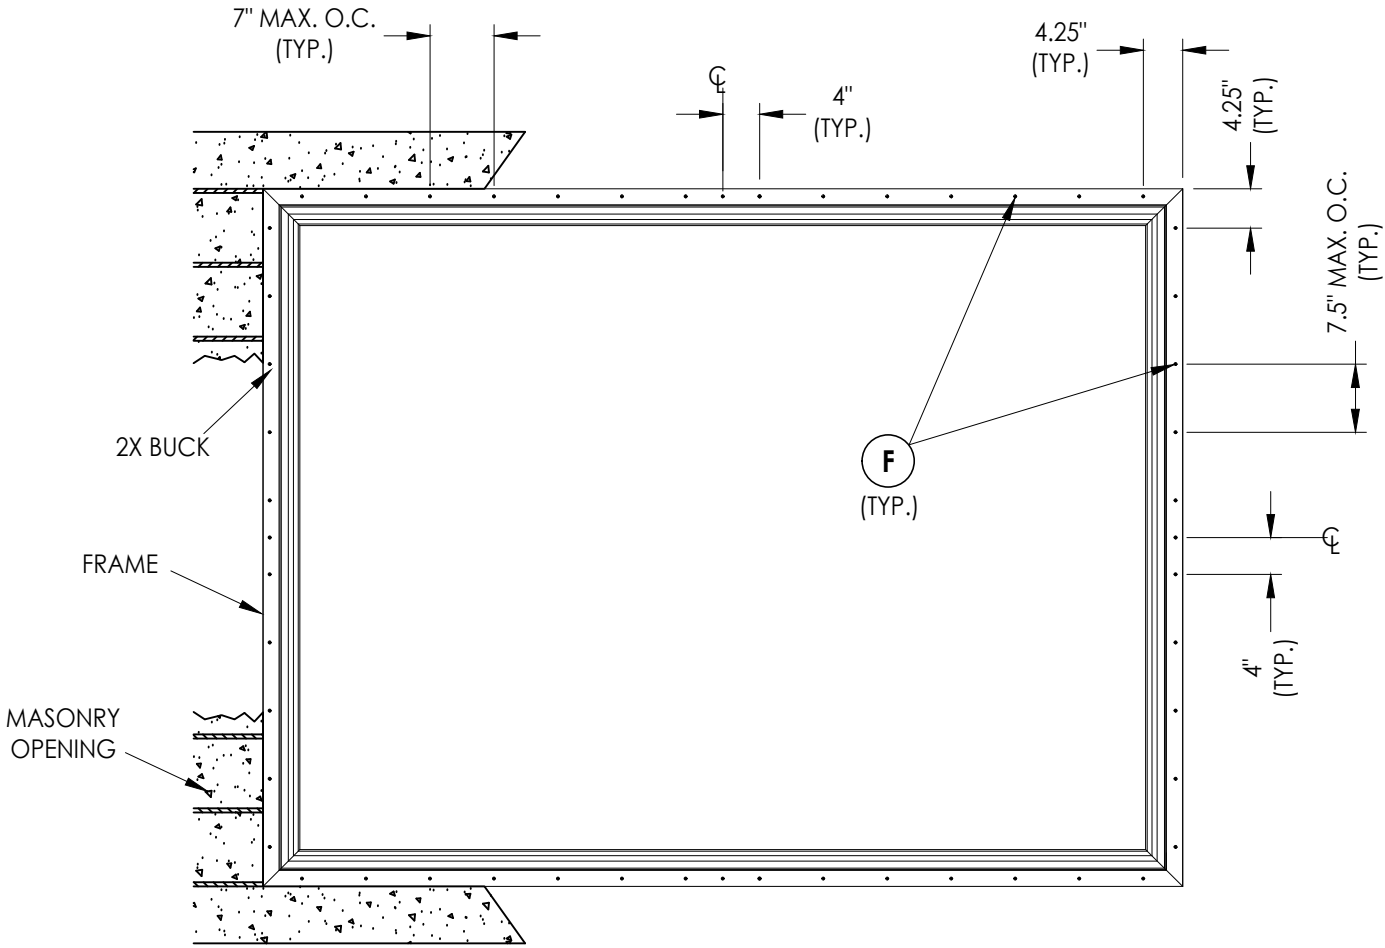

FRAME ANCHORING

CORROSION RESISTANCE - SALTWATER ENVIRONMENTS

Fasteners & connectors in areas within 3000 ft (914 m) of a saltwater coastline shall comply with FBC Sections 1711.1 or R332.1.

CONCRETE ANCHOR NOTES:

- Concrete anchor locations at the corners may be adjusted to maintain the min. edge distance to mortar joints.
- Concrete anchor locations noted as "MAX. ON CENTER" must be adjusted to maintain the min. edge distance to mortar joints, additional concrete anchors may be required to ensure the "MAX. ON CENTER" dimension are not exceeded.
- Concrete anchor table:

ANCHOR TYPE	ANCHOR SIZE	MIN. EMBEDMENT	MIN. CLEARANCE TO MASONRY EDGE	MIN. CLEARANCE TO ADJACENT ANCHOR
ITW TAPCON®	1/4"	1-1/4"	2"	4"
DeWALT ULTRACON®	1/4"	1-1/4"	1"	4"

WOOD SCREW INSTALLATION NOTES:

- Maintain a minimum 5/8" edge distance, 1" end distance, & 1" o.c. spacing of wood screws to prevent the splitting of wood.

Documents Prepared By:
Lyndon F. Schmidt
P.E. No. 43409

BUILDING CONSULTANTS, INC.
P.O. Box 230, Valrico, FL 33595
Phone No.: 813.659.9197
FBPE Registry No. 9813

RW

PRODUCT: 400/500 SERIES

PART OR ASSEMBLY:
BUCK & FRAME ANCHORING

NO.	DATE	REVISIONS
1	7/30/26	UPDATE TO 9TH ED. (2026) FBC LFS

DATE: 4/16/26

SCALE: N.T.S.

DWG. BY: LFS

CHK. BY: RW

DRAWING NO.:


FL-48168.1

SHEET 3 OF 4


Z:\2023 FBC Drawings\Wincore Window Company\FL-48168\FL-48168.1.dwg

BILL OF MATERIALS		
ITEM #	DESCRIPTION	MATERIAL
B	2X BUCK (G >= 0.42)	WOOD
C	1/4" MAX. SHIM SPACE	-
D	1/4" X 2-3/4" PFH DeWALT OR ITW CONCRETE SCREW	STEEL
E	MASONRY - 3,000 PSI MIN. CONCRETE CONFORMING TO ACI 301 OR HOLLOW BLOCK CONFORMING TO ASTM C90	CONCRETE
F	#8 X 2" MODIFIED TRUSS HEAD (7/16" Ø) SMS (1-7/8" MIN. EMBEDMENT)	STEEL
1	FRAME (400 SERIES) *	PVC
2	FRAME (500 SERIES) *	PVC
3	GLAZING BEAD *	PVC


* THE APPROVED WHITE RIGID PVC EXTERIOR EXTRUSIONS FOR WINDOWS ARE TO BE PRODUCED BY EXTRUDERS LICENSEES IN "AAMA CERTIFICATION PROGRAMS FOR RIGID PVC EXTRUSIONS".

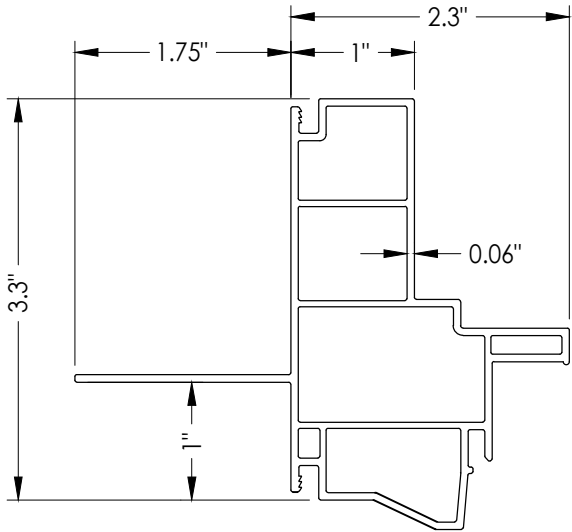


1 FRAME (400 Series)

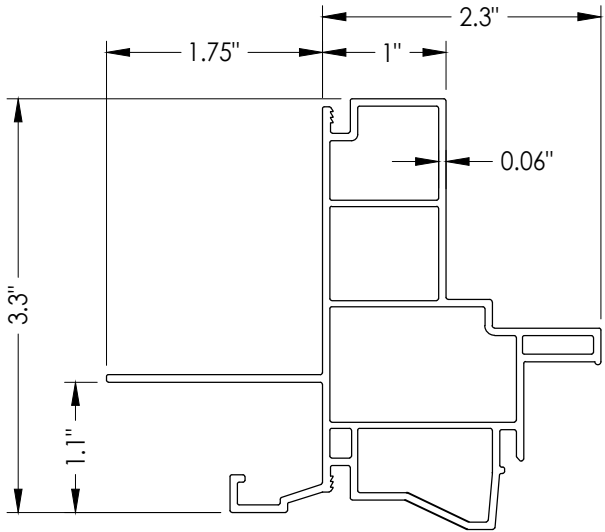


2 FRAME (500 Series w/ J-Channel)

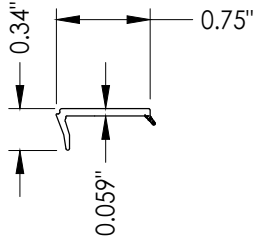


3 GLAZING BEAD

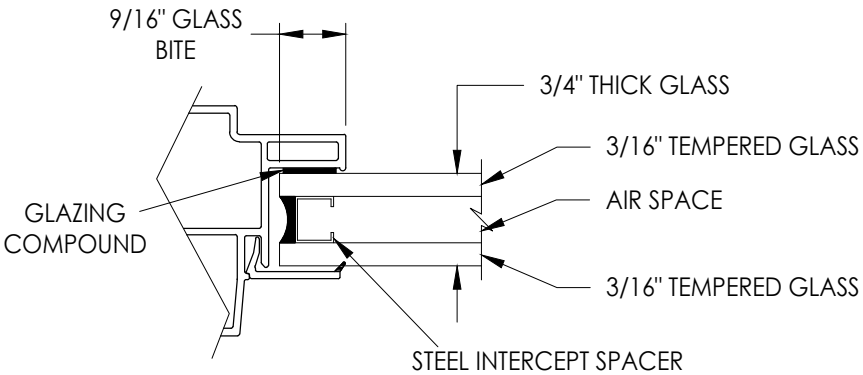


G1 GLAZING DETAIL

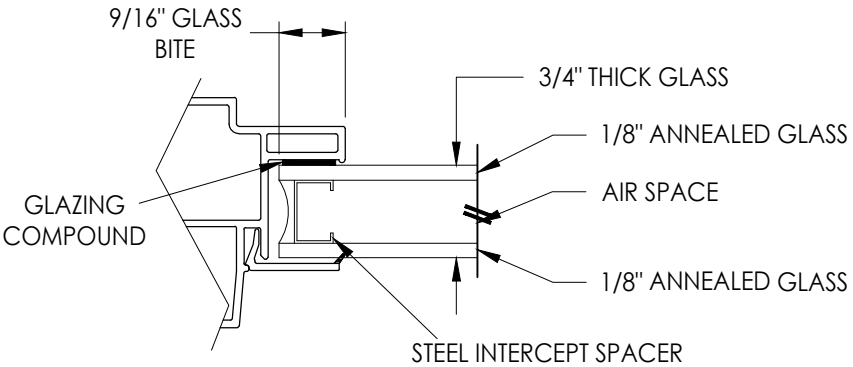

G3 GLAZING DETAIL

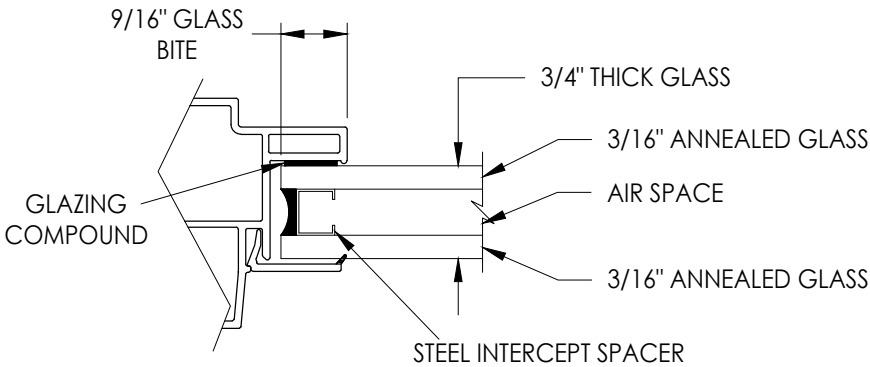

G2 GLAZING DETAIL

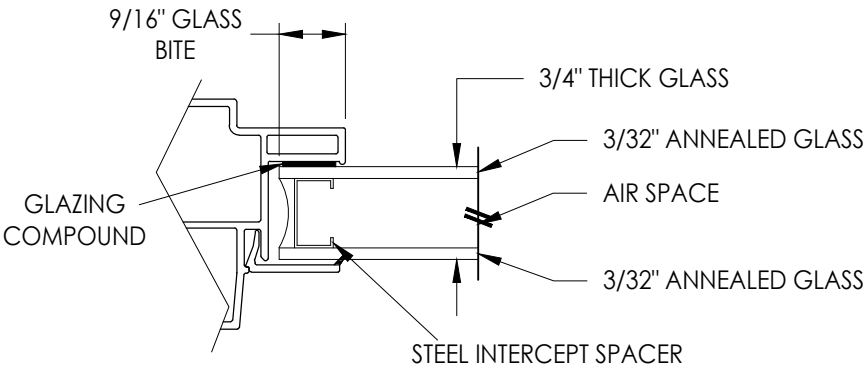

G4 GLAZING DETAIL

PRODUCT:		400/500 SERIES		PART OR ASSEMBLY:		BILL OF MATERIALS, COMPONENTS AND GLAZING DETAILS	
						LFS	BY
						UPDATE TO 9TH ED. (2026)	FBC
						NO. 1	DATE
				REVISIONS			
DATE: 4/16/26							
SCALE: N.T.S.							
DWG. BY:				LFS			
CHK. BY:				RW			
DRAWING NO.: FL-48168.1							
SHEET 4 OF 4							

Documents Prepared By:
Lyndon F. Schmidt
P.E. No. 43409

RW BUILDING CONSULTANTS, INC.
P.O. Box 230, Valrico, FL 33595
Phone No.: 813.659.9197
FBPE Registry No. 9813