

REVISIONS			
REV	DESCRIPTION	DATE	APPROVED

NOTES:

1. THE PRODUCT SHOWN HEREIN IS DESIGNED AND MANUFACTURED TO COMPLY WITH REQUIREMENTS OF THE FLORIDA BUILDING CODE.
2. WOOD FRAMING, METAL STRUCTURE AND MASONRY OPENING TO BE DESIGNED AND ANCHORED TO PROPERLY TRANSFER ALL LOADS TO STRUCTURE. FRAMING AND MASONRY OPENING IS THE RESPONSIBILITY OF THE ARCHITECT OR ENGINEER OF RECORD.
3. WHERE SHIM OR BUCK THICKNESS IS LESS THAN 1-1/2" WINDOW UNITS MUST BE ANCHORED THROUGH THE FRAME IN ACCORDANCE WITH MANUFACTURER'S PUBLISHED INSTALLATION INSTRUCTIONS. ANCHORS SHALL BE SECURELY FASTENED DIRECTLY INTO MASONRY, CONCRETE OR OTHER STRUCTURAL SUBSTRATE MATERIAL.
4. WHERE WOOD BUCK THICKNESS IS 1-1/2" OR GREATER, BUCK SHALL BE SECURELY FASTENED TO MASONRY, CONCRETE OR OTHER STRUCTURAL SUBSTRATE. WINDOW UNITS MAY BE ANCHORED THROUGH FRAME TO SECURED WOOD BUCK IN ACCORDANCE WITH MANUFACTURER'S PUBLISHED INSTALLATION INSTRUCTIONS.
5. WHERE 1X BUCK IS NOT USED DISSIMILAR MATERIALS MUST BE SEPARATED WITH APPROVED COATING OR MEMBRANE. SELECTION OF COATING OR MEMBRANE IS THE RESPONSIBILITY OF THE ARCHITECT OR ENGINEER OF RECORD.
6. BUCKS SHALL EXTEND BEYOND WINDOW INTERIOR FACE SO THAT FULL FRAME SUPPORT IS PROVIDED.
7. SHIM AS REQUIRED AT EACH ANCHOR LOCATION WITH LOAD BEARING SHIM. SHIM WHERE SPACE OF 1/16" OR GREATER OCCURS. MAXIMUM ALLOWABLE SHIM STACK TO BE 1/4".
8. SHIMS SHALL BE LOCATED, APPLIED AND MADE FROM MATERIALS AND THICKNESS CAPABLE OF SUSTAINING APPLICABLE LOADS.
9. WIND LOAD DURATION FACTOR Cd=1.6 WAS USED FOR WOOD ANCHOR CALCULATIONS.
10. FRAME MATERIAL: COMPOSITE.
11. UNITS MUST BE GLAZED PER ASTM E1300, WITH SAFETY GLAZING.
12. APPROVED IMPACT PROTECTIVE SYSTEM IS REQUIRED FOR THIS PRODUCT IN WIND BORNE DEBRIS REGIONS.

13. FOR ANCHORING REFER TO ELEVATIONS AND INSTALLATION DETAILS.
14. ALL FASTENERS TO BE CORROSION RESISTANT.
15. INSTALLATION ANCHORS SHALL BE INSTALLED IN ACCORDANCE WITH ANCHOR MANUFACTURER'S INSTALLATION INSTRUCTIONS AND ANCHORS SHALL NOT BE USED IN SUBSTRATES WITH STRENGTHS LESS THAN THE MINIMUM STRENGTH SPECIFIED BELOW:W
- 15.A. WOOD – MINIMUM SPECIFIC GRAVITY OF G=0.42
- 15.B. CONCRETE – MINIMUM COMPRESSIVE STRENGTH OF 3,192 PSI.
- 15.C. MASONRY – STRENGTH CONFORMANCE TO ASTM C-90, GRADE N, TYPE 1 (OR GREATER). GROUT FILLED.
- 15.D. METAL STRUCTURE: STEEL 18GA, 33KSI OR ALUMINUM 6063-T5 1/8" THICK MINIMUM
16. APPROVED CONFIGURATIONS: X, X/O, O/X, OX, XO, OX/O, XO/O, XX, XX/O, O/XX, OOX, O/OX, OO/X, OXX, XXO, OXX/O, O/XXO, OXXO AND O/XX/O.
17. SIDELITES ARE ASSEMBLED TO FRAME WITH #10 X 3" WOOD SCREWS LOCATED 4" FROM EACH END AND 19 1/8" MAX O.C. THEREAFTER AT JAMBS AND 4" FROM EACH END AND ONE AT MIDSPAN AT HEAD AND SILL.
18. THIS PRODUCT WAS NOT TESTED FOR WATER INFILTRATION RESISTANCE AND MUST BE INSTALLED ONLY IN AREAS WHERE WATER PENETRATION RESISTANCE IS NOT REQUIRED.

TABLE OF CONTENTS	
SHEET NO.	DESCRIPTION
1	NOTES
2	ELEVATIONS
3 – 4	ANCHORING LAYOUTS
5 – 6	INSTALLATION DETAILS
7	CROSS SECTIONS, LOCK & HINGE LOCATIOINS
8	COMPONENTS
9 – 11	APPROVED CONFIGURATIONS

NAN YA PLASTICS CORPORATION U.S.A.
8989 NORTH LOOP EAST
HOUTON, TX 77029

SERIES "SLPS" GLAZED FIBERGLASS
INSWING SIDE-HINGE DOOR ASSEMBLY W/SIDELITES
NOTES

DRAWN:
R.L.

DWG NO.
08-04185

REV
-


SCALE NTS

DATE 12/10/25


SHEET 1 OF 11

L. ROBERTO LOMAS P.E.
208 7th Ave, INDIALANTIC, FL 32903
434-688-0609 rllomas@lrlomaspe.com


SIGNED: 04/09/2026

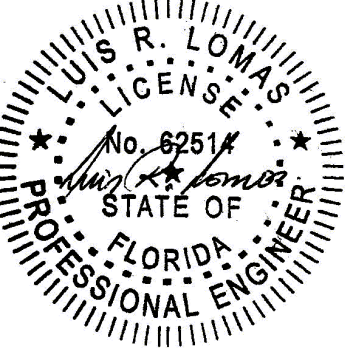


Luis R. Lomas P.E.
FL No.: 62514

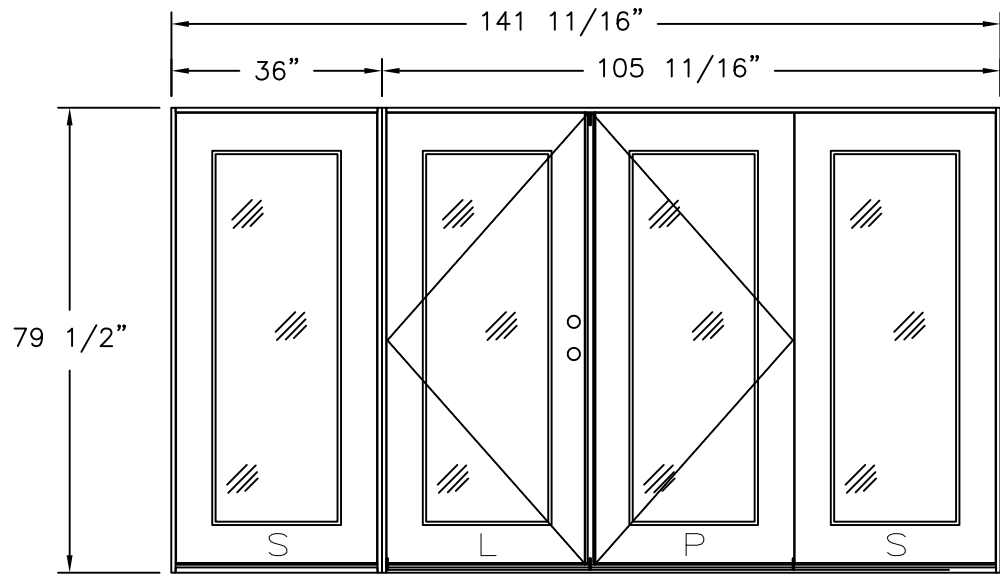

FULL LITE PANELS

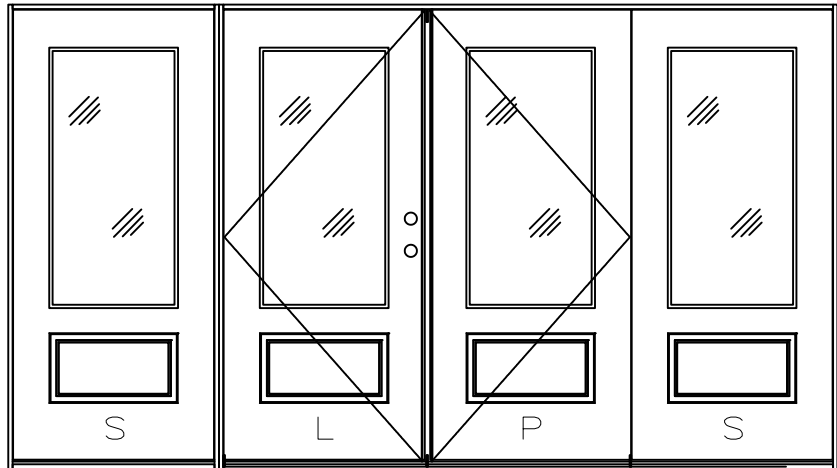

3/4 LITE PANELS

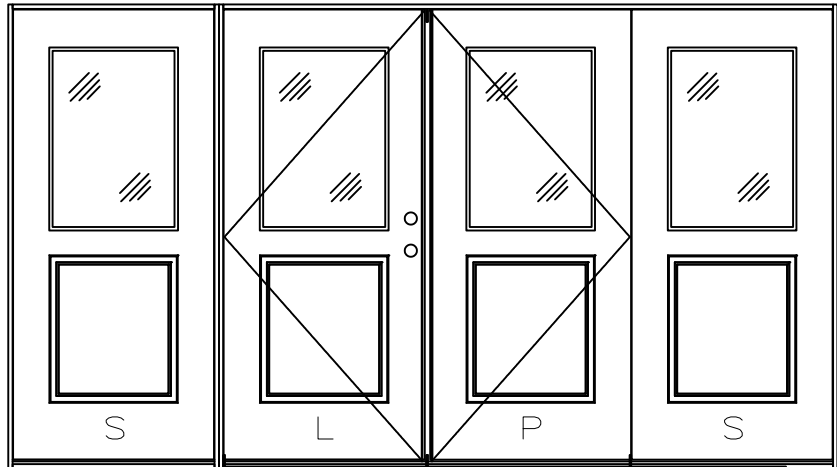

1/2 LITE PANELS

- NOTES:
- PANEL SIZE: 34 3/8" X 76 15/16"
 - D.L.O.: 20 3/4" X 62 3/4"

REVISIONS			
REV	DESCRIPTION	DATE	APPROVED

SERIES SLPS IN-SWING SIDE-HINGED DOOR
W/SIDELITES (OXX/O)

EXTERIOR VIEW
FOR APPROVED CONFIGURATIONS REFER
TO NOTE 16, SHEET 1
INDIVIDUAL PANELS MAY NOT EXCEED 18.34 FT²

DESIGN PRESSURE RATING	IMPACT RATING
±40.0PSF	NONE
THIS SYSTEM WAS NOT TESTED FOR WATER INFILTRATION AND MUST BE INSTALLED ONLY WHERE WATER RESISTANCE IS NOT REQUIRED	

HARDWARE SCHEDULE

A.	HANDLE SET WITH KEEPER AT ACTIVE PANEL
B.	DEADBOLT WITH KEEPER AT ACTIVE PANEL
C.	FLUSH BOLT MECHANISM WITH STRIKE PLATE AT PASSIVE PANEL LOCK STILE
D.	HINGES 4 1/2" AT PASSIVE AND ACTIVE PANEL


SIGNED: 04/09/2026

NAN YA PLASTICS CORPORATION U.S.A.
8989 NORTH LOOP EAST
HOUTON, TX 77029

SERIES "SLPS" GLAZED FIBERGLASS
INSWING SIDE-HINGE DOOR ASSEMBLY W/SIDELITES
ELEVATIONS





DRAWN: R.L.	DWG NO. 08-04185	REV -
SCALE NTS	DATE 12/10/25	SHEET 2 OF 11

L. ROBERTO LOMAS P.E.
208 7th Ave, INDIALANTIC, FL 32903
434-688-0609 rllomas@rlomaspe.com

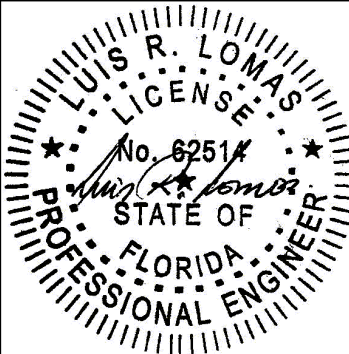

Luis R. Lomas P.E.
FL No.: 62514

REVISIONS			
REV	DESCRIPTION	DATE	APPROVED

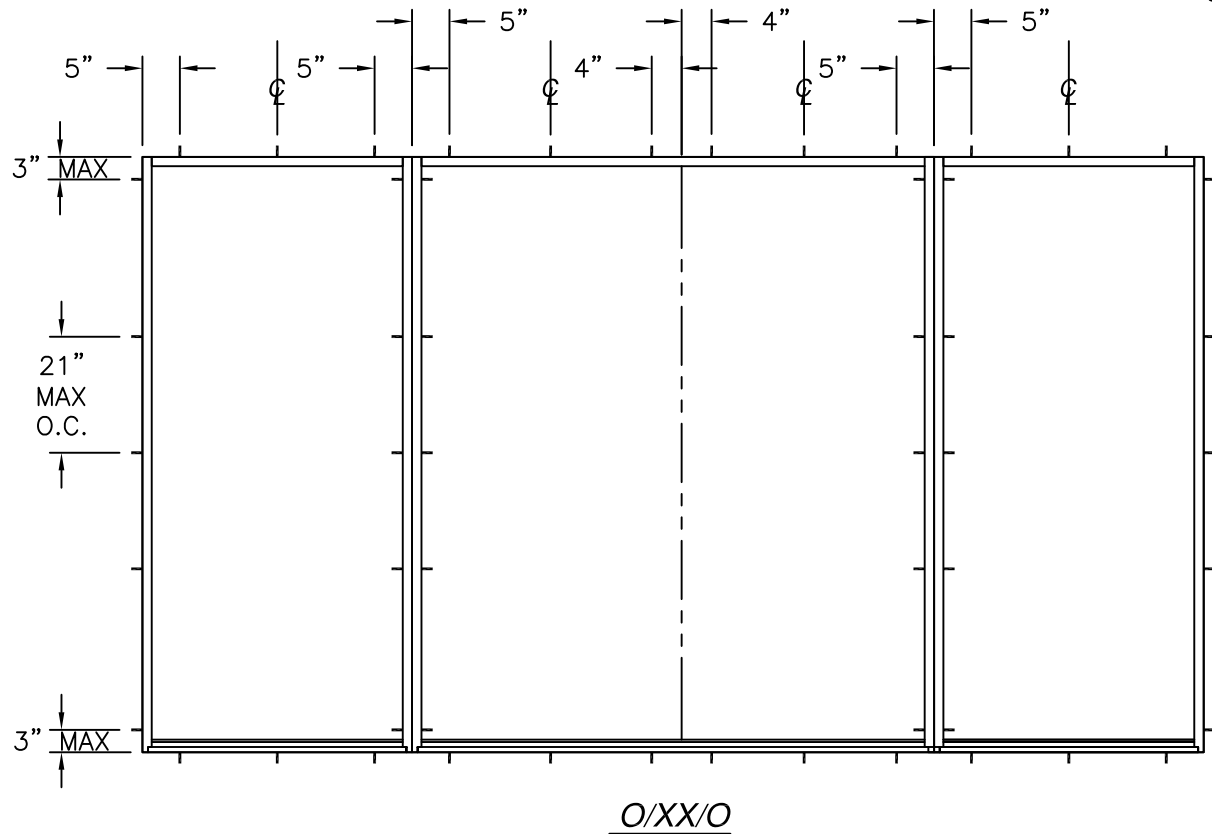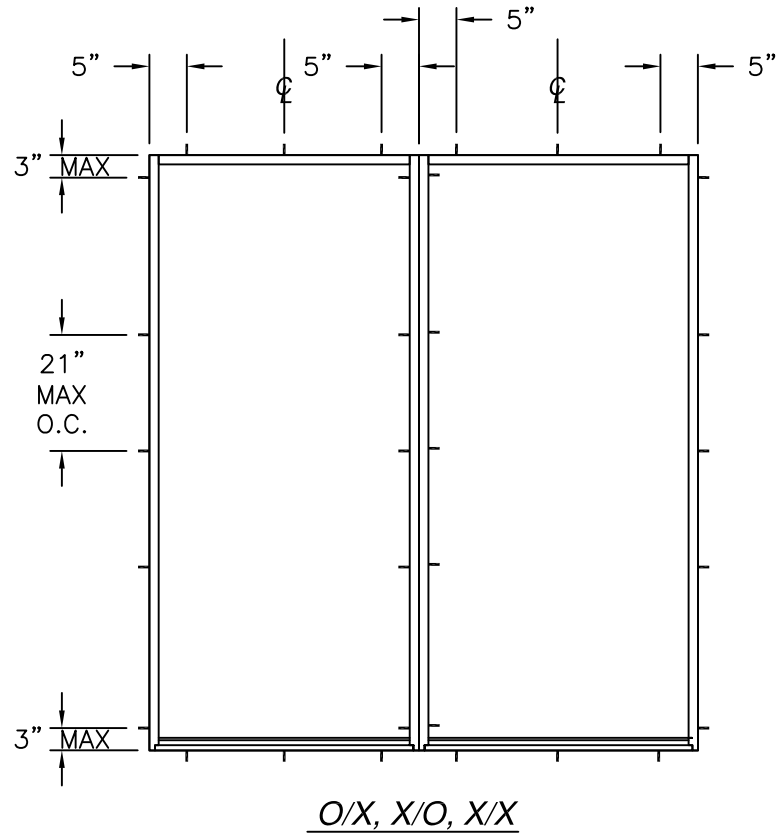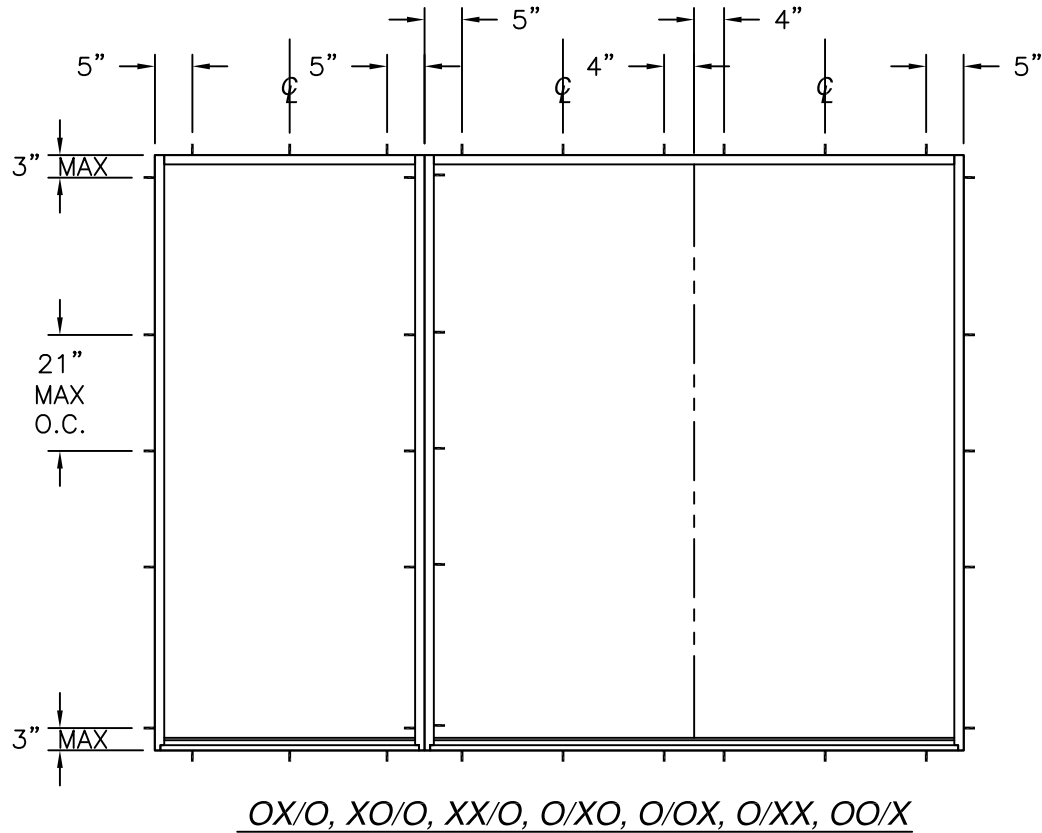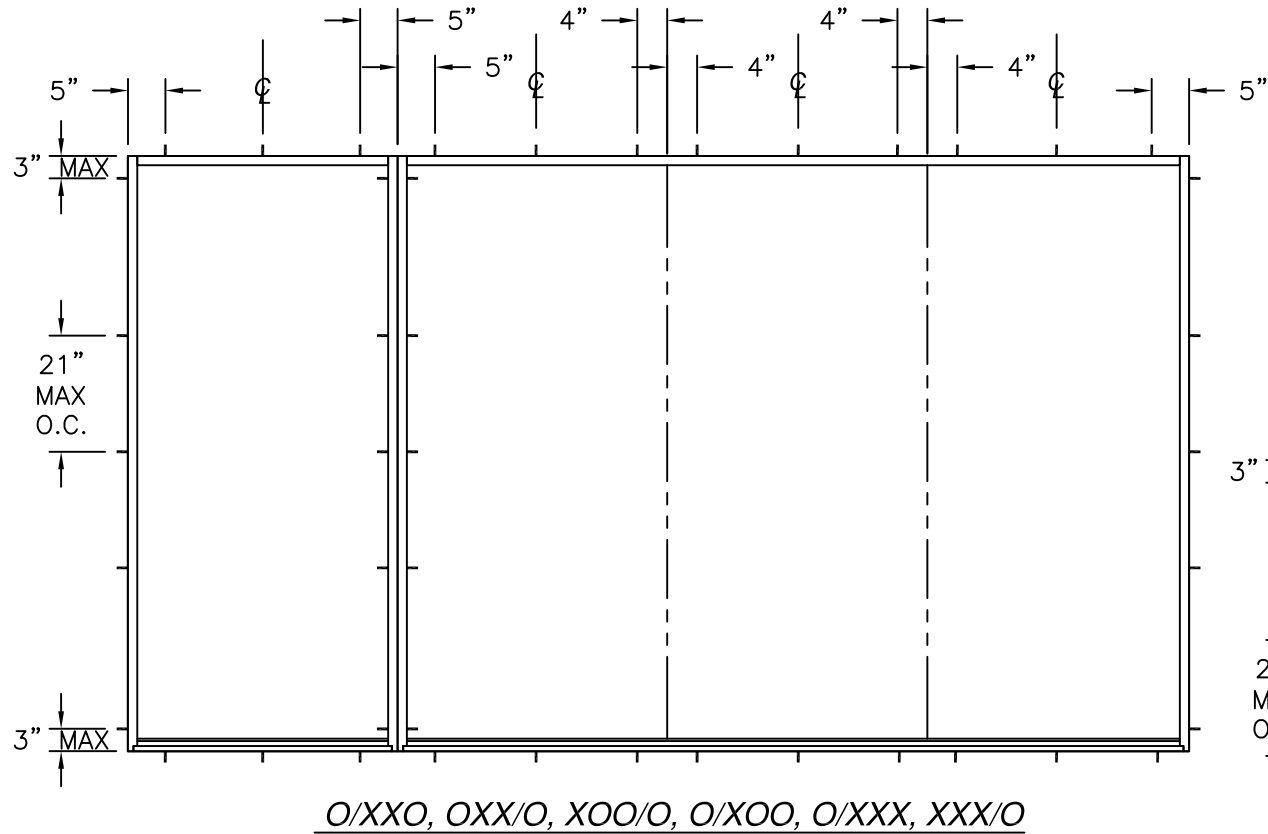

NAN YA PLASTICS CORPORATION U.S.A.

8989 NORTH LOOP EAST
HOUTON, TX 77029

SERIES "SLPS" GLAZED FIBERGLASS
INSWING SIDE-HINGE DOOR ASSEMBLY W/SIDELITES
ANCHORING LAYOUTS

DRAWN:
R.L.

DWG NO.
08-04185

REV
-


SCALE
NTS

DATE
12/10/25


SHEET
3 OF 11

L. ROBERTO LOMAS P.E.
208 7th Ave, INDIALANTIC, FL 32903
434-688-0609 rllomas@rlomaspe.com


SIGNED: 04/09/2026

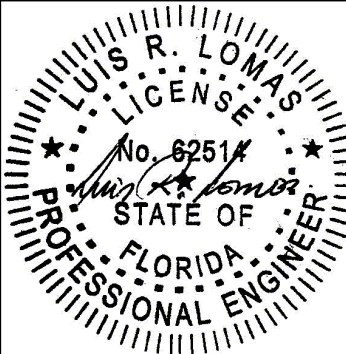


Luis R. Lomas P.E.
FL No.: 62514

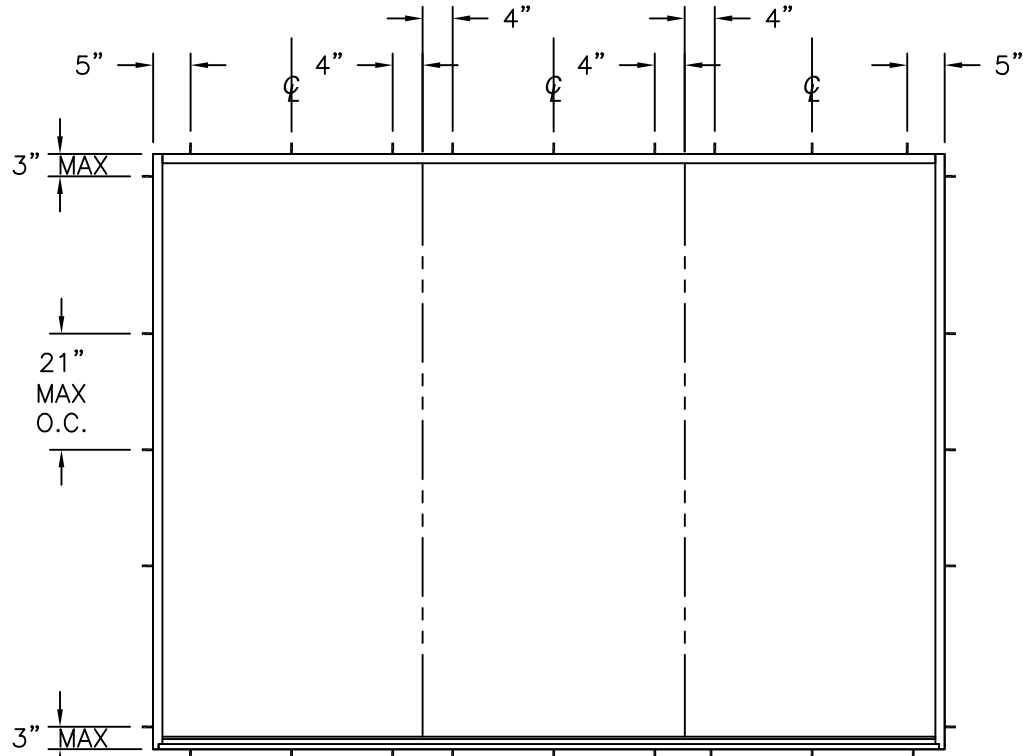


OXO, OOX, OXX, XOO, XXO, XXX

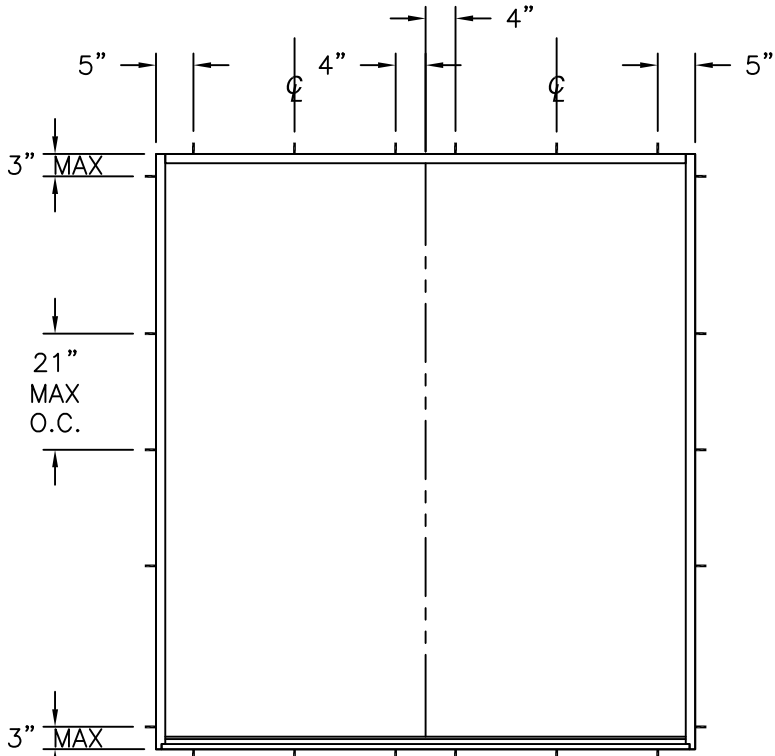

OX, XO, XX

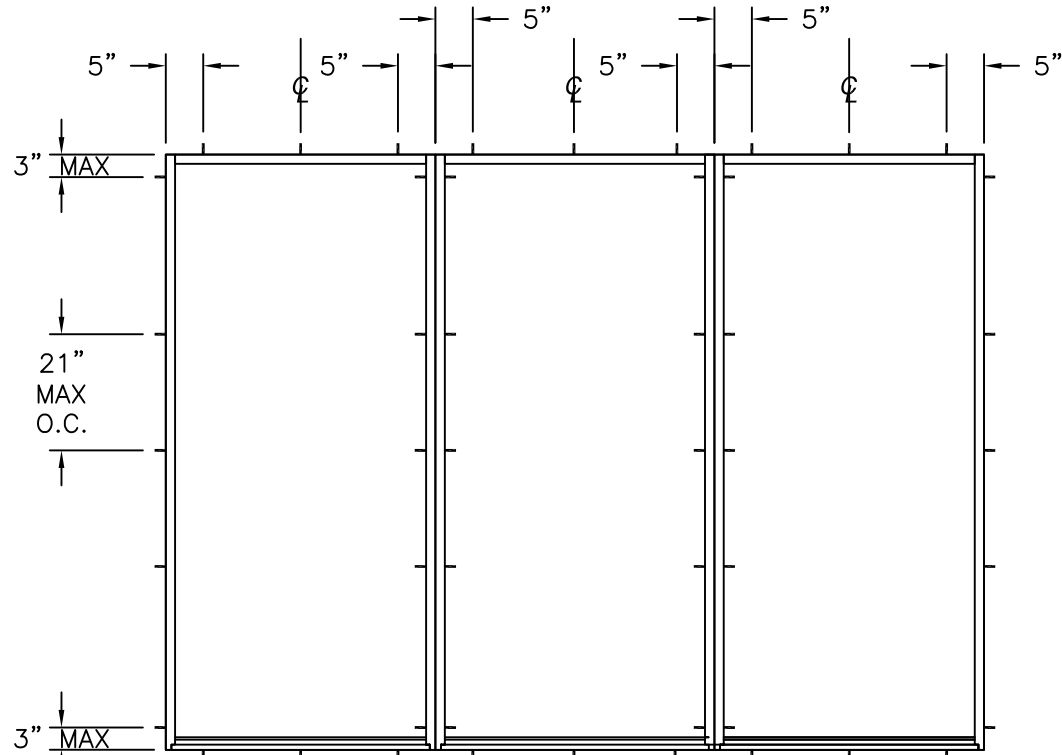

O/X/O

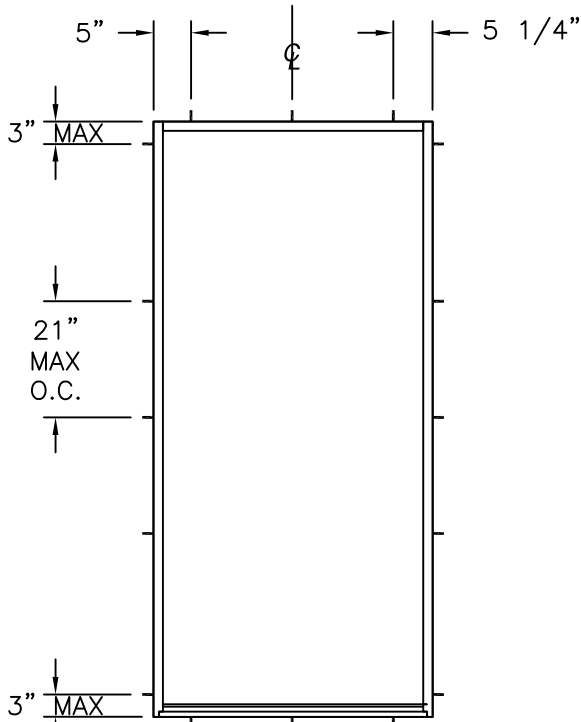

OX, XO, XX

REVISIONS			
REV	DESCRIPTION	DATE	APPROVED


NAN YA PLASTICS CORPORATION U.S.A.
8989 NORTH LOOP EAST
HOUTON, TX 77029

SERIES "SLPS" GLAZED FIBERGLASS
INSWING SIDE-HINGE DOOR ASSEMBLY W/SIDELITES
ANCHORING LAYOUTS


DRAWN: R.L.	DWG NO. 08-04185	REV -
SCALE NTS	DATE 12/10/25	SHEET 4 OF 11

L. ROBERTO LOMAS P.E.
208 7th Ave, INDIALANTIC, FL 32903
434-688-0609 rllomas@lrlomaspe.com

SIGNED: 04/09/2026

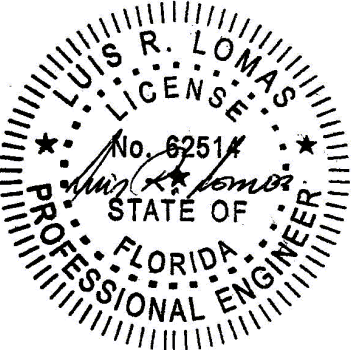

Luis R. Lomas P.E.
FL No.: 62514

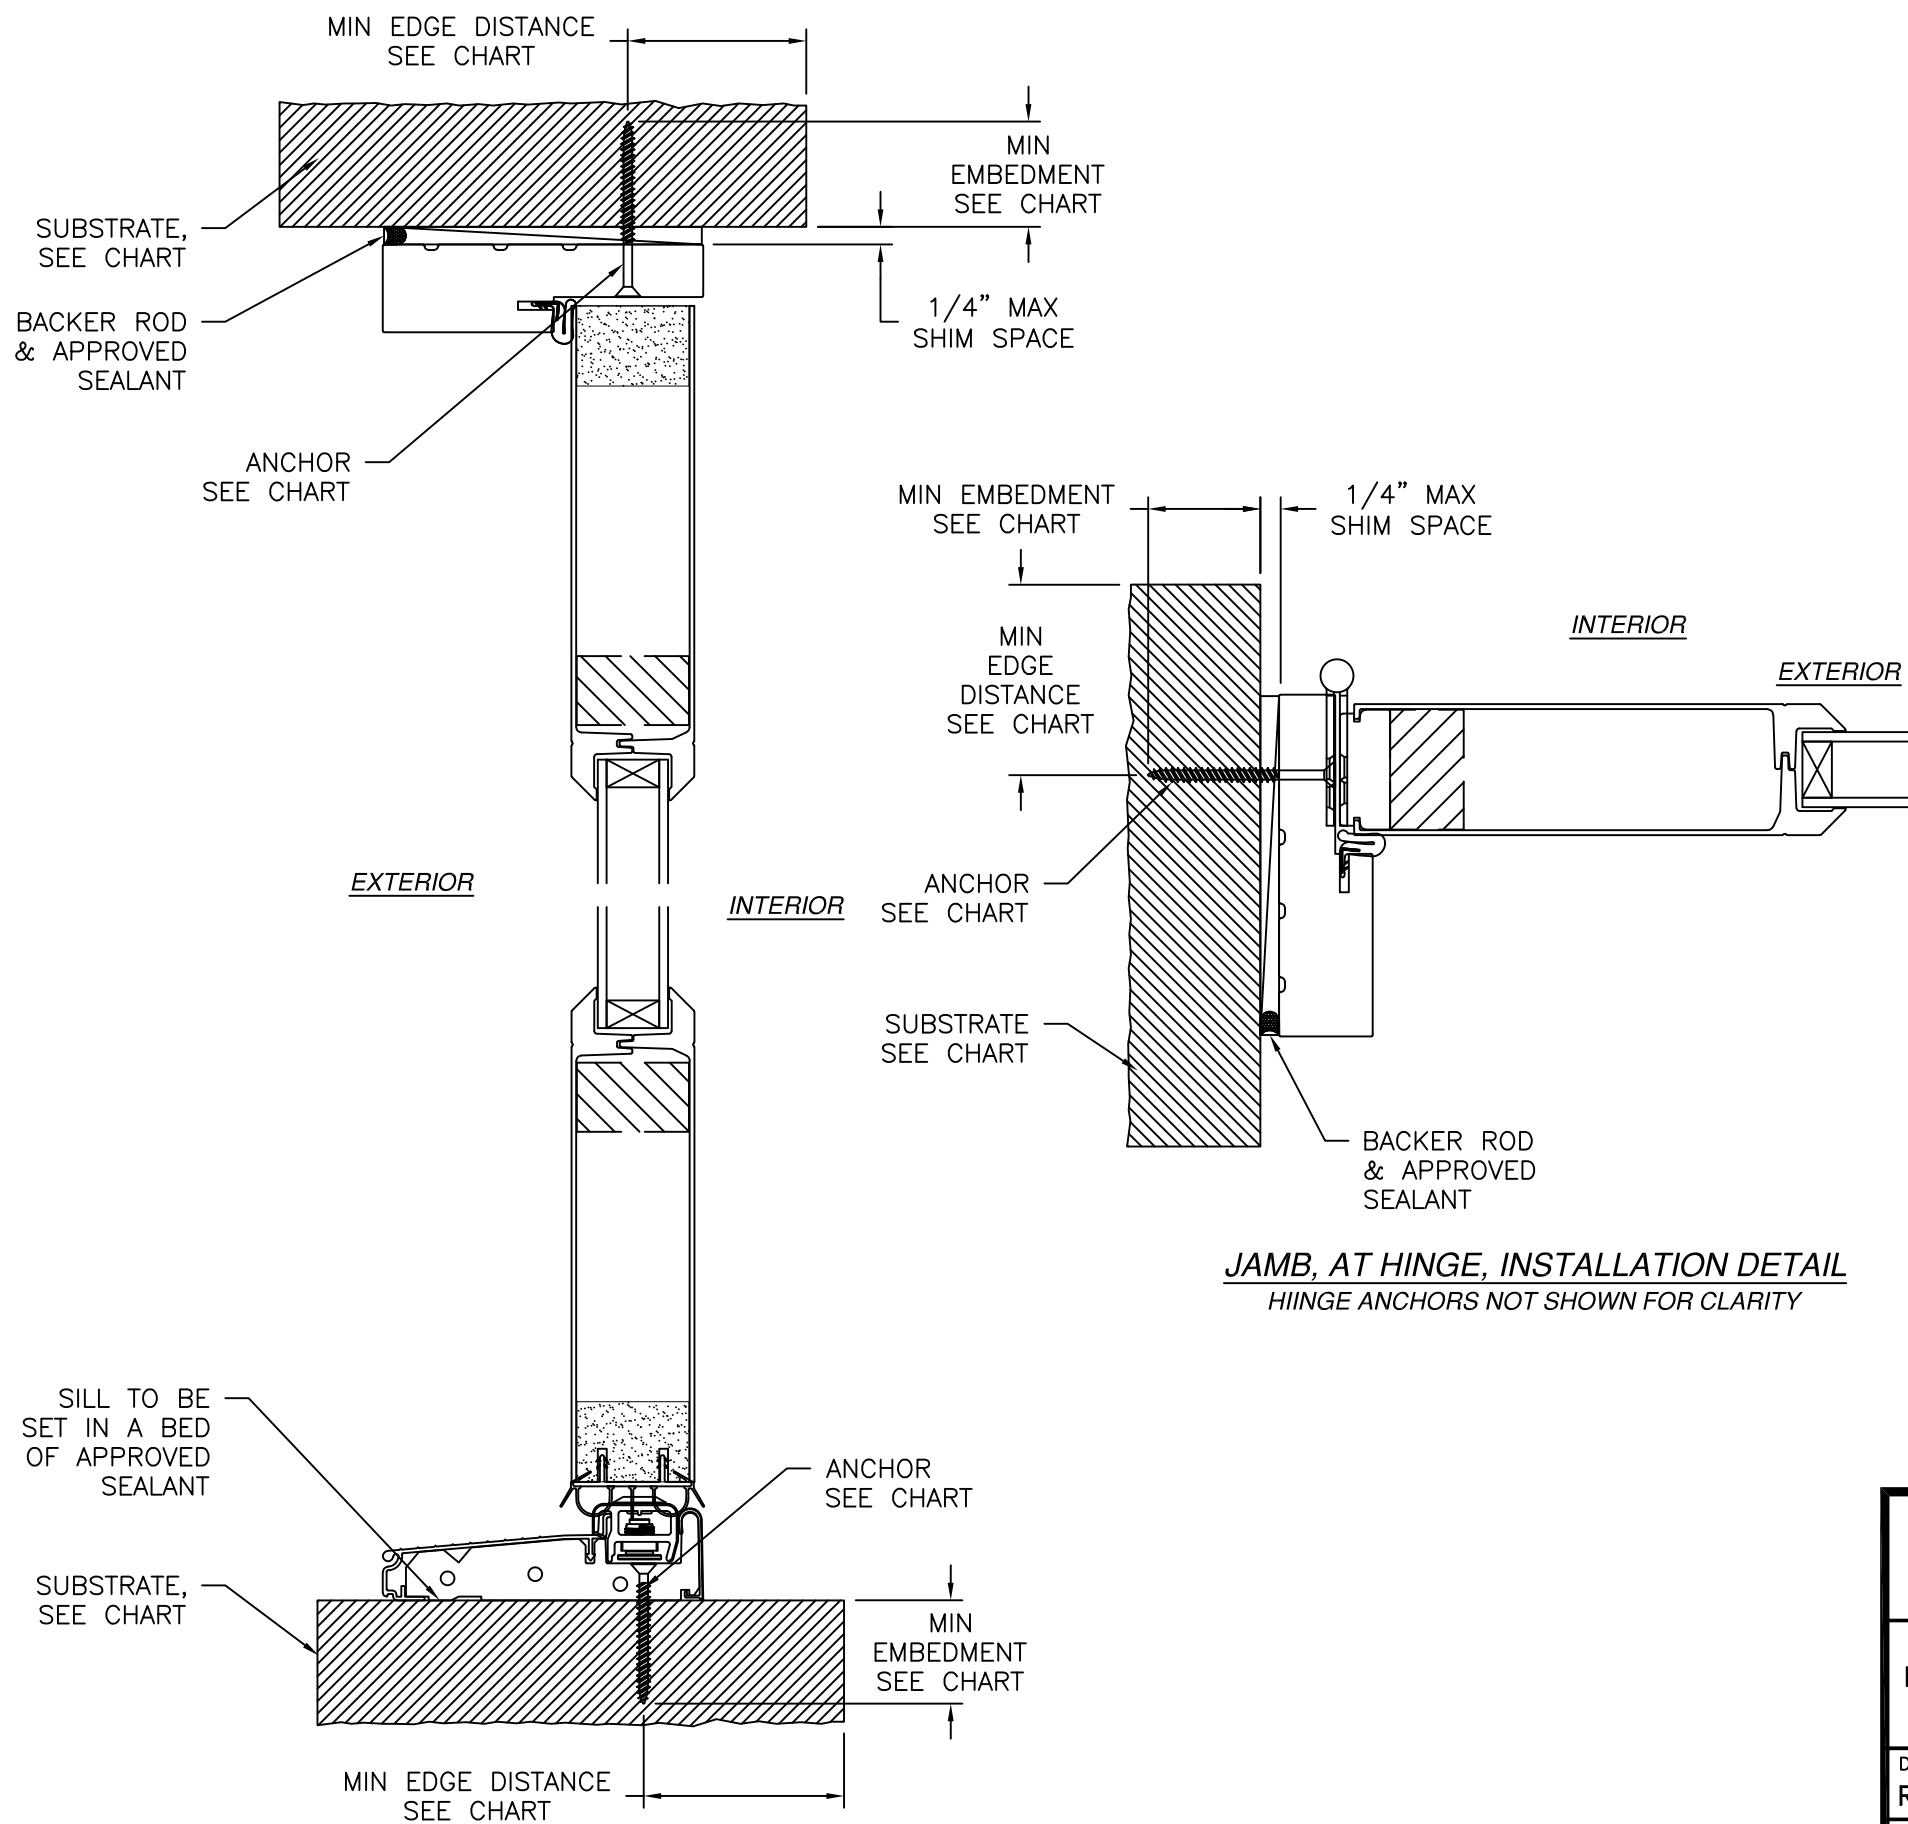

HEAD AND SILL INSTALLATION DETAIL
FULL LITE SHOWN, 3/4 & 1/2 LITE SIMILAR

REVISIONS			
REV	DESCRIPTION	DATE	APPROVED

- NOTES:
1. INTERIOR AND EXTERIOR FINISHES, BY OTHERS, NOT SHOWN FOR CLARITY.
 2. PERIMETER AND JOINT SEALANT BY OTHERS TO BE DESIGNED IN ACCORDANCE WITH ASTM E2112

ANCHOR CHART

SUBSTRATE	ANCHOR	MINIMUM EDGE DISTANCE	MINIMUM EMBEDMENT
WOOD FRAME OR 2X BUCK	#10 WOOD SCREW	1/2"	1 1/4"
METAL FRAMING OR METAL STRUCTURE	#10 SMS OR #10 SELF DRILLING SCREW	1/2"	THREE THREADS MINIMUM BEYOND INTERIOR WALL
CONCRETE	3/6" TAPCON	1 1/4"	1 3/4"
MASONRY BLOCK GROUT FILLED	3/6" TAPCON	1 1/4"	1 3/4"

REFER TO NOTES 14 AND 15, SHEET 1

JAMB, AT HINGE, INSTALLATION DETAIL
HINGE ANCHORS NOT SHOWN FOR CLARITY


SIGNED: 04/09/2026

NAN YA PLASTICS CORPORATION U.S.A.
8989 NORTH LOOP EAST
HOUSTON, TX 77029


SERIES "SLPS" GLAZED FIBERGLASS
INSWING SIDE-HINGE DOOR ASSEMBLY W/SIDELITES
INSTALLATION DETAILS, ACTIVE AND PASIVE DOORS

DRAWN: R.L.	DWG NO. 08-04185	REV -
SCALE NTS	DATE 12/10/25	SHEET 5 OF 11

L. ROBERTO LOMAS P.E.
208 7th Ave, INDIALANTIC, FL 32903
434-688-0609 rllomas@rlomaspe.com

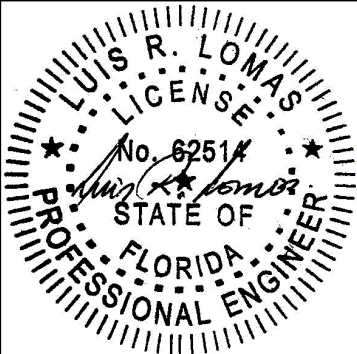

Luis R. Lomas P.E.
FL No.: 62514

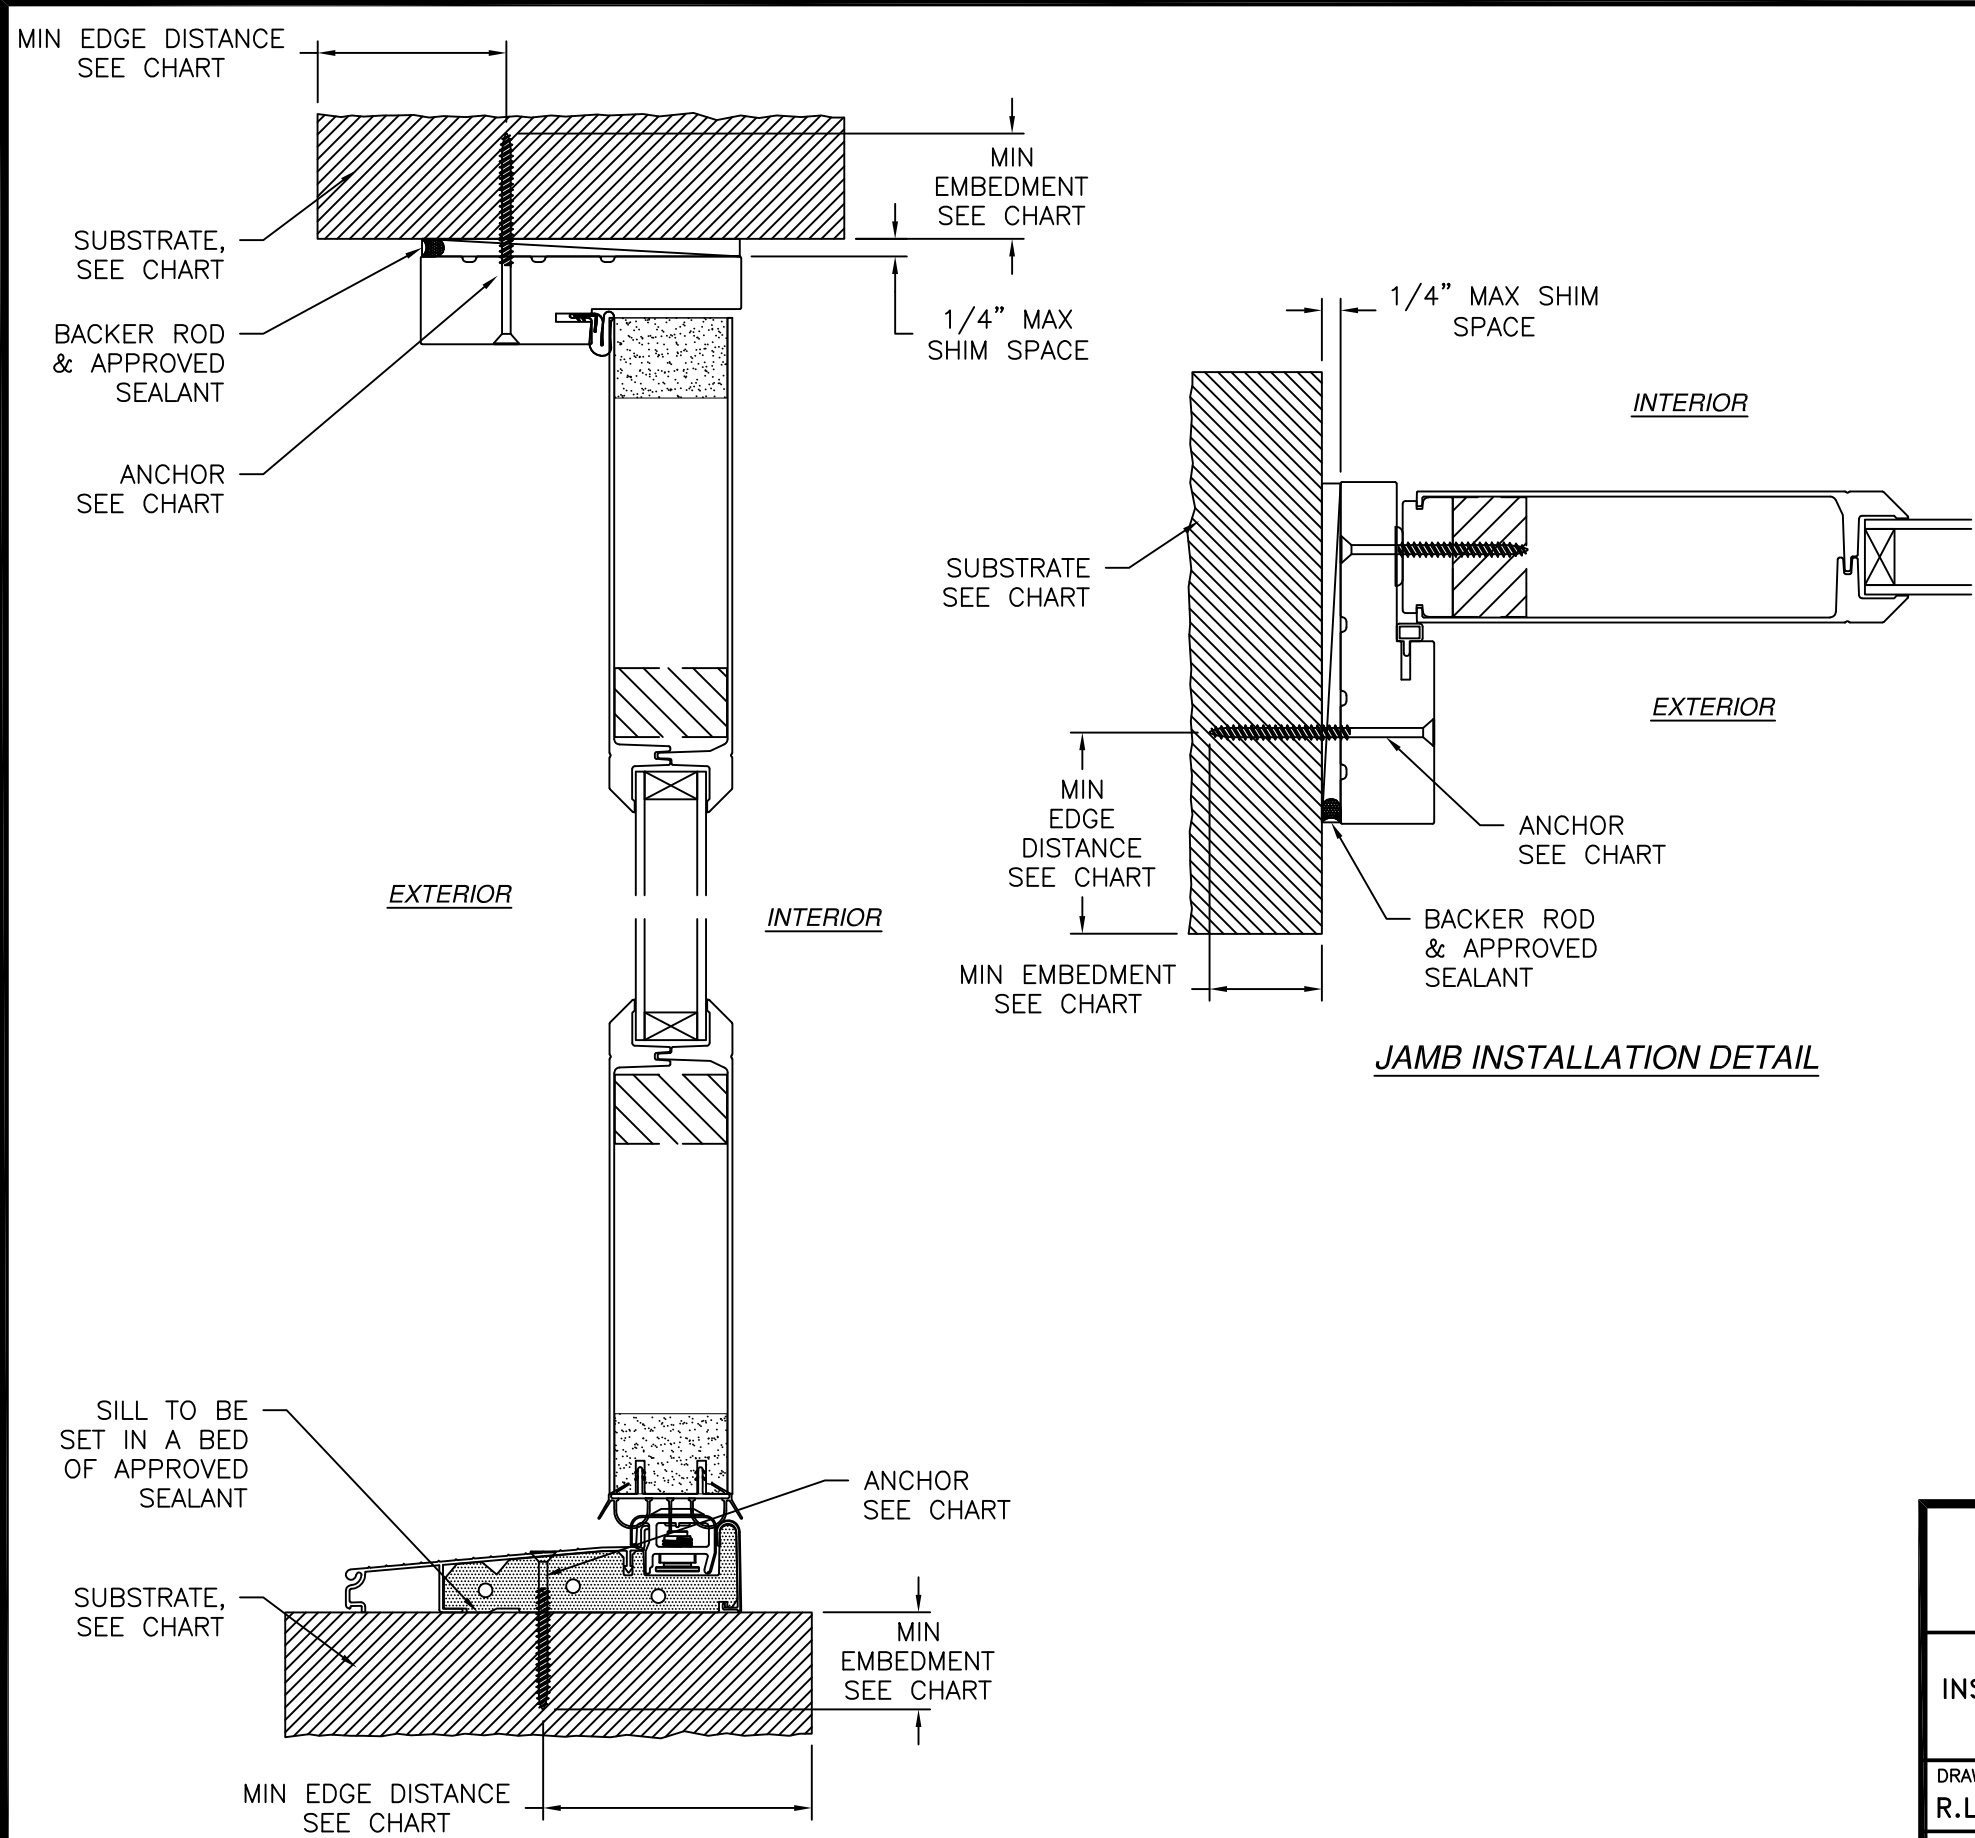

REVISIONS			
REV	DESCRIPTION	DATE	APPROVED

- NOTES:
1. INTERIOR AND EXTERIOR FINISHES, BY OTHERS, NOT SHOWN FOR CLARITY.
 2. PERIMETER AND JOINT SEALANT BY OTHERS TO BE DESIGNED IN ACCORDANCE WITH ASTM E2112

ANCHOR CHART

SUBSTRATE	ANCHOR	MINIMUM EDGE DISTANCE	MINIMUM EMBEDMENT
WOOD FRAME OR 2X BUCK	#10 WOOD SCREW	1/2"	1 1/4"
METAL FRAMING OR METAL STRUCTURE	#10 SMS OR #10 SELF DRILLING SCREW	1/2"	THREE THREADS MINIMUM BEYOND INTERIOR WALL
CONCRETE	3/6" TAPCON	1 1/4"	1 3/4"
MASONRY BLOCK GROUT FILLED	3/6" TAPCON	1 1/4"	1 3/4"

REFER TO NOTES 14 AND 15, SHEET 1


SIGNED: 04/09/2026

NAN YA PLASTICS CORPORATION U.S.A.
8989 NORTH LOOP EAST
HOUSTON, TX 77029


SERIES "SLPS" GLAZED FIBERGLASS
INSWING SIDE-HINGE DOOR ASSEMBLY W/SIDELITES
INSTALLATION DETAILS, STATIONARY PANEL

DRAWN: R.L.	DWG NO. 08-04185	REV -
SCALE NTS	DATE 12/10/25	SHEET 6 OF 11


L. ROBERTO LOMAS P.E.
208 7th Ave, INDIALANTIC, FL 32903
434-688-0609 rllomas@lrlomaspe.com

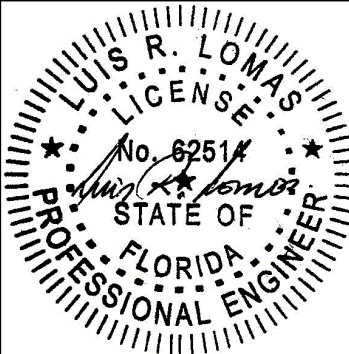

Luis R. Lomas P.E.
FL No.: 62514

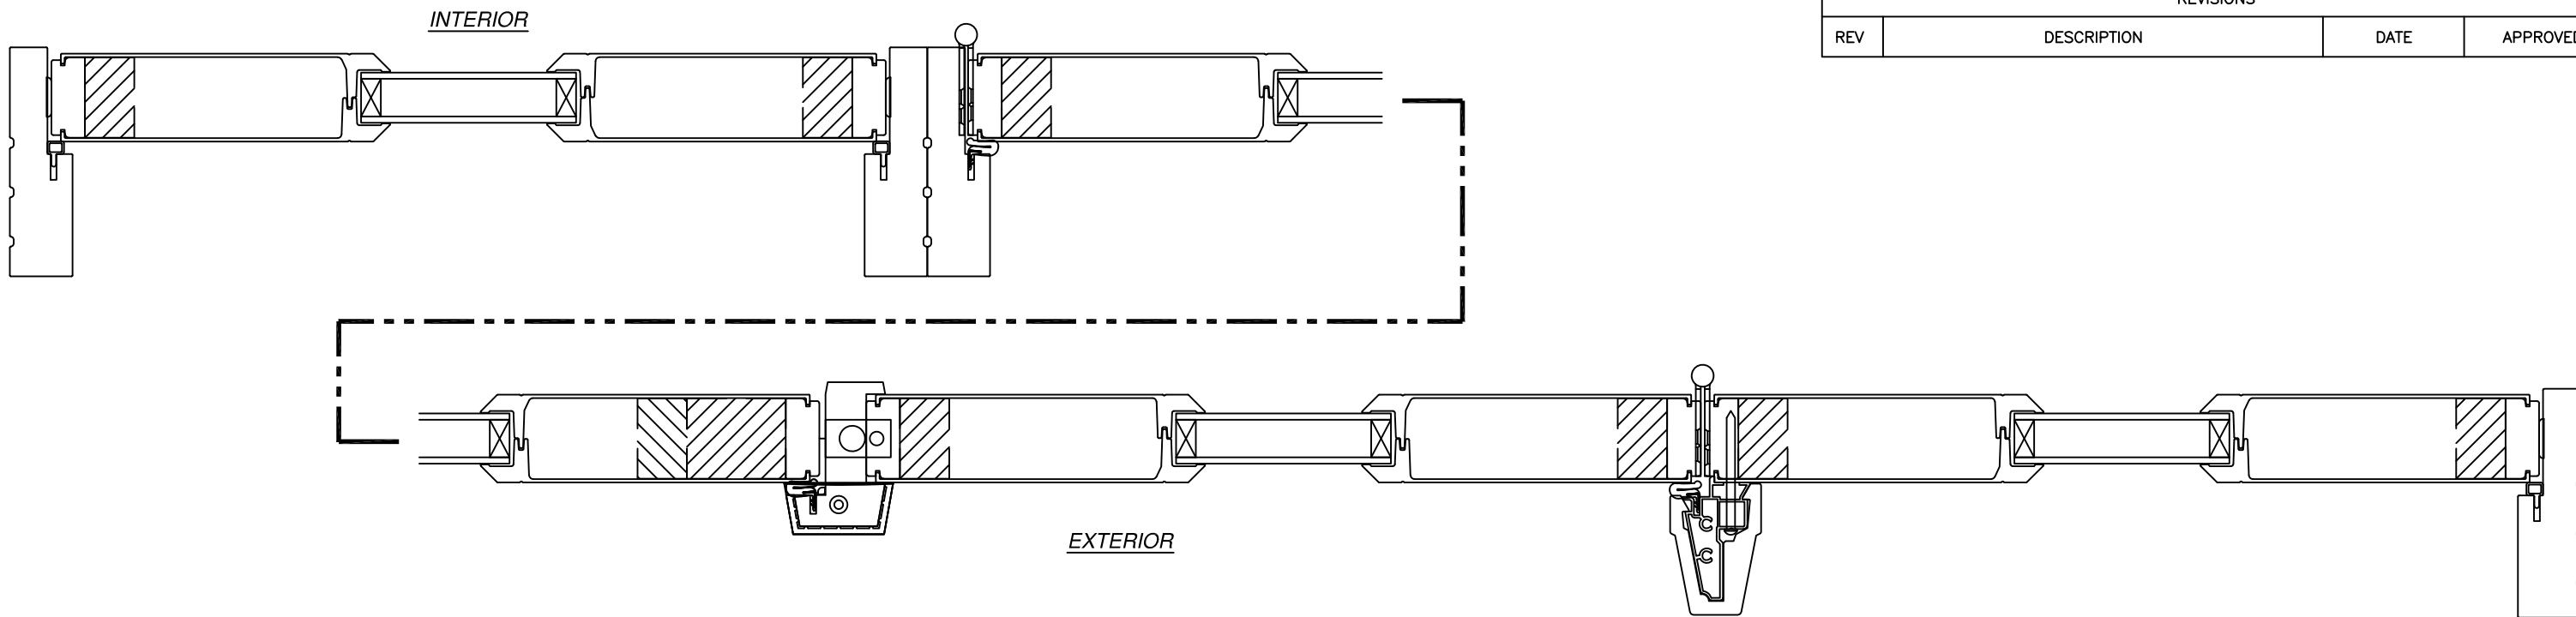

HORIZONTAL CROSS SECTION

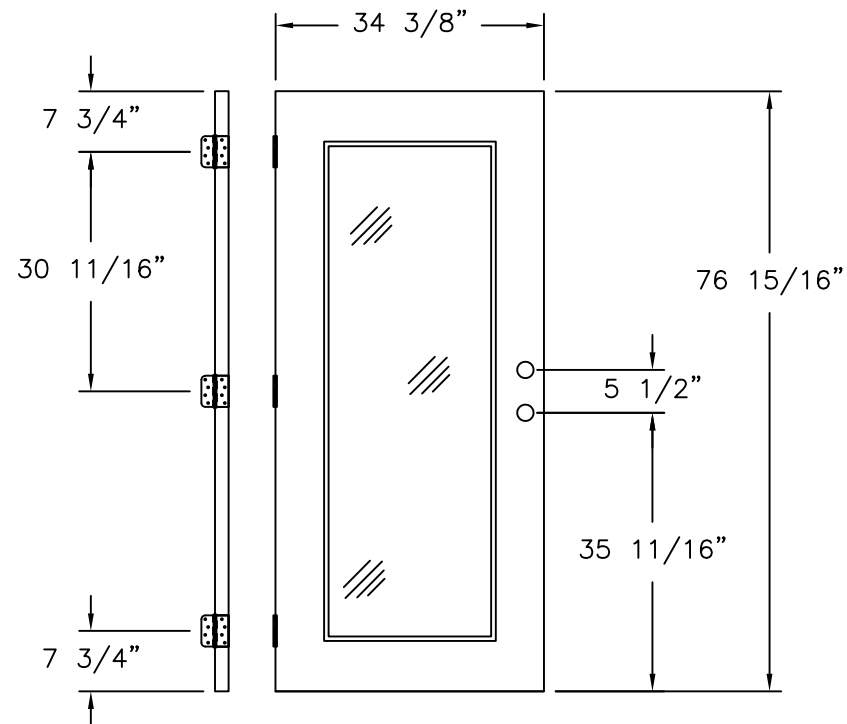

LOCK & HINGES LOCATIONS
FULL LITE SHOWN, 3/4 & 1/2 LITE SIMILAR

REVISIONS			
REV	DESCRIPTION	DATE	APPROVED


SIGNED: 04/09/2026

NAN YA PLASTICS CORPORATION U.S.A.
8989 NORTH LOOP EAST
HOUTON, TX 77029


SERIES "SLPS" GLAZED FIBERGLASS
INSWING SIDE-HINGE DOOR ASSEMBLY W/SIDELITES
CROSS SECTION, LOCKS & HINGES LOCATIONS

DRAWN: R.L.	DWG NO. 08-04185	REV -
SCALE NTS	DATE 12/10/25	SHEET 7 OF 11

L. ROBERTO LOMAS P.E.
208 7th Ave, INDIALANTIC, FL 32903
434-688-0609 rllomas@lrlomaspe.com

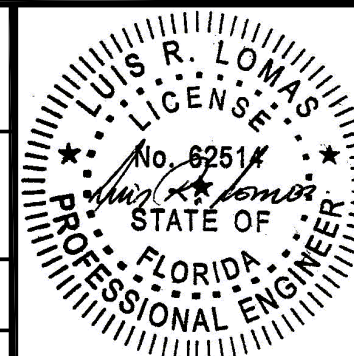


Luis R. Lomas P.E.
FL No.: 62514

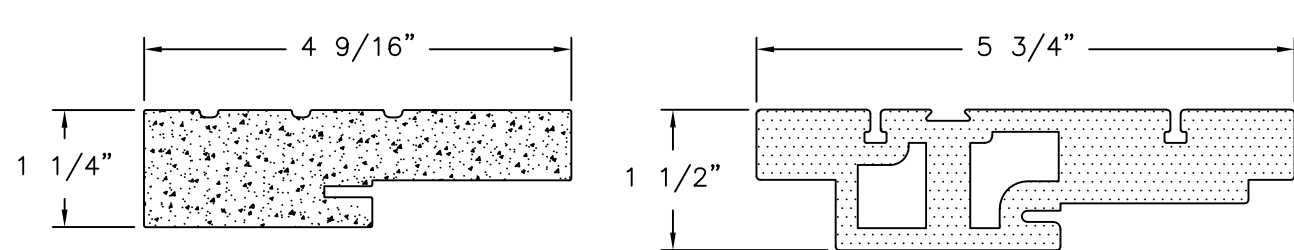


FRAME


NEUMA HEAD FRAME & JAMB
COMPOSITE

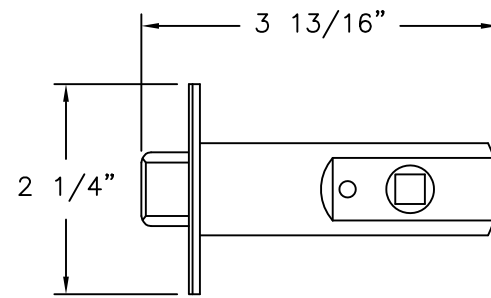


LATCH

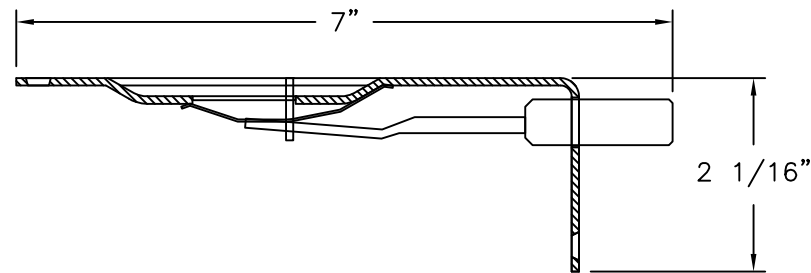


FLUSH BOLT

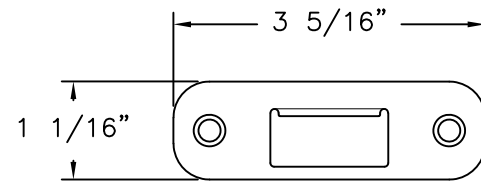

TOP KEEPER

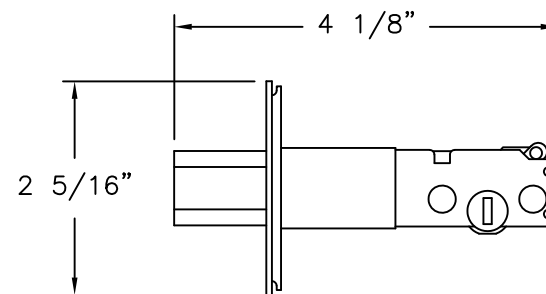


DEADBOLT

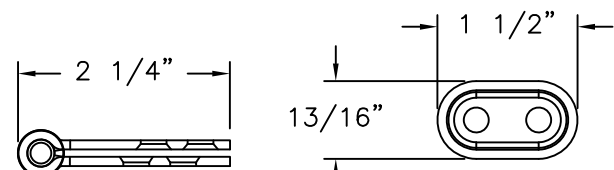


HINGE


SILL KEEPER

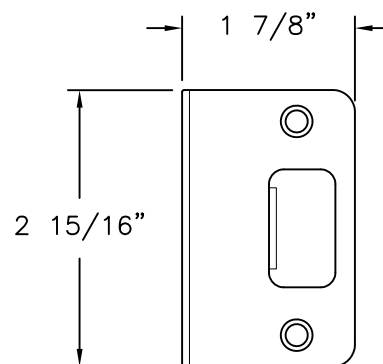


LATCH KEEPER

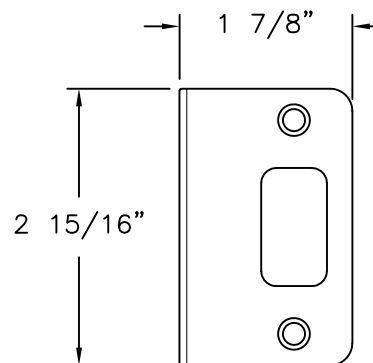

DEADBOLT KEEPER

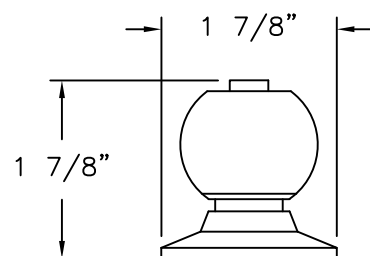


HANDLE

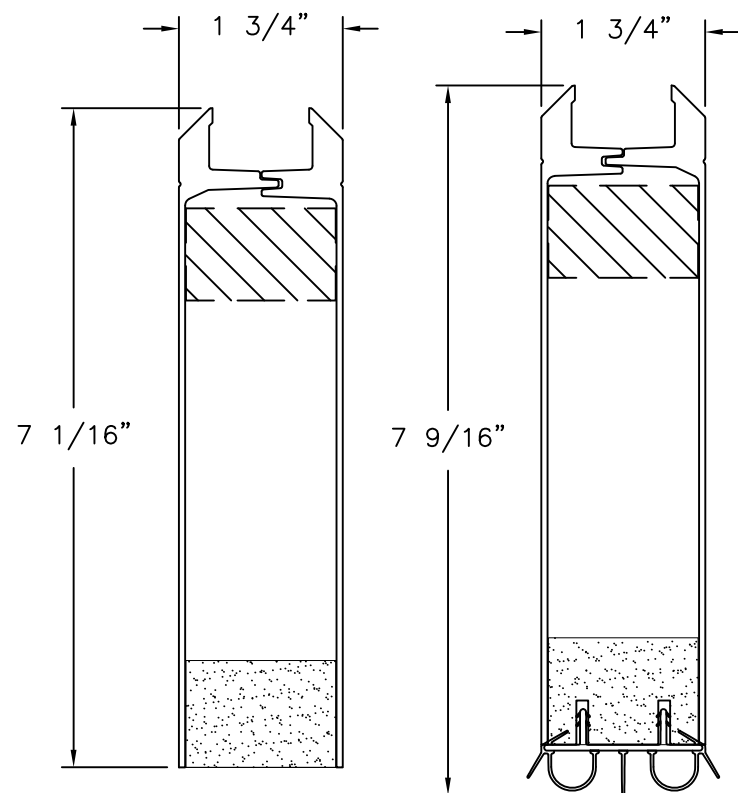


TOP RAIL


BOTTOM RAIL

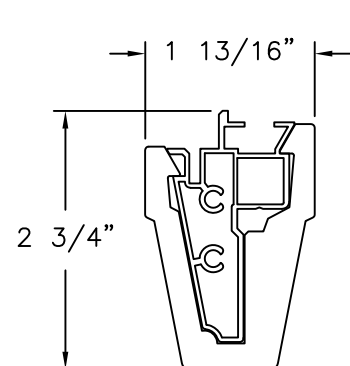


MULLION

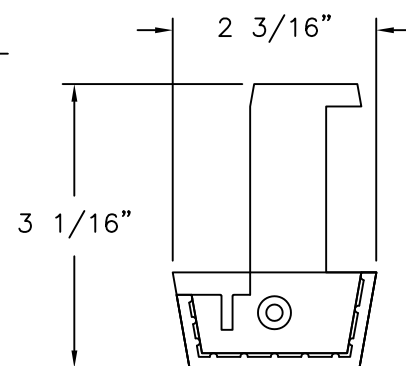


ASTRAGAL

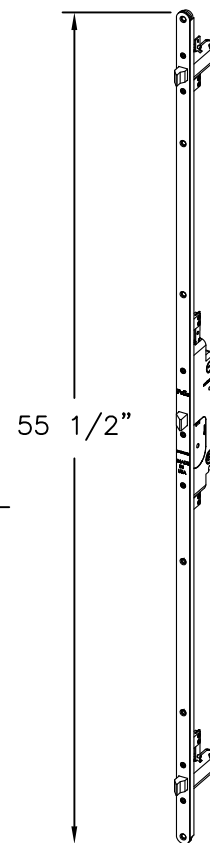


TRILENNIUM 3000

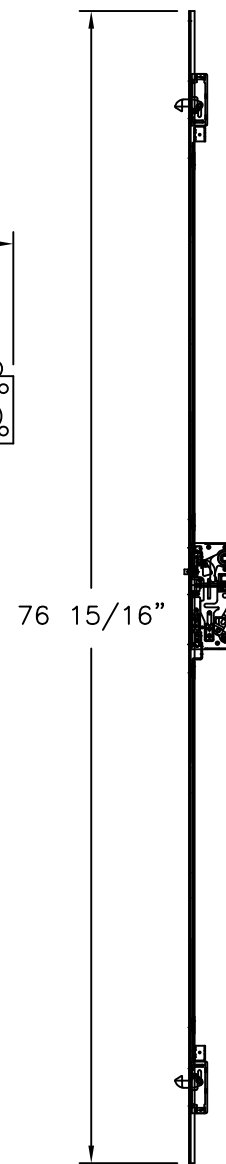

MULTIPOINT LOCK

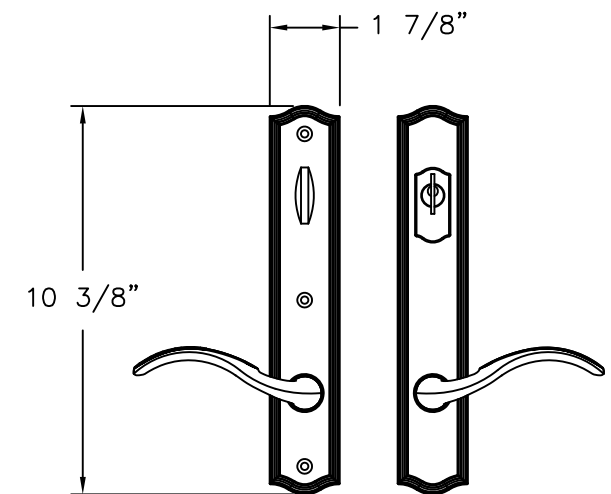

HANDLES

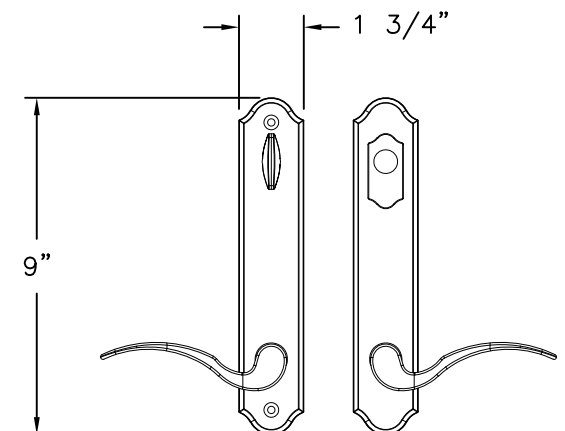

HANDLES

REVISIONS			
REV	DESCRIPTION	DATE	APPROVED


SIGNED: 04/09/2026

NAN YA PLASTICS CORPORATION U.S.A.
8989 NORTH LOOP EAST
HOUTON, TX 77029

SERIES "SLPS" GLAZED FIBERGLASS
INSWING SIDE-HINGE DOOR ASSEMBLY W/SIDELITES
COMPONENTS


DRAWN: R.L.	DWG NO. 08-04185	REV -
SCALE NTS	DATE 12/10/25	SHEET 8 OF 11

L. ROBERTO LOMAS P.E.
208 7th Ave, INDIALANTIC, FL 32903
434-688-0609 rllomas@rlomaspe.com

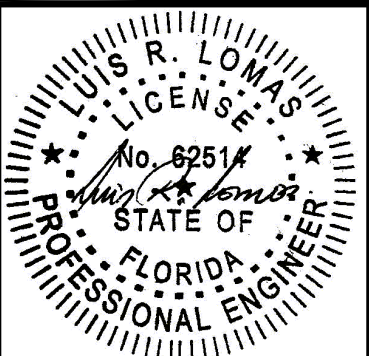


Luis R. Lomas P.E.
FL No.: 62514


REVISIONS			
REV	DESCRIPTION	DATE	APPROVED

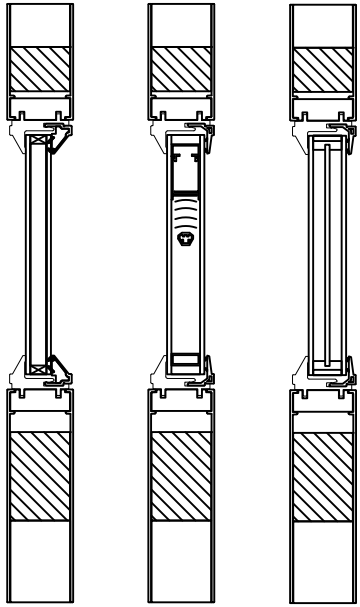


LowE GLASS MINI BLIND MATTE GLASS
EXCEL SERIES FULL LITE

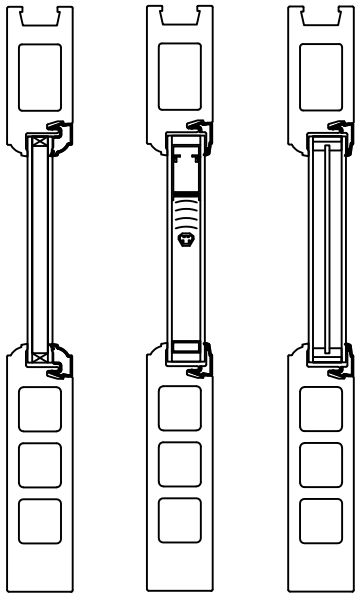


LowE GLASS MINI BLIND MATTE GLASS
MASTERPIECE SERIES FULL LITE

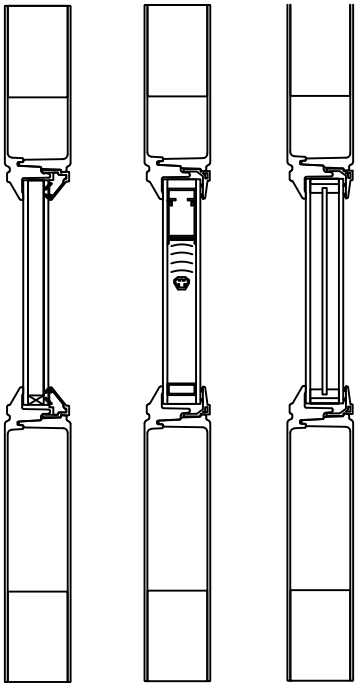


LowE GLASS MINI BLIND MATTE GLASS
NEUMA SERIES FULL LITE

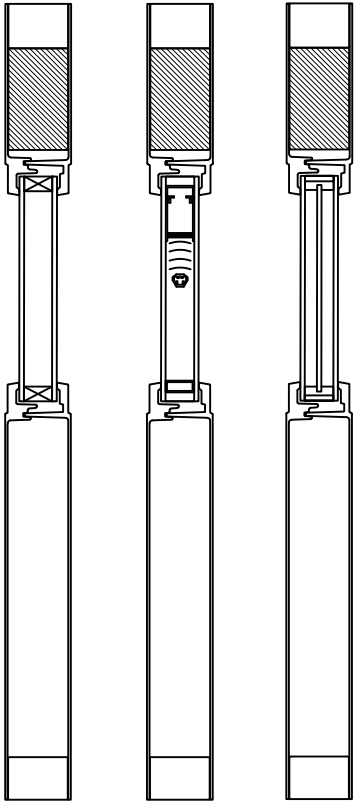


LowE GLASS MINI BLIND MATTE GLASS
NEULITE SERIES FULL LITE

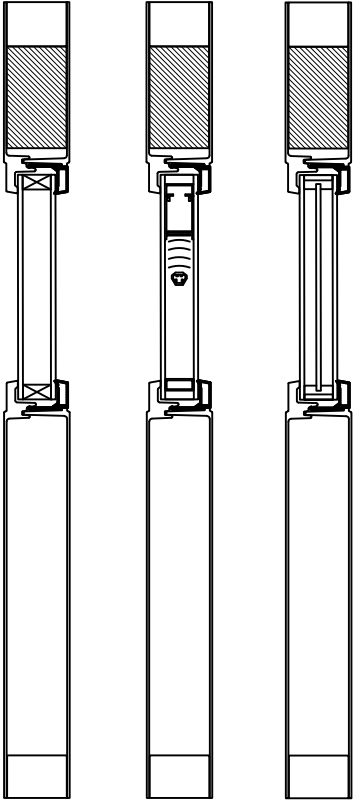


LowE GLASS MINI BLIND MATTE GLASS
NEULITE SERIES FULL LITE OPEN GLAZING BEAD

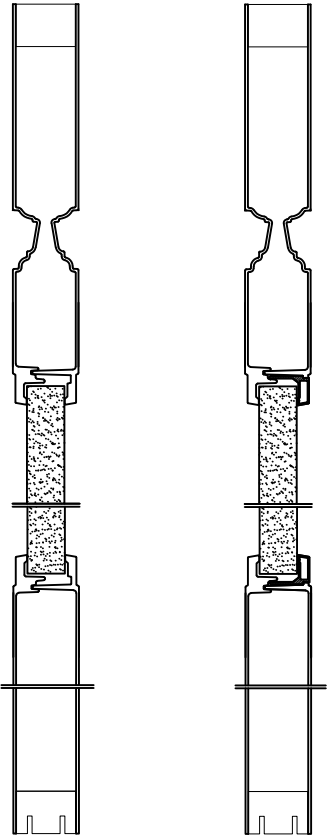


PVC FOAM BOARD DIRECT GLAZING PVC FOAM BOARD OPEN GLAZING

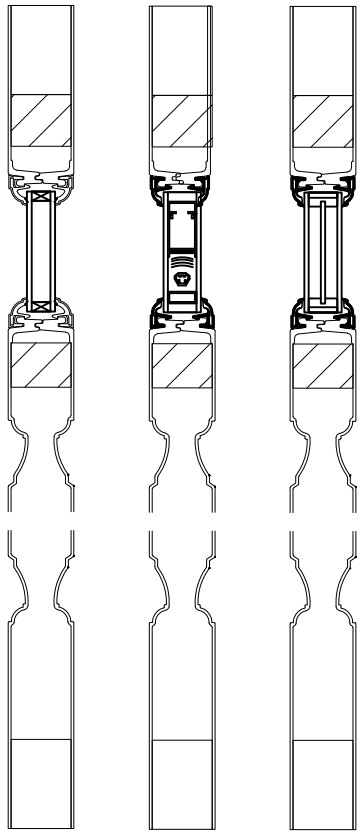

LowE GLASS MINI BLIND MATTE GLASS
NEUMA SERIES 3/4 LITE

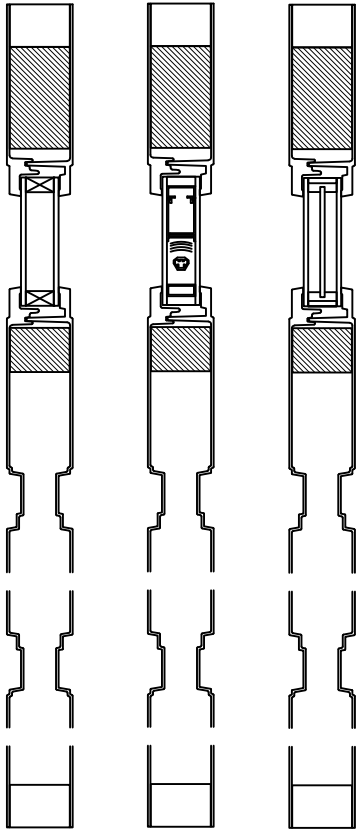

LowE GLASS MINI BLIND MATTE GLASS
NEULITE SERIES 1/2 & 3/4 LITE DIRECT GLAZING

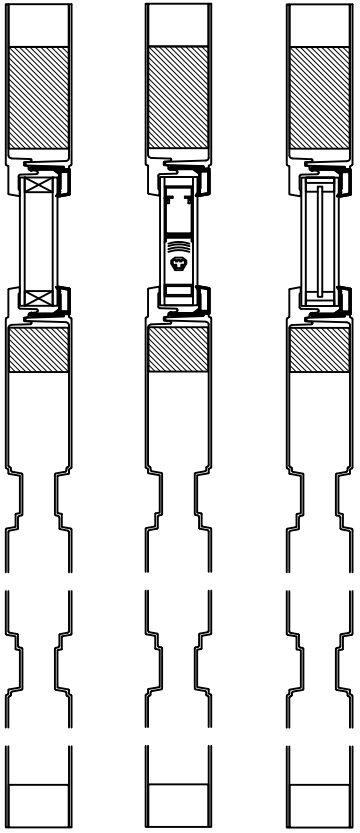

LowE GLASS MINI BLIND MATTE GLASS
NEULITE SERIES 1/2 & 3/4 LITE OPEN GLAZING BEAD


NAN YA PLASTICS CORPORATION U.S.A.
8989 NORTH LOOP EAST
HOUTON, TX 77029

SERIES "SLPS" GLAZED FIBERGLASS
INSWING SIDE-HINGE DOOR ASSEMBLY W/SIDELITES
APPROVED PANELS


DRAWN: R.L.	DWG NO. 08-04185	REV -
SCALE NTS	DATE 12/10/25	SHEET 9 OF 11

L. ROBERTO LOMAS P.E.
208 7th Ave, INDIALANTIC, FL 32903
434-688-0609 rllomas@rlomaspe.com


SIGNED: 04/09/2026

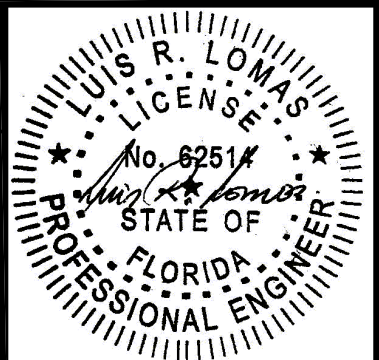


Luis R. Lomas P.E.
FL No.: 62514

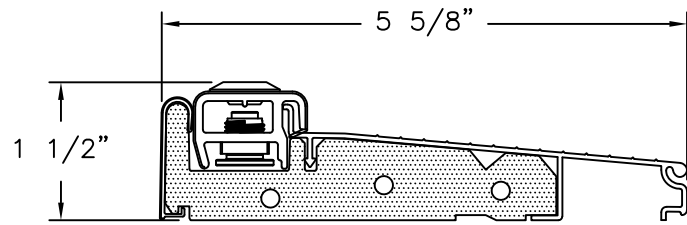


SILL

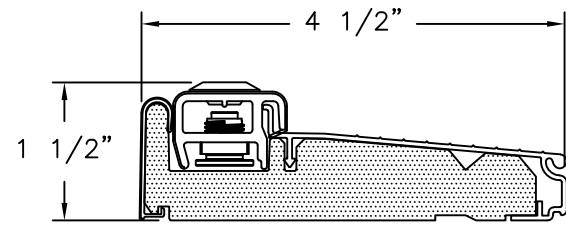


SILL

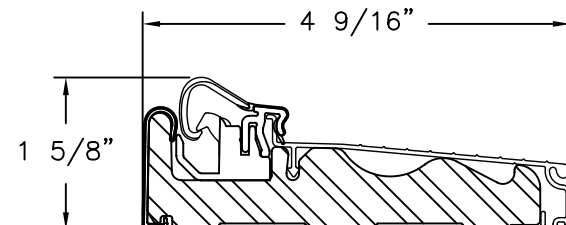


ENDURA THRESHOLD ZAC LH4565
ALTERNATE

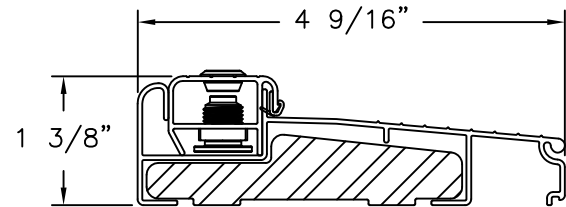


ENDURA THRESHOLD ZAIL AA4565
ALTERNATE

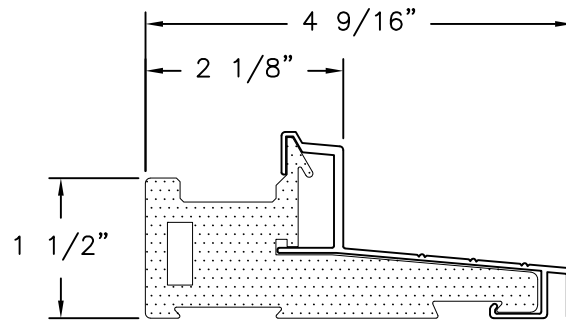


DOOR SILL
FOAM PVC CO-EX & ALUMINUM

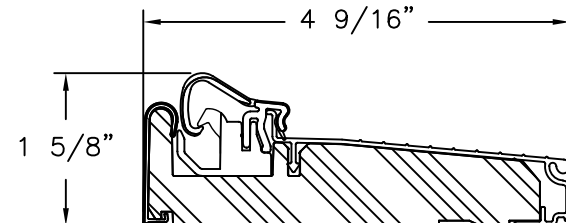


ENDURA THRESHOLD ZAC 4565 FN
ALTERNATE

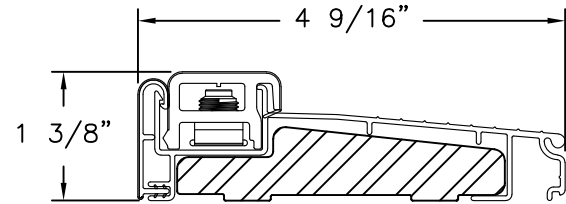


ENDURA THRESHOLD ZAIL 4565
ALTERNATE

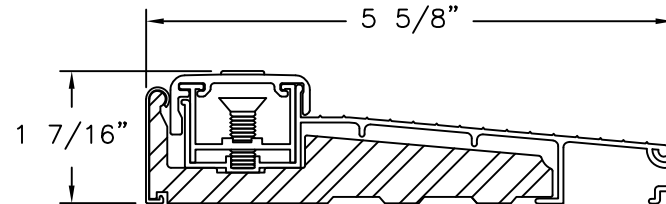


COLUMBIA THRESHOLD ESCON-34
ALTERNATE

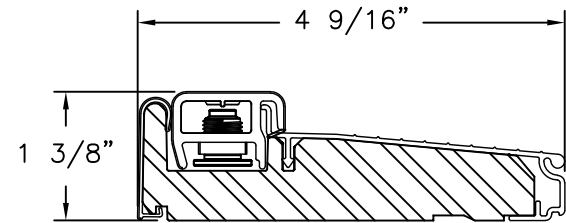


ENDURA THRESHOLD ZAI 4565 FN
ALTERNATE

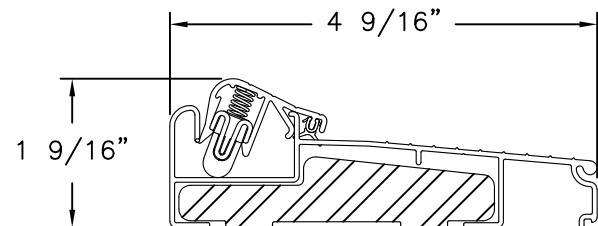


ENDURA THRESHOLD ZAC LA 4565
ALTERNATE

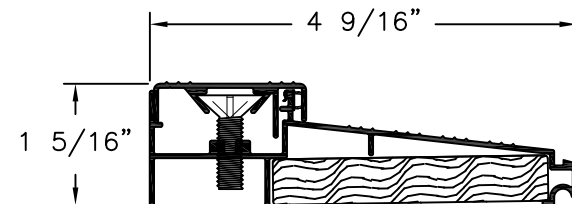


DLP THRESHOLD ISCS
ALTERNATE

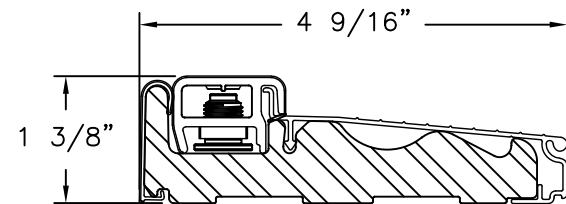


ENDURA THRESHOLD ZAIL H 4565
ALTERNATE

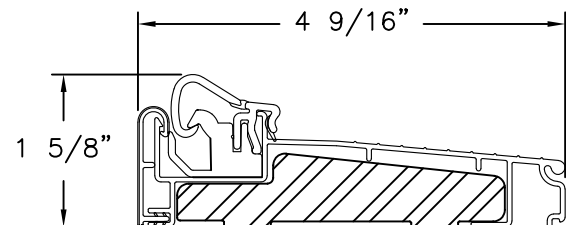

ENDURA THRESHOLD ZAC L 4565
ALTERNATE

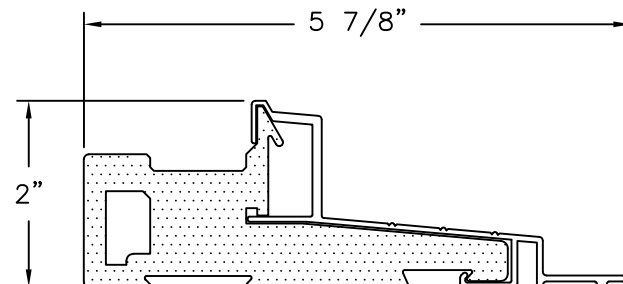


NEUMA SILL
ALTERNATE

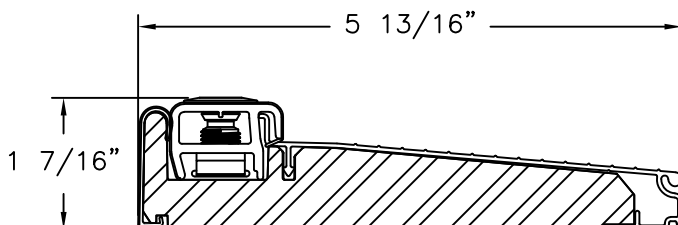


ENDURA THRESHOLD ZAI 5815 FN
ALTERNATE


REVISIONS			
REV	DESCRIPTION	DATE	APPROVED

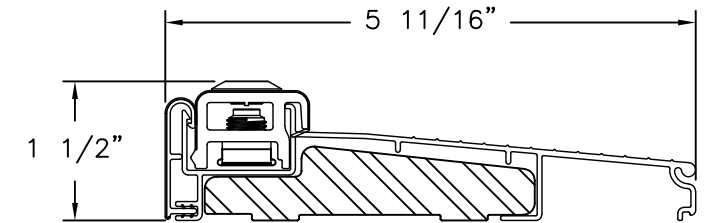


ENDURA THRESHOLD ZAIL 5625
ALTERNATE

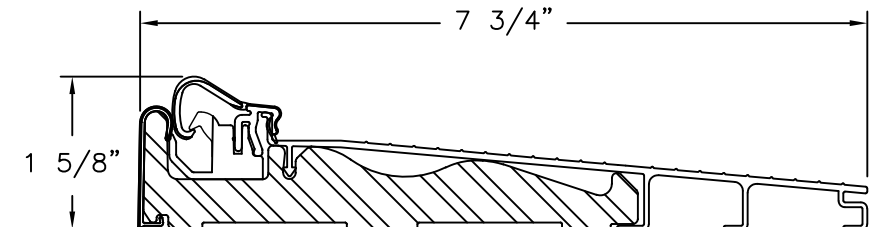

ENDURA THRESHOLD ZAC LH 7815
ALTERNATE

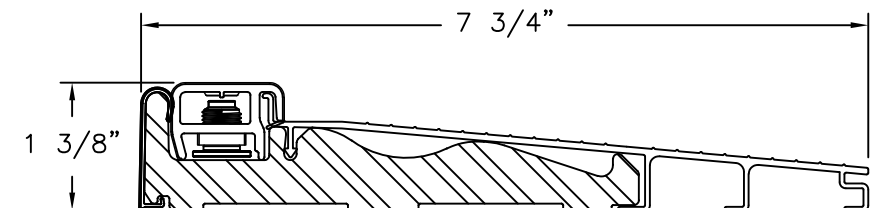

ENDURA THRESHOLD ZAIL H 7625
ALTERNATE

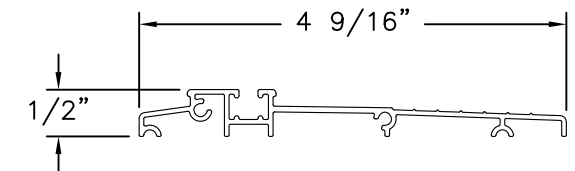

ENDURA ADA THRESHOLD ZHC I 4565
ALTERNATE


SIGNED: 04/09/2026

NAN YA PLASTICS CORPORATION U.S.A.
8989 NORTH LOOP EAST
HOUTON, TX 77029

SERIES "SLPS" GLAZED FIBERGLASS
IN SWING SIDE-HINGE DOOR ASSEMBLY W/SIDELITES
APPROVED SILLS

DRAWN: R.L.	DWG NO. 08-04185	REV -
SCALE NTS	DATE 12/10/25	SHEET 10 OF 11


L. ROBERTO LOMAS P.E.
208 7th Ave, INDIALANTIC, FL 32903
434-688-0609 rllomas@rlomaspe.com

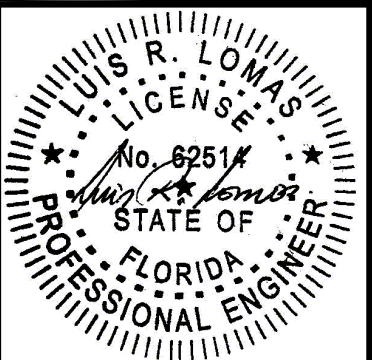

Luis R. Lomas P.E.
FL No.: 62514

APPROVED SLAB CONFIGURATIONS


REVISIONS			
REV	DESCRIPTION	DATE	APPROVED

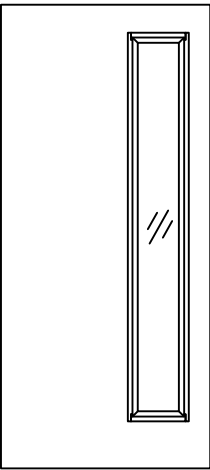


NAP
FOAM PVC




SNAP
FOAM PVC

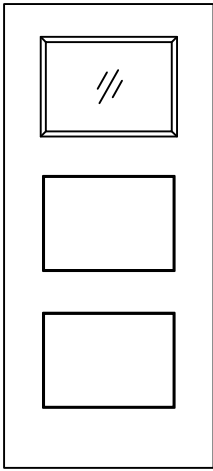


3JP
FOAM PVC

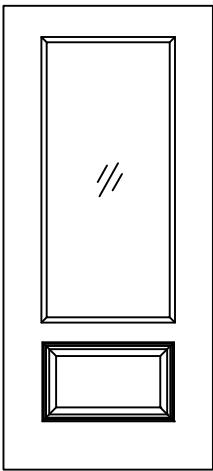


25P
FOAM PVC

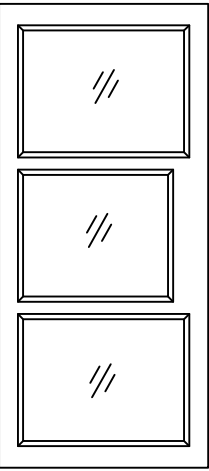


ANP
FOAM PVC

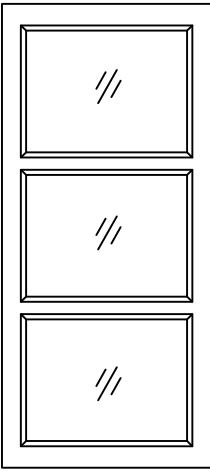


ANP
FOAM PVC

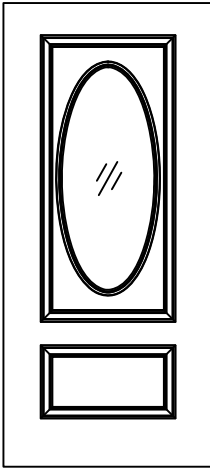


2HP
ABS

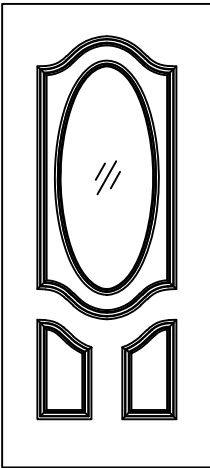


3HP
ABS

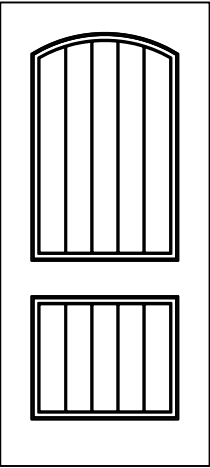


22P
SOLID

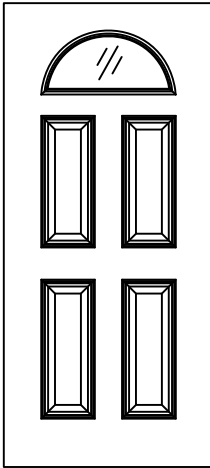


4GP
ABS

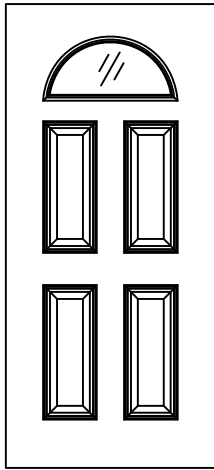


4KP
ABS

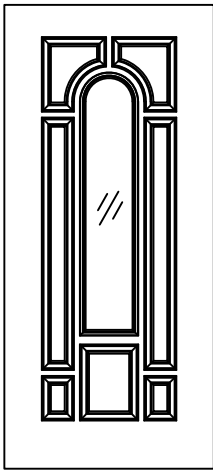


8HP
ABS

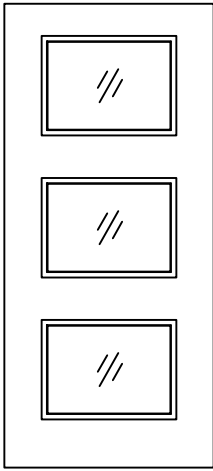


3GP
ABS

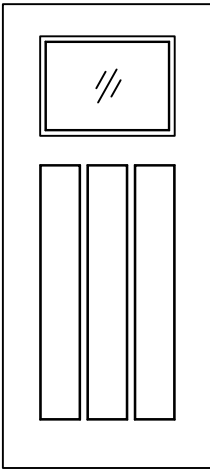


4HP
ABS

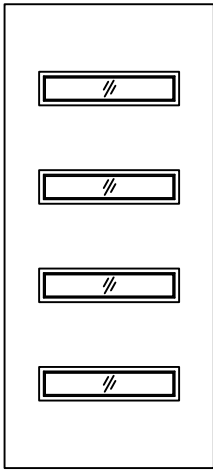


4LP
ABS

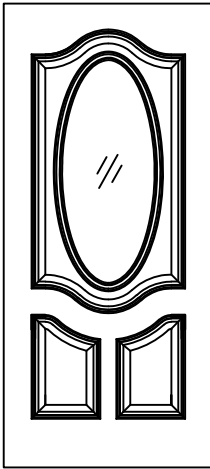


36P
ABS

 


3JP
SOLID

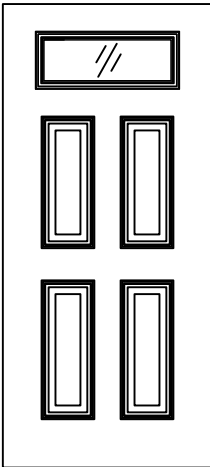


46P
ABS

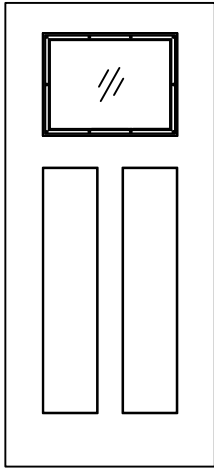


3DP
ABS

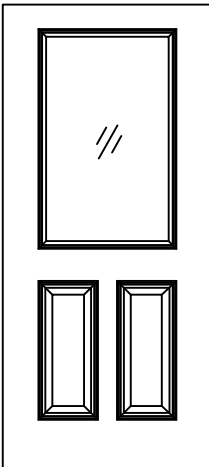

23P
ABS

 

71P
SOLID

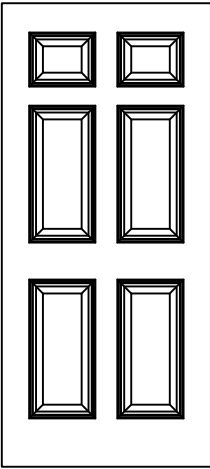

67P
SOLID


NAN YA PLASTICS CORPORATION U.S.A.
8989 NORTH LOOP EAST
HOUTON, TX 77029

SERIES "SLPS" GLAZED FIBERGLASS
INSWING SIDE-HINGE DOOR ASSEMBLY W/SIDELITES
APPROVED SLAB CONFIGURATIONS

DRAWN: R.L.	DWG NO. 08-04185	REV -
SCALE NTS	DATE 12/10/25	SHEET 11 OF 11

L. ROBERTO LOMAS P.E.
208 7th Ave, INDIALANTIC, FL 32903
434-688-0609 rllomas@rlomaspe.com

SIGNED: 04/09/2026

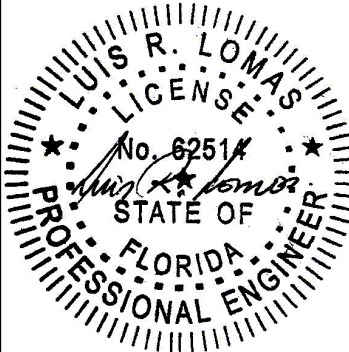

Luis R. Lomas P.E.
FL No.: 62514