
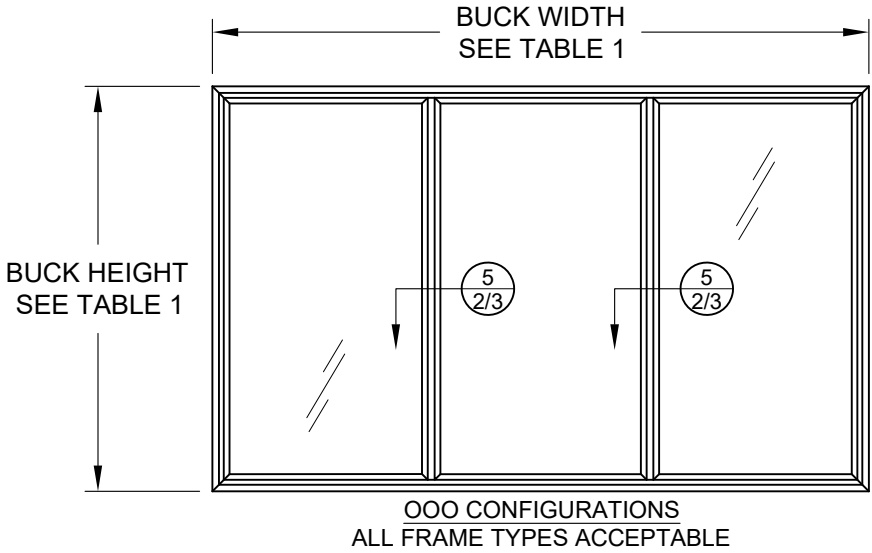
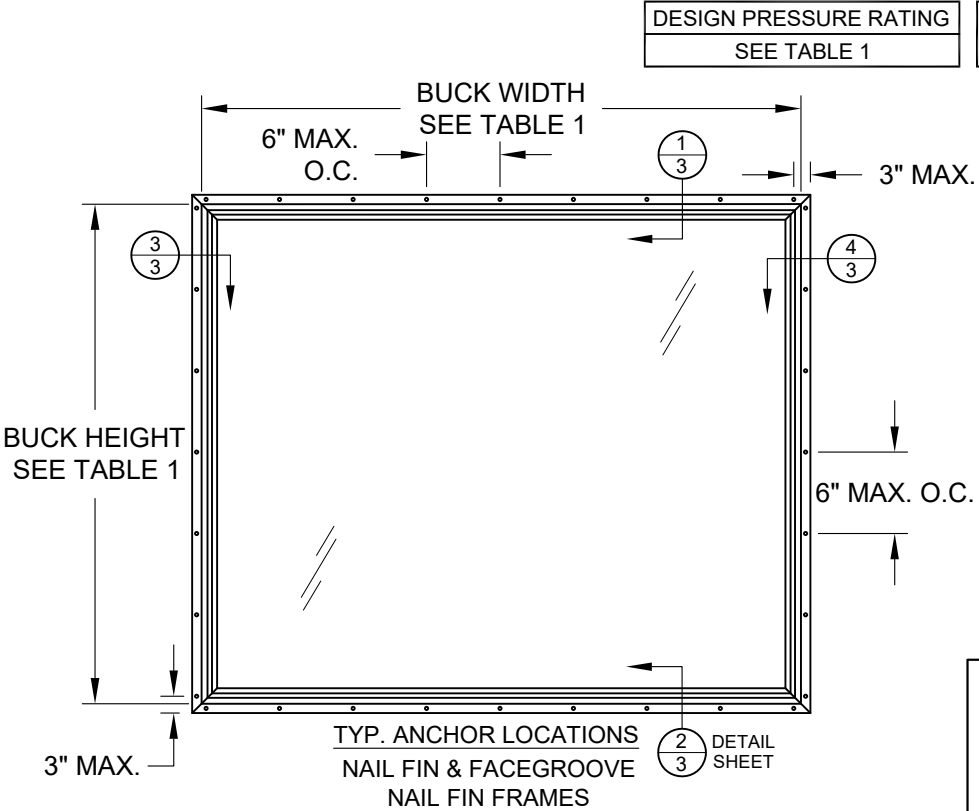
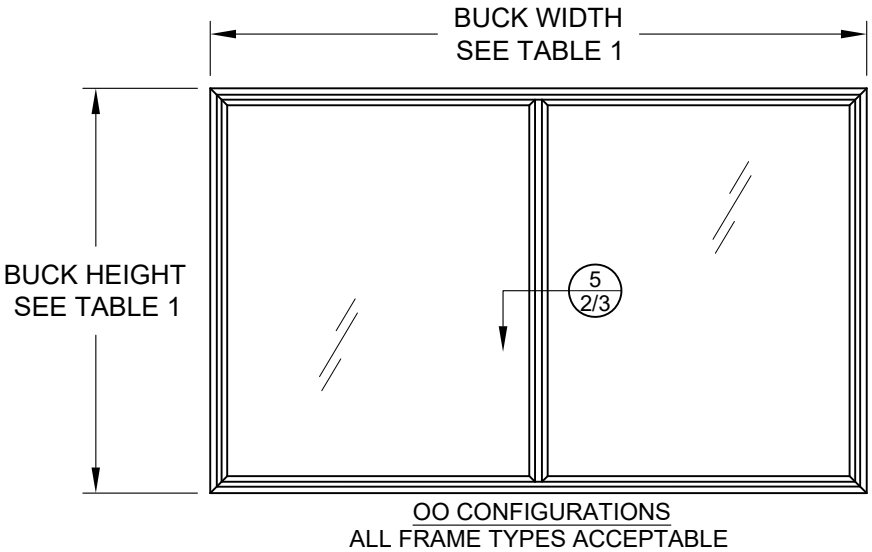


CORONADO SERIES
NON-IMPACT RESISTANT
PICTURE WINDOW

- 1) THIS PRODUCT HAS BEEN DESIGNED & TESTED TO COMPLY WITH THE REQUIREMENTS OF THE FLORIDA BUILDING CODE, EXCLUDING THE HIGH VELOCITY HURRICANE ZONE (HVHZ).
- 2) SHUTTERS ARE REQUIRED WHEN USED IN WIND-BORNE DEBRIS REGIONS.
- 3) MASONRY ANCHORS MAY BE USED INTO WOOD. ALL WOOD BUCKS LESS THAN 1-1/2" THICK ARE TO BE CONSIDERED 1X INSTALLATIONS. 1X WOOD BUCKS ARE OPTIONAL IF UNIT IS INSTALLED DIRECTLY TO SUBSTRATE. WOOD BUCKS DEPICTED AS 2X ARE 1-1/2" THICK OR GREATER.
- 4) ANCHOR EMBEDMENT TO BASE MATERIAL SHALL BE BEYOND WALL DRESSING OR STUCCO. USE ANCHORS OF SUFFICIENT LENGTH.
- 5) MAX. 1/4" SHIMS ARE REQUIRED AT EACH ANCHOR LOCATION WHERE THE PRODUCT IS NOT FLUSH TO THE SUBSTRATE. USE SHIMS CAPABLE OF TRANSFERRING APPLIED LOADS.
- 6) THE ANCHORAGE METHODS SHOWN HAVE BEEN DESIGNED TO RESIST THE WIND LOADS CORRESPONDING TO THE REQUIRED DESIGN PRESSURE. THE 33-1/3% STRESS INCREASE HAS NOT BEEN USED IN THE DESIGN OF THIS PRODUCT. THE 1.6 LOAD DURATION FACTOR WAS USED FOR THE EVALUATION OF ANCHORS INTO WOOD. ANCHORS THAT COME INTO CONTACT WITH OTHER DISSIMILAR MATERIALS SHALL MEET THE REQUIREMENTS OF THE INTERNATIONAL BUILDING CODE FOR CORROSION RESISTANCE.

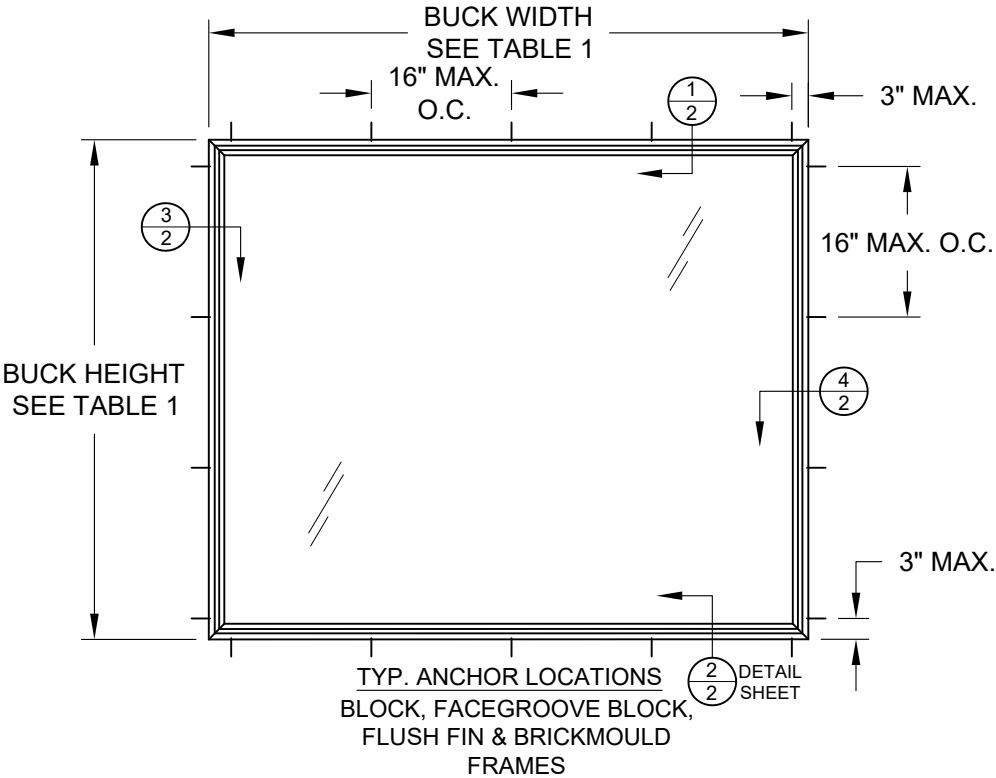

SHAPES AS SHOWN BELOW, OR SIMILAR, MAY BE USED BY INSCRIBING THE SHAPE IN A BLOCK SIZE GIVEN BY MAXIMUM WIDTH AND HEIGHT FOR EACH CONFIGURATION SHOWN IN TABLE 1.


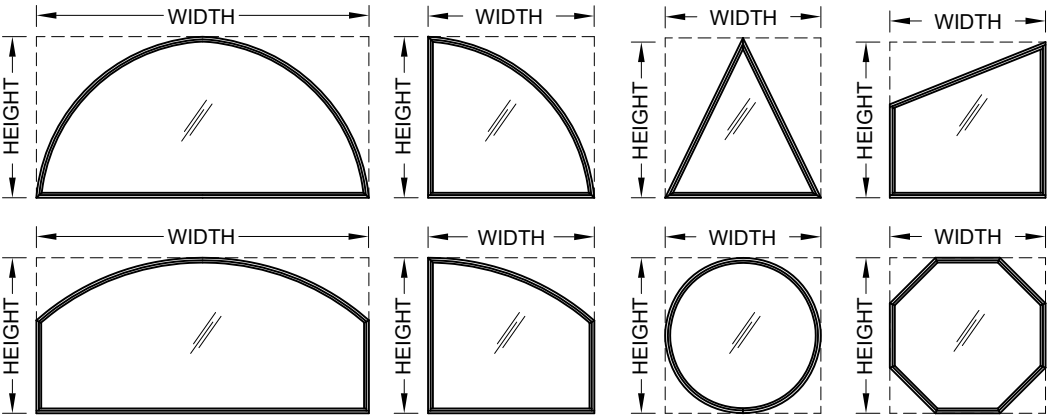


TABLE 1:

Buck Size	Configuration	Rating	CPD No.
72" x 60"	O	CW-PG50	10025
96" x 72"	O	CW-PG45	10026
120" x 48"	O	R-PG45	11642*
120" x 60"	O	LC-PG30	16848*
58" x 96"	OO	R-PG25	23072
120" x 70"	OO	R-PG25	23073
144" x 53"	OOO	R-PG25	23074
69" x 72"	OOO	R-PG25	23075

* TEMPERED GLASS REQUIRED

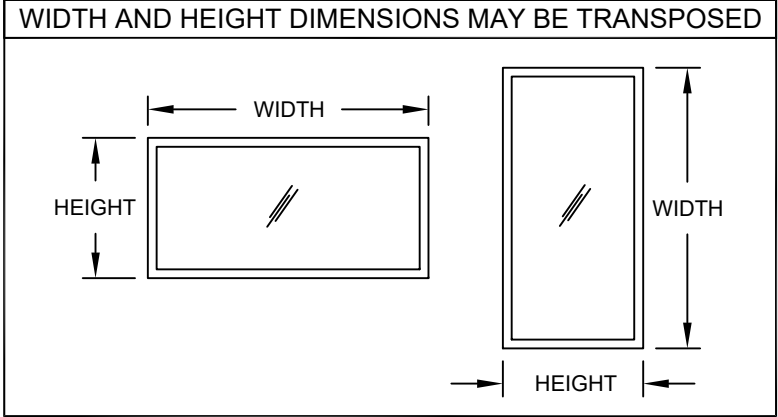

PREPARED BY A. LYNN MILLER
3400 PRECISION DRIVE
N. VENICE, FL 34275
(941) 480-1600

REGISTRATION #29296
COPYRIGHT © 2026 ANLIN, INC., LIMITED
LICENSE TO MAKE COPIES FOR PERMITTING.

Anlin
Windows · Doors

ANLIN
WINDOWS & DOORS
1665 TOLLHOUSE RD
CLOVIS, CA 93611
(800) 287-7996

VINYL PICTURE WINDOW, O/OO/OOO

4/21/26

LOGAN YODER

1 OF 3

CORONADO

ANCHOR ELEVATIONS/NOTES


1 OF 3

CORONADO

Rev. #

Date

Rev.

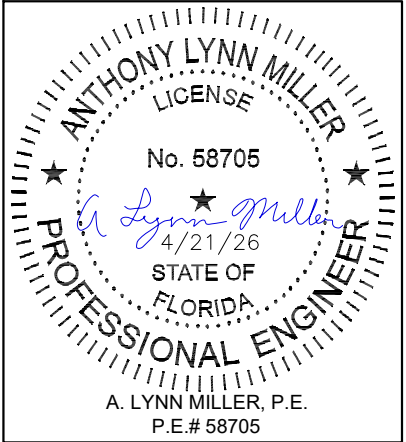

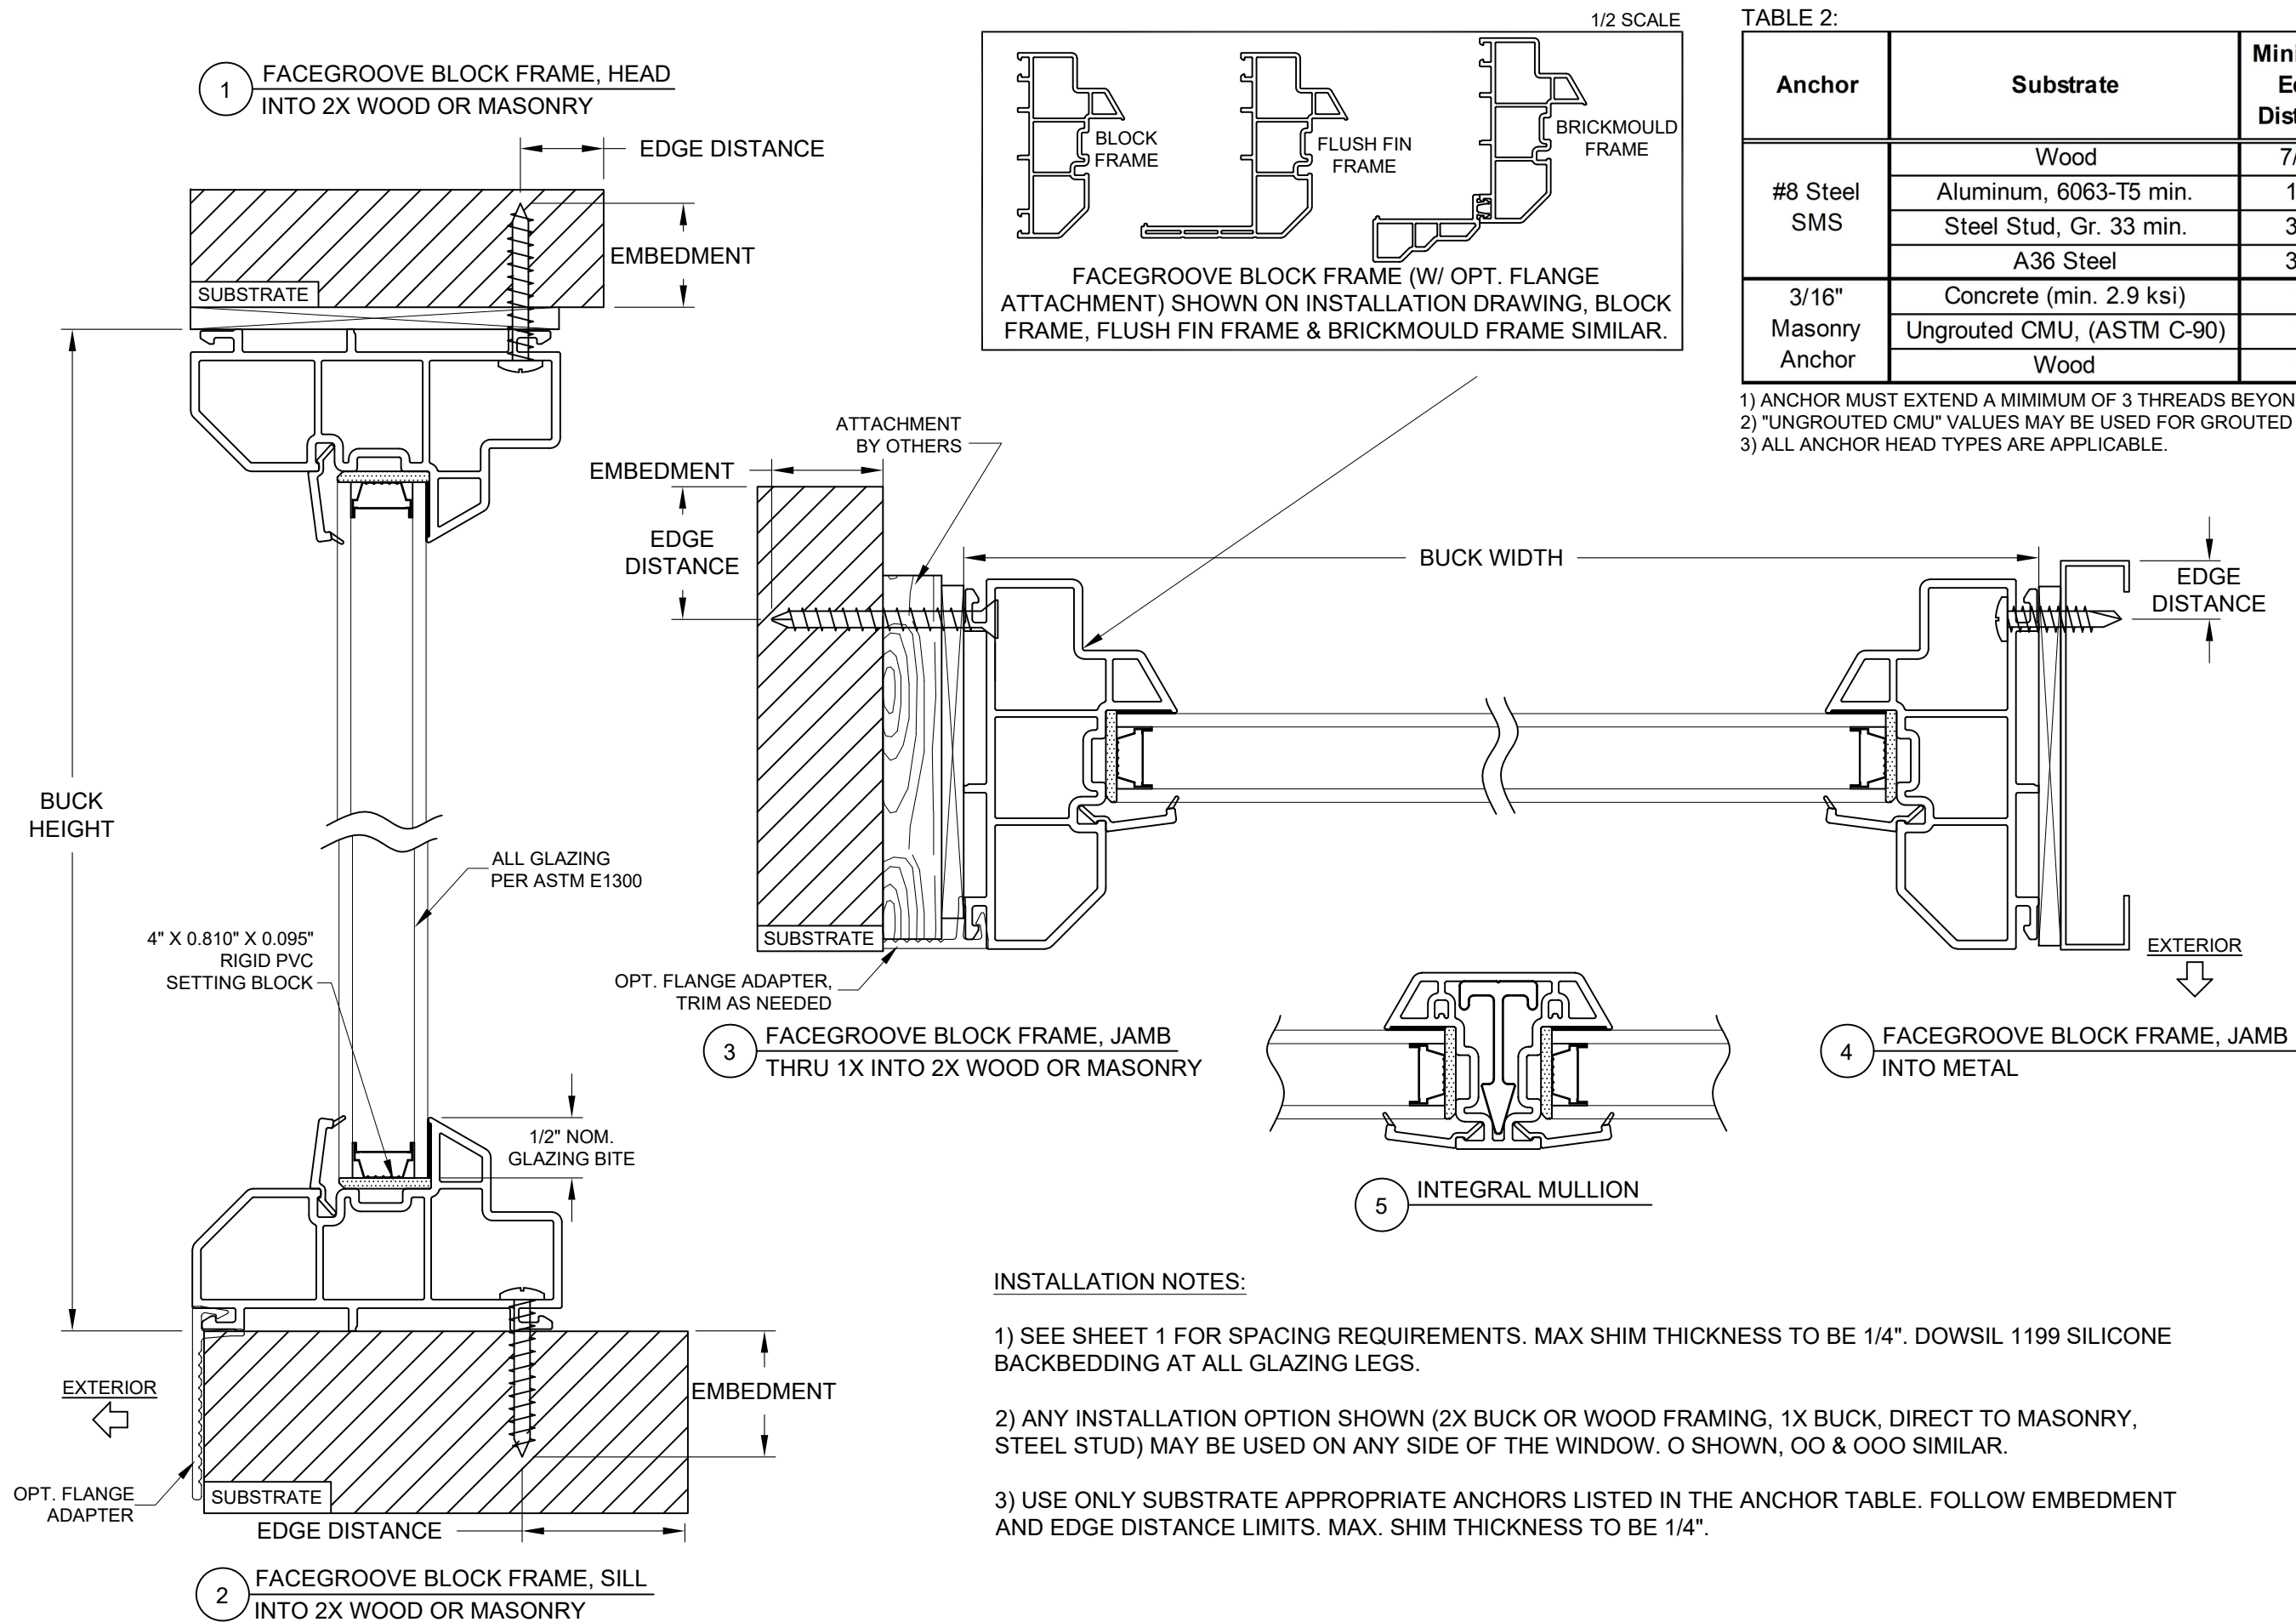


TABLE 2:

Anchor	Substrate	Minimum Edge Distance	Minimum Embedment
#8 Steel SMS	Wood	7/16"	1-3/8"
	Aluminum, 6063-T5 min.	1/4"	0.050"
	Steel Stud, Gr. 33 min.	3/8"	0.0345" (20 Ga)
	A36 Steel	3/8"	0.0345" (20 Ga)
3/16" Masonry Anchor	Concrete (min. 2.9 ksi)	1"	1-3/4"
	UngROUTED CMU, (ASTM C-90)	1"	1-1/4"
	Wood	1"	1-3/8"

- 1) ANCHOR MUST EXTEND A MINIMUM OF 3 THREADS BEYOND ANY METAL SUBSTRATE.
2) "UNGROUTED CMU" VALUES MAY BE USED FOR GROUTED CMU APPLICATIONS.
3) ALL ANCHOR HEAD TYPES ARE APPLICABLE.

PREPARED BY A. LYNN MILLER
3400 PRECISION DRIVE
N. VENICE, FL 34275
(941) 480-1600

REGISTRATION #29296
COPYRIGHT © 2026 ANLIN, INC., LIMITED
LICENSE TO MAKE COPIES FOR PERMITTING.

4/21/26
Date

LOGAN YODER
Drawn By

2 OF 3
Sheet


CORONADO
Series Desc

PWFPA - 2
No.



ANLIN
WINDOWS & DOORS
1665 TOLLHOUSE RD
CLOVIS, CA 93611
(800) 287-7996

VINYL PICTURE WINDOW, 0/00/000
X-SECTIONS DETAILS
CORONADO

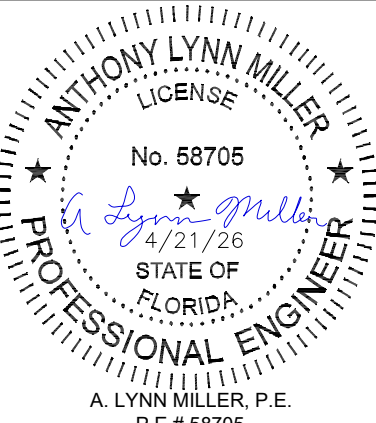

ANTHONY LYNN MILLER
LICENSE
No. 58705
4/21/26
STATE OF FLORIDA
PROFESSIONAL ENGINEER
A. LYNN MILLER, P.E.
P.E.# 58705

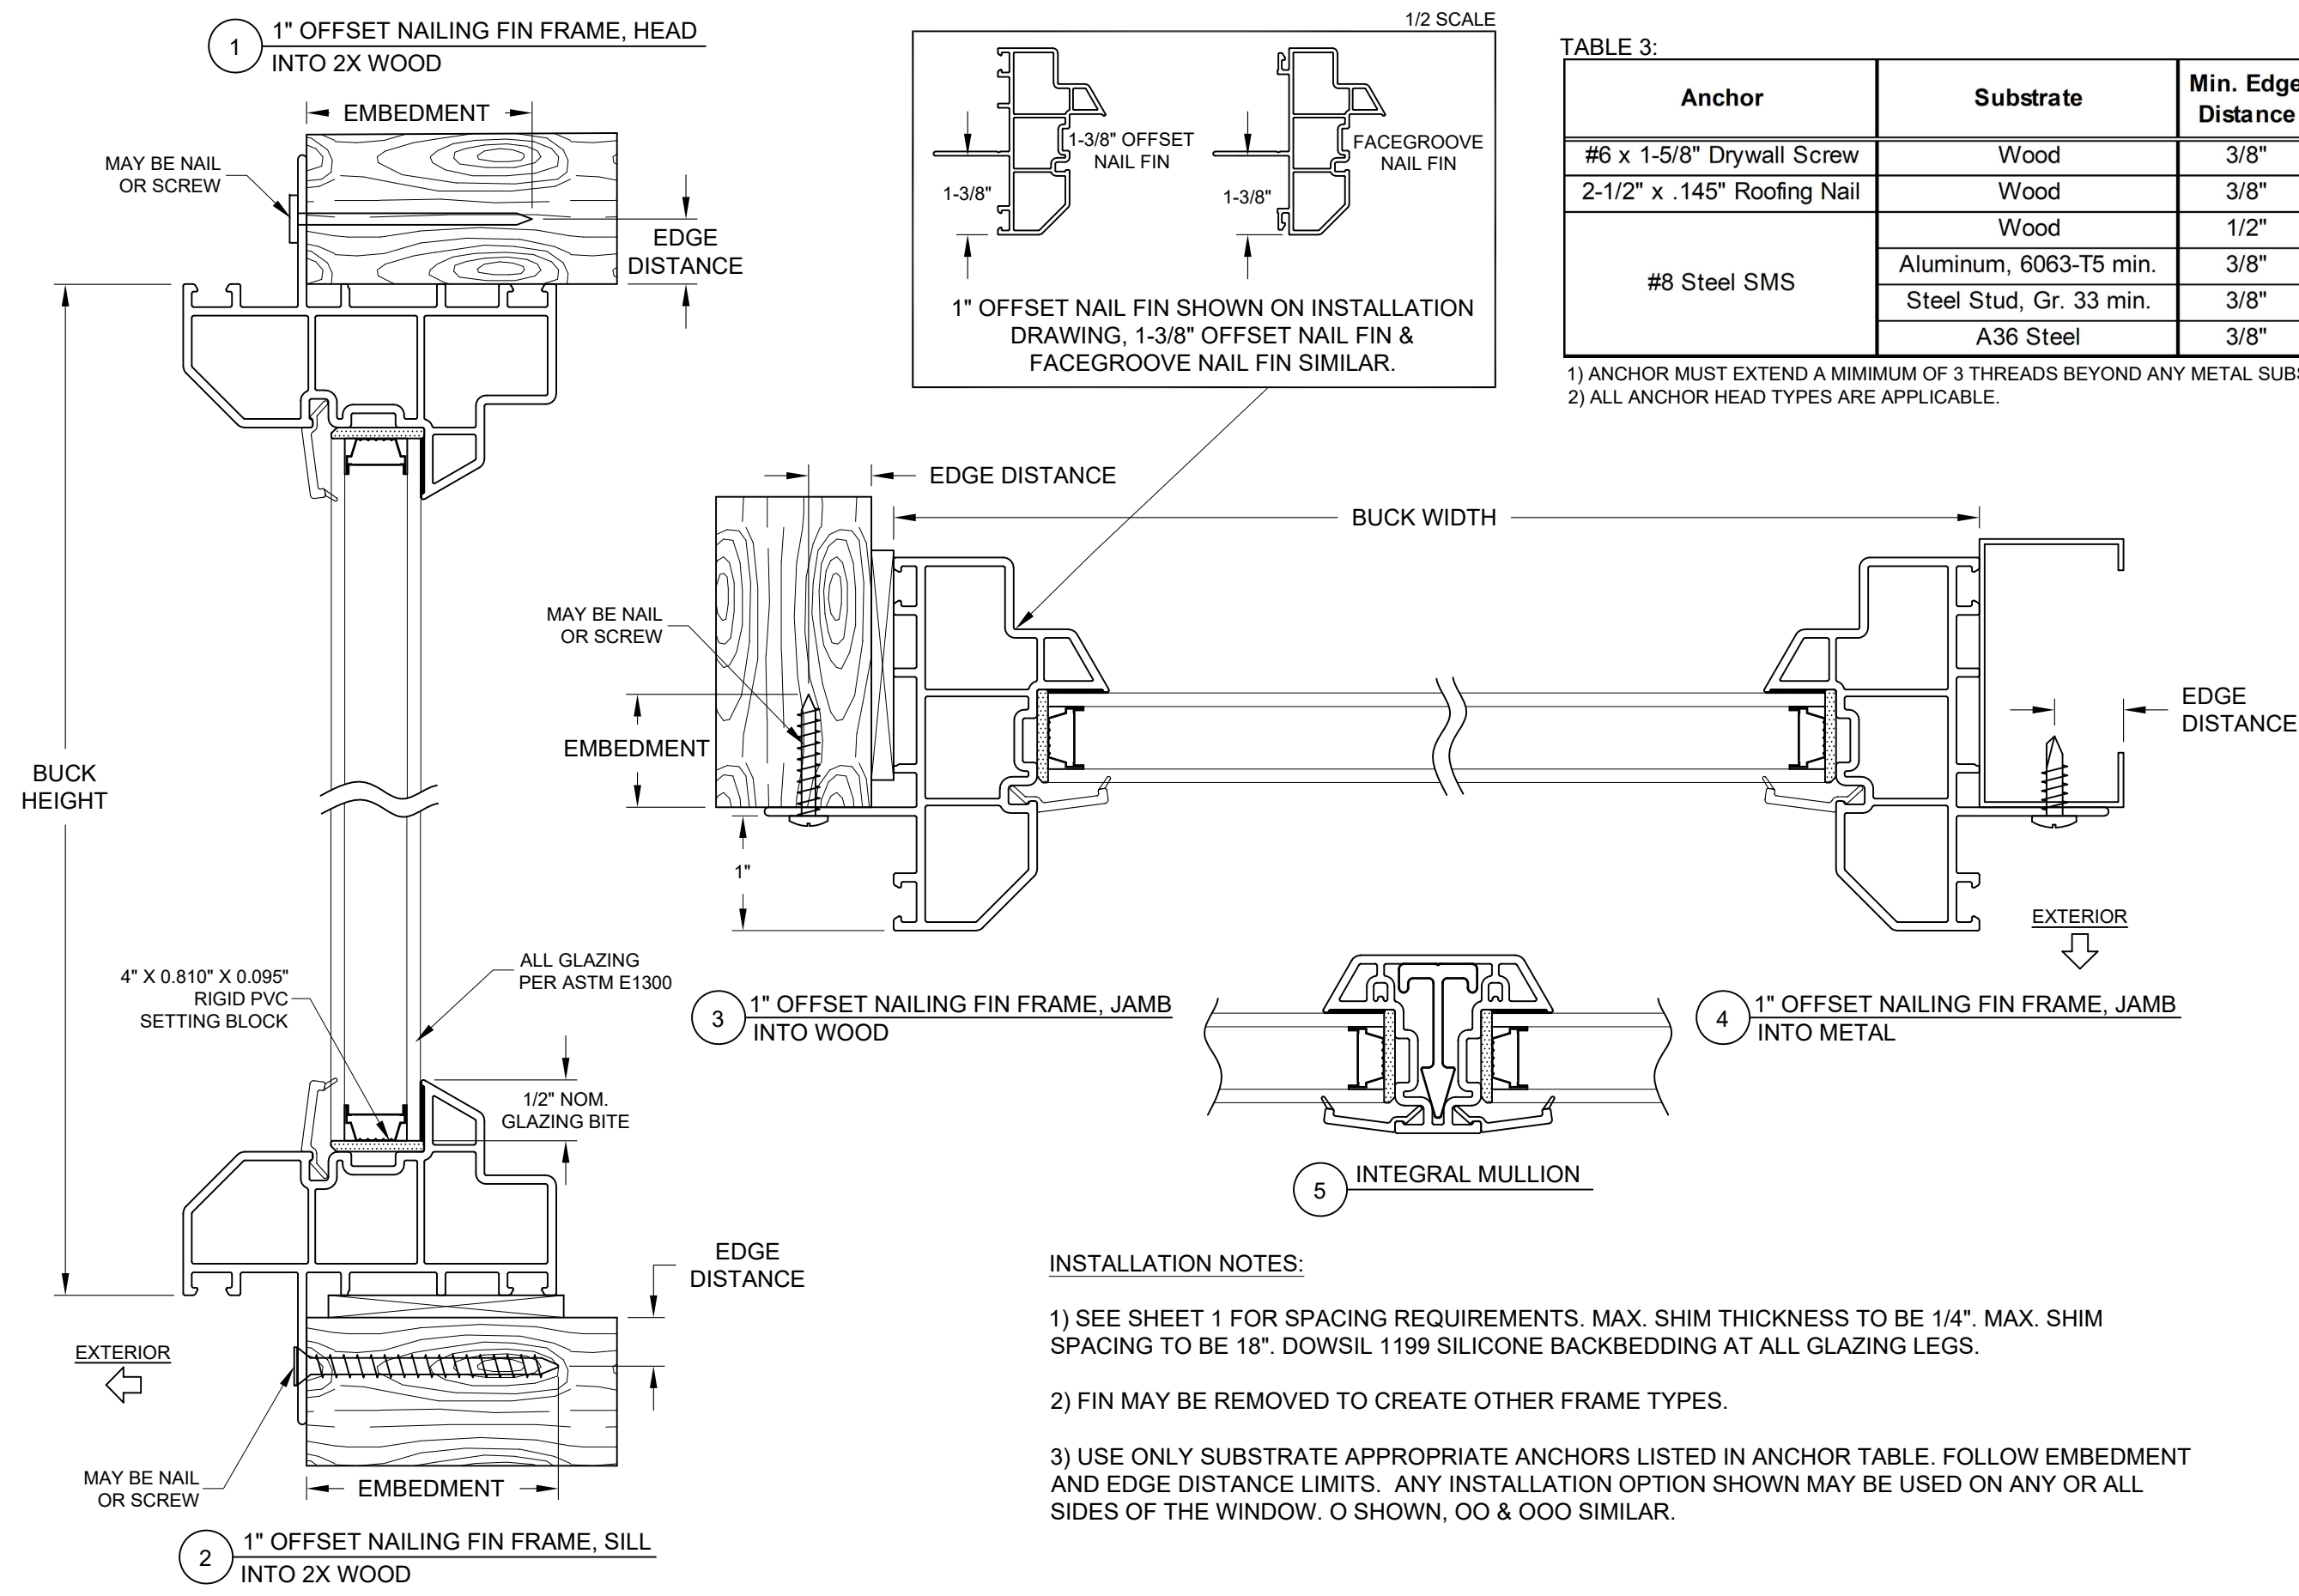


TABLE 3:

Anchor	Substrate	Min. Edge Distance	Min. Embedment
#6 x 1-5/8" Drywall Screw	Wood	3/8"	1-3/8"
2-1/2" x .145" Roofing Nail	Wood	3/8"	2-7/16"
#8 Steel SMS	Wood	1/2"	1-3/8"
	Aluminum, 6063-T5 min.	3/8"	1/8"
	Steel Stud, Gr. 33 min.	3/8"	0.0346" (20 Ga)
	A36 Steel	3/8"	0.0346" (20 Ga)

1) ANCHOR MUST EXTEND A MINIMUM OF 3 THREADS BEYOND ANY METAL SUBSTRATE.
2) ALL ANCHOR HEAD TYPES ARE APPLICABLE.

- INSTALLATION NOTES:
- 1) SEE SHEET 1 FOR SPACING REQUIREMENTS. MAX. SHIM THICKNESS TO BE 1/4". MAX. SHIM SPACING TO BE 18". DOWSIL 1199 SILICONE BACKBEDDING AT ALL GLAZING LEGS.
- 2) FIN MAY BE REMOVED TO CREATE OTHER FRAME TYPES.
- 3) USE ONLY SUBSTRATE APPROPRIATE ANCHORS LISTED IN ANCHOR TABLE. FOLLOW EMBEDMENT AND EDGE DISTANCE LIMITS. ANY INSTALLATION OPTION SHOWN MAY BE USED ON ANY OR ALL SIDES OF THE WINDOW. O SHOWN, OO & OOO SIMILAR.

PREPARED BY A. LYNN MILLER
3400 PRECISION DRIVE
N. VENICE, FL 34275
(941) 480-1600

REGISTRATION #29296
COPYRIGHT © 2026 ANLIN, INC., LIMITED
LICENSE TO MAKE COPIES FOR PERMITTING.

4/21/26
Date

LOGAN YODER
By

4/21/26
Date

LOGAN YODER
By

3 OF 3
Sheet

CORONADO
Series

PWFPA - 2
Title

ANLIN
WINDOWS & DOORS
1665 TOLLHOUSE RD
CLOVIS, CA 93611
(800) 287-7996

VINYL PICTURE WINDOW, O/OO/OOO
X-SECTIONS DETAILS

ANTHONY LYNN MILLER
LICENSE
No. 58705
4/21/26
STATE OF
FLORIDA
PROFESSIONAL ENGINEER
A. LYNN MILLER, P.E.
P.E.# 58705