


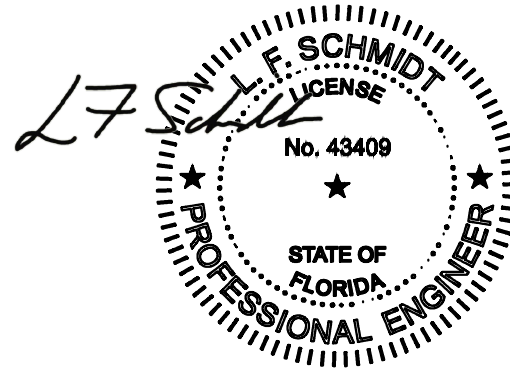


THIS PRODUCT APPROVAL IS VALID
ONLY FOR THE STATE OF FLORIDA

GENERAL NOTES

1. This product has been evaluated and is in compliance with the 9th Edition (2026) Florida Building Code (FBC) structural requirements excluding the "High Velocity Hurricane Zone" (HVHZ).
2. Product anchors shall be as listed and spaced as shown on details. Anchor embedment to base material shall be beyond wall dressing or stucco.
3. When used in areas requiring wind borne debris protection, this product is required to be protected with an impact resistant covering that complies with FBC Sections 1609.1.2 & R301.2.1.2.
4. For 2x stud framing construction, anchoring of these units shall be the same as that shown for 2x buck masonry construction.
5. Site conditions that deviate from the details of this drawing require further engineering analysis by a licensed engineer or registered architect.
6. Fiber-Classic & Smooth-Star Door and Sidelite panels require the use of "J" part numbers and must be stained or painted within six months of installation.

TABLE OF CONTENTS			
SHEET #	DESCRIPTION	SHEET #	
1	Typical Elevations, Design Pressures & General Notes	8	Horizontal Cross Sections
2	Door Panel & Glazing Details	9	Vertical Cross Sections (Thresholds)
3	Sidelite Panel & Glazing Details	10	Buck Anchoring
4	Elevations	11	Frame Anchoring
5	Horizontal & Vertical Cross Sections (2X Buck)	12	Hardware Details
6	Horizontal & Vertical Cross Sections (1X Buck)	13	Bill of Materials & Components
7	Horizontal & Vertical Cross Sections (Direct to Masonry)		

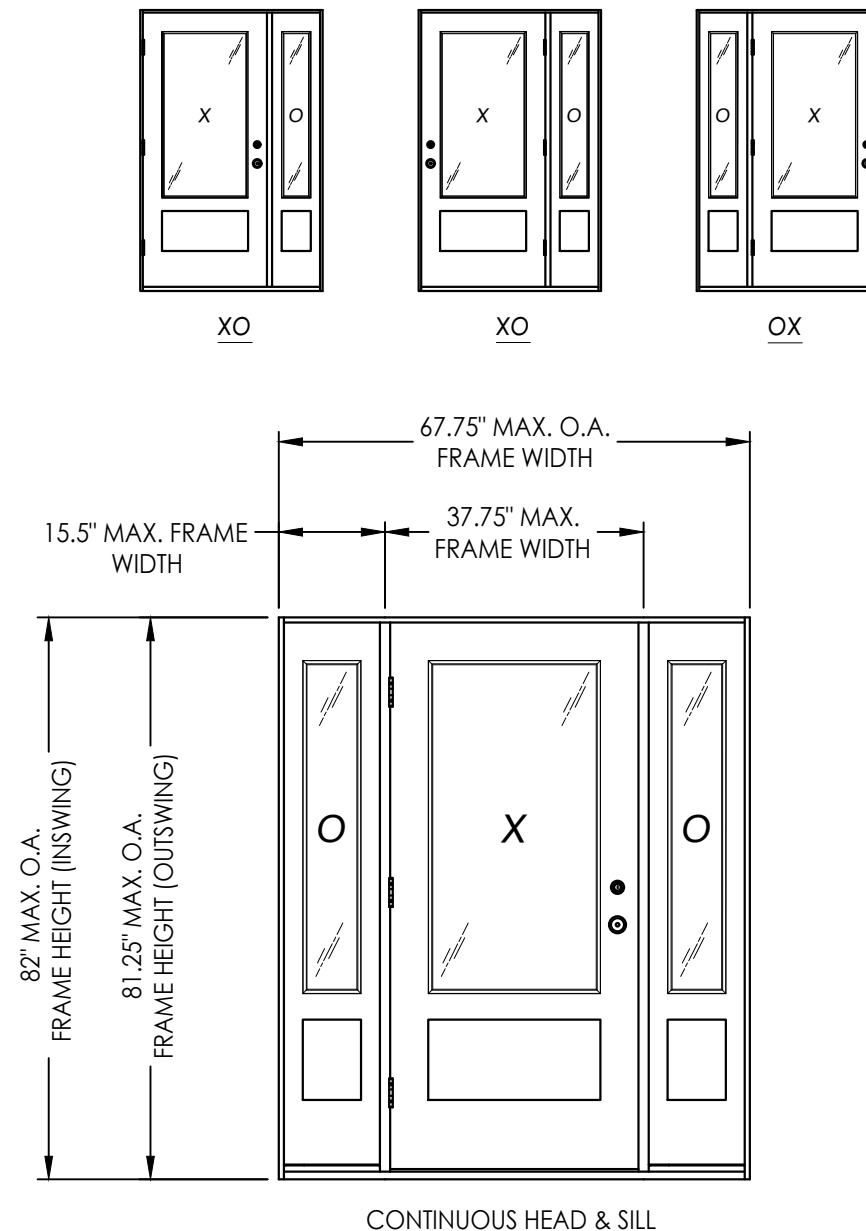

CONFIGURATION	JAMB MATERIAL	DESIGN PRESSURE (PSF) INSWING		DESIGN PRESSURE (PSF) OUTSWING	
		POSITIVE	NEGATIVE	POSITIVE	NEGATIVE
OX, XO, OXO	FJ PINE	+70.0	-75.0	+60.0	-60.0
	COMPOSITE	+50.0	-55.0	+50.0	-50.0

Documents Prepared By:
Lyndon F. Schmidt
P.E. No. 43409

R^W BUILDING CONSULTANTS, INC.
P.O. Box 230, Valrico, FL 33595
Phone No.: 813.659.9197
FBPE Registry No. 9813

PRODUCT: THERMA-TRU
FIBERGLASS DOOR

PART OR ASSEMBLY:
TYPICAL ELEVATION, DESIGN
PRESSURES & GENERAL NOTES

[illegible]

DATE: 5/06/26

SCALE: N.T.S.

DWG. BY: *LFS*


CHK. BY: RW

DRAWING NO.:


FL-48194.3

© 2026 RW BUILDING CONSULTANTS INC.

Z:\2023 FBC Drawings\Therma-Tru\FL-48194\FL-48194.3.dwg

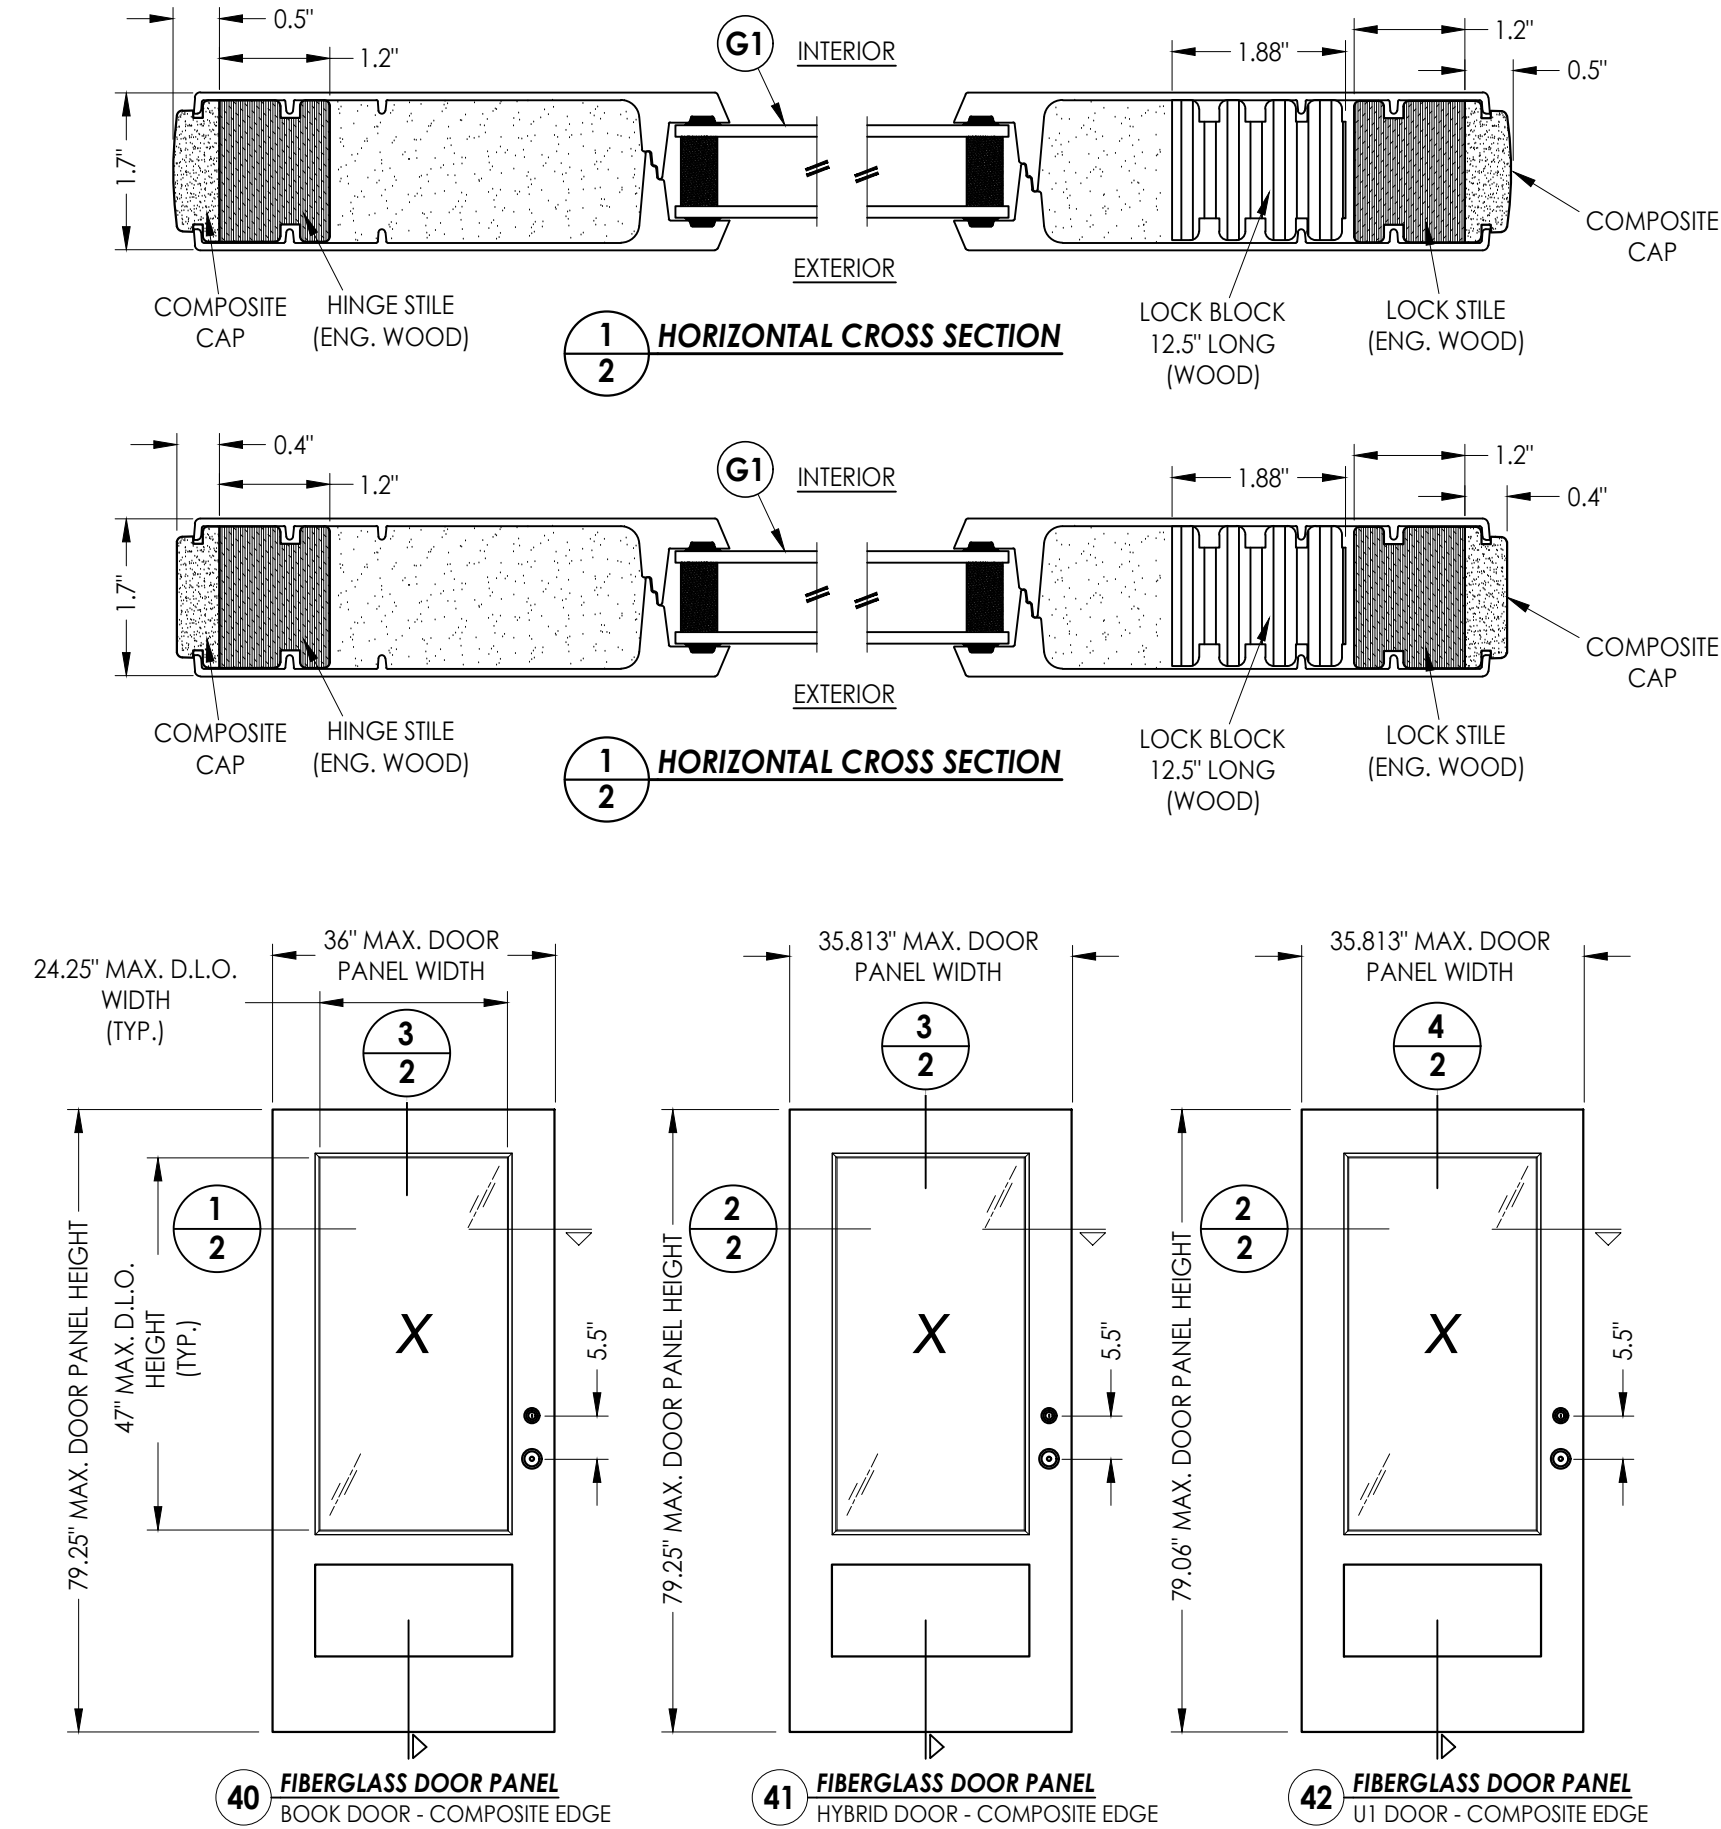

FIBERGLASS SKIN: 0.065" MIN. THK.
FOAM CORE: POLYURETHANE -1.9 PCF MIN.

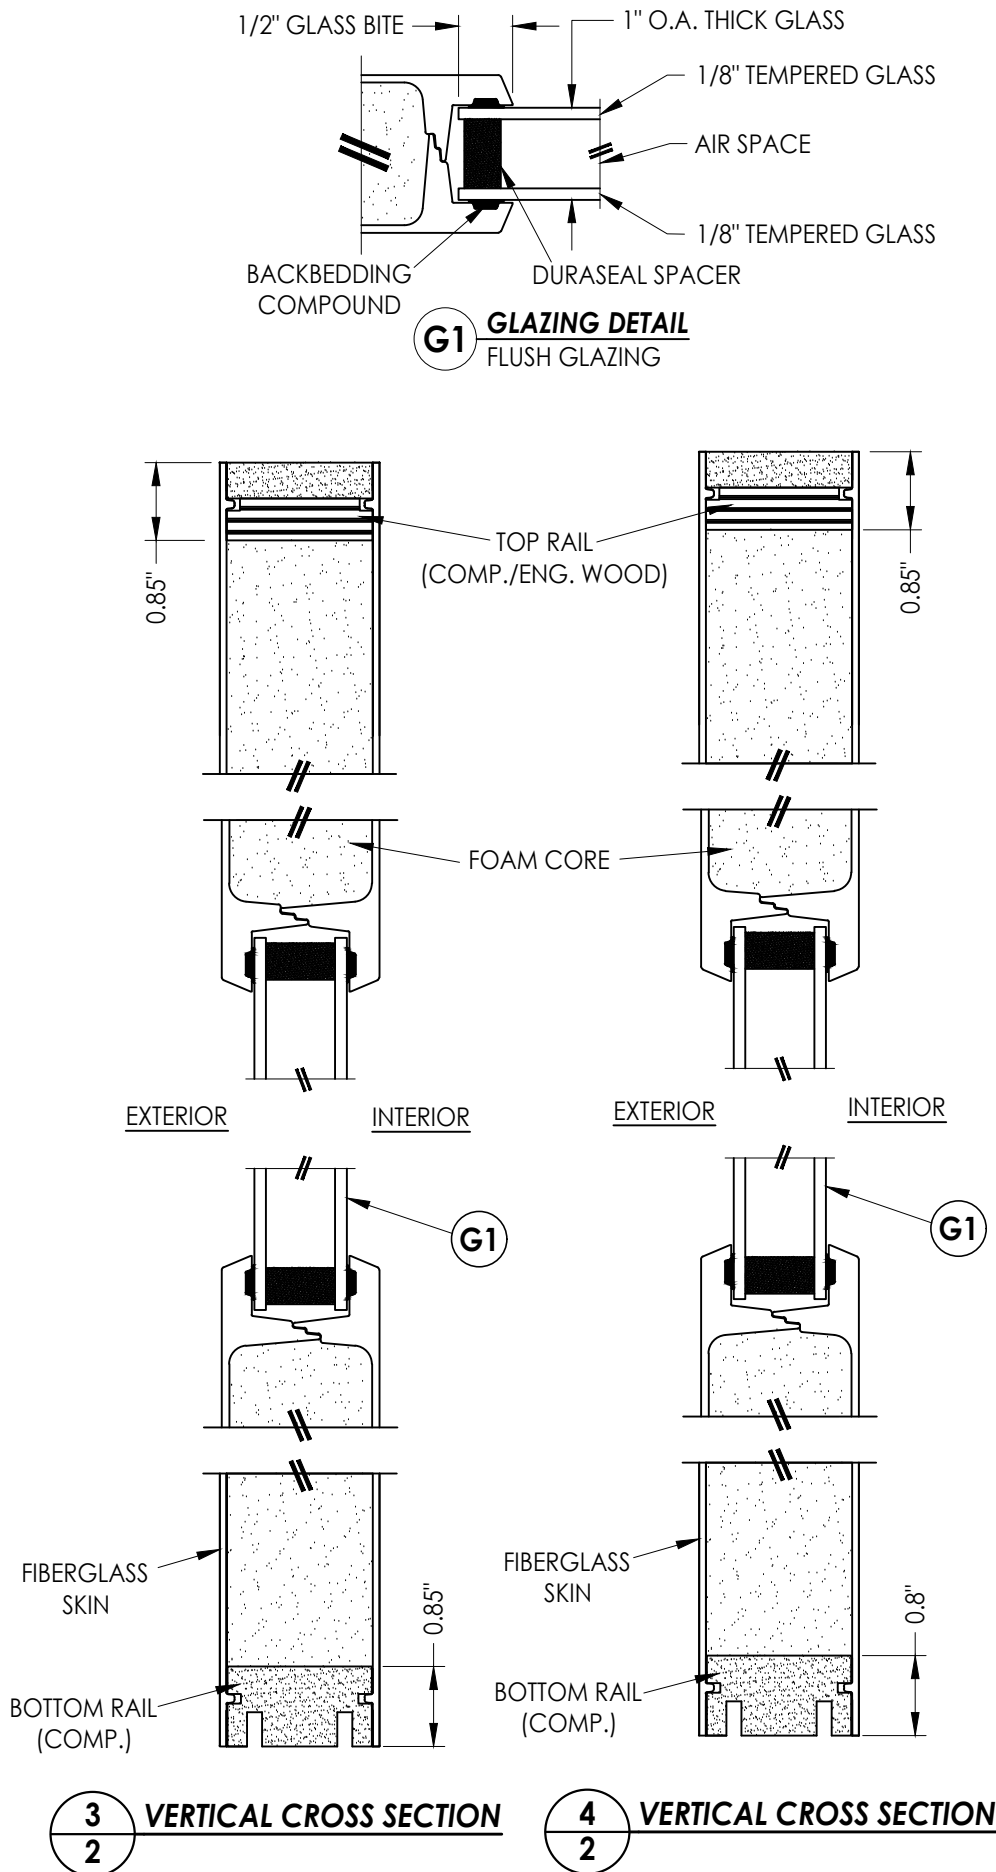

Documents Prepared By:
Lyndon F. Schmidt
P.E. No. 43409




PRODUCT:
THERMA-TRU
FIBERGLASS DOOR

PART OR ASSEMBLY:
DOOR PANEL
& GLAZING DETAILS

DATE: 5/06/26
SCALE: N.T.S.
DWG. BY: LFS
CHK. BY: RW
DRAWING NO.: FL-48194.3
SHEET 2 OF 13


RW BUILDING CONSULTANTS, INC.
P.O. Box 230, Valrico, FL 33595
Phone No.: 813.659.9197
FBPE Registry No. 9813

FIBERGLASS SKIN: 0.065" MIN. THK.
FOAM CORE: POLYURETHANE -1.9 PCF MIN.

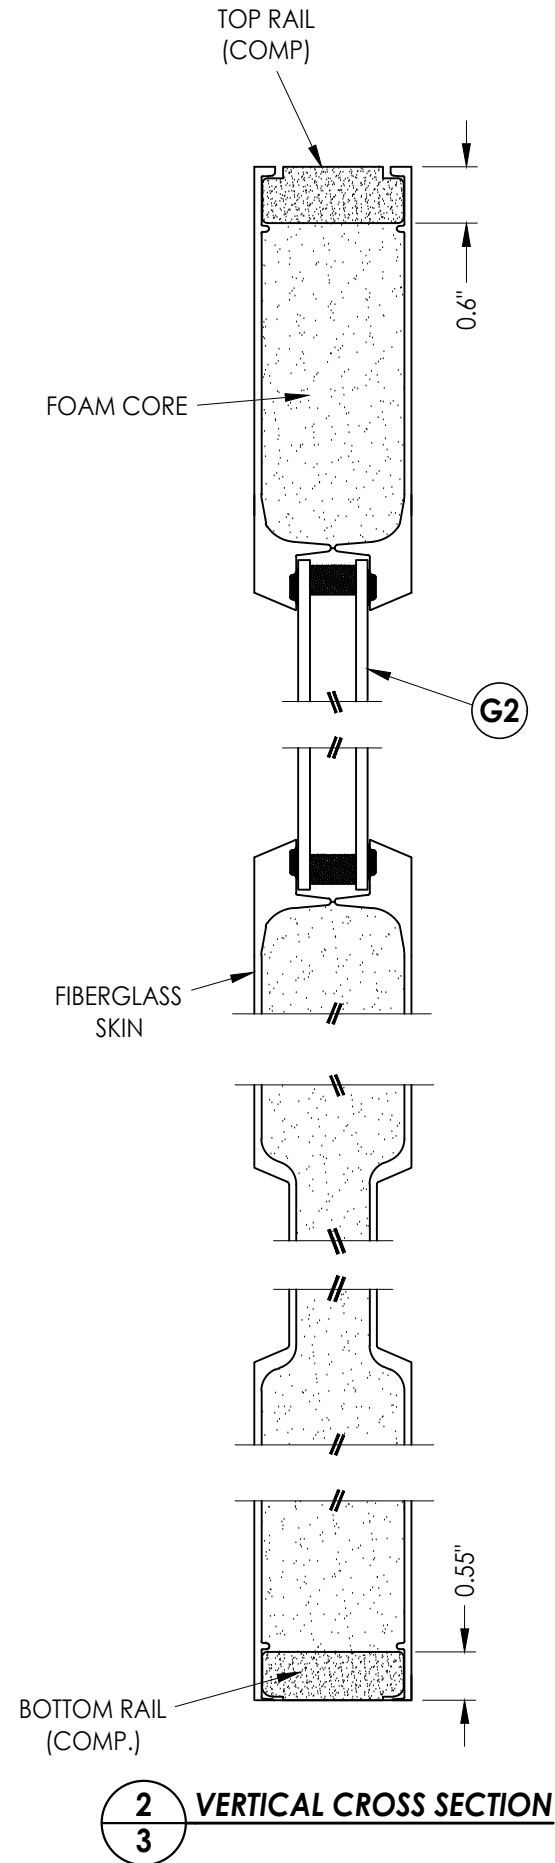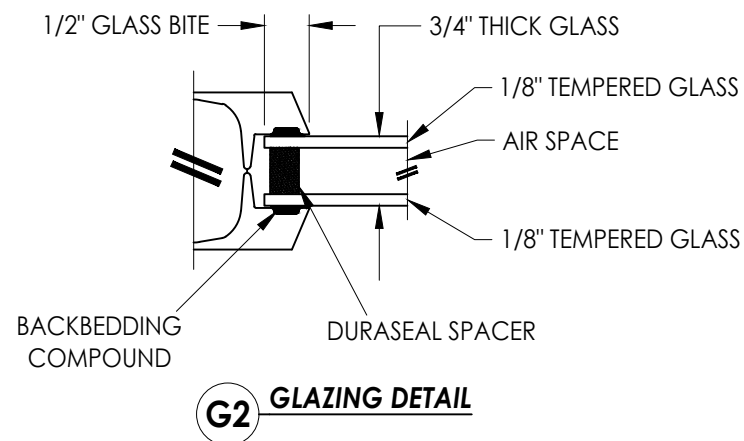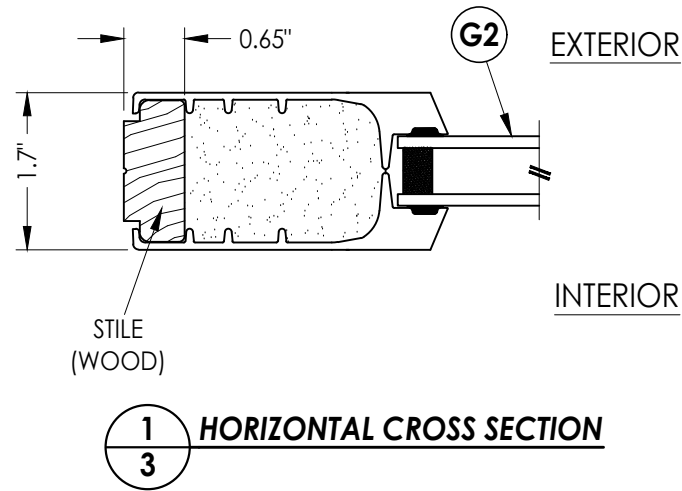
[illegible]

Documents Prepared By:
Lyndon F. Schmidt
P.E. No. 43409


RW BUILDING CONSULTANTS, INC.
P.O. Box 230, Valrico, FL 33595
Phone No.: 813.659.9197
FBPE Registry No. 9813

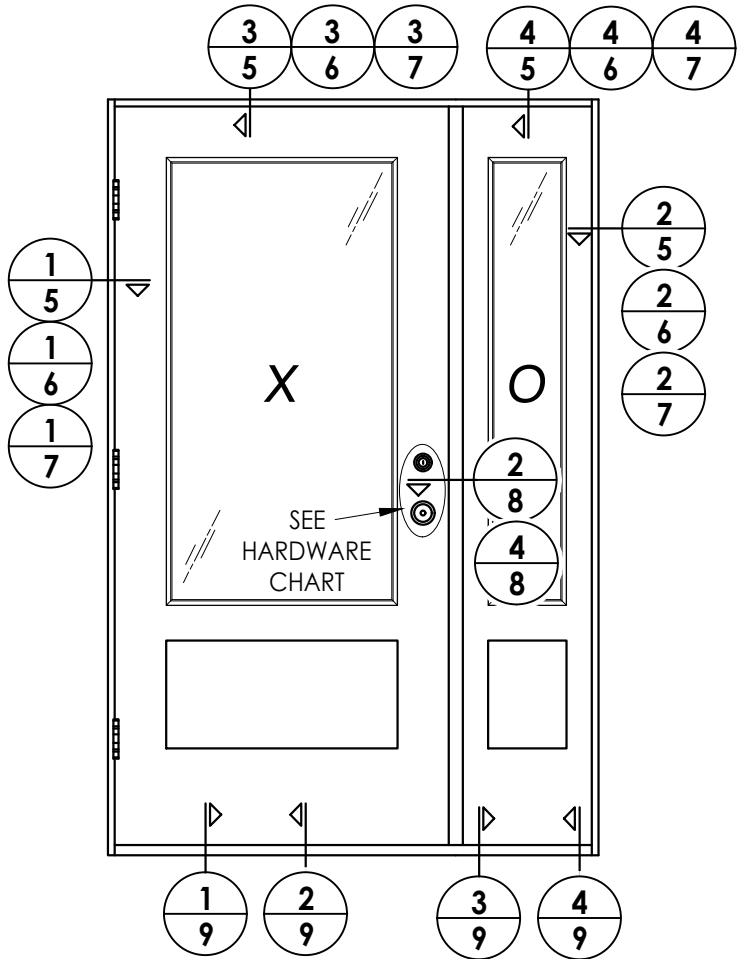

XO

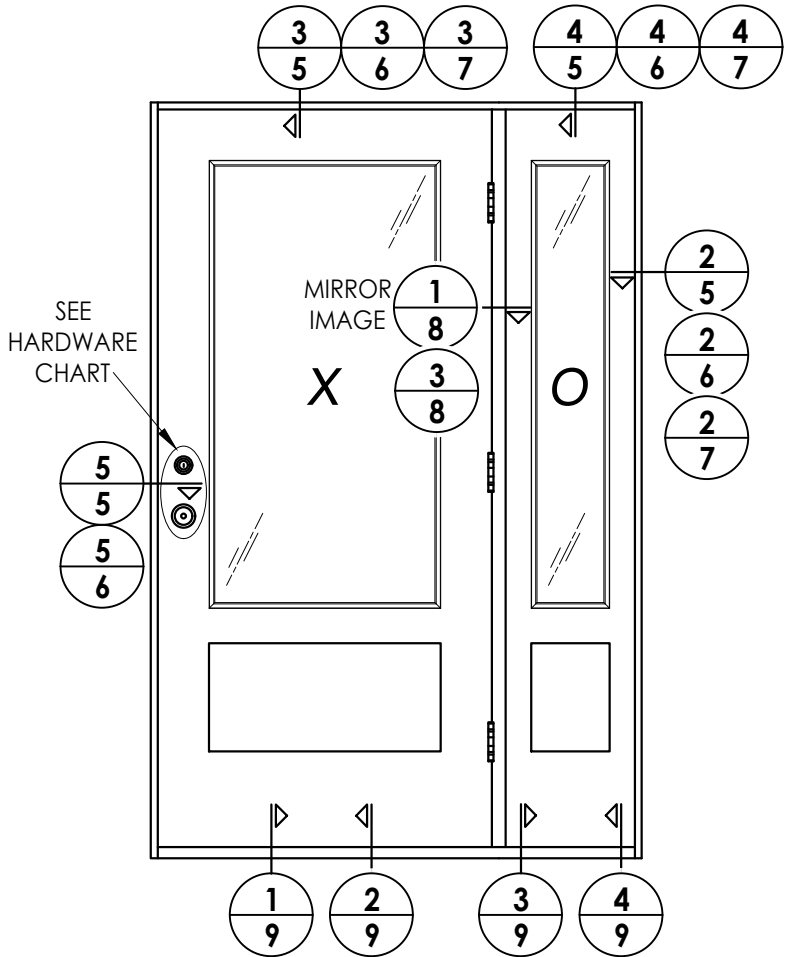

XO

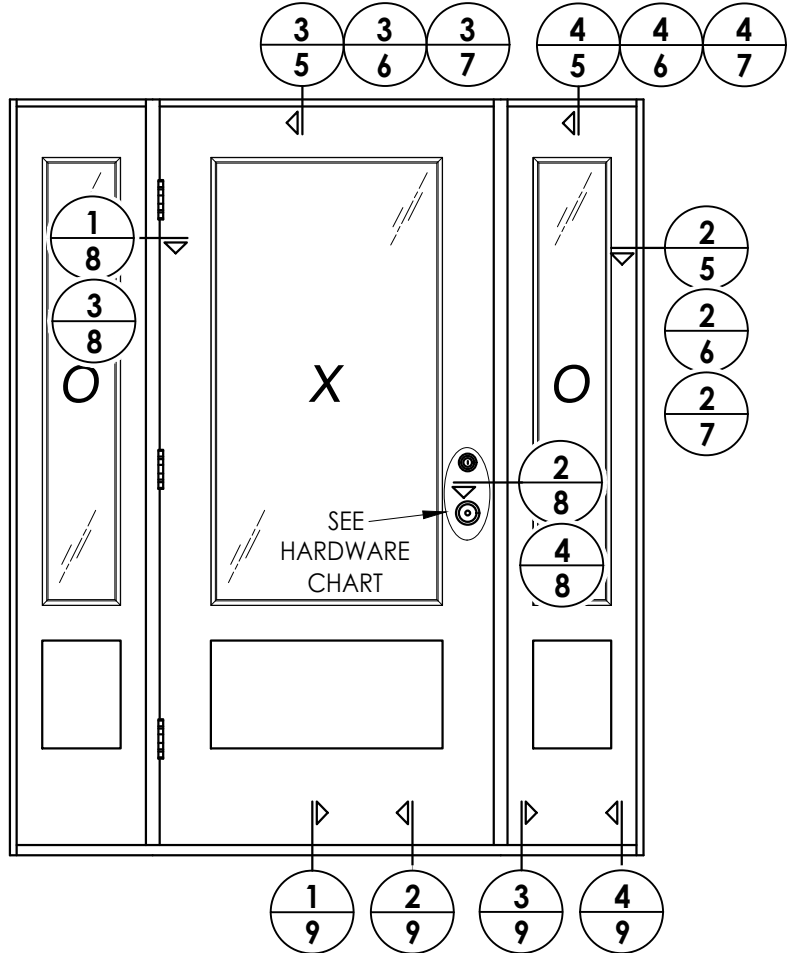

OXO

HARDWARE TABLE	
MANUFACTURER	MODEL
SCHLAGE	Knob: F51 Deadbolt: B60
Kwikset	Knob: SIGNATURE SERIES Deadbolt: SIGNATURE SERIES (980)
HOPPE (THERMA-TRU)	MULTIPOINT : MPDGART (3 pt. Manual Tongue)

Documents Prepared By:
Lyndon F. Schmidt
P.E. No. 43409

RW BUILDING CONSULTANTS, INC.
P.O. Box 230, Valrico, FL 33595
Phone No.: 813.659.9197
FBPE Registry No. 9813

PRODUCT: THERMA-TRU
FIBERGLASS DOOR

PART OR ASSEMBLY:
ELEVATIONS

NO.	DATE	REVISIONS
1	8/17/26	UPDATE TO 9TH ED. (2026) FBC
		LFS
		BY

DATE: 5/06/26

SCALE: N.T.S.

DWG. BY: LFS


CHK. BY: RW

DRAWING NO.:

FL-48194.3


SHEET 4 OF 13

Z:\2023 FBC Drawings\Therma-Tru\FL-48194\FL-48194.3.dwg

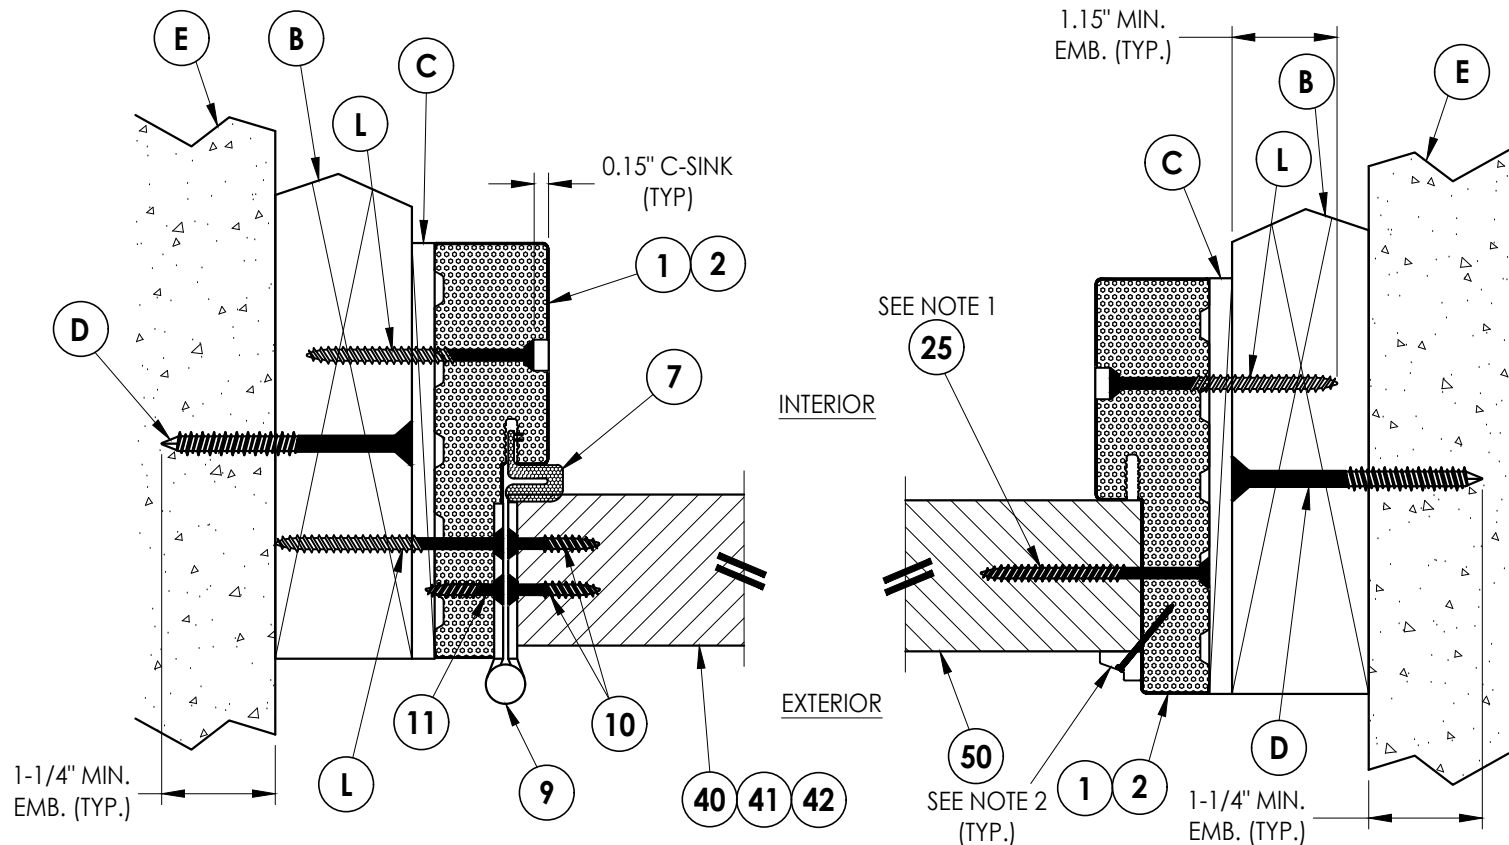


1
5 **HORIZONTAL CROSS SECTION**
Shown w/ 2X Buck
Outswing shown (Inswing similar)

2
5 **HORIZONTAL CROSS SECTION**
Shown w/ 2X Buck
Outswing shown (Inswing similar)

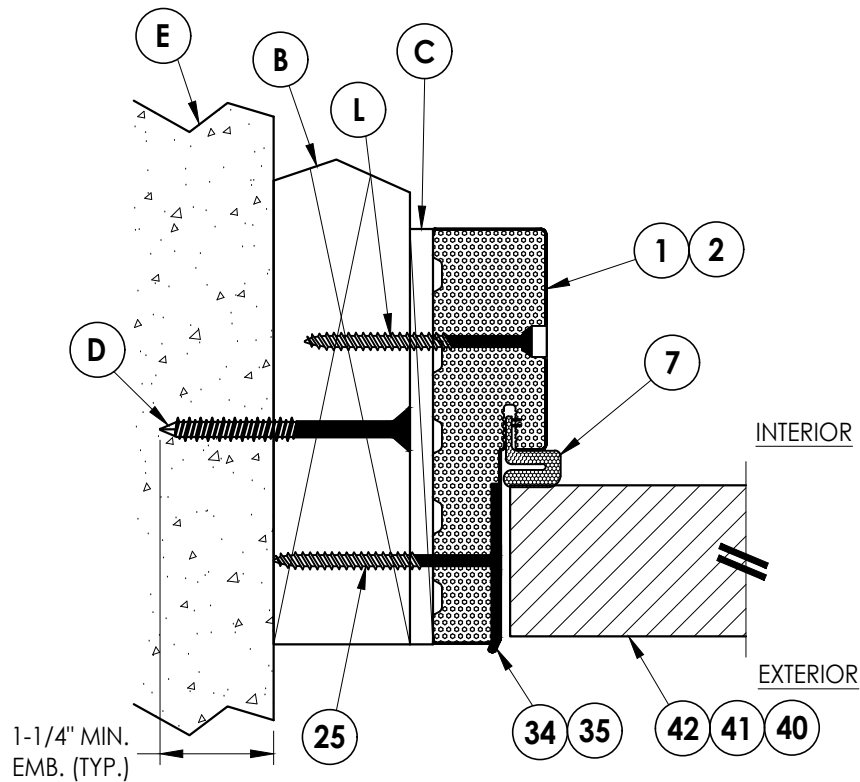


5
5 **HORIZONTAL CROSS SECTION**
Shown w/ 2X Buck
Outswing shown (Inswing similar)

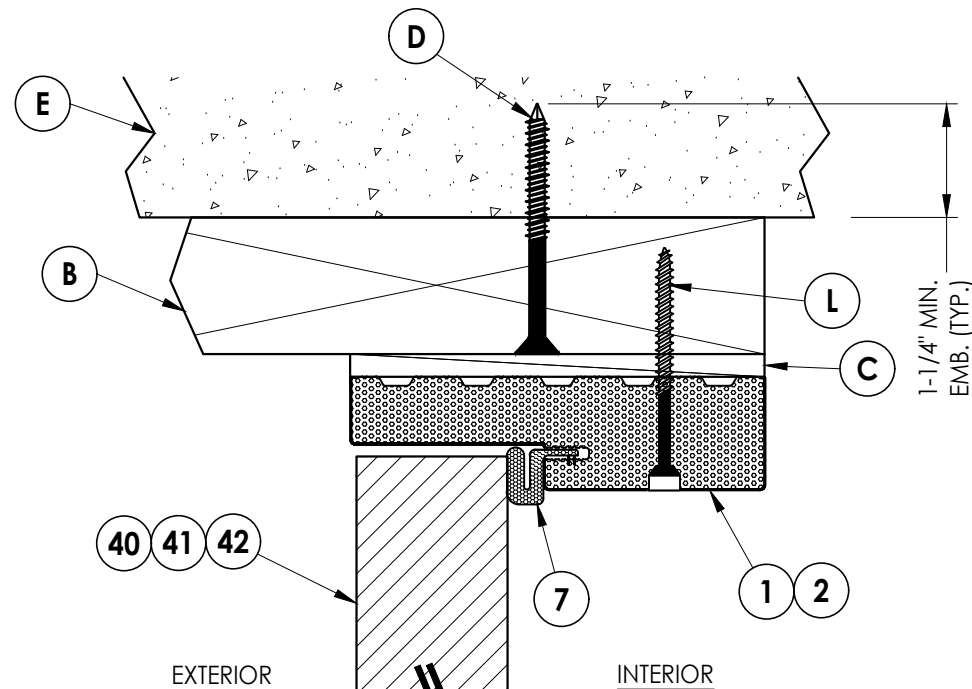

3
5 **VERTICAL CROSS SECTION**
Shown w/ 2X Buck
Outswing shown (Inswing similar)

Notes:

1. Sidelite assembly screws located 6" from each end and 4 more screws equally spaced between (6 screws total per side jamb).
2. PVC/Wood Moulding secured w/ 16 GA. X 1" brad nails located 1" from ends & 8" o.c. max.

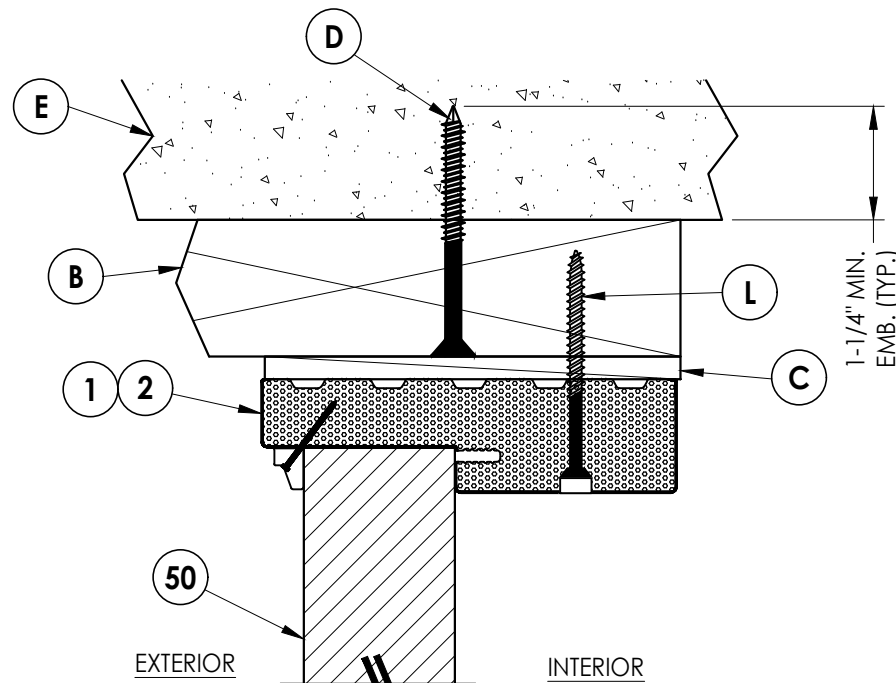

4
5 **VERTICAL CROSS SECTION**
Shown w/ 2X Buck
Outswing shown (Inswing similar)

Documents Prepared By:
Lyndon F. Schmidt
P.E. No. 43409

RW BUILDING CONSULTANTS, INC.
P.O. Box 230, Valrico, FL 33595
Phone No.: 813.659.9197
FBPE Registry No. 9813

PRODUCT:
THERMA-TRU
FIBERGLASS DOOR

PART OR ASSEMBLY:
HORIZONTAL & VERTICAL
CROSS SECTIONS (2X BUCK)

REVISIONS	
NO.	DATE
1	8/17/26
UPDATE TO 9TH ED. (2026) FBC	
LFS	BY

DATE: 5/06/26

SCALE: N.T.S.


DWG. BY: LFS

CHK. BY: RW


DRAWING NO.:
FL-48194.3

SHEET 5 OF 13


Z:\2023 FBC Drawings\Therma-Tru\FL-48194\FL-48194.3.dwg

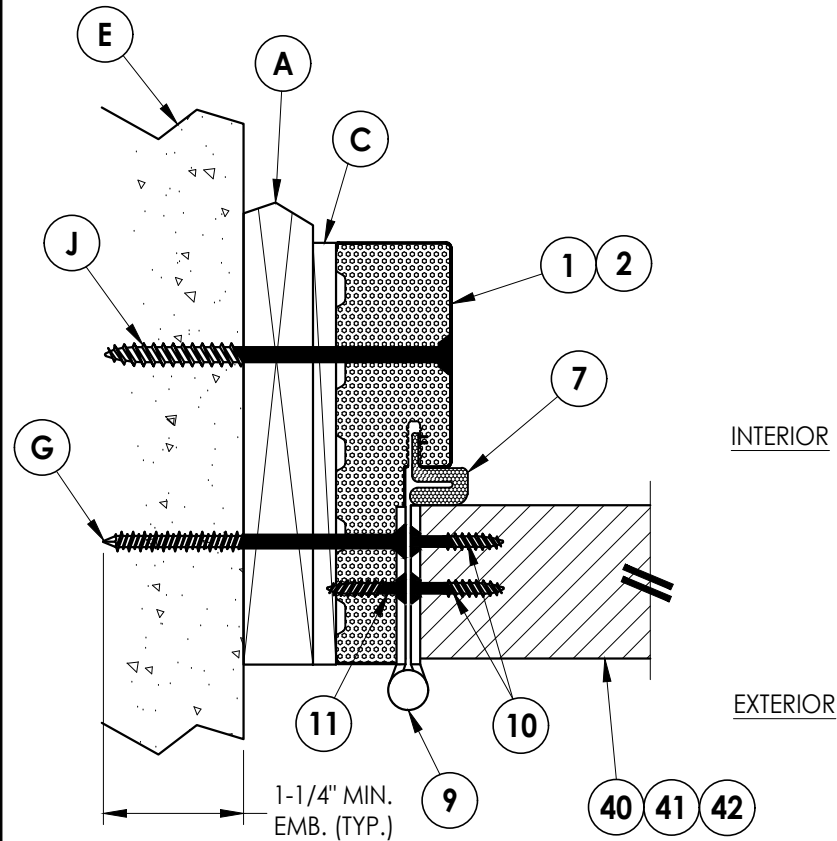


1
6 **HORIZONTAL CROSS SECTION**
Shown w/ 1X sub-buck
Outswing shown (Inswing similar)

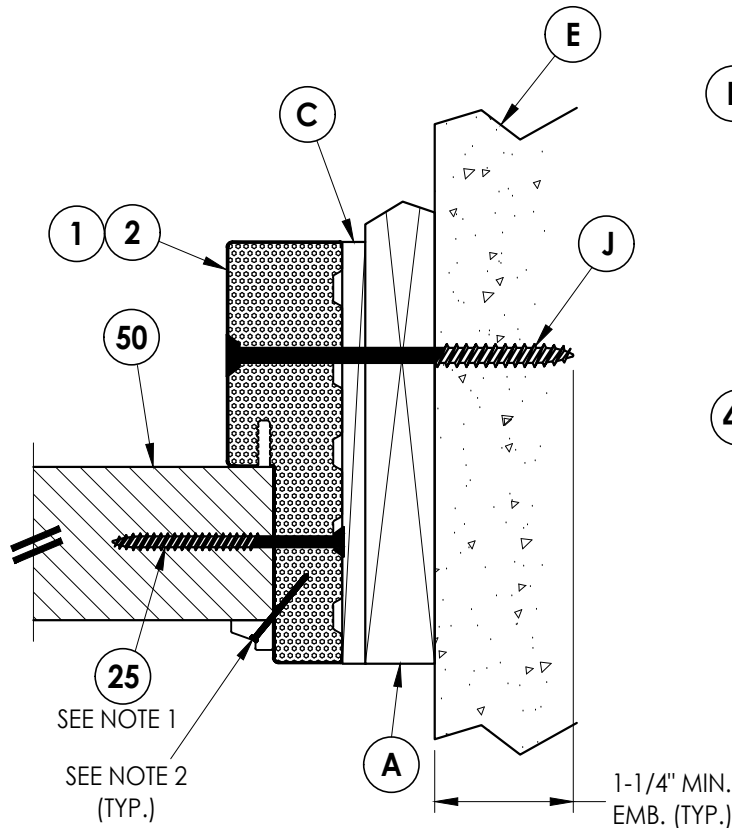

2
6 **HORIZONTAL CROSS SECTION**
Shown w/ 1X sub-buck
Outswing shown (Inswing similar)

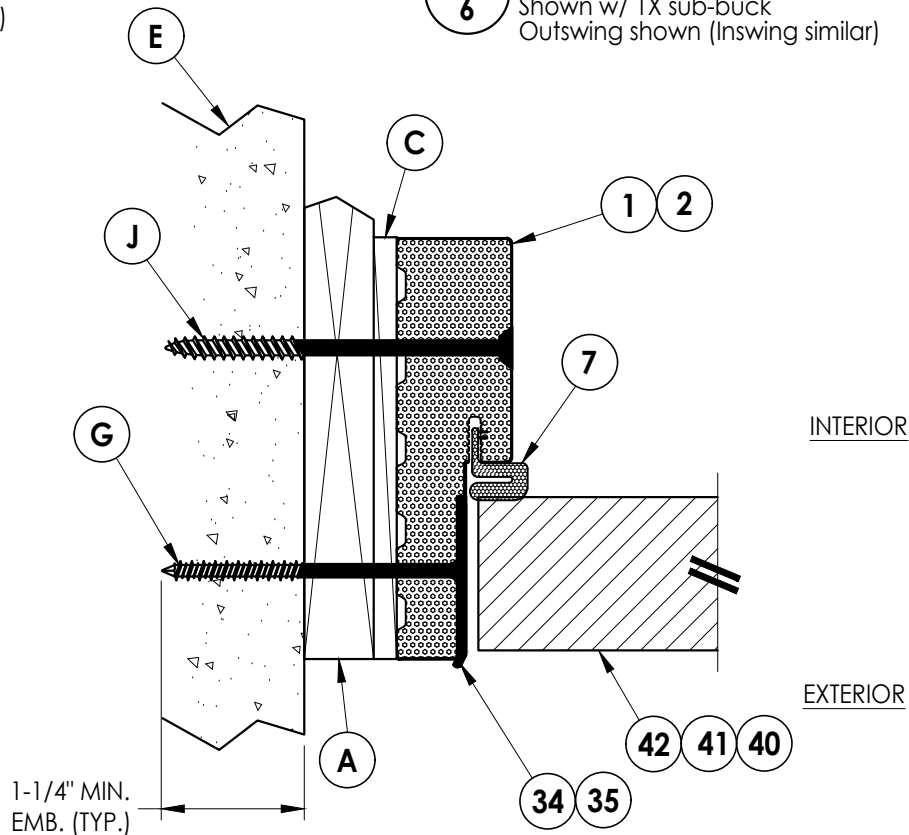


5
6 **HORIZONTAL CROSS SECTION**
Shown w/ 1X sub-buck
Outswing shown (Inswing similar)

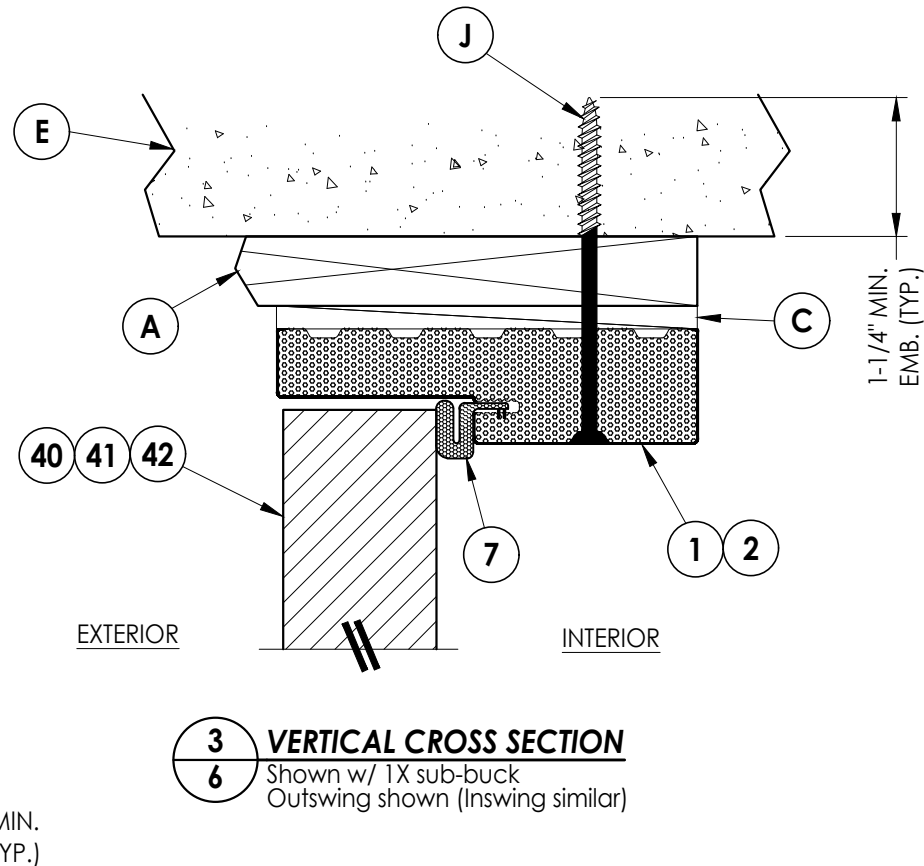

3
6 **VERTICAL CROSS SECTION**
Shown w/ 1X sub-buck
Outswing shown (Inswing similar)

- Notes:
1. Sidelite assembly screws located 6" from each end and 4 more screws equally spaced between (6 screws total per side jamb).
 2. PVC/Wood Moulding secured w/ 16 GA. X 1" brad nails located 1" from ends & 8" o.c. max.

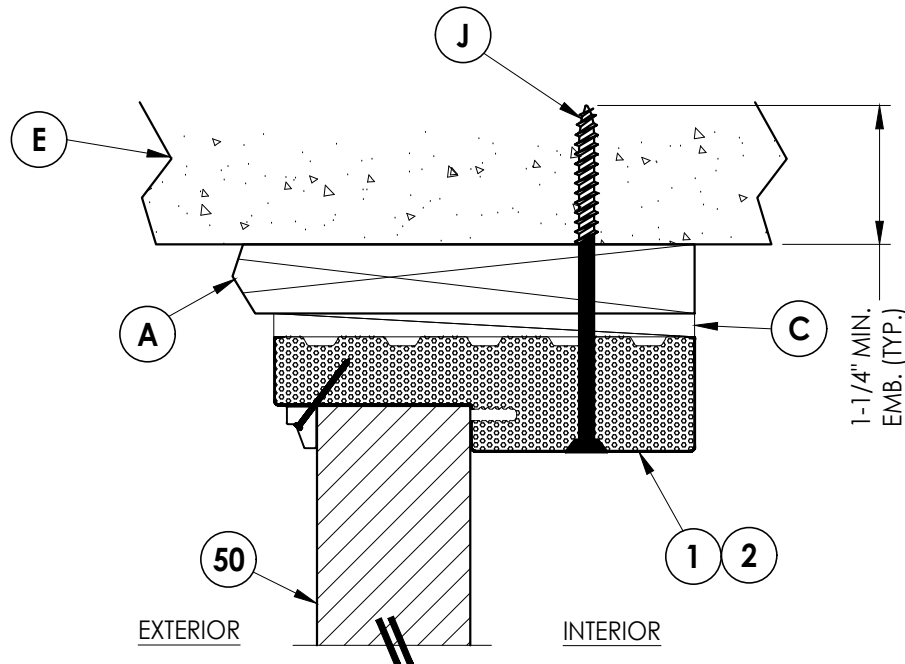

4
6 **VERTICAL CROSS SECTION**
Shown w/ 1X sub-buck
Outswing shown (Inswing similar)

Documents Prepared By:
Lyndon F. Schmidt
P.E. No. 43409

RW BUILDING CONSULTANTS, INC.
P.O. Box 230, Valrico, FL 33595
Phone No.: 813.659.9197
FBPE Registry No. 9813

PRODUCT:
THERMA-TRU
FIBERGLASS DOOR

PART OR ASSEMBLY:
HORIZONTAL & VERTICAL
CROSS SECTIONS (1X BUCK)

NO.	DATE	REVISIONS
1	8/17/26	UPDATE TO 9TH ED. (2026) FBC
		LFS
		BY

DATE: 5/06/26

SCALE: N.T.S.


DWG. BY: LFS

CHK. BY: RW


DRAWING NO.:

FL-48194.3

SHEET 6 OF 13

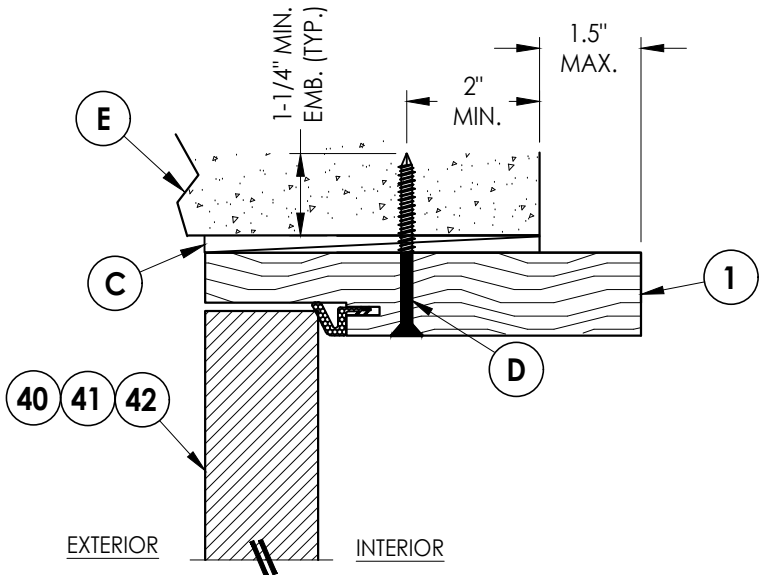


3 **HORIZONTAL CROSS SECTION**
7 Shown Direct to Masonry
Outswing only w/ 6-9/16" jamb

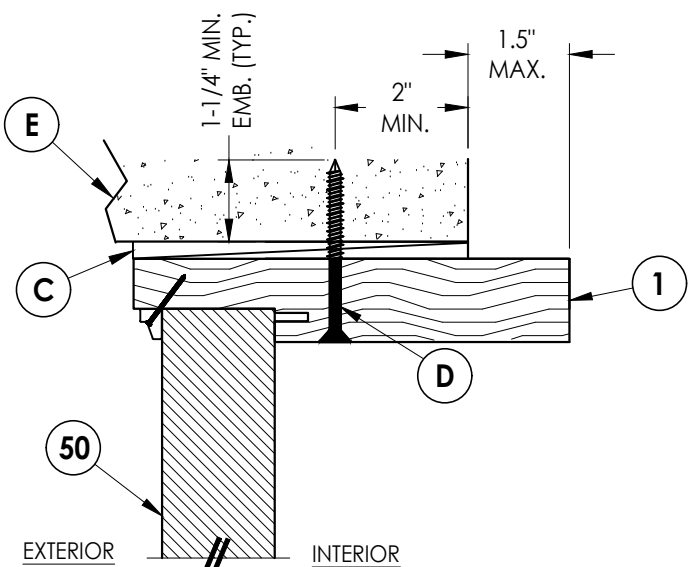


4 **VERTICAL CROSS SECTION**
7 Shown Direct to Masonry
Outswing only w/ 6-9/16" jamb

Note:

1. Sidelite assembly screws located 4" from each end plus 6 more equally spaced between (6 screws total per side jamb).

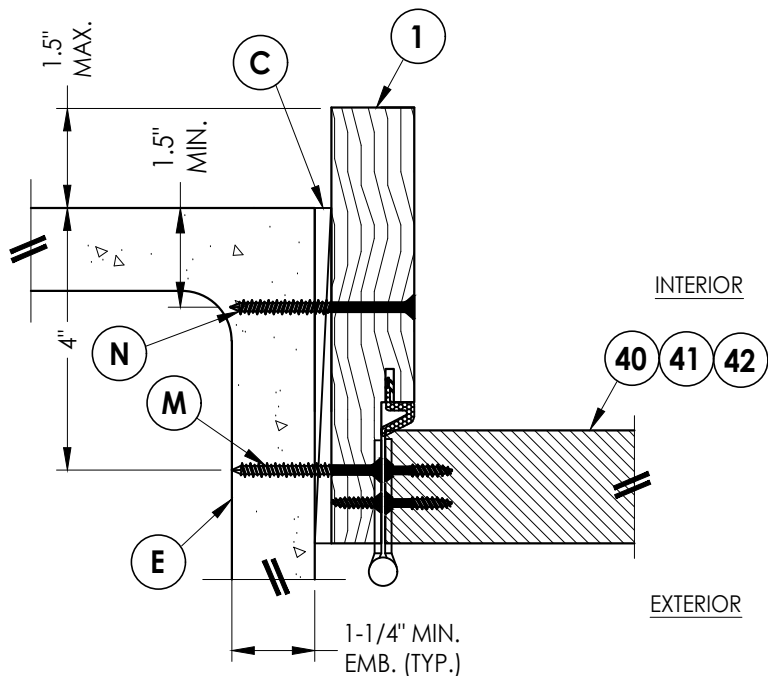

1 **HORIZONTAL CROSS SECTION**
7 Shown Direct to Masonry
Outswing only w/ 6-9/16" jamb

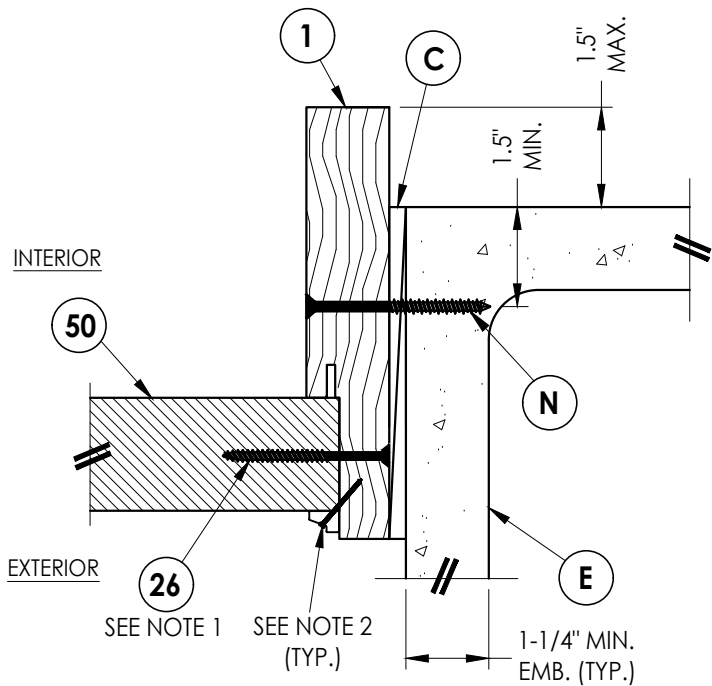

2 **VERTICAL CROSS SECTION**
7 Shown Direct to Masonry
Outswing only w/ 6-9/16" jamb

Documents Prepared By:
Lyndon F. Schmidt
P.E. No. 43409

RW BUILDING CONSULTANTS, INC.
P.O. Box 230, Valrico, FL 33595
Phone No.: 813.659.9197
FBPE Registry No. 9813

PRODUCT: THERMA-TRU
FIBERGLASS DOOR

PART OR ASSEMBLY:
HORIZONTAL & VERTICAL
SECTIONS (DIRECT TO MASONRY)

NO.	DATE	REVISIONS
1	8/17/26	UPDATE TO 9TH ED. (2026) FBC
LFS	BY	

DATE: 5/06/26

SCALE: N.T.S.



DWG. BY: RW

CHK. BY: LFS

DRAWING NO.:
FL-48194.3

SHEET 7 OF 13

1. Sidelite assembly screws located as follows (6 total):
From top down - 6" from end plus two more @ 14" o.c.
From bottom up - 3" from end plus two more @ 14" o.c.
2. PVC/Wood Moulding secured w/ 16 GA. X 1" brad nails located 1" from ends & 8" o.c. max.



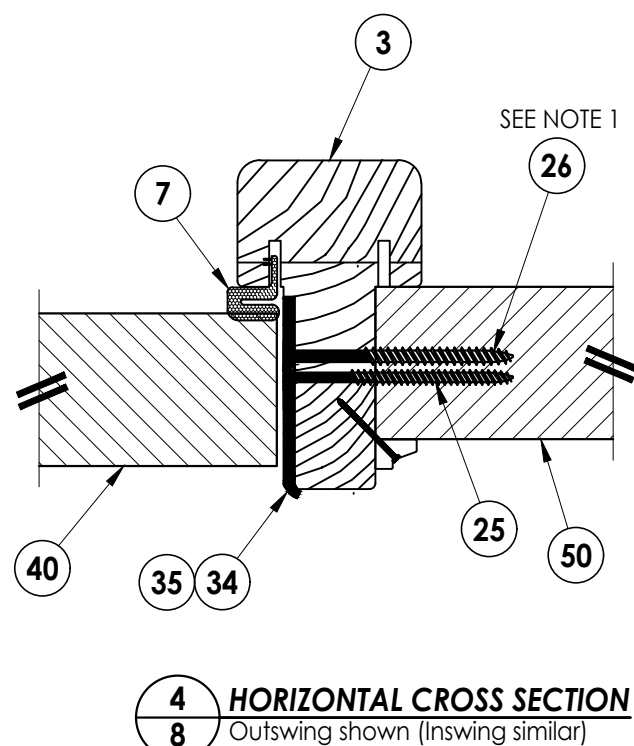
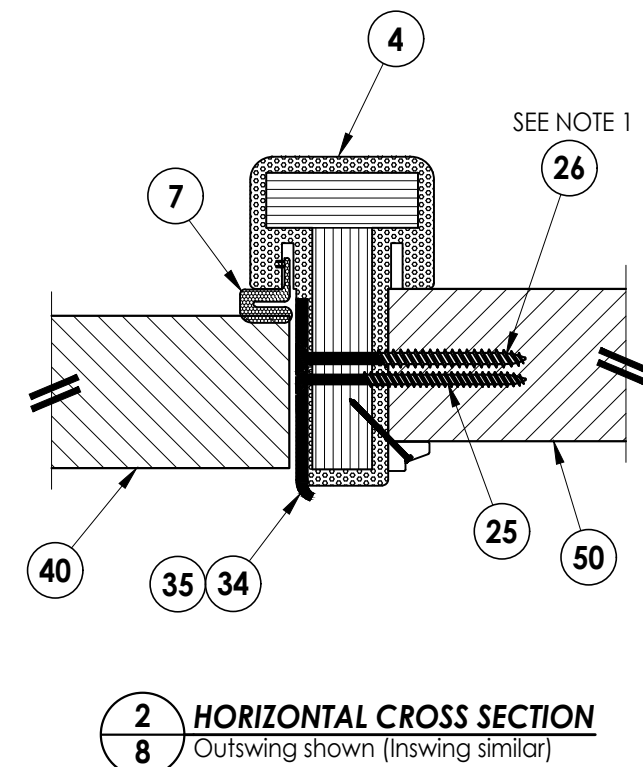
[illegible]

Documents Prepared By:
Lyndon F. Schmidt
P.E. No. 43409

RW BUILDING CONSULTANTS, INC.
P.O. Box 230, Valrico, FL 33595
Phone No.: 813.659.9197
FBPE Registry No. 9813

Z:\2023 FBC Drawings\Therma-Tru\FL-48194\FL-48194.3.dwg

Notes:
1. Sill items #14 & 15 are attached to each jamb w/ (3) #8 X 2-1/2" FH Deep Thread Wood Screws.

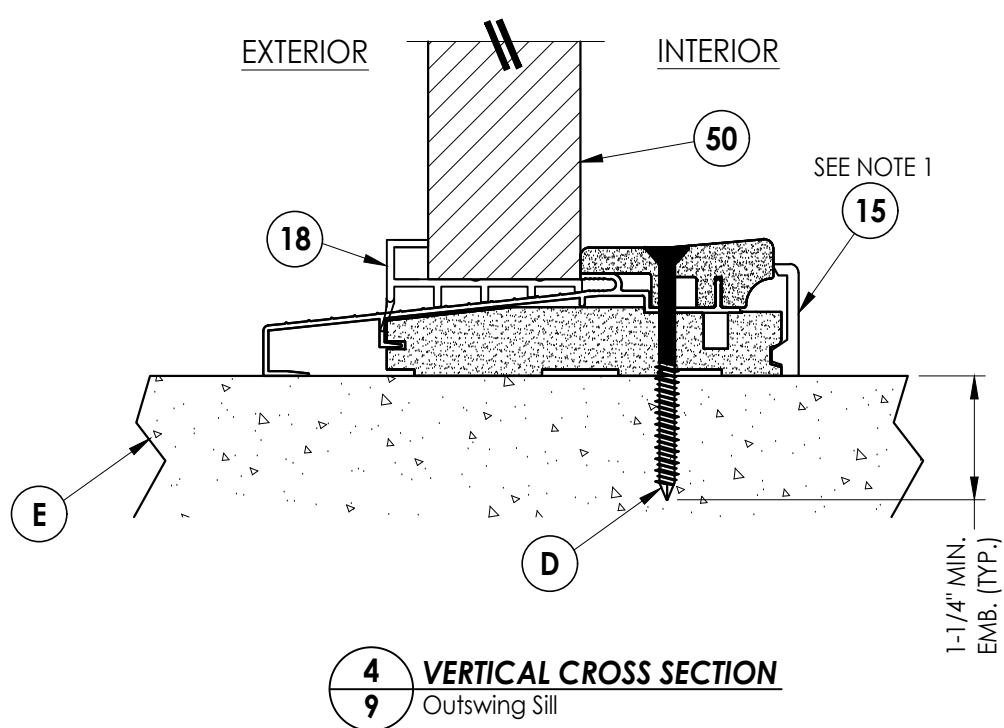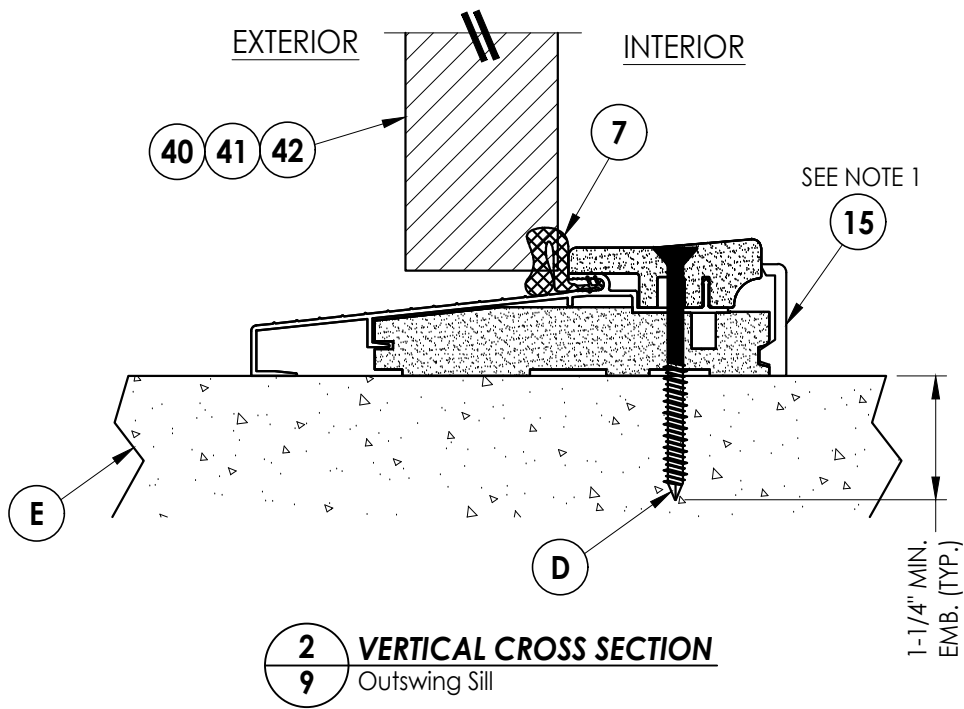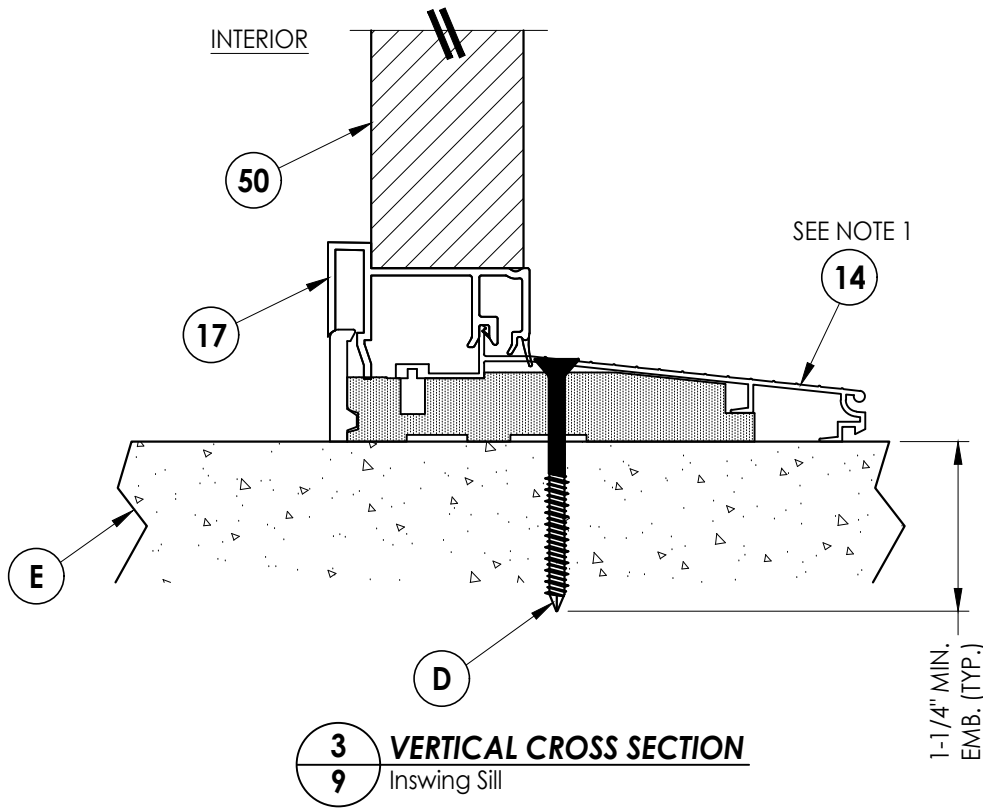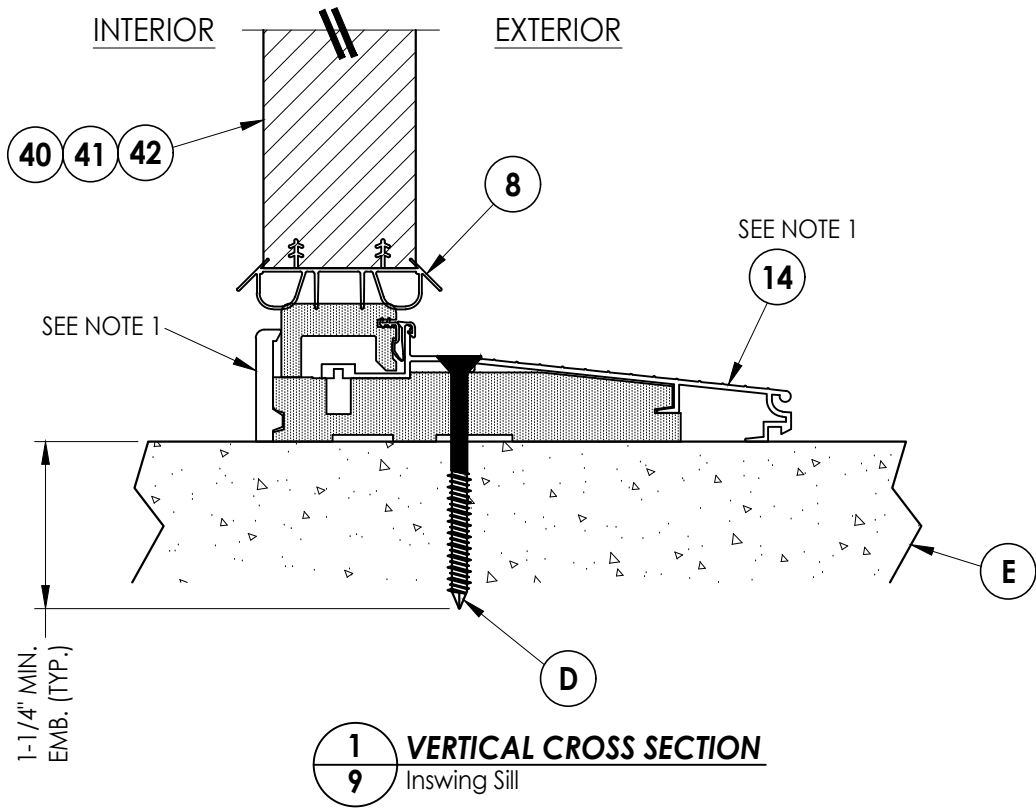

Documents Prepared By:
Lyndon F. Schmidt
P.E. No. 43409

RW BUILDING CONSULTANTS, INC.
P.O. Box 230, Valrico, FL 33595
Phone No.: 813.659.9197
FBPE Registry No. 9813

PRODUCT:
THERMA-TRU
FIBERGLASS DOOR

PART OR ASSEMBLY:
VERTICAL CROSS
SECTIONS (THRESHOLDS)

NO.	DATE	UPDATE TO	9TH ED. (2026)	FBC	LFS	BY
1	8/17/26	DATE				

REVISIONS

DATE: 5/06/26
SCALE: N.T.S.
DWG. BY: LFS
CHK. BY: RW
DRAWING NO.: FL-48194.3
SHEET 9 OF 13

Technical drawing of a window frame assembly, showing cross-section and elevation views.

Labels:

- JAMBS
- HEAD & JAMBS (TYP.)
- D
- 16" MAX. O.C. (TYP.)

Dimensions:

- 2" (TYP.)
- 4" (TYP.)
- 4" (TYP.)
- 4" (TYP.)
- 16" MAX. O.C. (TYP.)

Notes:


- OXO

[illegible]


PRODUCT:	THERMA-TRU FIBERGLASS DOOR
PART OR ASSEMBLY:	BUCK ANCHORING

Documents Prepared By:
Lyndon F. Schmidt
P.E. No. 43409

R²W BUILDING CONSULTANTS, INC.
P.O. Box 230, Valrico, FL 33595
Phone No.: 813.659.9197
FBPE Registry No. 9813

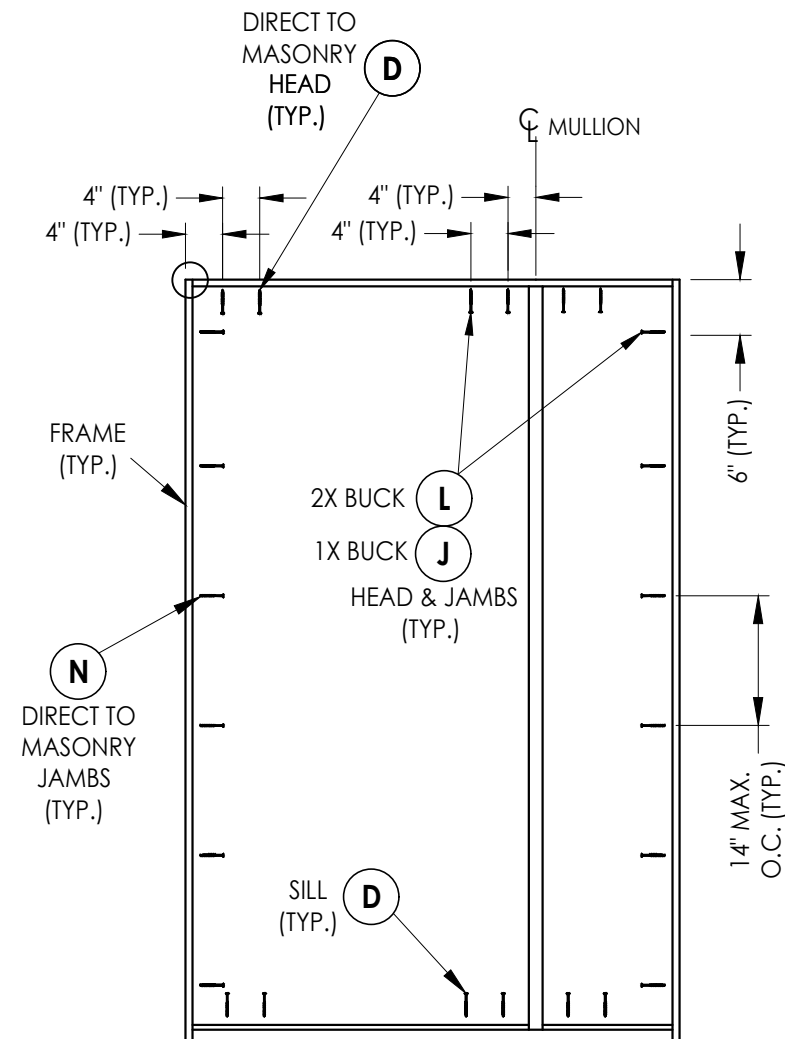


OX/XO

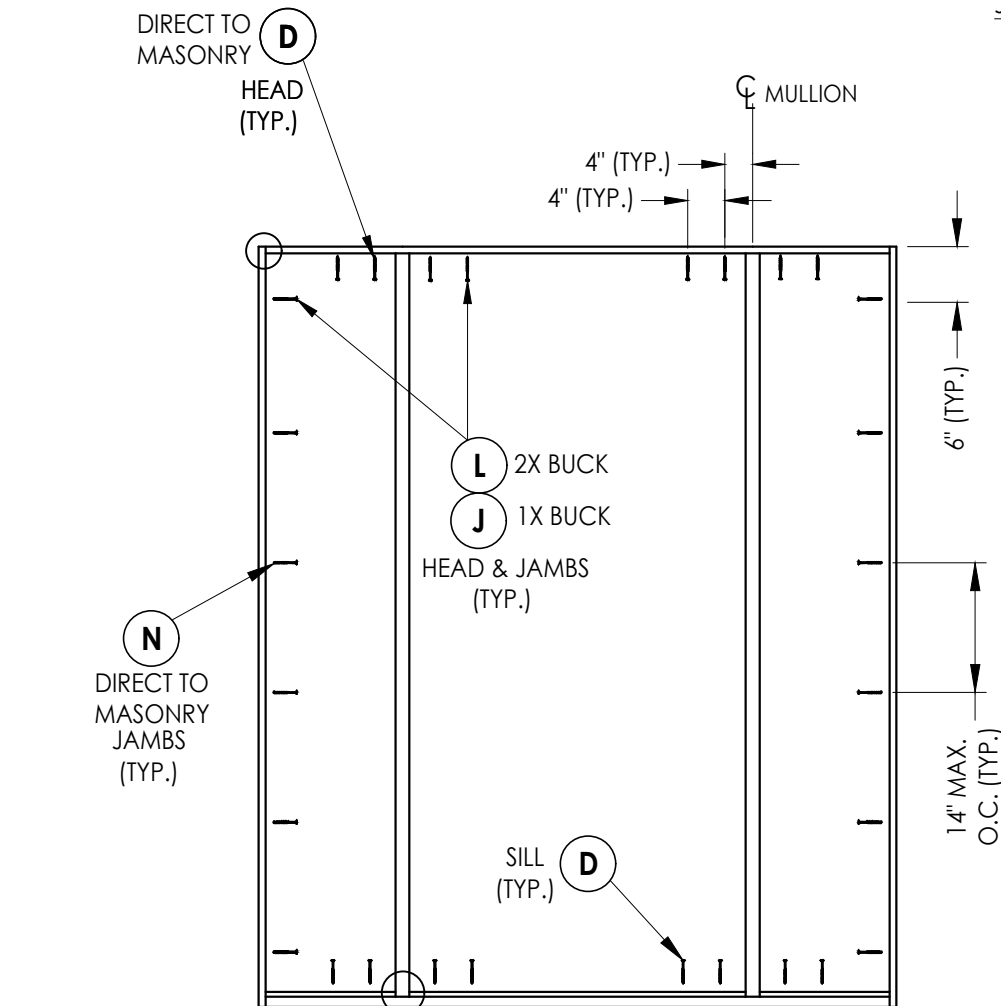

OXO

ATTACH FRAME TO MULLION w/
(3) #8 X 2-1/2" DEEP THREAD WOOD
SCREWS (TYP. @ HEAD & SILL)

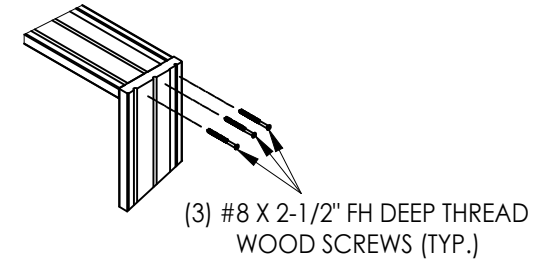

JAMB TO HEAD DETAIL
(TYP.)

FRAME ANCHORING

[illegible]

DATE: 5/06/26

SCALE: *N.T.S.*

DWG. BY: LFS

CHK. BY: RW

DRAWING NO.:


FL-48194.3

SHEET 11 OF 13


Documents Prepared By:
Lyndon F. Schmidt
P.E. No. 43409

R^gW BUILDING CONSULTANTS, INC.
P.O. Box 230, Valrico, FL 33595
Phone No.: 813.659.9197
FBPE Registry No. 9813


1
 2
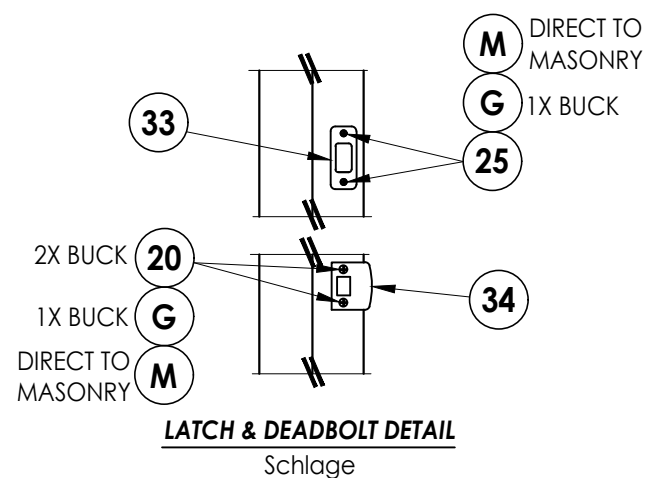


LATCH & DEADBOLT STRIKE DETAILS

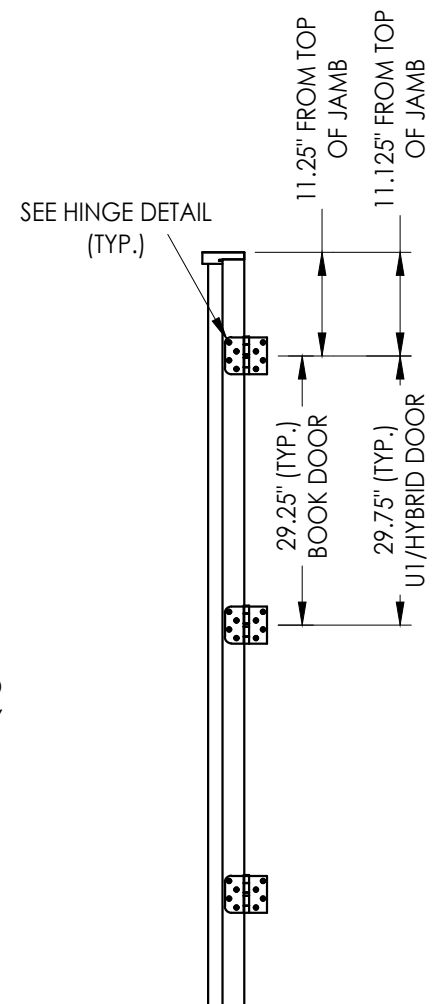


HINGE JAMB

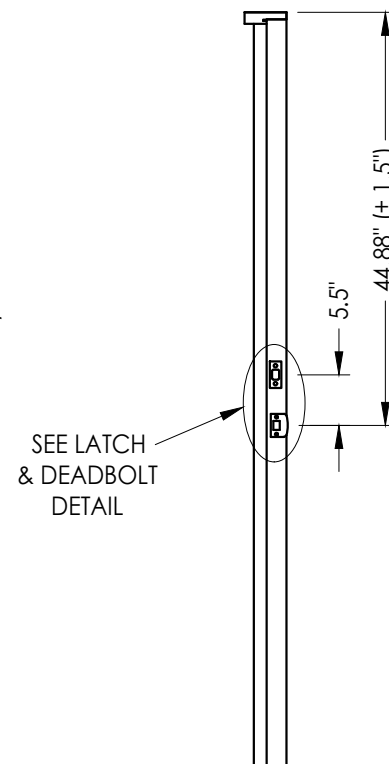


STRIKE MULLION
Latch & Deadbolt

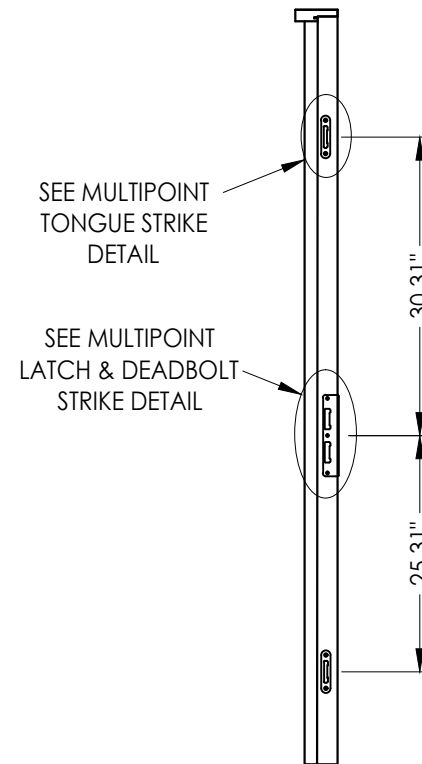



STRIKE MULLION
Multipoint Lock

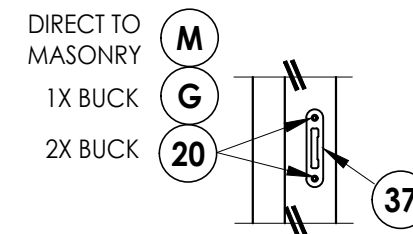

MULTIPOINT TONGUE STRIKE PLATE DETAIL

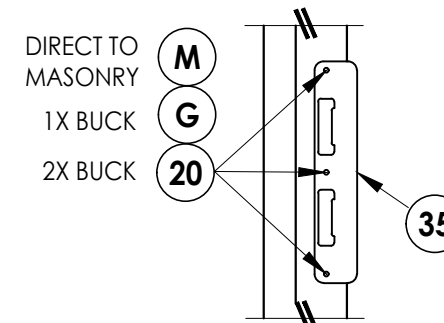

MULTIPOINT LATCH & DEADBOLT STRIKE PLATE DETAIL

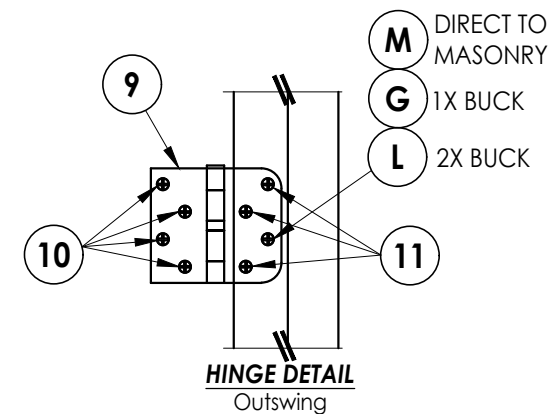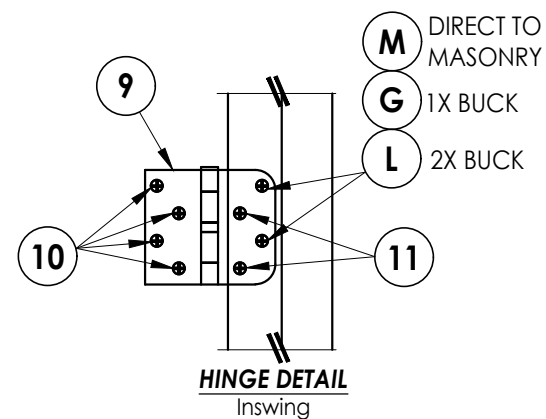[illegible]


DATE:	5/06/26
SCALE:	N.T.S.
DWG. BY:	LFS
CHK. BY:	RW
DRAWING NO.:	FL-48194.3
SHEET	12 OF 13

Documents Prepared By:
Lyndon F. Schmidt
P.E. No. 43409


R^{qW} BUILDING CONSULTANTS, INC.
P.O. Box 230, Valrico, FL 33595
Phone No.: 813.659.9197
FBPE Registry No. 9813

Z:\2023 FBC Drawings\Therma-Tru\FL-48194\FL-48194.3.dwg


BILL OF MATERIALS		
ITEM #	DESCRIPTION	MATERIAL
A	1X BUCK (G >= 0.42)	WOOD
B	2X BUCK (G >= 0.42)	WOOD
C	1/4" MAX. SHIM SPACE	-
D	1/4" X 2-3/4" PFH DeWALT OR ITW CONCRETE SCREW	STEEL
E	MASONRY - 3,000 PSI MIN. CONCRETE CONFORMING TO ACI 301 OR HOLLOW BLOCK CONFORMING TO ASTM C90	CONCRETE
G	3/16" X 3-1/4" PFH ITW CONCRETE SCREW	STEEL
J	1/4" X 3-3/4" PFH DeWALT OR ITW CONCRETE SCREW	STEEL
L	#10 X 2-1/2" PFH WOOD SCREW (1.15" MIN. EMBEDMENT)	STEEL
M	3/16" X 2-1/4" ITW CONCRETE SCREW	STEEL
N	3/16" X 2-3/4" ITW CONCRETE SCREW	STEEL
1	COMPOSITE JAMB	COMP
2	WOOD JAMB (FINGER JOINT PINE)	WOOD
3	COMPOSITE MULLION	COMP
4	WOOD MULLION (FINGER JOINT PINE)	WOOD
7	WEATHERSTRIP	FOAM
8	DOOR SWEEP	VINYL
9	4" X 4" HINGE	STEEL
10	#10 X 1" PFH WOOD SCREW	STEEL
11	#10 X 3/4" PFH WOOD SCREW	STEEL
14	INSWING THRESHOLD	ALUM/COMP
15	OUTSWING THRESHOLD	ALUM/COMP
17	INSWING SIDELITE ADAPTER	VINYL
18	OUTSWING SIDELITE ADAPTER	VINYL
25	#8 X 2-1/2" PFH WOOD SCREW	STEEL
26	#8 X 2-1/2" PFH DEEP THREAD WOOD SCREW	STEEL
30	#12 X 2-1/2" PFH WOOD SCREW	STEEL
31	#8 X 3/4" PFH WOOD SCREW	STEEL
33	DEADBOLT STRIKE PLATE	STEEL
34	LATCH STRIKE PLATE	STEEL
35	MULTIPOINT LATCH STRIKE PLATE	STEEL
37	MULTIPOINT TONGUE STRIKE PLATE	STEEL
40	DOOR PANEL (BOOK)	-
41	DOOR PANEL (HYBRID)	-
42	DOOR PANEL (U1)	-
50	SIDELITE PANEL	-

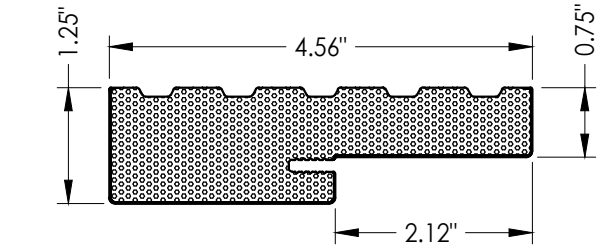


1 COMPOSITE JAMB

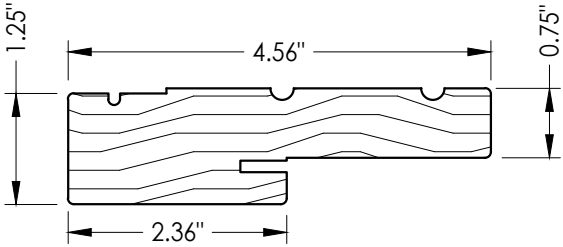


2 WOOD JAMB

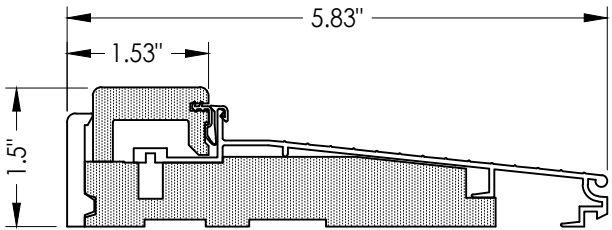

14 INSWING THRESHOLD

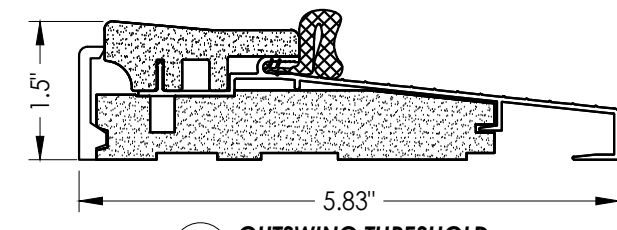


15 OUTSWING THRESHOLD
Composite / Aluminum Sill

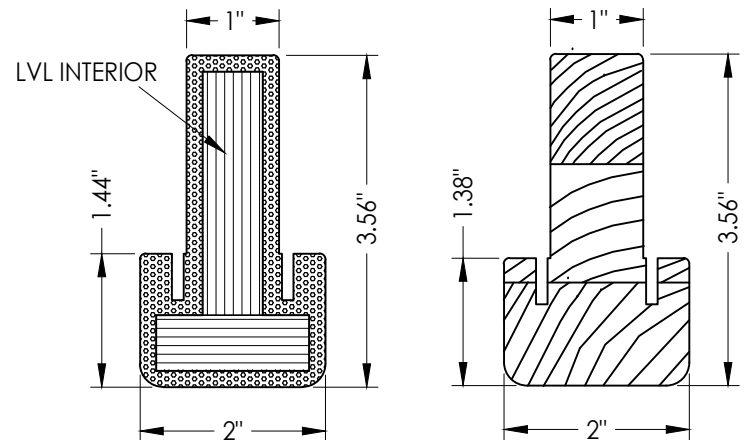


3 COMPOSITE MULLION

4 WOOD MULLION

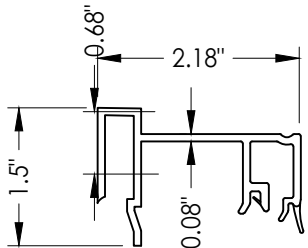

17 INSWING SIDELITE ADAPTER

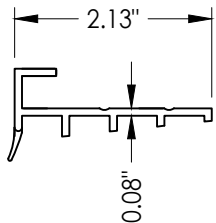

18 OUTSWING SIDELITE ADAPTER

CORROSION RESISTANCE - SALTWATER ENVIRONMENTS
Fasteners & connectors in areas within 3000 ft (914 m) of a saltwater coastline shall comply with FBC Sections 1711.1 or R332.1.

CONCRETE ANCHOR NOTES:

- Concrete anchor locations at the corners may be adjusted to maintain the min. edge distance to mortar joints.
- Concrete anchor locations noted as "MAX. ON CENTER" must be adjusted to maintain the min. edge distance to mortar joints, additional concrete anchors may be required to ensure the "MAX. ON CENTER" dimension are not exceeded.
- Concrete anchor table:

ANCHOR TYPE	ANCHOR SIZE	MIN. EMBEDMENT	MIN. CLEARANCE TO MASONRY EDGE	MIN. CLEARANCE TO ADJACENT ANCHOR
ITW TAPCON®	1/4"	1-1/4"	2"	4"
DeWALT ULTRACON®	1/4"	1-1/4"	1"	4"
ITW TAPCON®	3/16"	1-1/4"	AS SHOWN	AS SHOWN

WOOD SCREW INSTALLATION NOTES:

- Maintain a minimum 5/8" edge distance, 1" end distance, & 1" o.c. spacing of wood screws to prevent the splitting of wood.

Documents Prepared By:
Lyndon F. Schmidt
P.E. No. 43409

RW BUILDING CONSULTANTS, INC.
P.O. Box 230, Valrico, FL 33595
Phone No.: 813.659.9197
FBPE Registry No. 9813

PRODUCT: THERMA-TRU
FIBERGLASS DOOR

PART OR ASSEMBLY:
BILL OF MATERIALS
& COMPONENTS

NO.	DATE	REVISIONS
1	8/17/26	UPDATE TO 9TH ED. (2026) FBC
LFS	BY	

DATE: 5/06/26

SCALE: N.T.S.

DWG. BY: LFS

CHK. BY: RW

DRAWING NO.:

FL-48194.3

SHEET 13 OF 13