


36" WIDE x 3/4" RIB HEIGHT PANELS OVER 7/16" OSB SHEATHING


1. ROOF SLOPE IS LIMITED PER THE REQUIREMENTS OF FBC SECTIONS 1504.7 AND 1507.4.2.
2. DESIGN OF SUBSTRATE IS BY OTHERS AND NOT A PART OF THIS APPROVAL.
3. SEE EVAL REPORT FOR UNDERLAYMENT, FIRE BARRIER, AND DECK FASTENER INFO.
4. ALL PANEL SYSTEM PERIMETERS, PENETRATIONS, AND TRANSITIONS TO BE FLASHED AND SEALED PER THE MANUFACTURER'S INSTALLATION INSTRUCTIONS AND RAS 133.

MAX DESIGN PRESSURE

-63.5 Psf (24" FASTENER SPACING)
-93.5 Psf (12" FASTENER SPACING)

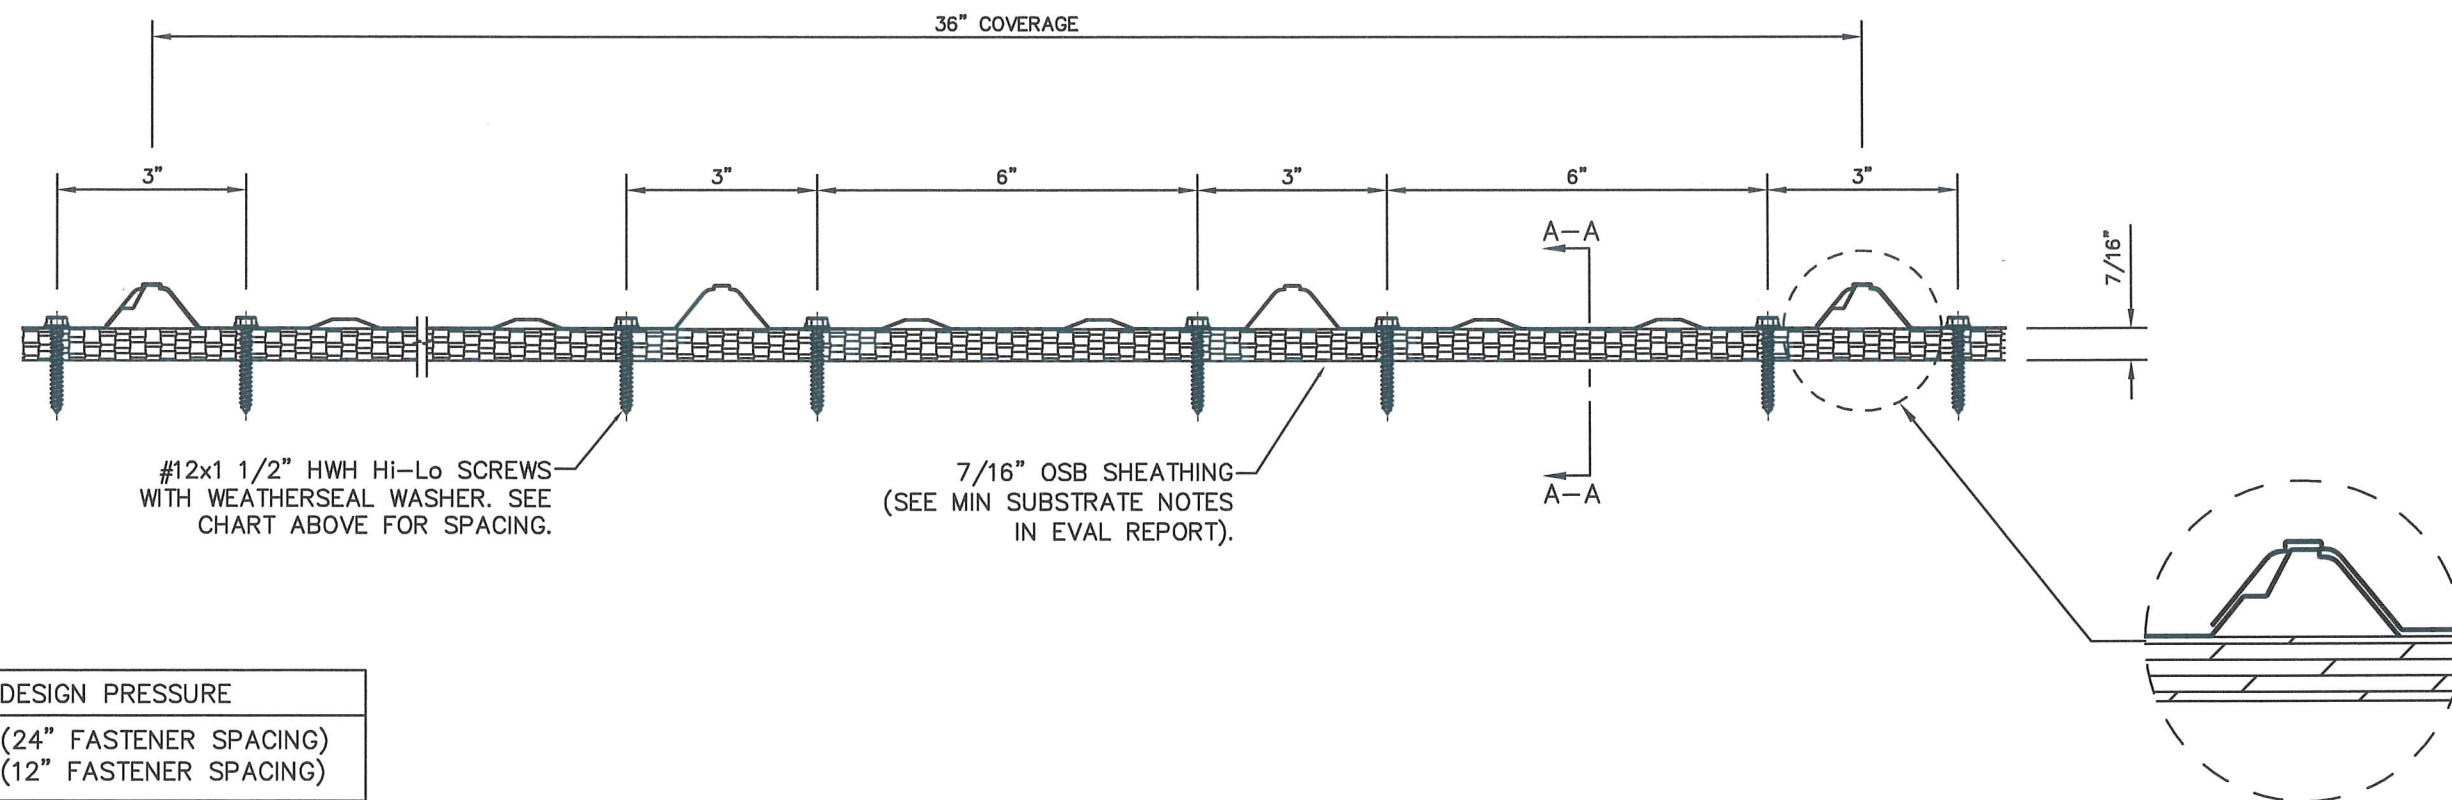


Digitally signed
by Scott Wolters
Date: 2026.06.16
01:14:43 -04'00'

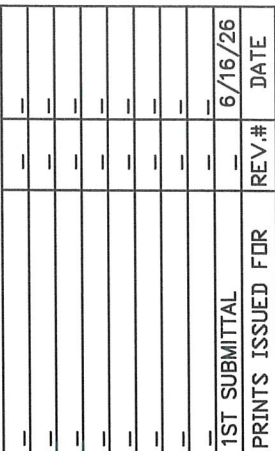

SENTRIGARD
METAL ROOFING SYSTEMS

Call: (434) 647-2110
www.sentrigard.com

LYNCHBURG, VA 24504

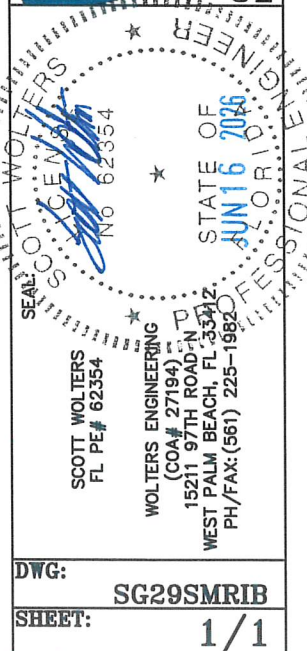

DWG: SG29SMRIB
SHEET: 1 / 1