
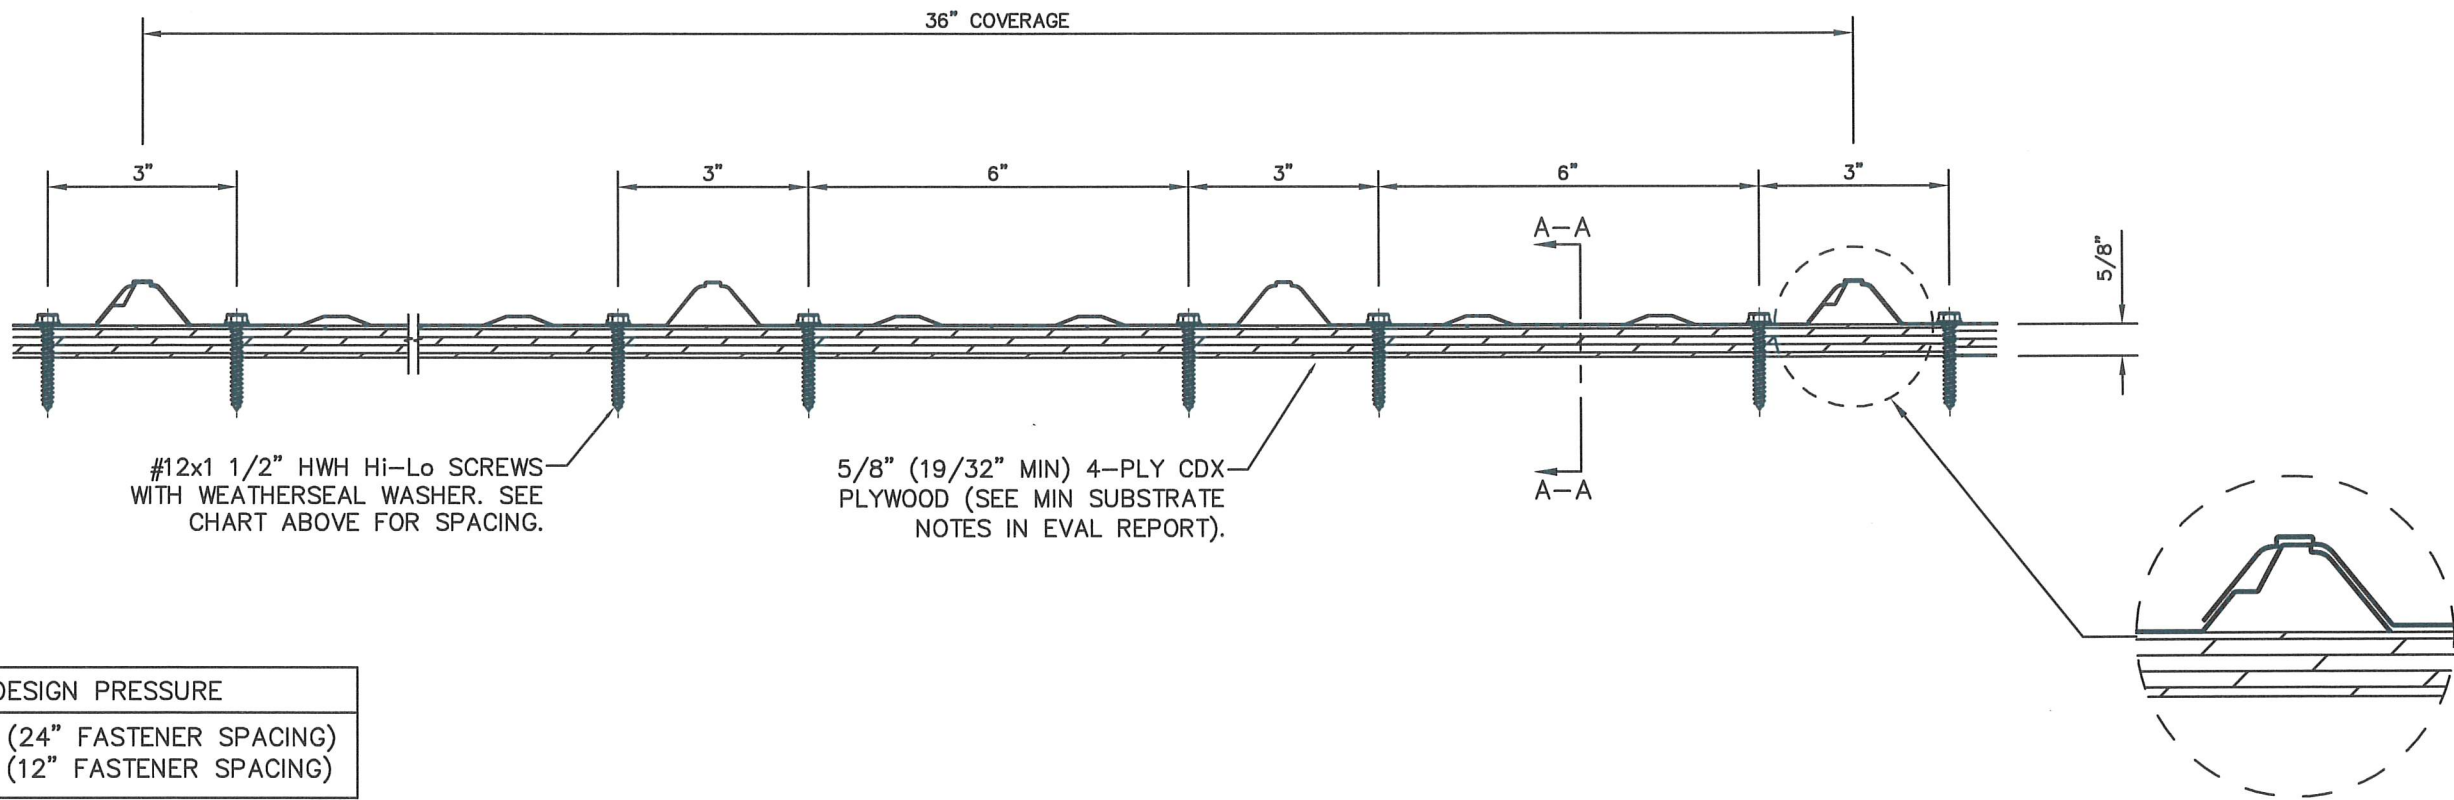



SENTRIGARD MULTIRIB 26 Ga. STEEL ROOF PANEL
36" WIDE x 3/4" RIB HEIGHT PANELS OVER 5/8" PLYWOOD

GENERAL NOTES:


- 1. ROOF SLOPE IS LIMITED PER THE REQUIREMENTS OF FBC SECTIONS 1515.2.
- 2. DESIGN OF SUBSTRATE IS BY OTHERS AND NOT A PART OF THIS APPROVAL.
- 3. SEE EVAL REPORT FOR UNDERLAYMENT, FIRE BARRIER, AND DECK FASTENER INFO.
- 4. ALL PANEL SYSTEM PERIMETERS, PENETRATIONS, AND TRANSITIONS TO BE FLASHED AND SEALED PER THE MANUFACTURER'S INSTALLATION INSTRUCTIONS AND RAS 133.

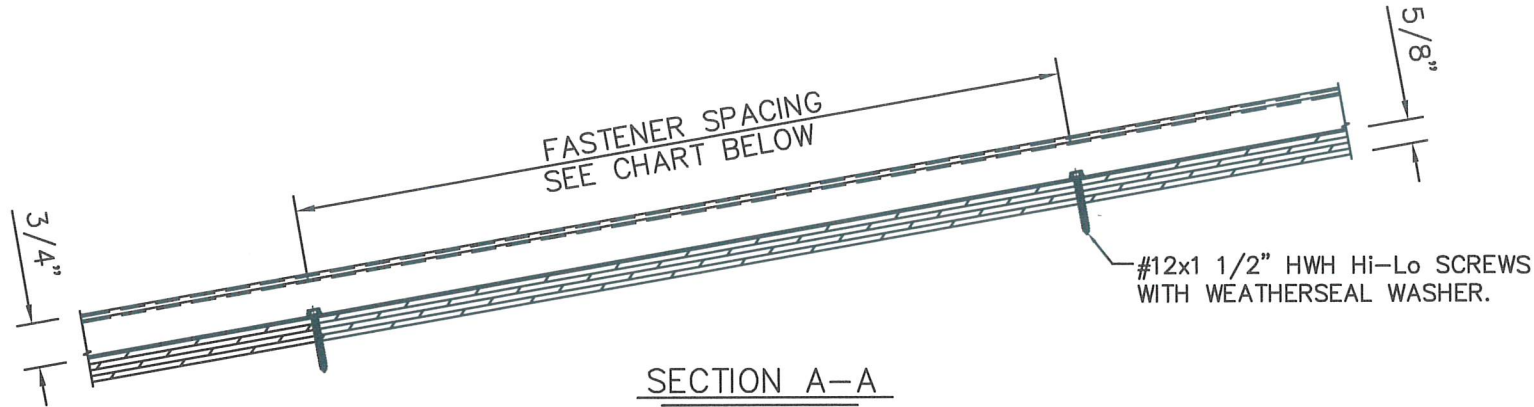

MAX DESIGN PRESSURE	
-59.75 Psf	(24" FASTENER SPACING)
-93.5 Psf	(12" FASTENER SPACING)

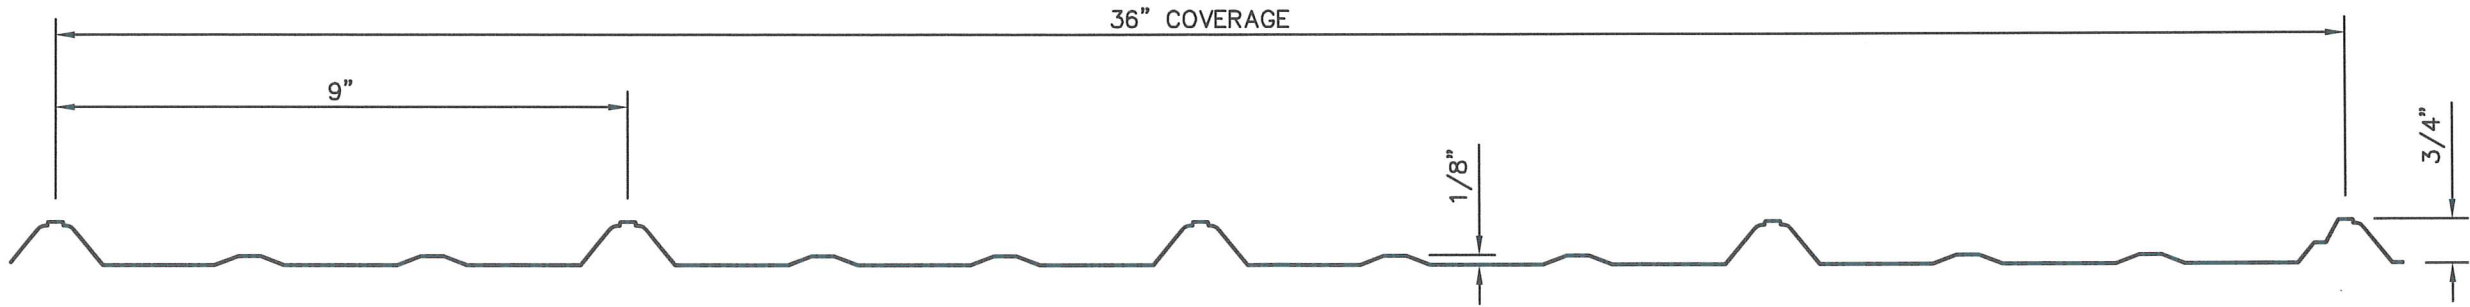

Digitally signed
by Scott Wolters
Date: 2026.06.16
01:12:20 -04'00'

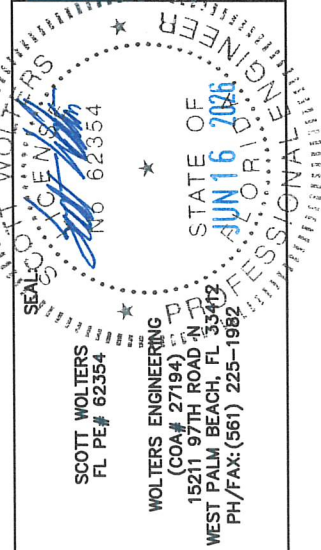

65 10TH STREET
LYNCHBURG, VA 24504

PH: (434) 847-2445
www.sentrigard.com

REV.#	DATE
1ST SUBMITTAL	6/16/26
PRINTS ISSUED FOR	

DWG: SG26SMRIB-HZ
SHEET: 1/1