



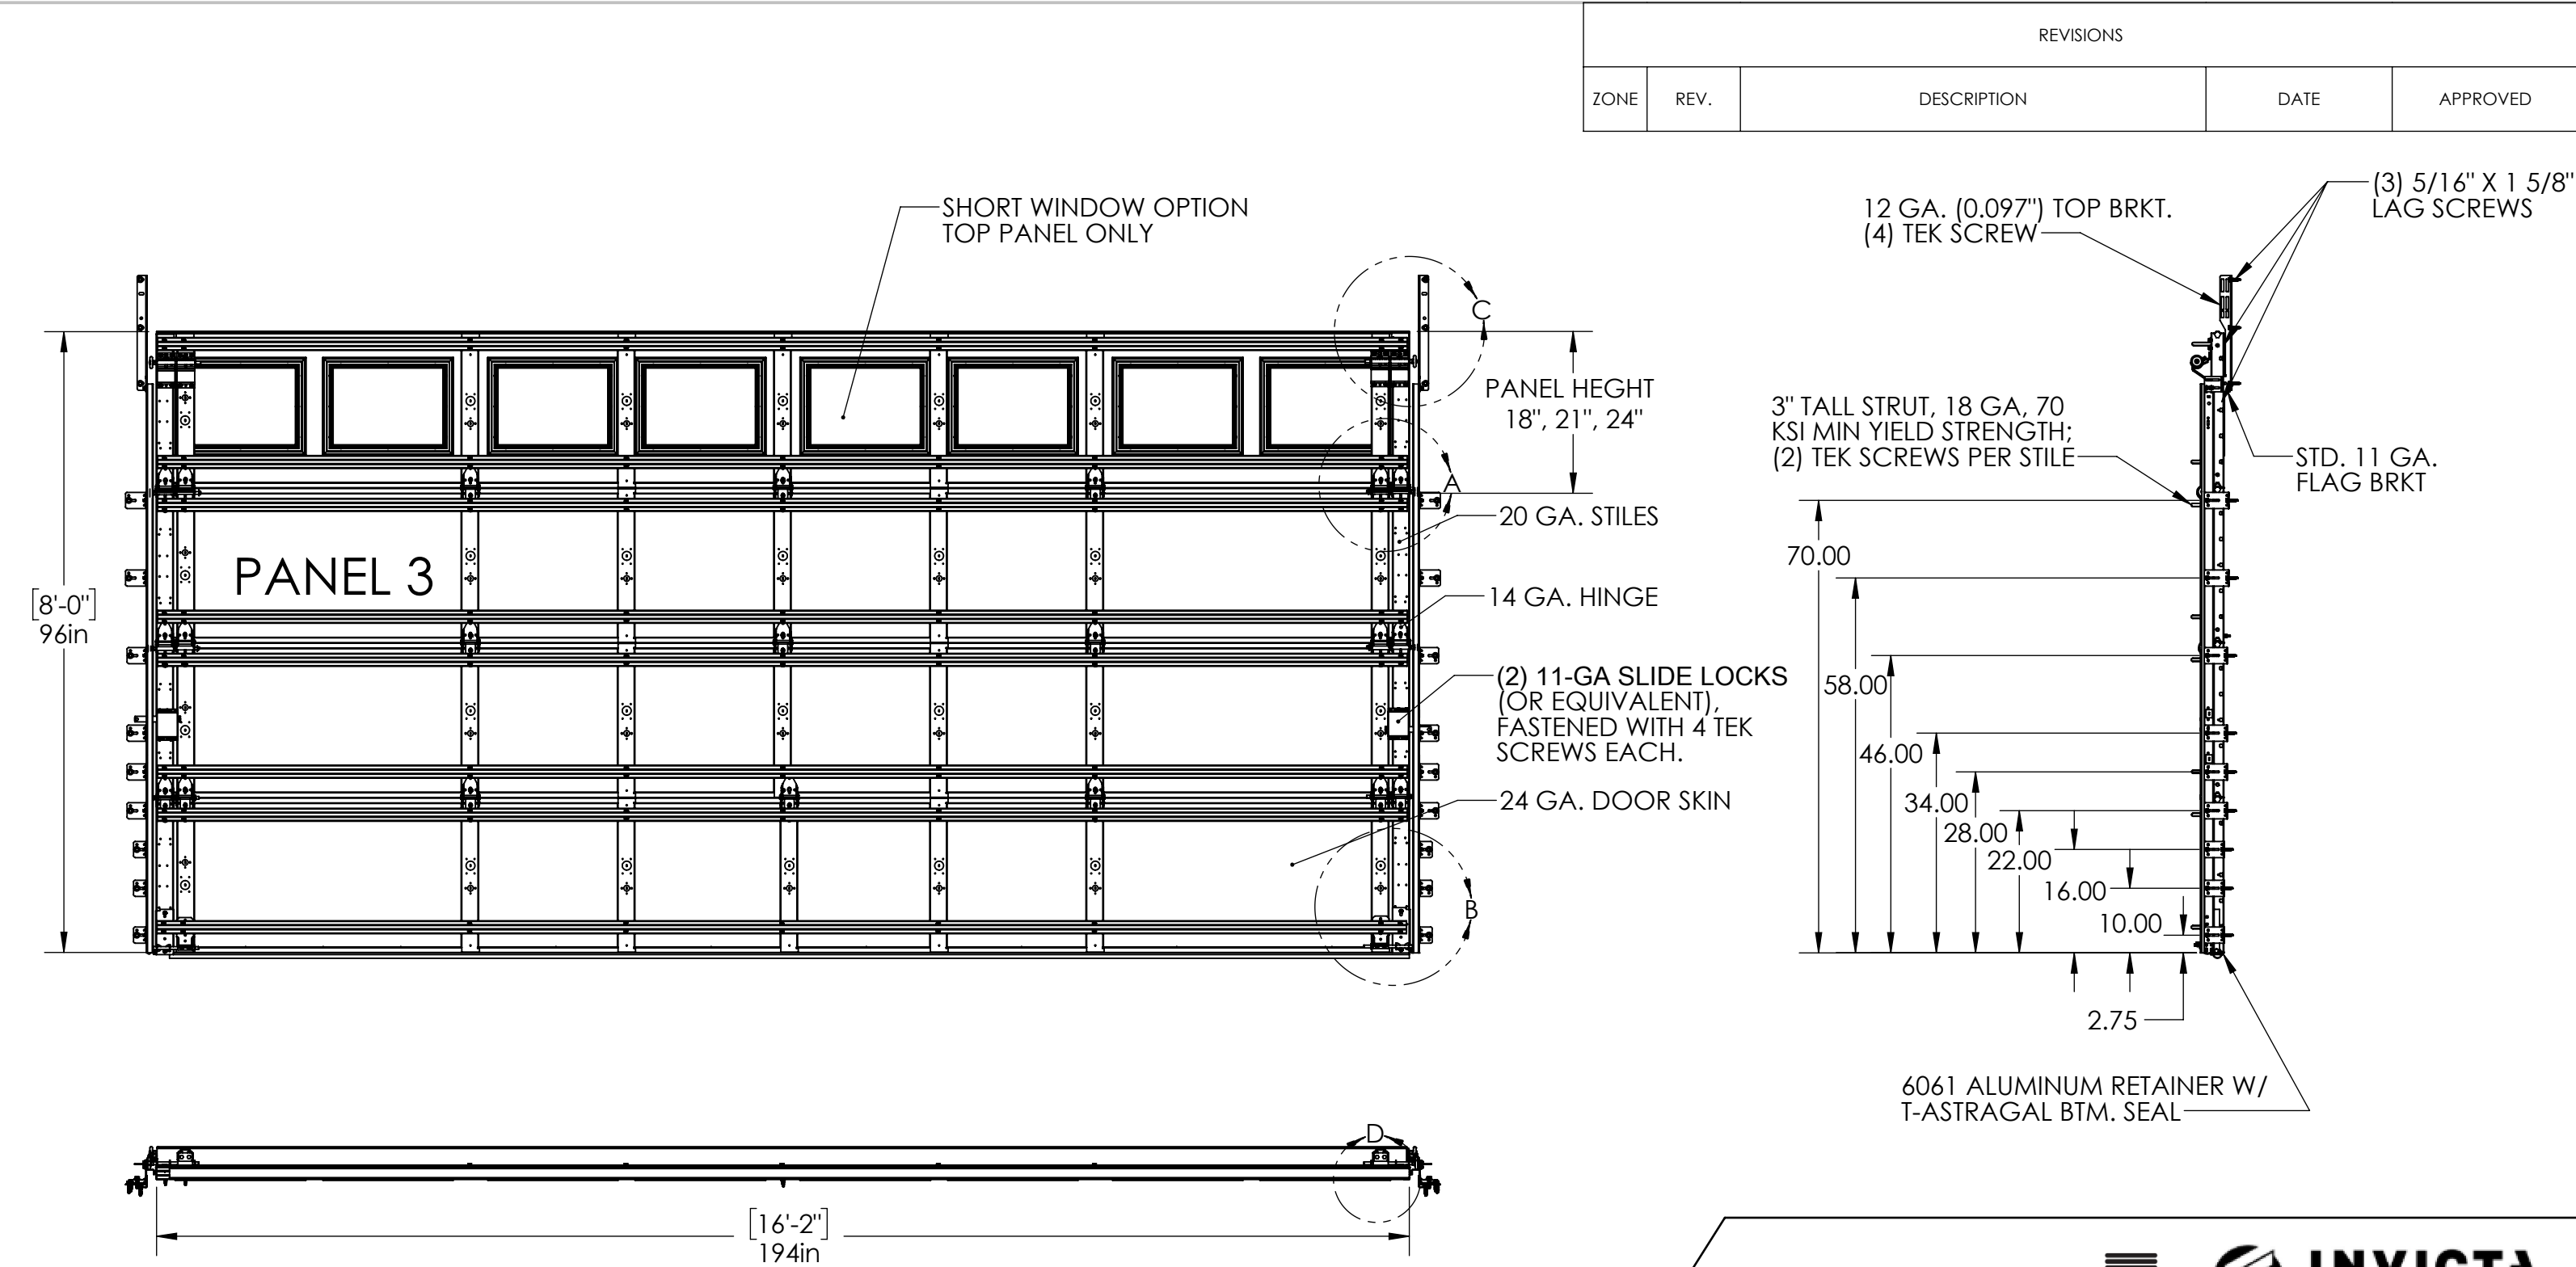

| REVISIONS |      |             |      |          |
|-----------|------|-------------|------|----------|
| ZONE      | REV. | DESCRIPTION | DATE | APPROVED |


Digitally signed by John E Scates  
Date: 2026.06.15 19:16:02 -05'00'

PROFESSIONAL ENGINEER'S SEAL  
PROVIDED ONLY FOR VERIFICATION  
OF WIND LOAD CONSTRUCTION DETAILS

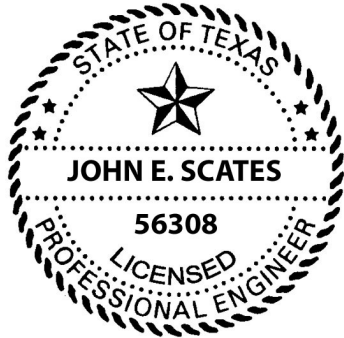

JOHN E. SCATES, P.E.  
8811 TEEL PKWY # 100-5175  
LEWISVILLE, TX, 75056  
FLORIDA P.E. # 51737  
TXPE 56308 F-2208

PRINTED COPIES OF THIS DOCUMENT  
ARE NOT CONSIDERED SIGNED AND  
SEALED AND THE SIGNATURE MUST BE  
VERIFIED ON ANY DIGITAL COPIES

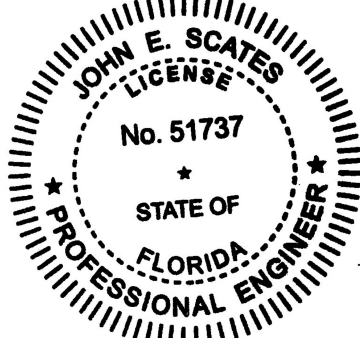

SERVICE SPRING CORP.



NOTE:  
FRACTIONAL:  $\pm 1/16$  IN  
x.x:  $\pm .030$  IN  
x.xx:  $\pm .015$  IN  
x.xxx:  $\pm .005$  IN  
ANGLES:  $\pm 1$  DEG  
UNLESS OTHERWISE STATED

PART NO: XR-0006-23.3

DESCRIPTION: 16' 02" IMPACT RATED 24  
GA GLAZING (OPTIONAL),  
SDP: +23.3/-26

WEIGHT LBS:

SHEET SCALE: 1:24

DRAWN BY

AH

DATE

3/25/2026




SHEET 1 OF 3

CHECKED BY



SMD

DATE


4/13/2026

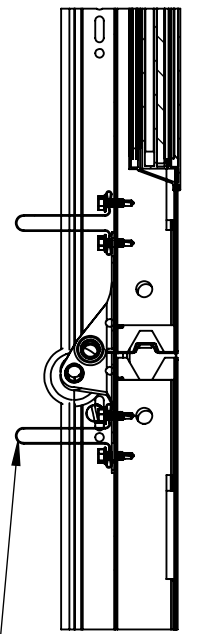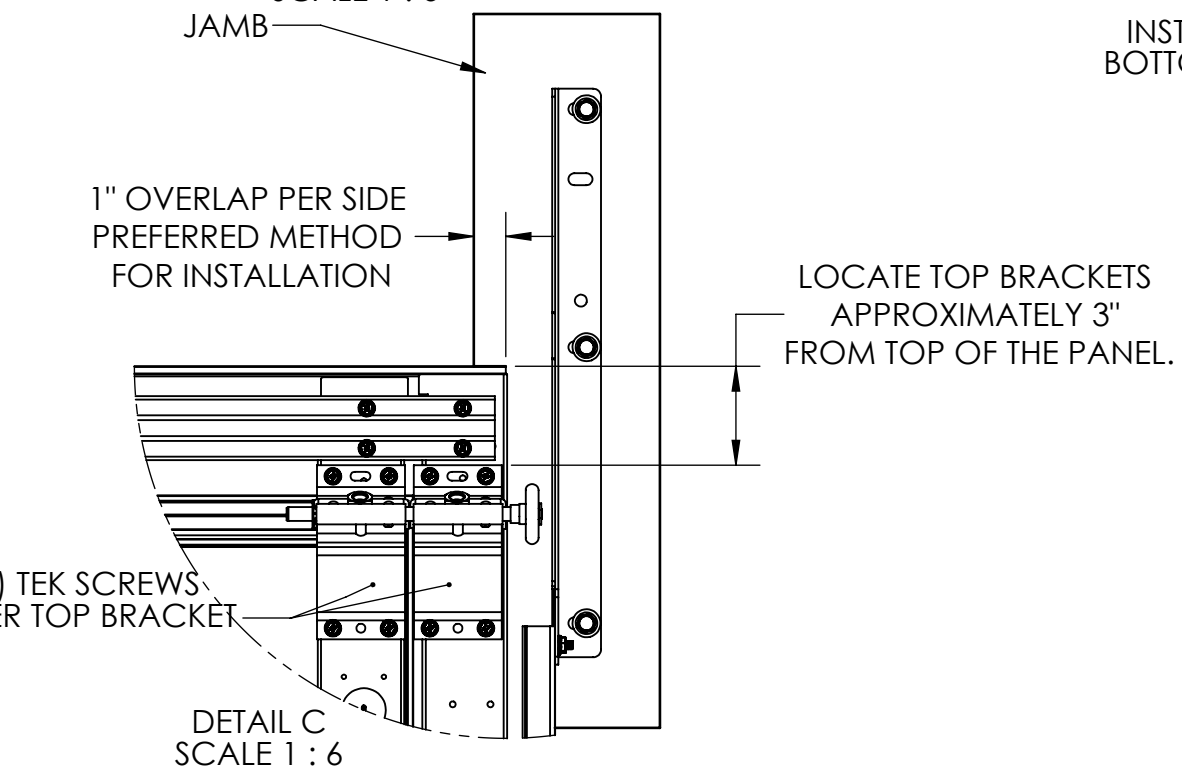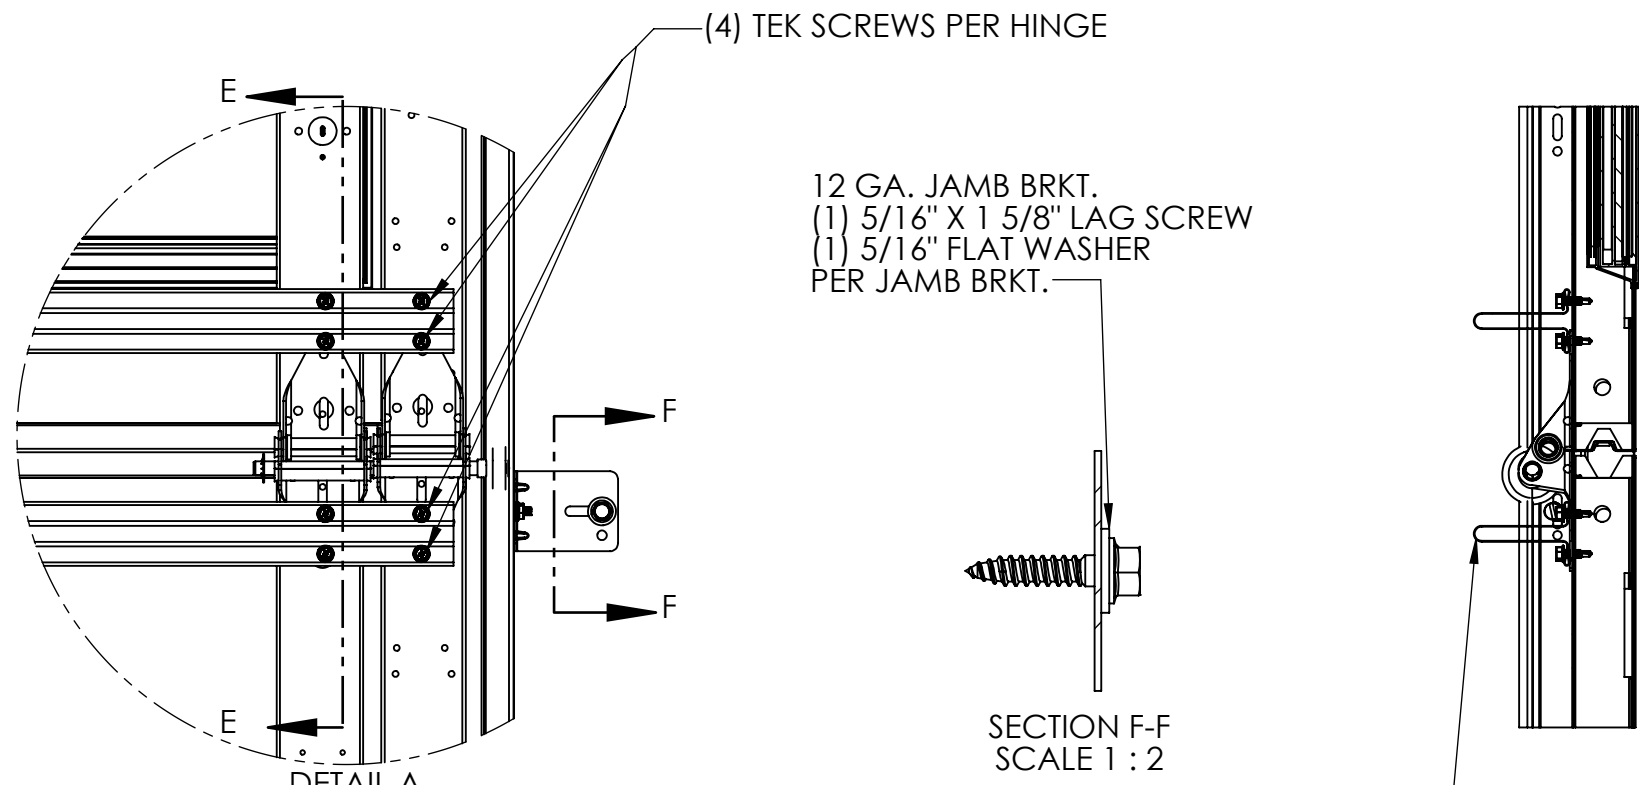

| REVISIONS |      |             |      |          |
|-----------|------|-------------|------|----------|
| ZONE      | REV. | DESCRIPTION | DATE | APPROVED |

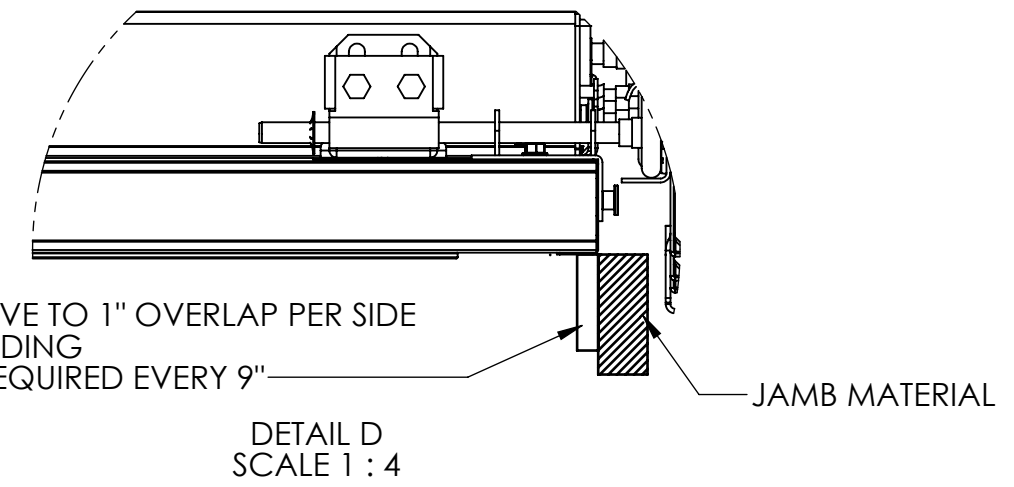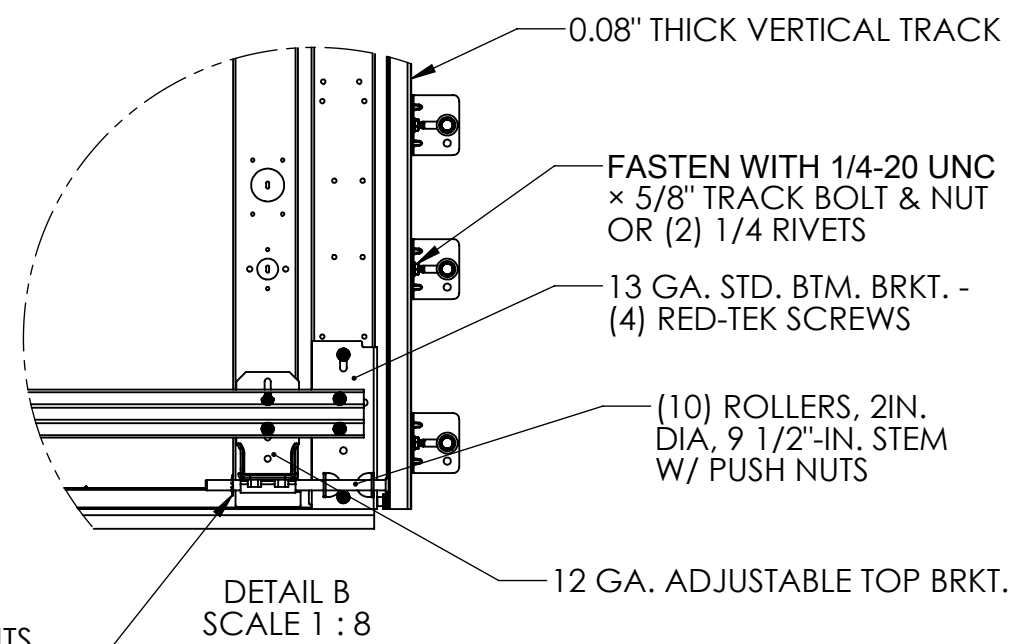


PROFESSIONAL ENGINEER'S SEAL  
PROVIDED ONLY FOR VERIFICATION  
OF WIND LOAD CONSTRUCTION DETAILS

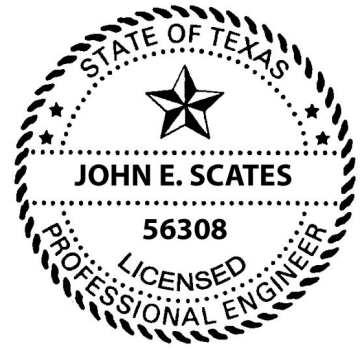

JOHN E. SCATES, P.E.  
8811 TEEL PKWY # 100-5175  
LEWISVILLE, TX, 75056  
FLORIDA P.E. # 51737  
TXPE 56308 F-2208

PRINTED COPIES OF THIS DOCUMENT  
ARE NOT CONSIDERED SIGNED AND  
SEALED AND THE SIGNATURE MUST BE  
VERIFIED ON ANY DIGITAL COPIES

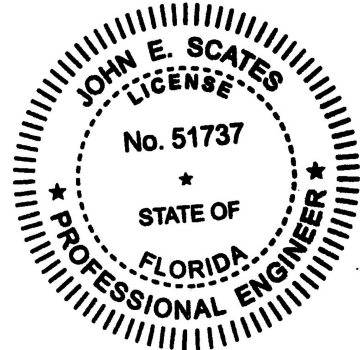

|   |  |   |                              |                 |                      |  |
|---|--|---|------------------------------|-----------------|----------------------|--|
| <div>SERVICE SPRING CORP.</div>   |  | <div>SSC</div>   | <div>INVICTA<br/>DOOR®</div> |                 |                      |  |
| <div>NOTE:<br/>FRACTIONAL: ± 1/16 IN<br/>x.x: ±.030 IN<br/>x.xx: ±.015 IN<br/>x.xxx:±.005 IN<br/>ANGLES:± 1 DEG<br/>UNLESS OTHERWISE STATED</div> |  | <div>PART NO: XR-0006-23.3</div> <div>DESCRIPTION: 16' 02" IMPACT RATED 24<br/>GA GLAZING (OPTIONAL),<br/>SDP: +23.3/-26</div> <div>WEIGHT LBS:</div> |                              |                 |                      |  |
| <div>SHEET SCALE: 1:16</div>   |  | <div>DRAWN BY</div>   | <div>AH</div>                | <div>DATE</div> | <div>3/25/2026</div> |  |
| <div>SHEET 2 OF 3</div>   |  | <div>CHECKED BY</div>   | <div>SMD</div>               | <div>DATE</div> | <div>4/13/2026</div> |  |

| BUILDING JAMB               | FASTENER DETAIL                           | MIN INSERTION | MIN.DIST. TO EDGE | REVISIONS |      |             |      |          |
|-----------------------------|-------------------------------------------|---------------|-------------------|-----------|------|-------------|------|----------|
| PREMIUM SOUTHERN PINE       | LAG SCREW 5/16 x 1-5/8 (INCLUDED)         | 1-1/2"        | 1/2"              | ZONE      | REV. | DESCRIPTION | DATE | APPROVED |
| SPF                         | LAG SCREW 5/16 x 2-1/4                    | 2-1/8"        | 1/2"              |           |      |             |      |          |
| 2500 KSI CONCRETE OR BETTER | ITW 1/4" TAPCON REQUIRES WASHER           | 2"            | 1-3/4"            |           |      |             |      |          |
|                             | POWERS 1/4" WEDGE-BOLT+ REQUIRES WASHER   | 1-3/4"        | 1-3/4"            |           |      |             |      |          |
|                             | ITW RED HEAD 1/4" TRUBOLT REQUIRES WASHER | 1-3/4"        | 1-3/4"            |           |      |             |      |          |


| PRESSURE RATING |       |       | NUMBER OF CENTER STILES                     |              |
|-----------------|-------|-------|---------------------------------------------|--------------|
| DOOR WIDTH (FT) | + PSF | - PSF | MODELS (106E, 306E, 406E, 114E, 314E, 414E) | OTHER MODELS |
| 12'             | 23.3  | -26.0 | 3                                           | 3            |
| 13'             | 23.3  | -26.0 | 3                                           | 3            |
| 14'             | 23.3  | -26.0 | 6                                           | 3            |
| 15'             | 23.3  | -26.0 | 6                                           | 3            |
| 16'             | 23.3  | -26.0 | 5                                           | 5            |

| JAMB BRACKET LOCATION |                     |         | MODEL NUMBERS | INSULATED MODEL |
|-----------------------|---------------------|---------|---------------|-----------------|
| DOOR HT. (FT)         | JAMB BRKT. HT. (IN) | JAMB ID |               |                 |
| 14'                   | 142" (±2")          | #10     | 106E          | 114E            |
| 13'                   | 130" (±2")          | #10     | 106P          | 114P            |
| 12'                   | 118" (±2")          | #9      |               |                 |
| 11'                   | 106" (±2")          | #9      | 206P          | 214P            |
| 10'                   | 94" (±2")           | #8      | 306E          | 314E            |
| 9'                    | 82" (±2")           | #8      |               |                 |
| 8'                    | 70" (±2")           | #7      | 306P          | 314P            |
| 7'                    | 58" (±2")           | #7      | 406E          | 414E            |
|                       | 46" (±2")           | #6      |               |                 |
|                       | 34" (±2")           | #6      | 406P          | 414P            |
|                       | 28" (±2")           | #6      |               |                 |
|                       | 22" (±2")           | #6      | 506P          | 514P            |
|                       | 16" (±2")           | #5      | 606E          | 614E            |
|                       | 10" (±2")           | #5      |               |                 |
|                       | 2.75" (±2")         | #5      | 606P          | 614P            |
| GROUND                |                     |         |               |                 |


NOTICE:

1. TEK SCREWS 1/4" - 20 X 3/4" SELF DRILL & TAPPING USED FOR ALL DOOR PANEL HARDWARE ATTACHMENTS (750SD)
2. TESTED IN ACCORDANCE WITH ANSI/DASMA 108-2017 AND 115 - 2017. SEE PRESSURE RATING TABLE PSF DESIGN LIMITS.
3. EPS INSERTS ARE NOT STRUCTURAL AND ONLY ADD INSULATION AS AN OPTION.
4. DOORS UP TO 14' TALL: ADDITIONAL PANELS ARE BUILT LIKE PANEL 3.
5. ADDITIONAL ITEMS ATTACHED TO DOOR MAY VOID WARRANTY AND CERTIFICATION.
6. VERTICAL LIFT AND HIGH-LIFT DOORS ARE ALSO ACCEPTABLE WHEN USED WITH TRACK CLIPS.
7. JAMB BRACKETS IN DIRECT CONTACT WITH DRYWALL ARE NOT PERMITTED.  
RECOMMEND ADDING A 2" X 6" SOUTHERN YELLOW PINE BOARD OVER THE DRYWALL
8. ADDITIONAL ACCEPTABLE TRACK MOUNTING METHODS INCLUDE CONTINUOUS ANGLES AND CLIP-MOUNT ANGLES.
9. TRACK MOUNTING BOLTS MUST BE INSTALLED IN THE POSITIONS SHOWN ON THE DRAWING, +/- 2 INCHES.
10. DOORS WIDER THAN 12'-2" REQUIRE WASHERS TO BE ADDED TO THE JAMB BRACKETS.
11. ALL 5/16" LAG SCREWS REQUIRE 5/16" FLAT WASHERS FOR JAMB BRACKETS.
12. WINDOW OPTIONS LIMITED TO SHORT WINDOW AND TOP PANELS ONLY.
13. GLASS SHALL BE POLYCARBONATE MATERIAL ONLY, ONE (1) PER FRAME.

PROFESSIONAL ENGINEER'S SEAL  
PROVIDED ONLY FOR VERIFICATION  
OF WIND LOAD CONSTRUCTION DETAILS

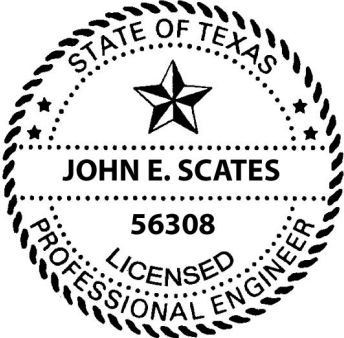

JOHN E. SCATES, P.E.  
8811 TEEL PKWY # 100-5175  
LEWISVILLE, TX, 75056  
FLORIDA P.E. # 51737  
TXPE 56308 F-2208  
  
PRINTED COPIES OF THIS DOCUMENT  
ARE NOT CONSIDERED SIGNED AND  
SEALED AND THE SIGNATURE MUST BE  
VERIFIED ON ANY DIGITAL COPIES

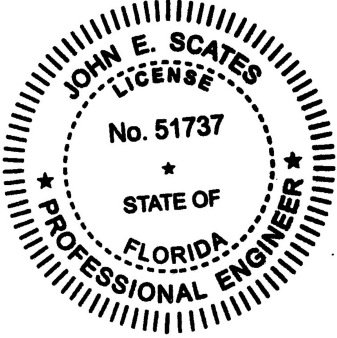

SERVICE SPRING CORP.

NOTE:  
FRACTIONAL: ± 1/16 IN  
x.x: ±.030 IN  
x.xx: ±.015 IN  
x.xxx: ±.005 IN  
ANGLES: ± 1 DEG  
UNLESS OTHERWISE STATED

PART NO: XR-0006-23.3  
  
DESCRIPTION: 16' 02" IMPACT RATED 24 GA  
GLAZING (OPTIONAL), SDP:  
+23.3/-26  
  
WEIGHT LBS:

SHEET SCALE: 1:16

SHEET 3 OF 3

DRAWN BY AH

CHECKED BY SMD

DATE 3/25/2026

DATE 4/13/2026