


Z:\2023 FBC Drawings\Wincore Window Company\FL-48283\FL-48283.2.dwg

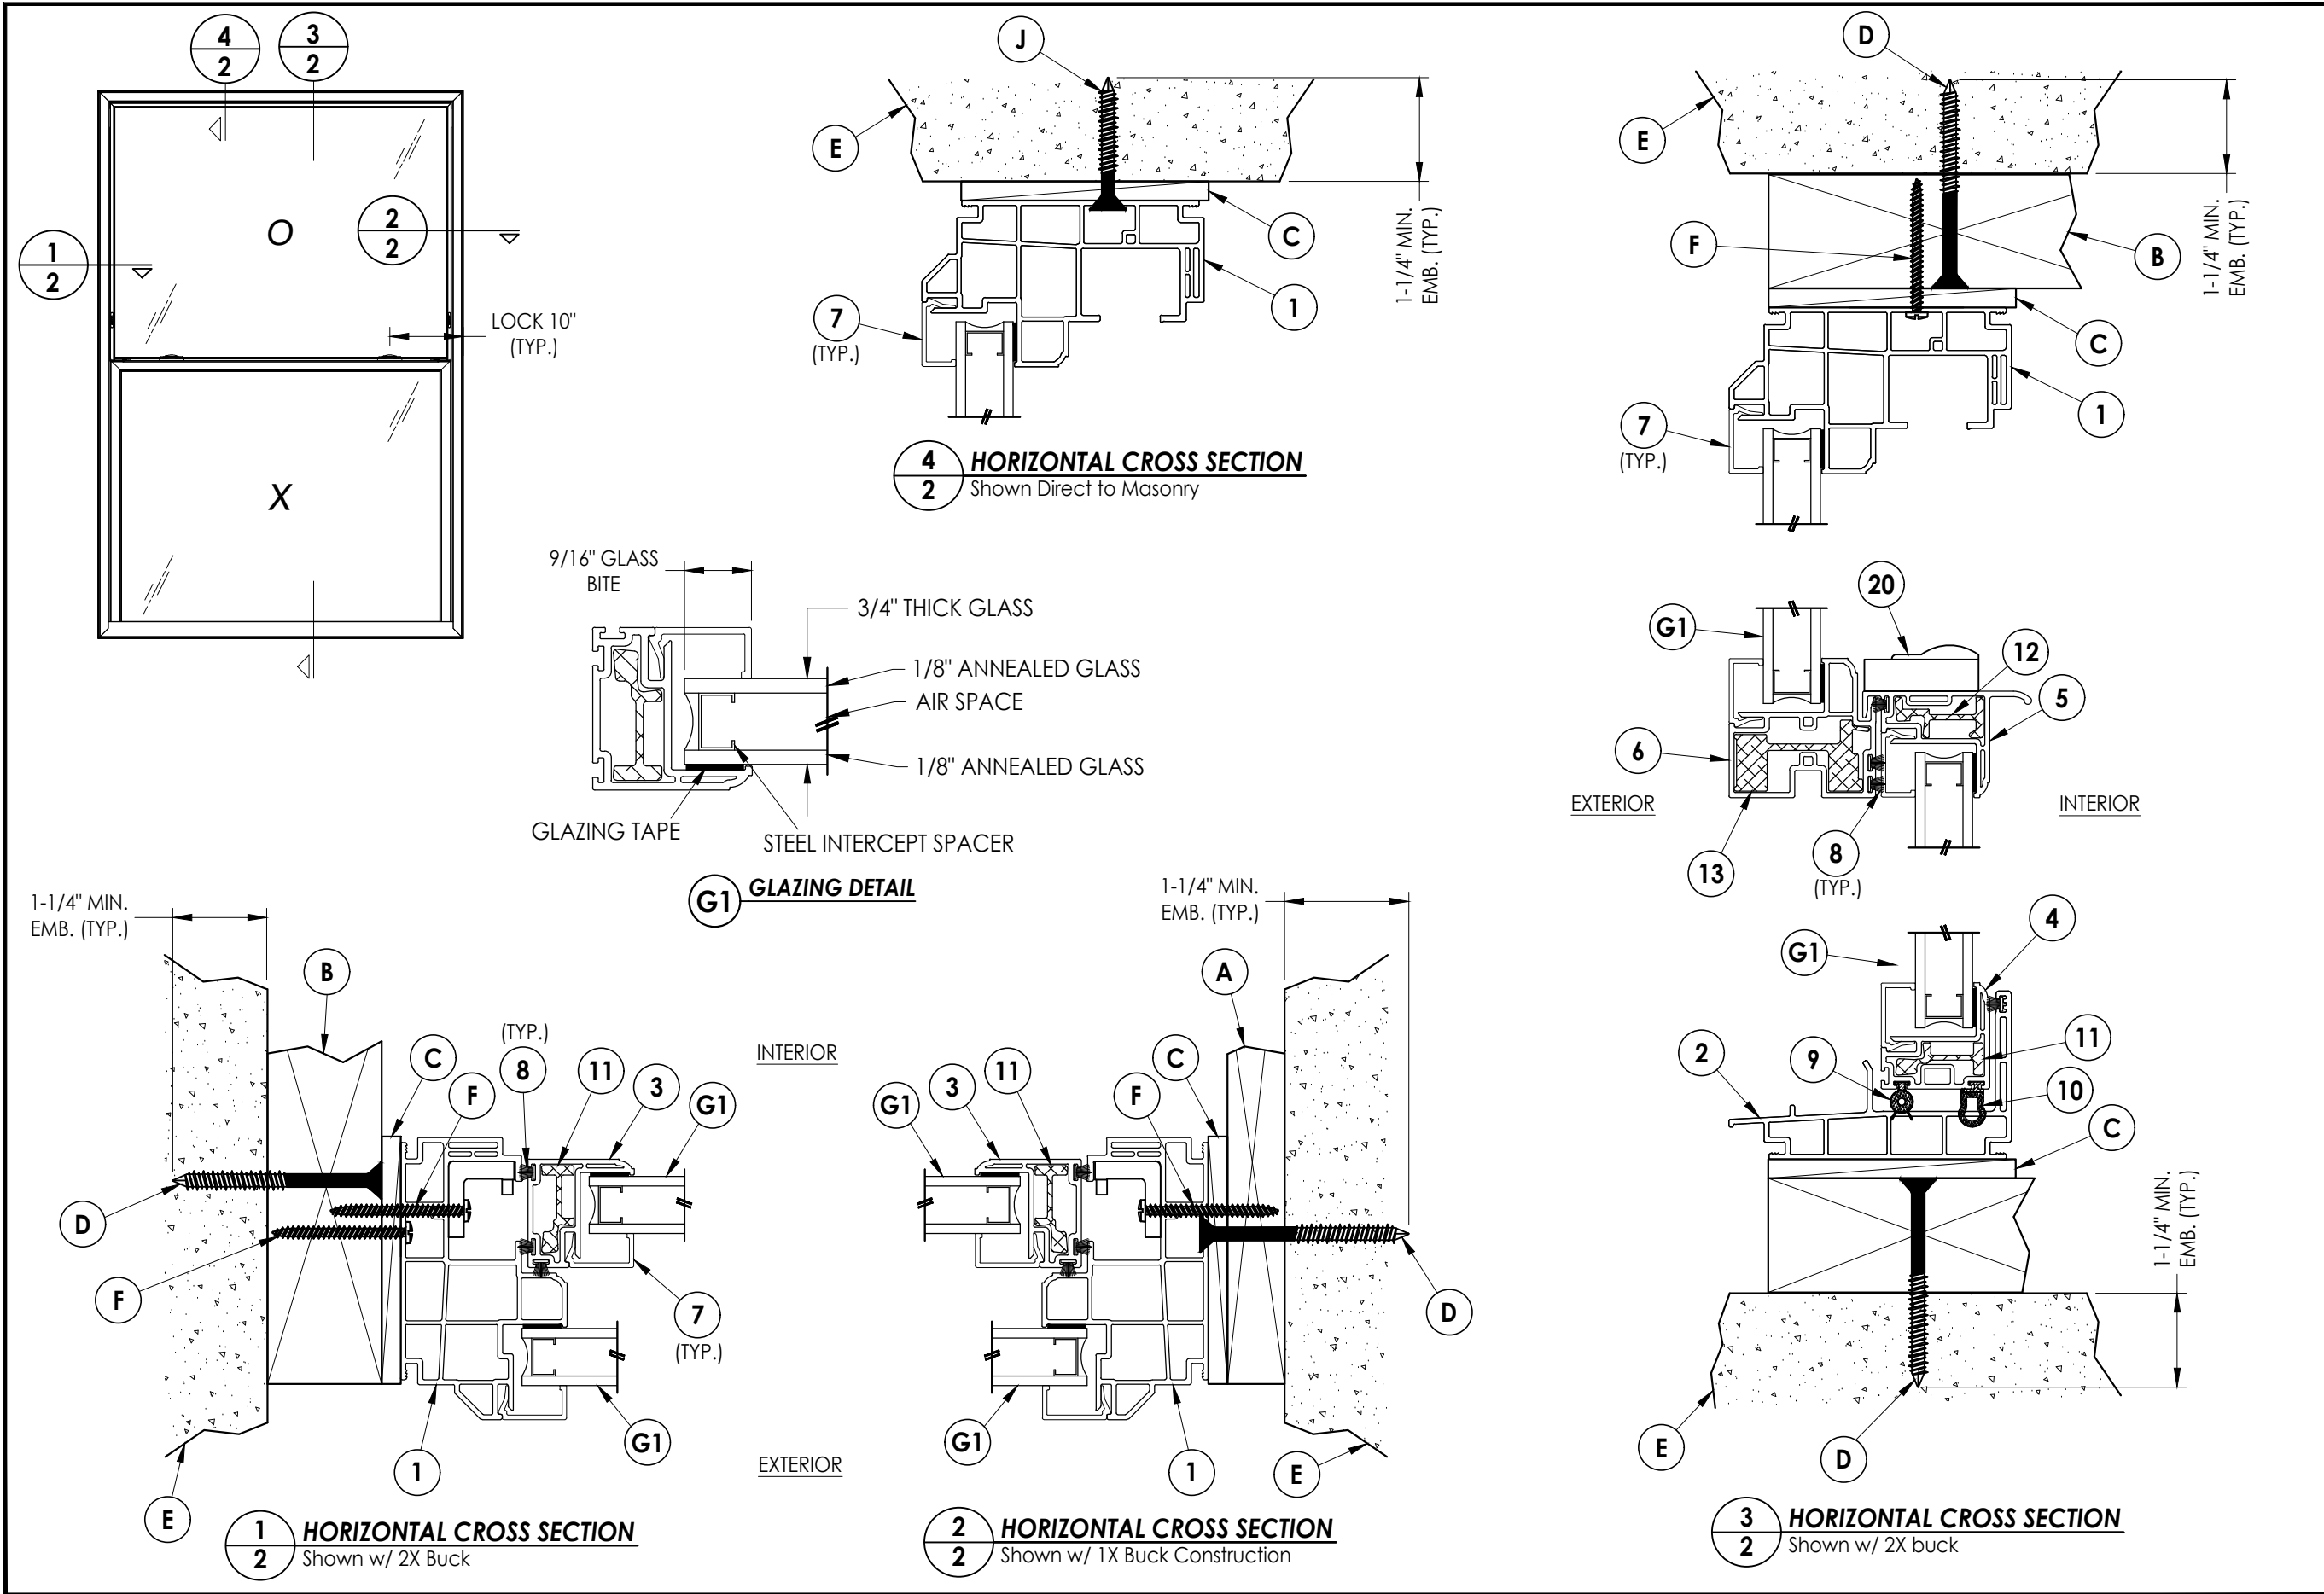


Documents Prepared By: Lyndon F. Schmidt P.E. No. 43409		<i>R^W</i> BUILDING CONSULTANTS, INC. P.O. Box 230, Valrico, FL 33595 Phone No.: 813.659.9197 FBPE Registry No. 9813			
PRODUCT: 9400 SERIES SINGLE HUNG WINDOW				PART OR ASSEMBLY: HORIZONTAL & VERTICAL CROSS SECTIONS & GLAZING DETAIL	


Z:\2023 FBC Drawings\Wincore Window Company\FL-48283\FL-48283.2.dwg

BILL OF MATERIALS		
ITEM #	DESCRIPTION	MATERIAL
A	1X BUCK (G >= 0.42)	WOOD
B	2X BUCK (G >= 0.42)	WOOD
C	1/4" MAX. SHIM SPACE	-
D	1/4" X 2-3/4" PFH DeWALT OR ITW CONCRETE SCREW	STEEL
E	MASONRY - 3,000 PSI MIN. CONCRETE CONFORMING TO ACI 301 OR HOLLOW BLOCK CONFORMING TO ASTM C90	CONCRETE
F	#10 X 1-3/4" PPH SMS (1-7/16" MIN. EMBEDMENT)	STEEL
J	1/4" X 2-1/4" PFH DeWALT OR ITW CONCRETE SCREW	STEEL
1	FRAME HEAD & JAMB*	PVC
2	SILL*	PVC
3	SASH STILE*	PVC
4	SASH BOTTOM RAIL*	PVC
5	KEEPER RAIL*	PVC
6	LOCK RAIL*	PVC
7	GLAZING BEAD*	PVC
8	WEATHERSTRIP - FIN	-
9	WEATHERSTRIP - BULB	-
10	WEATHERSTRIP - BULB	-
11	SASH REINFORCEMENT	ALUM
12	KEEPER RAIL REINFORCEMENT	ALUM
13	LOCK RAIL REINFORCEMENT	ALUM
20	LOCK	-


* THE APPROVED WHITE RIGID PVC EXTERIOR EXTRUSIONS FOR WINDOWS ARE TO BE PRODUCED BY EXTRUDERS LICENSEES IN "AAMA CERTIFICATION PROGRAMS FOR RIGID PVC EXTRUSIONS".

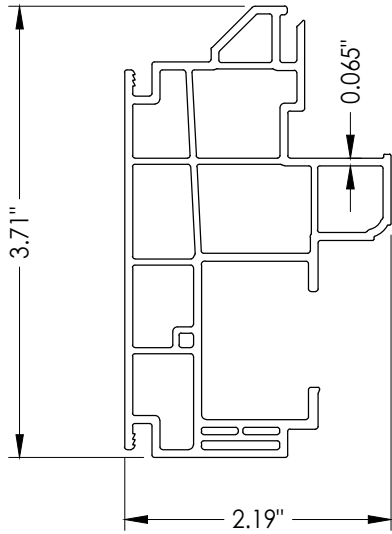


1 FRAME HEAD & JAMB

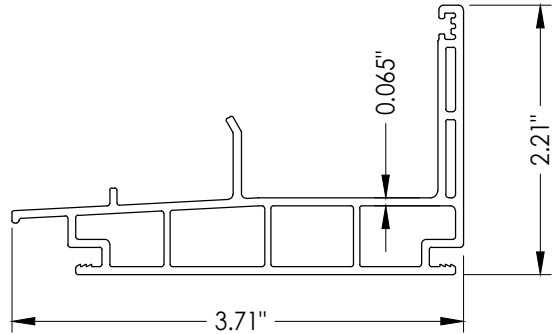


2 SILL

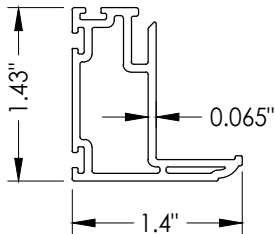


3 SASH STILE

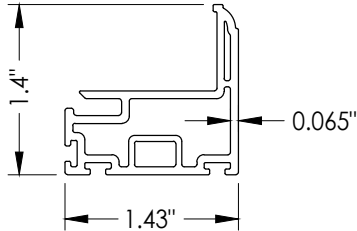


4 SASH BOTTOM RAIL

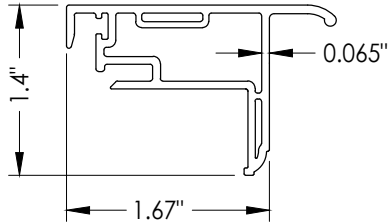


5 LOCK RAIL

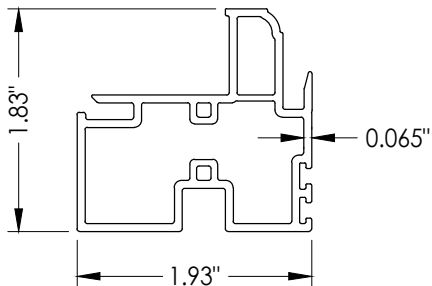


6 KEEPER RAIL

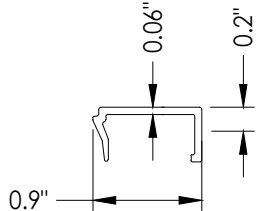


7 GLAZING BEAD

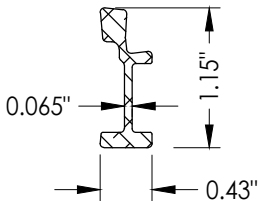

11 SASH REINFORCEMENT

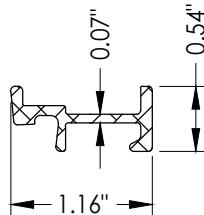

12 KEEPER RAIL REINFORCEMENT

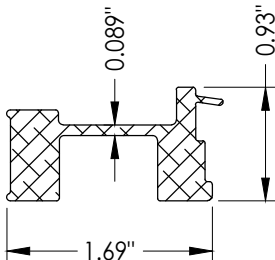

13 LOCK RAIL REINFORCEMENT

Documents Prepared By:
Lyndon F. Schmidt
P.E. No. 43409

RW BUILDING CONSULTANTS, INC.
P.O. Box 230, Valrico, FL 33595
Phone No.: 813.659.9197
FBPE Registry No. 9813

PRODUCT: 9400 SERIES
SINGLE HUNG WINDOW

PART OR ASSEMBLY:
BILL OF MATERIALS
& COMPONENTS

REVISIONS		BY
NO.	DATE	

DATE: 6/18/26

SCALE: N.T.S.

DWG. BY: LFS

CHK. BY: RW

DRAWING NO.:

FL-48283.2

SHEET 4 OF 4