


GENERAL NOTES

1. This product has been evaluated and is in compliance with the 8th Edition (2023) Florida Building Code (FBC) structural requirements excluding the "High Velocity Hurricane Zone" (HVHZ).
2. Product anchors shall be as listed and spaced as shown on details. Anchor embedment to base material shall be beyond wall dressing or stucco.
3. When used in areas requiring wind borne debris protection this product is required to be protected with an impact resistant covering that complies with FBC Sections 1609.1.2 & R301.2.1.2.
4. Site conditions that deviate from the details of this drawing require further engineering analysis by a licensed engineer or registered architect.

TABLE OF CONTENTS	
SHEET#	DESCRIPTION
1	Typical elevations, design pressures and general notes
2	Horizontal cross sections
3	Buck & frame anchoring
4	Bill of materials, components and glazing details

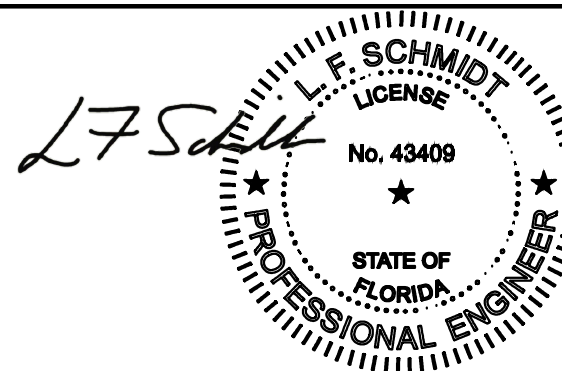


Digitally signed by
Lyndon F Schmidt
Date: 2026.06.25
09:49:45 -04'00'

This item has been digitally signed and sealed by
L. F. Schmidt, P.E. on the date adjacent to the seal.

Printed copies of this document are not considered signed and sealed and the signature must be verified on any electronic copies.

THIS PRODUCT APPROVAL IS VALID ONLY FOR THE STATE OF FLORIDA

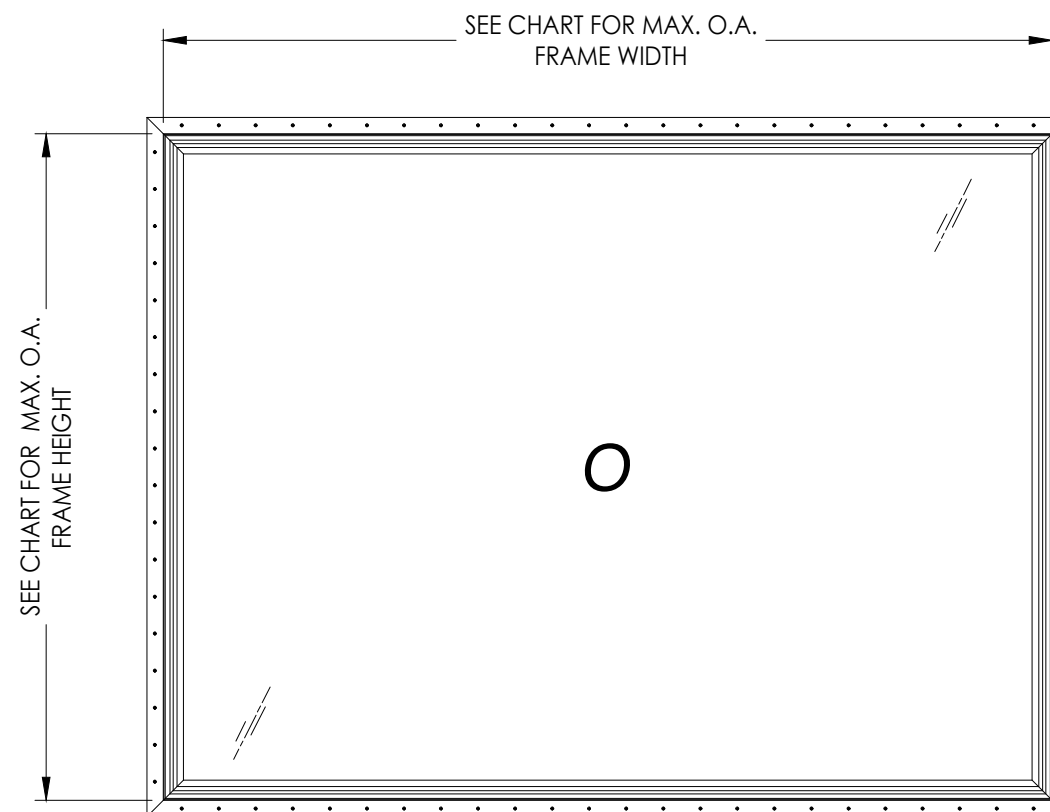

NOTE: HORIZONTAL OR VERTICAL ORIENTATION IS ALLOWED

MAX. FRAME DIMENSION	MAX. D.L.O. DIMENSION	GLASS TYPE	DESIGN PRESSURE (PSF)	
			POSITIVE	NEGATIVE
58.0" X 48.0"	53.63" X 43.63"	G1	+60.0	-60.0
74.0" X 63.0"	69.63" X 58.63"	G2	+60.0	-60.0
86.0" X 56.0"	81.63" X 51.63"	G2	+60.0	-60.0
96.0" X 72.0"	91.63" X 67.63"	G3	+60.0	-65.0

Documents Prepared By:
Lyndon F. Schmidt
P.E. No. 43409

RW
BUILDING CONSULTANTS, INC.
P.O. Box 230, Valrico, FL 33
Phone No.: 813.659.9197
FBPE Registry No. 9813

PRODUCT: 9400 SERIES
VINYL FIXED WINDOW

PART OR ASSEMBLY:
TYPICAL ELEVATION, DESIGN
PRESSURES & GENERAL NOTES

NO.	DATE	REVISIONS
1		

© 2026 R.W. BUILDING CONSULTANTS INC.

[illegible]

DATE: 6/18/26

SCALE: N.T.S.

DWG. BY: LFS



CHK. BY: *RW*

DRAWING NO.:


FL-48286.1

SHEET 1 OF 4

Z:\2023 FBC Drawings\Wincore Window Company\FL-48286\FL-48286.1.dwg

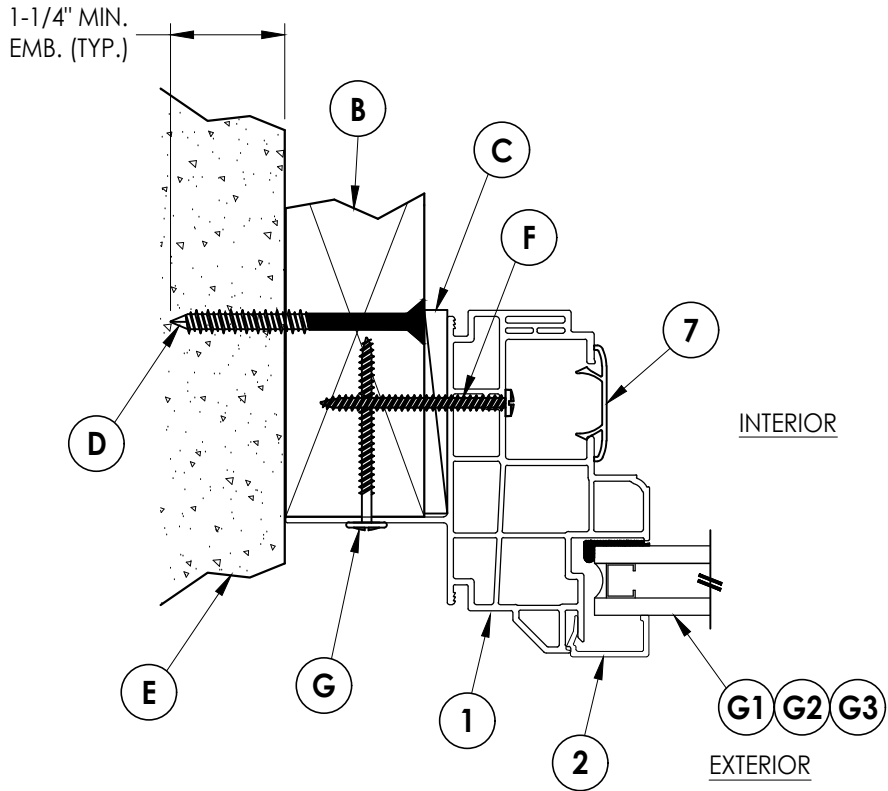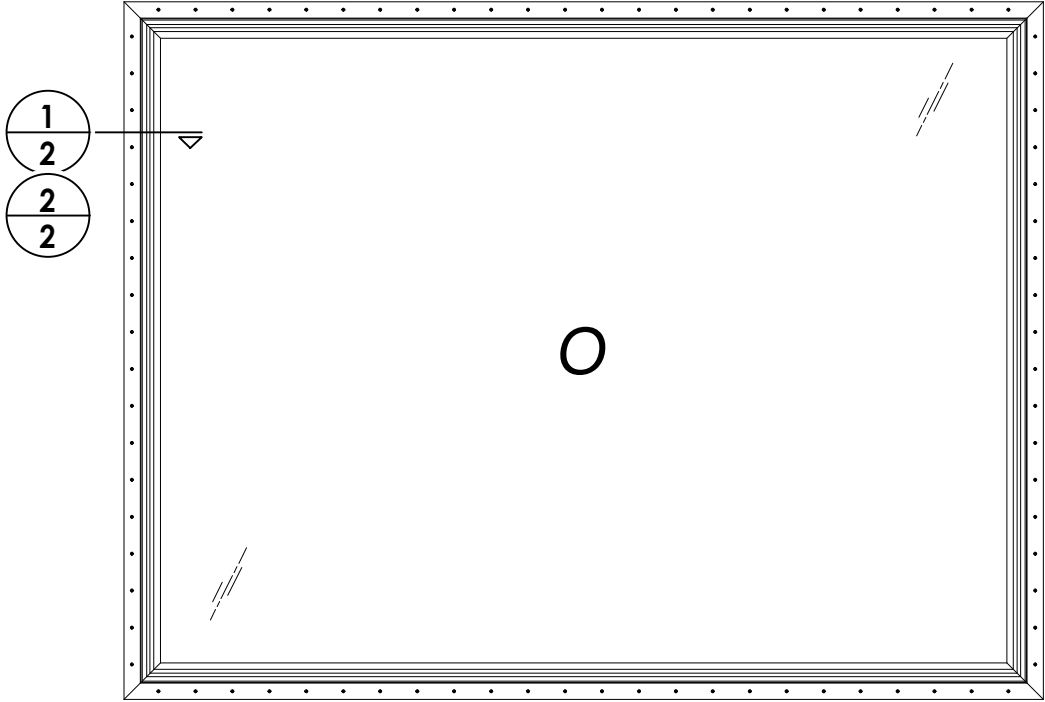

1 **HORIZONTAL CROSS SECTION**
2 Shown w/ 2X Buck Construction

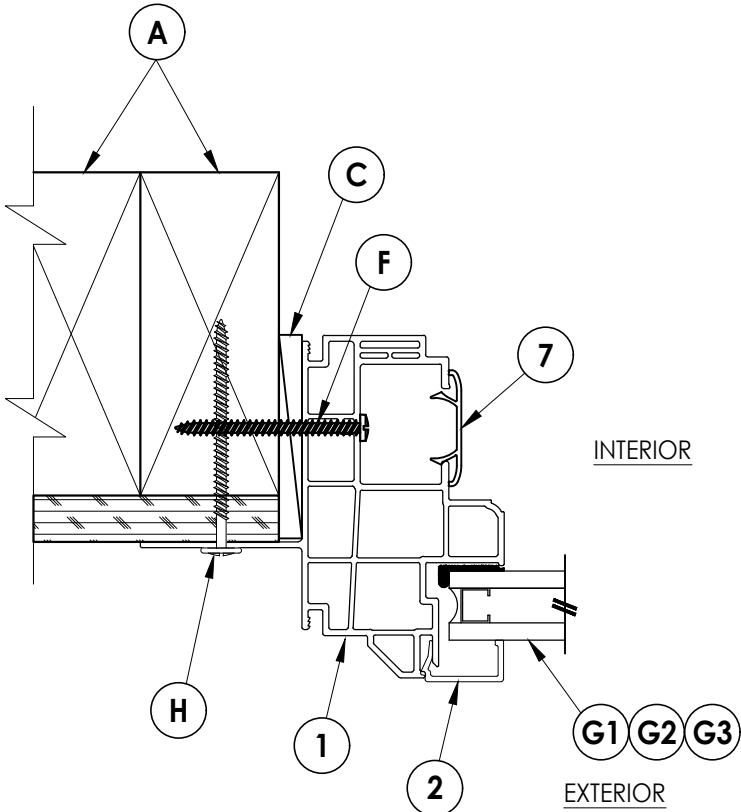

2 **HORIZONTAL CROSS SECTION**
2 Shown w/ Stud Construction

DATE: 6/24/26				BUILDING CONSULTANTS, INC.			
SCALE: N.T.S.				P.O. Box 230, Valrico, FL 33595			
DWG. BY: LFS				Phone No.: 813.659.9197			
CHK. BY: RW				FBPE Registry No. 9813			
DRAWING NO.: FL-48286.1				RW			
SHEET 2 OF 4				PART OR ASSEMBLY:			
				HORIZONTAL			
				CROSS SECTIONS			
				9400 SERIES			
				VINYL FIXED WINDOW			
				Documents Prepared By:			
				Lyndon F. Schmidt			
				P.E. No. 43409			

