



TABLE OF CONTENTS	
SHEET#	DESCRIPTION
1	Typical elevations, design pressures and general notes
2	Horizontal cross sections
3	Buck & frame anchoring
4	Bill of materials, components and glazing details

MAX. FRAME DIMENSION	MAX. D.L.O. DIMENSION	GLASS TYPE	DESIGN PRESSURE (PSF)	
			POSITIVE	NEGATIVE
58.0" X 48.0"	53.63" X 43.63"	G1	+60.0	-60.0
74.0" X 63.0"	69.63" X 58.63"	G2	+60.0	-60.0
86.0" X 56.0"	81.63" X 51.63"	G2	+60.0	-60.0
96.0" X 72.0"	91.63" X 67.63"	G3	+60.0	-65.0


[illegible]

SHEET 1 OF 4

Z:\2023 FBC Drawings\Wincore Window Company\FL-48286\FL-48286.3.dwg

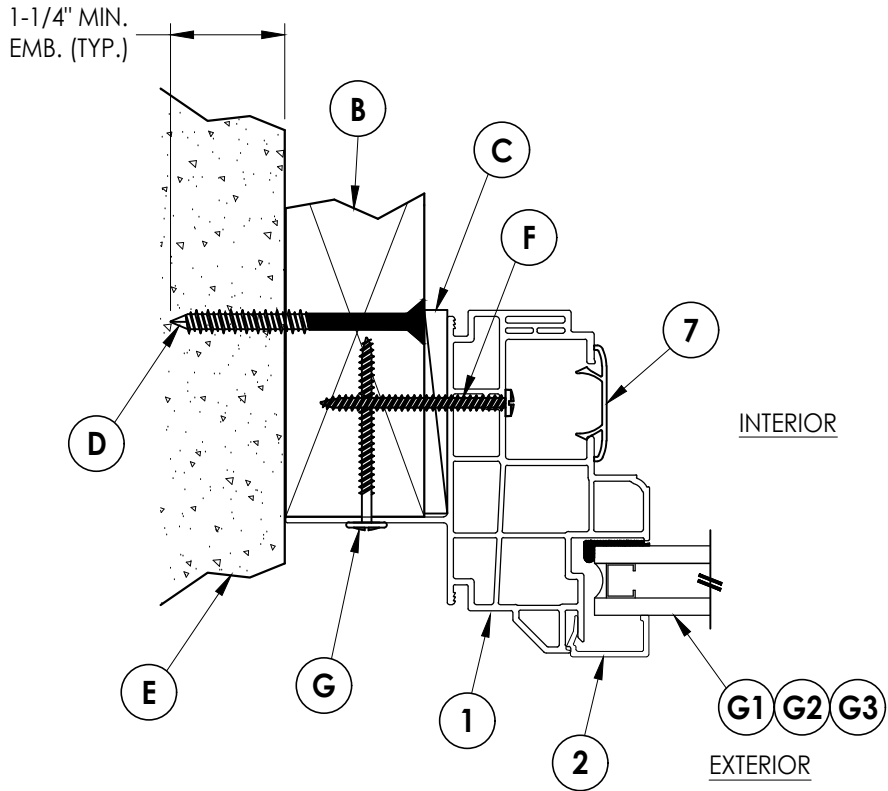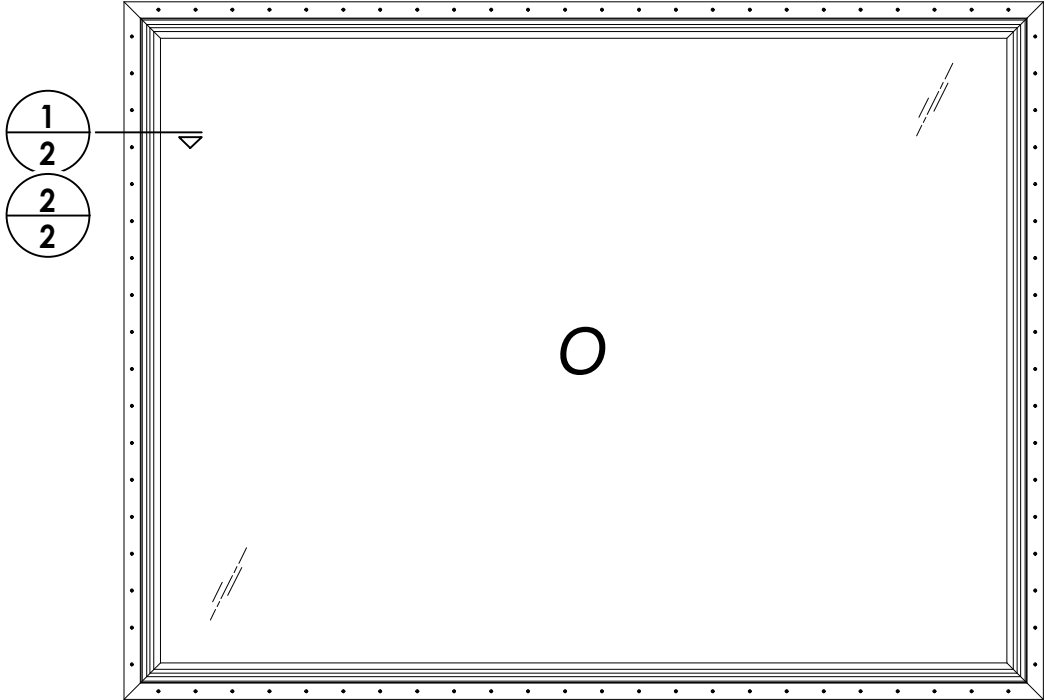



1 **HORIZONTAL CROSS SECTION**
2 Shown w/ 2X Buck Construction

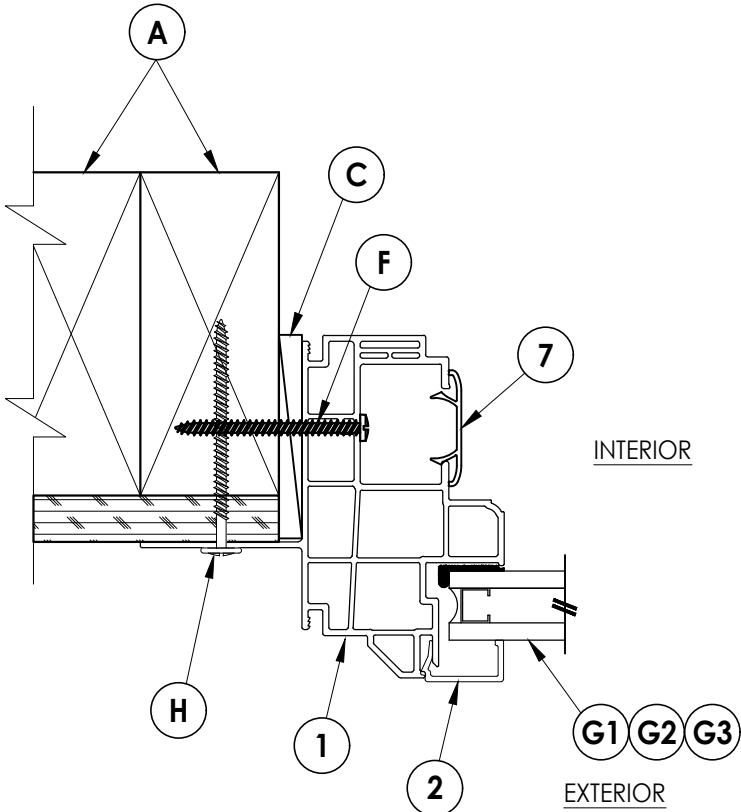

2 **HORIZONTAL CROSS SECTION**
2 Shown w/ Stud Construction

DATE: 6/24/26							
SCALE: N.T.S.							
DWG. BY: LFS							
CHK. BY: RW							
DRAWING NO.: FL-48286.3							
SHEET 2		OF 4					
				REVISONS			
NO.		DATE		BY			

Z:\2023 FBC Drawings\Wincore Window Company\FL-48286\FL-48286.3.dwg

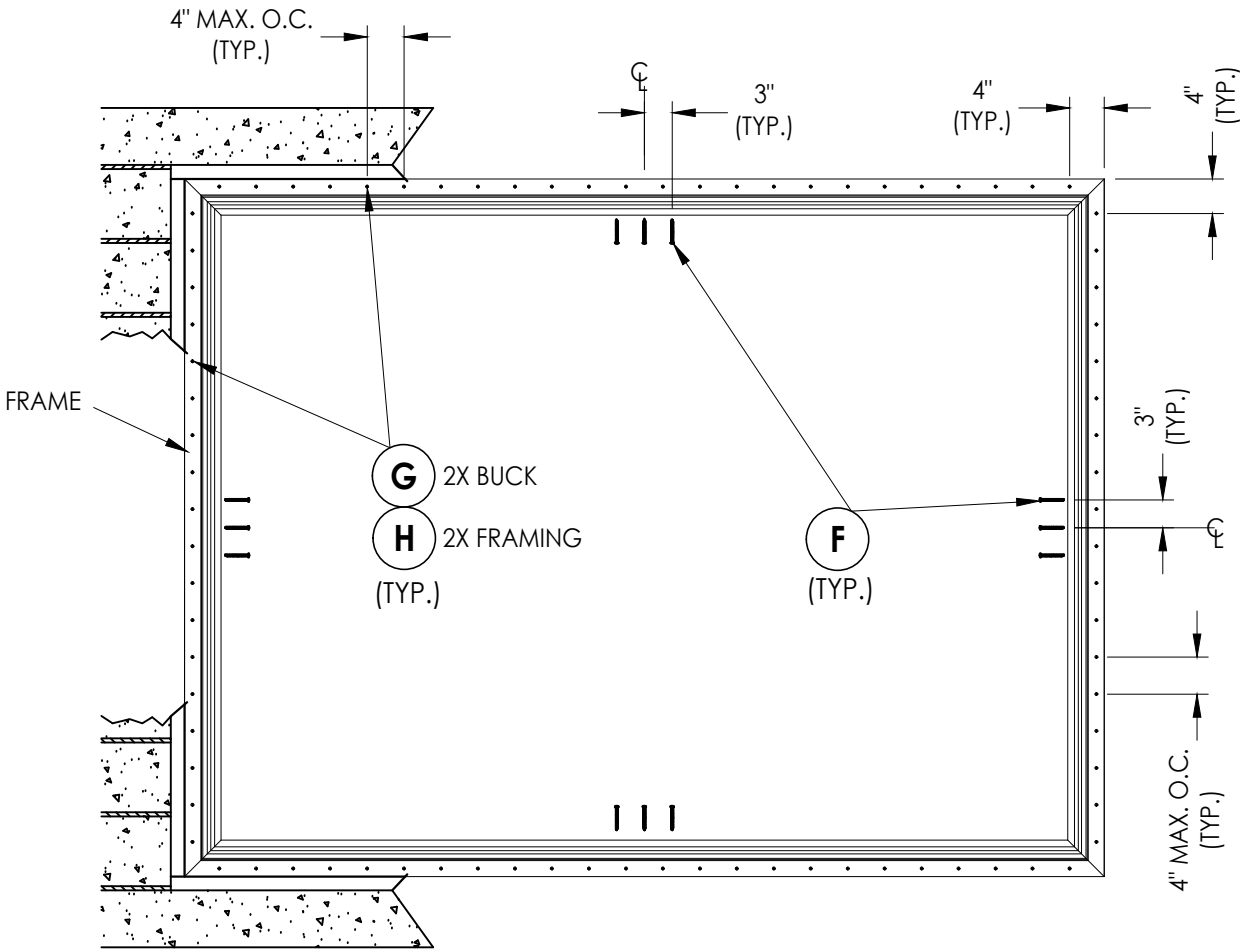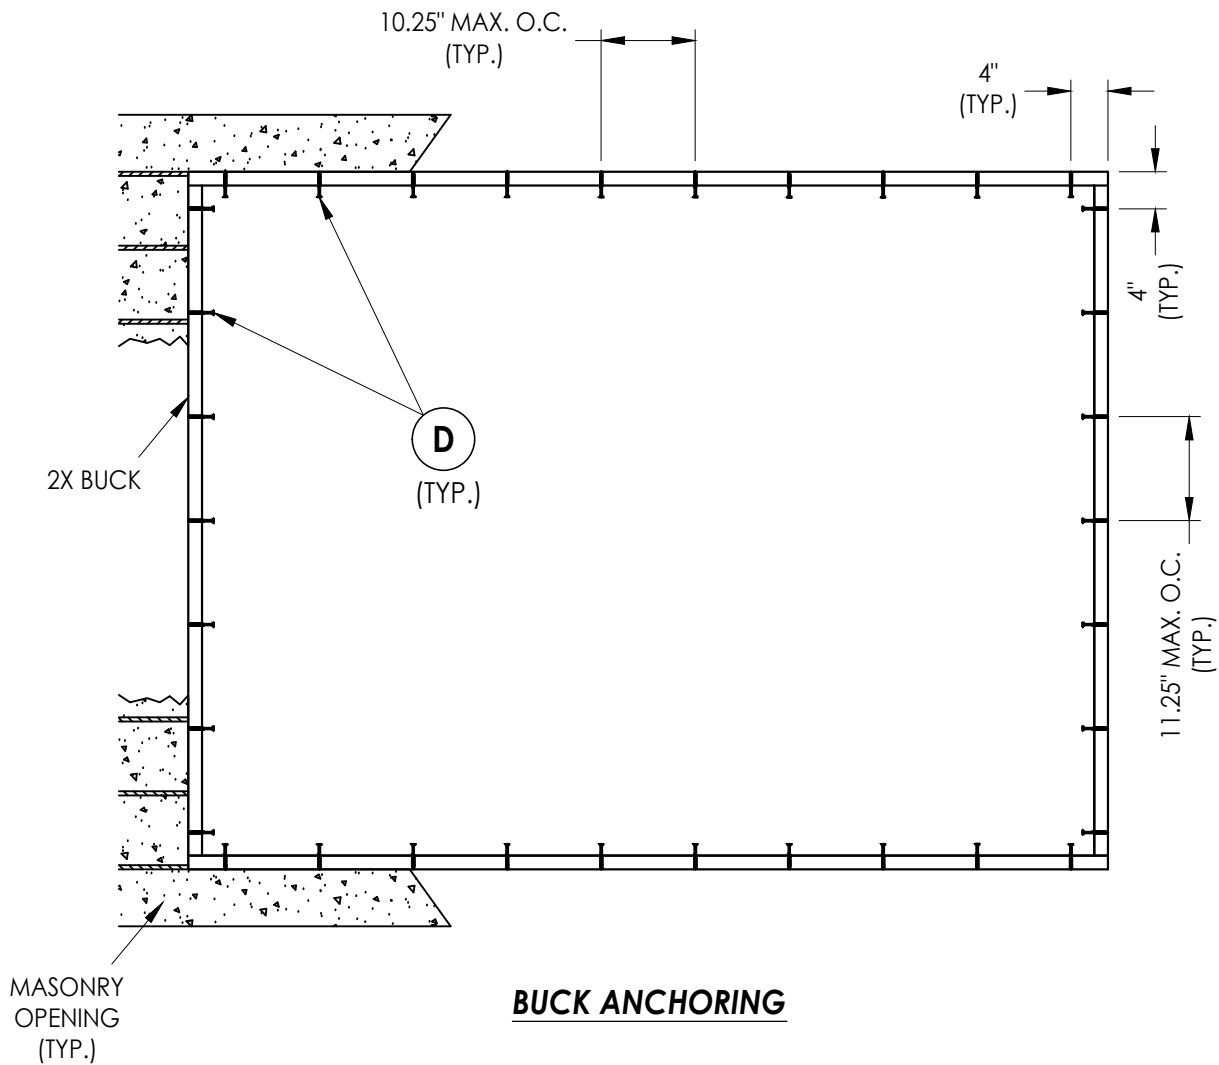

- CONCRETE ANCHOR NOTES:
1. Concrete anchor locations at the corners may be adjusted to maintain the min. edge distance to mortar joints.
 2. Concrete anchor locations noted as "MAX. ON CENTER" must be adjusted to maintain the min. edge distance to mortar joints, additional concrete anchors may be required to ensure the "MAX. ON CENTER" dimension are not exceeded.
 3. Concrete anchor table:

ANCHOR TYPE	ANCHOR SIZE	MIN. EMBEDMENT	MIN. CLEARANCE TO MASONRY EDGE	MIN. CLEARANCE TO ADJACENT ANCHOR
ITW TAPCON®	1/4"	1-1/4"	2"	4"
DeWALT ULTRACON®	1/4"	1-1/4"	1"	4"

- WOOD SCREW INSTALLATION NOTES:
1. Maintain a minimum 5/8" edge distance, 1" end distance, & 1" o.c. spacing of wood screws to prevent the splitting of wood.

Documents Prepared By:
Lyndon F. Schmidt
P.E. No. 43409

PRODUCT:
9700 SERIES
VINYL FIXED WINDOW

PART OR ASSEMBLY:
BUCK & FRAME ANCHORING

DATE: 6/18/26

SCALE: N.T.S.

DWG. BY: LFS

CHK. BY: RW

DRAWING NO.: FL-48286.3

SHEET 3 OF 4

BY

NO.

DATE

REVISIONS

Building Consultants, Inc.
P.O. Box 230, Valrico, FL 33595
Phone No.: 813.659.9197
FBPE Registry No. 9813

© 2026 R.W. BUILDING CONSULTANTS INC.

