

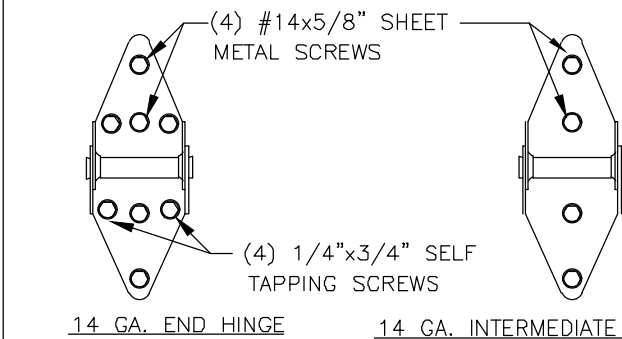
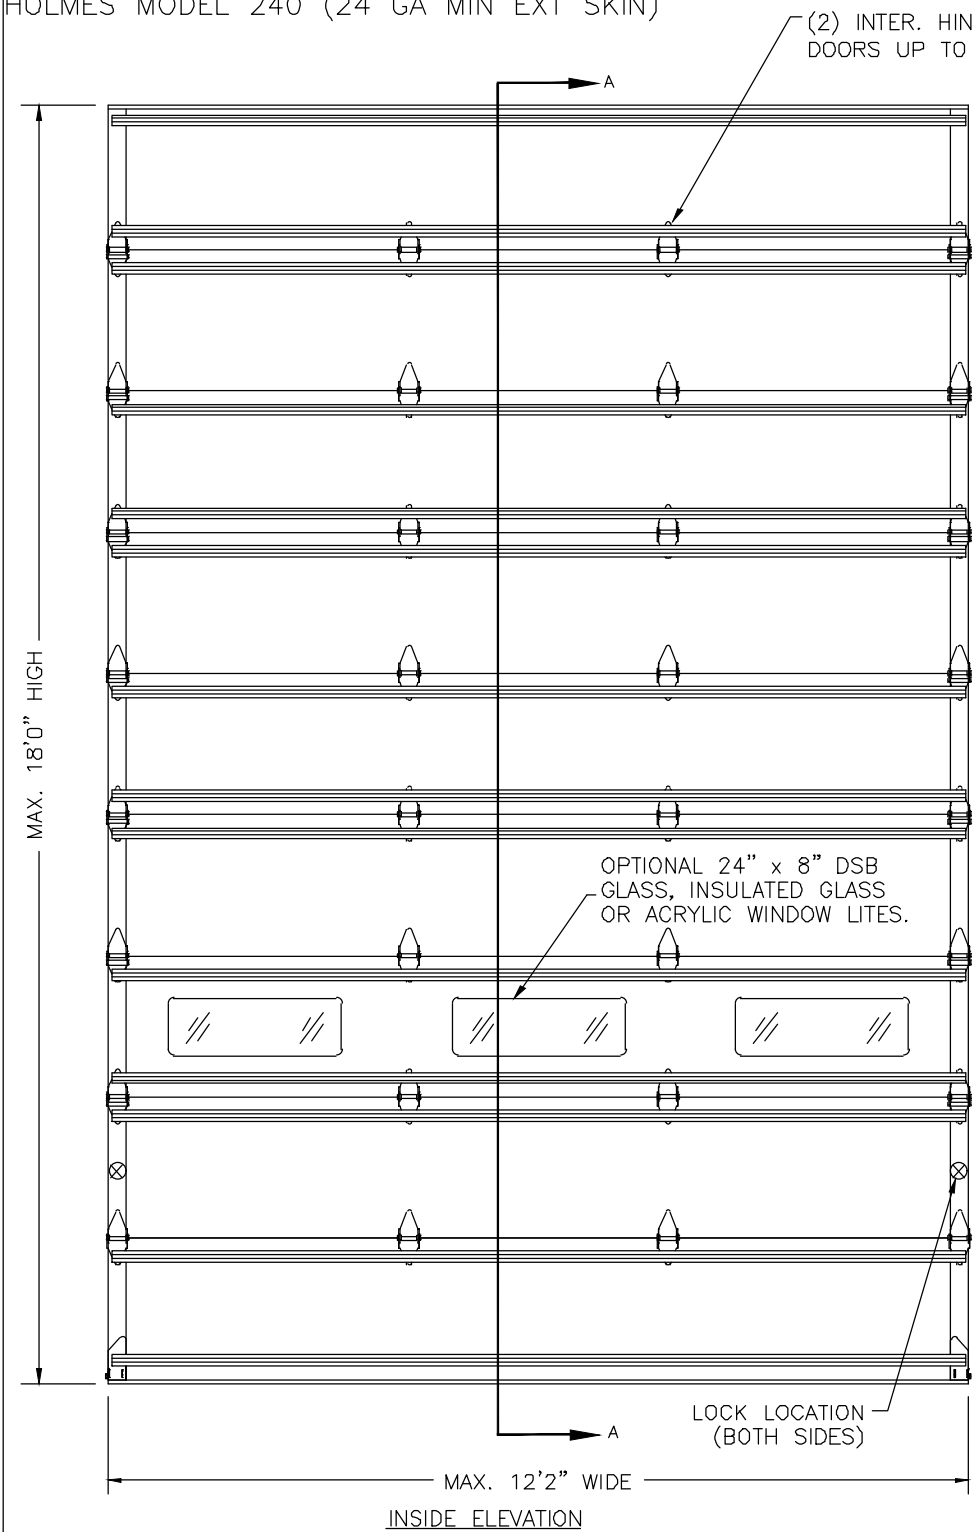



CLOPAY MODEL 3200 (24 GA MIN EXT SKIN), CLOPAY MODEL 3220 (20 GA MIN EXT SKIN)
HOLMES MODEL 240 (24 GA MIN EXT SKIN)

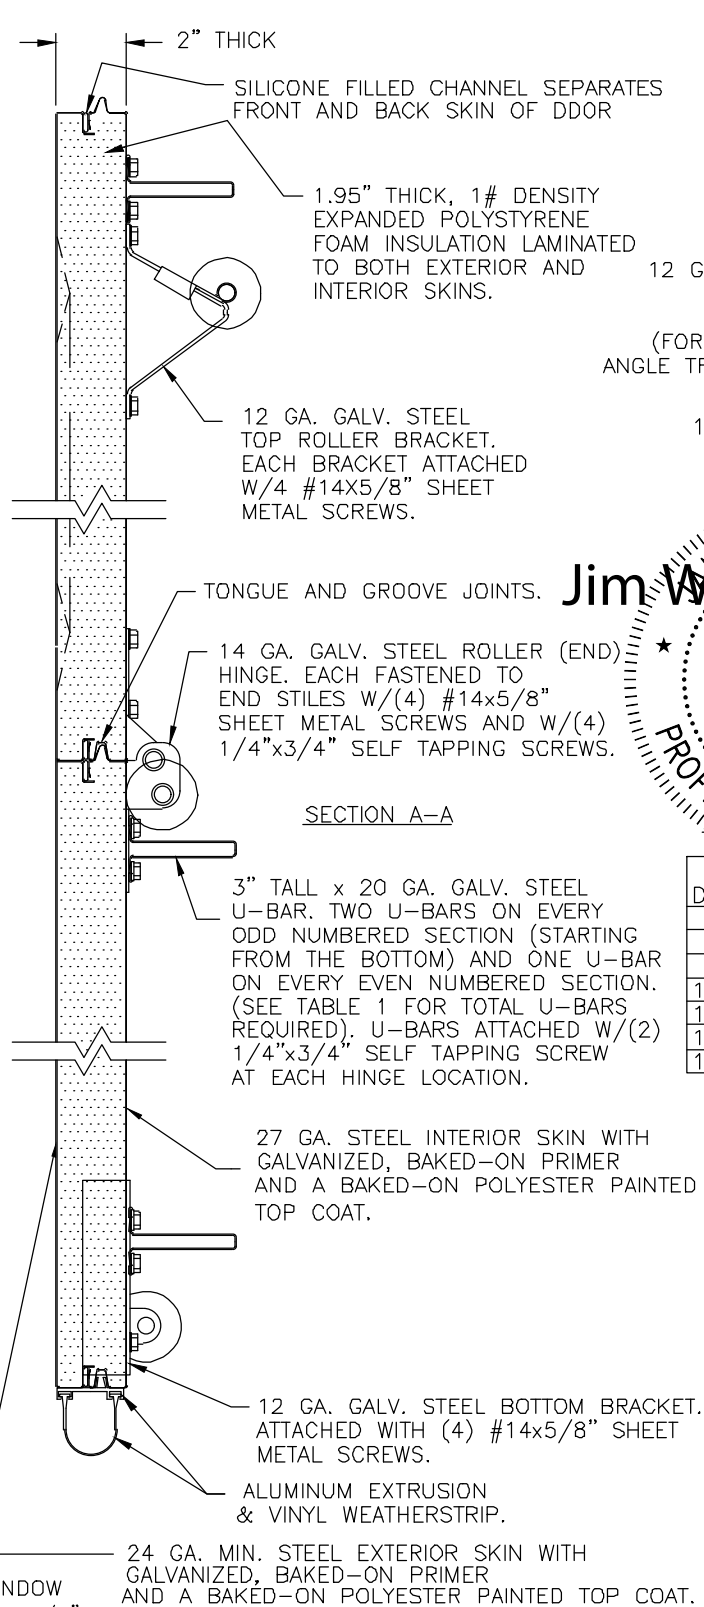

OPTIONAL ALUMINUM FULL VISION WINDOW LITE SECTIONS AVAILABLE (1/8" DSB, 1/8" ACRYLIC, 1/4" WIRE, 1/2" INSUL.). FULL VISION SECTIONS TO HAVE 3"x2"x1/4" L-ANGLE PER SECTION ATTACHED TO FINNED TOP RAIL. L-ANGLE ATTACHED WITH 1/4" BOLTS AND NUTS AT EACH HINGE LOCATION AND EACH END.

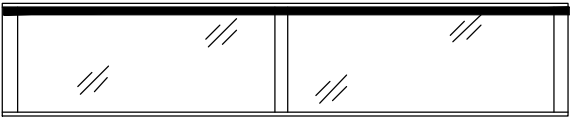

THE SUPPORTING STRUCTURAL ELEMENTS ARE TO BE DESIGNED BY THE BUILDING ARCHITECT OR ENGINEER OF RECORD FOR THE LOADS SHOWN ON THIS DRAWING.

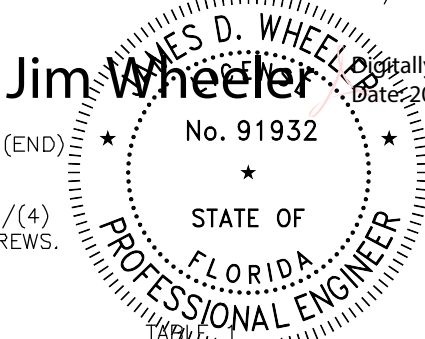

DOOR HEIGHT	TOTAL U-BARS REQUIRED
4'3" TO 6'0"	5
6'3" TO 8'0"	6
8'3" TO 10'0"	8
10'3" TO 12'0"	9
12'3" TO 14'0"	11
14'3" TO 16'0"	12
16'3" TO 18'0"	14

NOTE: DOUBLE TRACK LOW HEADROOM, HI-LIFT TRACK, FOLLOW-THE-ROOF TRACK, AND VERTICAL LIFT TRACK ARE AVAILABLE OPTIONS. 3" TRACK ALSO AVAILABLE.

DESIGN ENGINEER:
JAMES D. WHEELER, P.E.
FLORIDA LICENSE No. 91932

DESIGN LOADS: +40.0 PSF & -40.0 PSF
TEST LOADS: +60.0 PSF & -60.0 PSF



THE OPTIONAL GLAZING SHOWN ON THIS DRAWING MEETS THE WIND LOAD REQUIREMENTS OF THE FLORIDA BUILDING CODE OR INTERNATIONAL BUILDING CODE BUT DOES NOT MEET THE IMPACT RESISTANT REQUIREMENT FOR WINDBORNE DEBRIS REGIONS (REF. CHAPTER 16 FBC/IBC)



CLOPAY CORPORATION
8585 DUKE BLVD.
MASON, OH 45040
(513) 770 - 4800

Clopay Corporation All Rights Reserved.

REV	DATE	DESCRIPTION
9	11/30/20	UPDATED TITLE BLOCK AND REMOVED WINDCODE CHART.
10	10/21	UPDATED FULL VISION REINFORCEMENT TO L-ANGLES

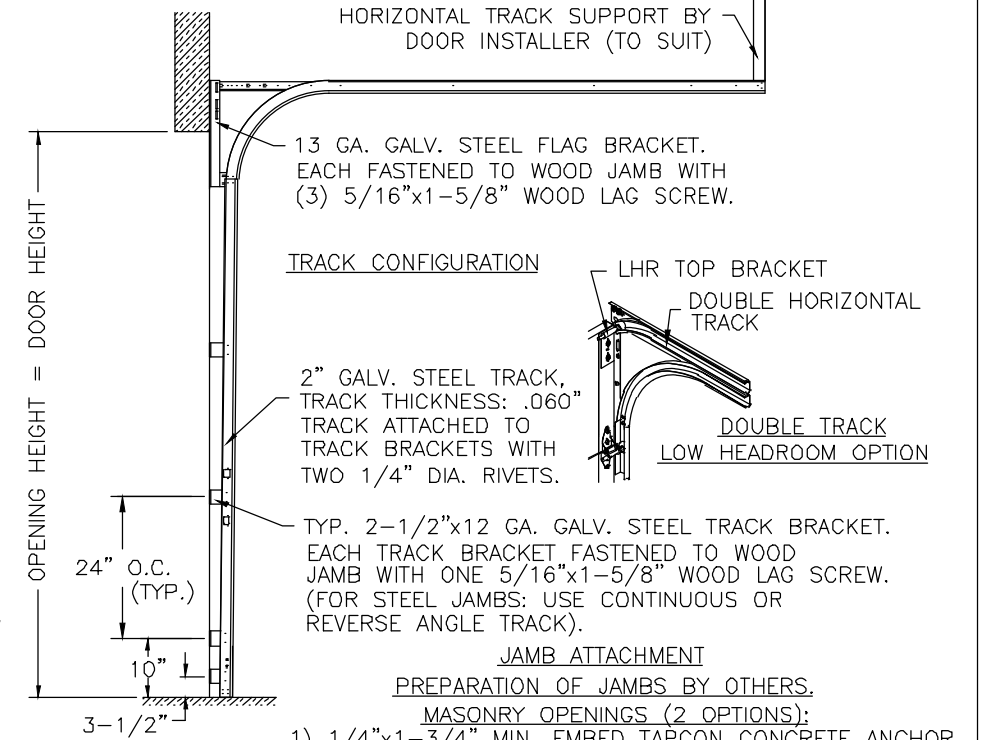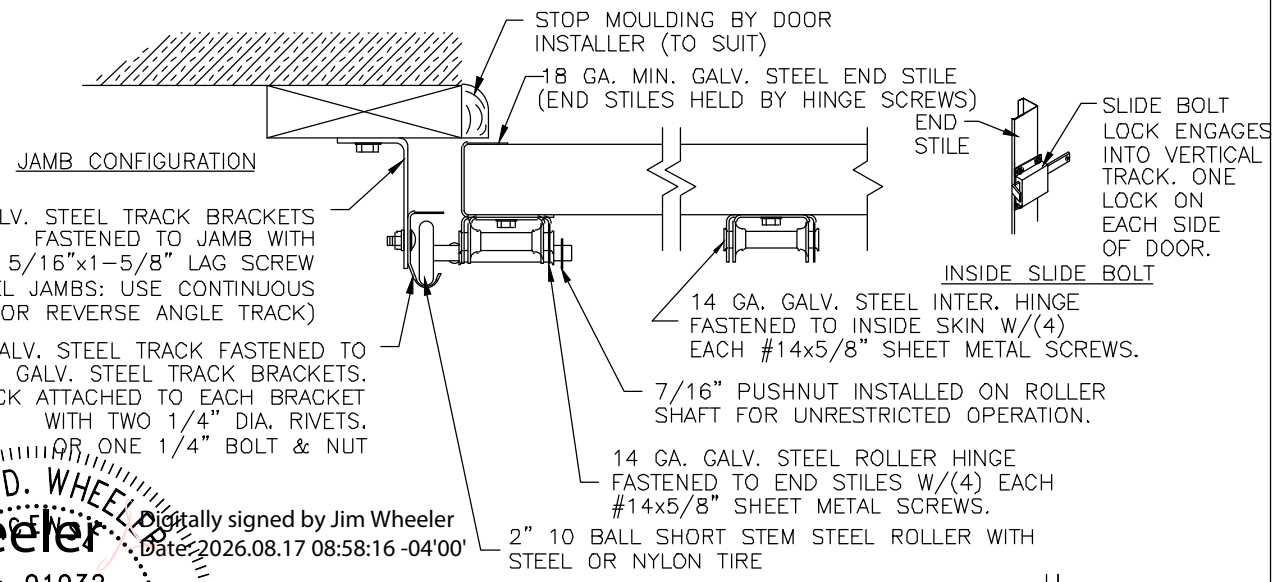

MANUFACTURING PRODUCT CODE: MPC: C-DSIE-1F447	WINDLOAD RATING W6	MAX DOOR SIZE: 12'2"W x 18'0"H
DATE: 8/28/96	DESCRIPTION: COMM 2" EPS: +40/-40 PSF DESIGN	
DRAWN BY: MWW	DRAWING NUMBER: B 101678	
CHECKED BY:		