

CLOPAY MODEL 3200 (24 GA MIN EXT SKIN)
CLOPAY MODEL 3220 (20 GA MIN EXT SKIN)
HOLMES MODEL 240, 240G (24 GA MIN EXT SKIN)


MAX. DOOR SIZE:
9'-2" WIDE X 18'-0" HIGH

SHEET:
1 OF 2

REVISIONS					
REV. NO.	ZONE:	DATE:	ECN NO.	APPVD:	DESCRIPTION
00	-	1/9/15	-	S.H.	INITIAL RELEASE
01	-	4/15/15	-	SH	REVISED FOR RELEASE.
02	-	6/2/20	-	SH	REVISED JAMB FASTENERS
03	-	8/10/20	-	SH	UPDATED TITLE BLOCK AND REMOVED WIND CHART
04	-	6/7/22	ER1409	TES	UPDATED FV SECTION REINFORCEMENT REQUIREMENTS


SECTION A-A (SIDE VIEW)

SECTION B-B
(STANDARD GLAZING OPTION)


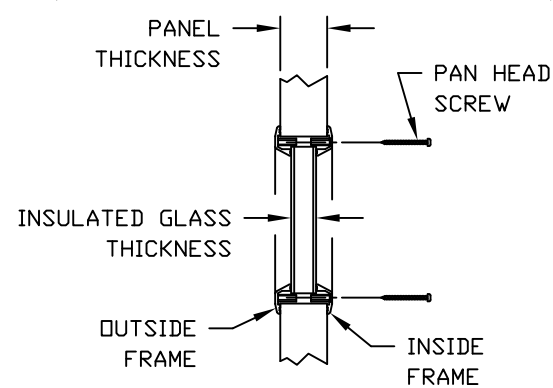


OPTIONAL ALUMINUM FULL VIEW SECTIONS AVAILABLE.
OPTIONAL ACRYLIC IS PLASKOLITE OPTIX, AN
APPROVED CC2 PLASTIC IN COMPLIANCE WITH
IBC/FBC 2606. REF. TABLE BELOW FOR FV SECTION
REINFORCEMENT REQUIREMENTS.


MODEL	WIDTH	GLAZING TYPE	REINFORCEMENT
'CONTEMPORARY' FV200/FV200U	UP TO 9' 2"	ALL TYPES	NONE

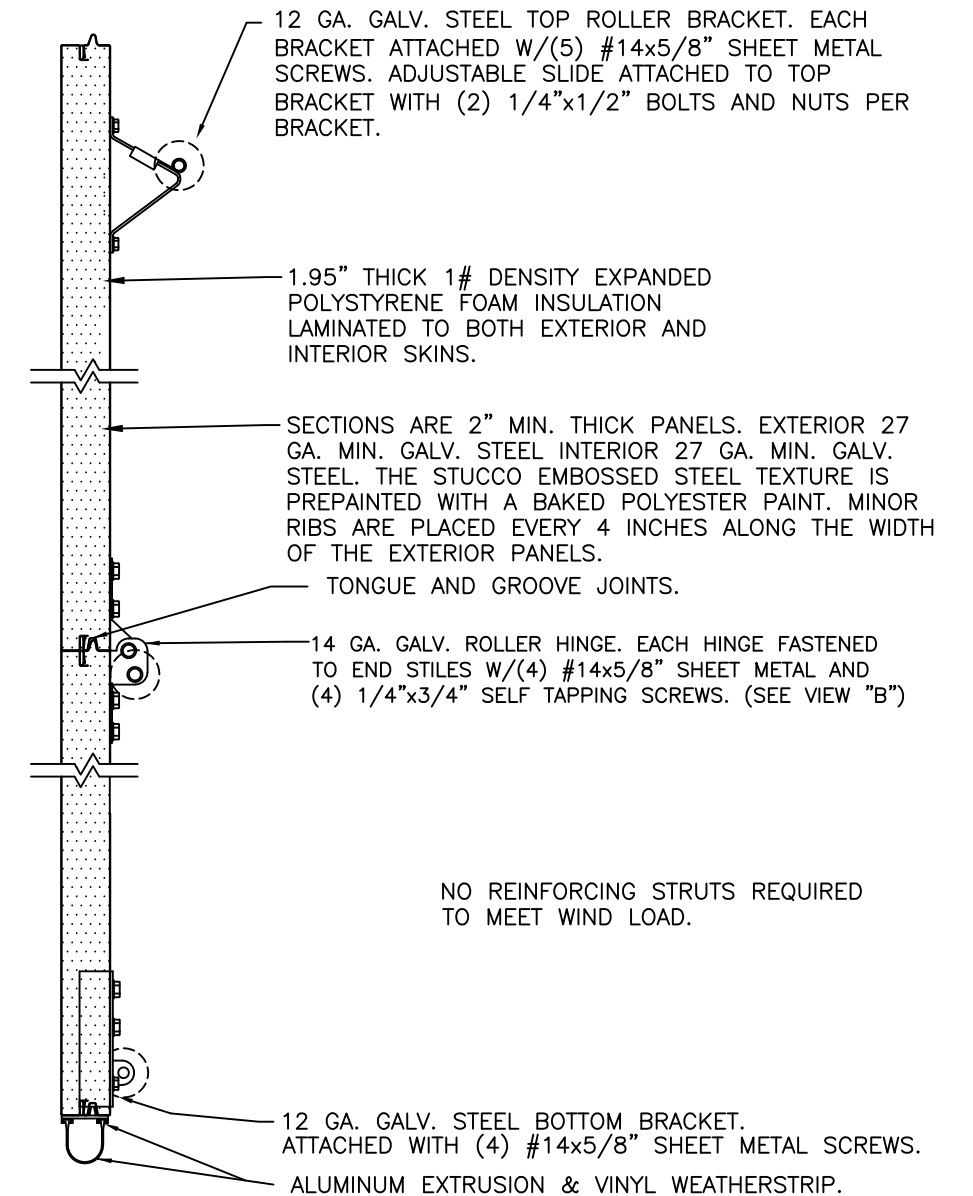

NO REINFORCING STRUTS REQUIRED
TO MEET WIND LOAD.

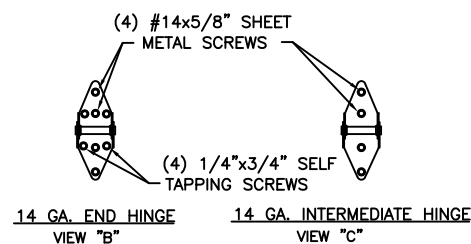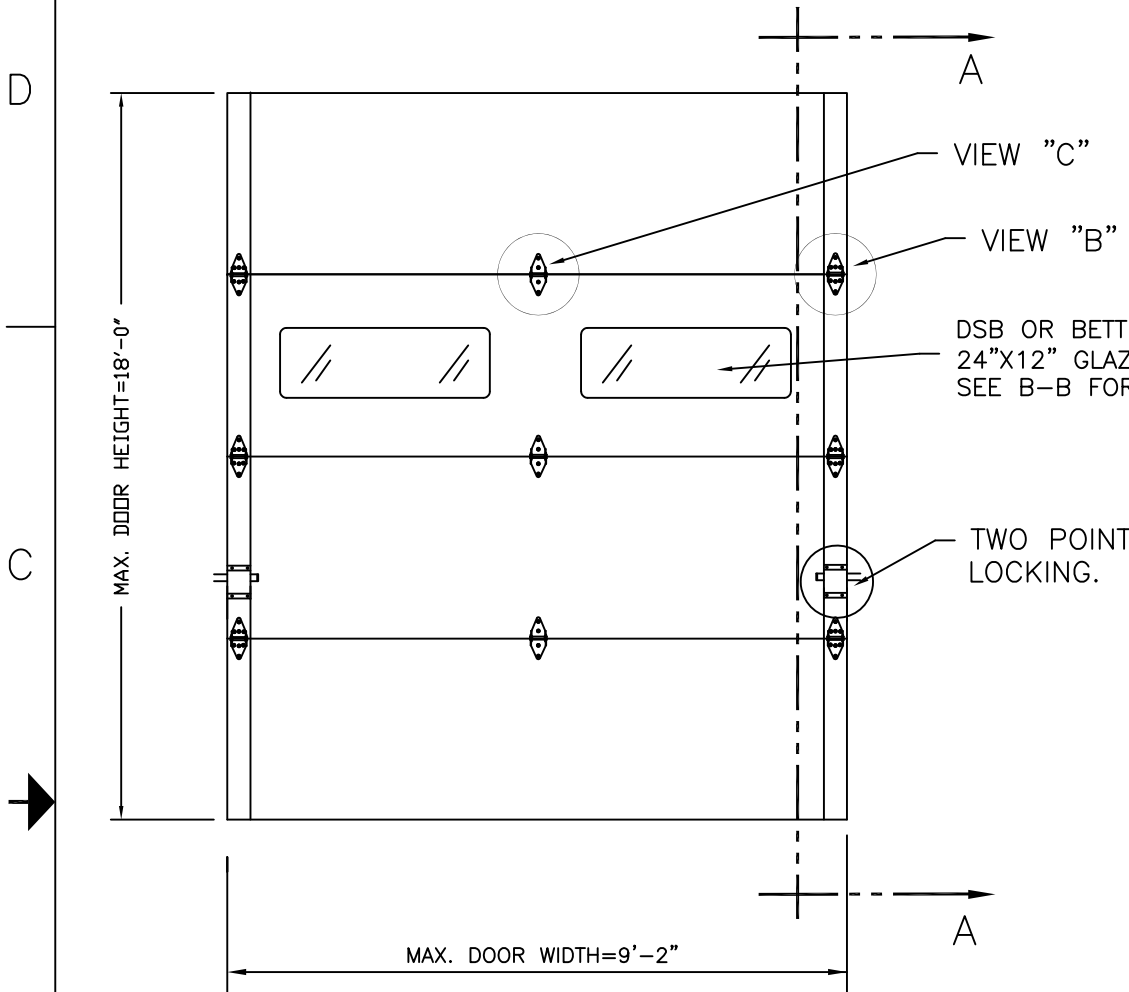

DOOR HEIGHT 'A'	NUMBER OF SECTIONS
8'-0"	4
9'-0"	5
10'-0"	5
11'-0"	6
12'-0"	6
13'-0"	7
14'-0"	7
15'-0"	8
16'-0"	8
17'-0"	9
18'-0"	9

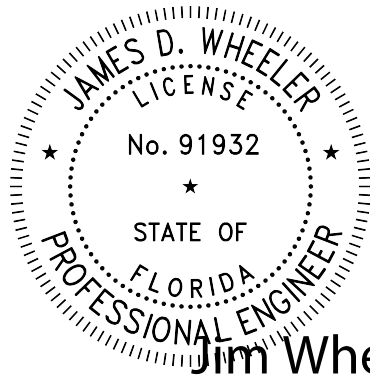

DESIGN ENGINEER:
JAMES D. WHEELER, P.E.
FLORIDA LICENSE No. 91932
Digitally signed by Jim Wheeler
Date: 2026.08.17 08:44:27
-04'00'

Unless Stated Otherwise
TOLERANCES are
.0 = ±.031
.00 = ±.015
.000 = ±.005
.0000 = ±.001
Degrees = ±1/2°
Unless Stated Otherwise
DIMENSIONS ARE IN INCHES.

Clopay CORPORATION		8585 Duke Boulevard Mason, OH 45040 USA Tel. No. 513-770-4800 Fax No. 513-770-4853	
DESCRIPTION: 2" EPS COMM DOORS UP TO 9'2"W (SEE TABLE)		WINDLOAD RATING W4 DP25	
DRAWN BY: S.H.	DATE: 9/16/14	SCALE: NTS	DWG. B
CHECKED BY: S.H.	DATE: 9/16/14	SHEET 1 OF 2	SIZE
DWG. NO.: 104994		VER: IBC	

