


PINKY'S IRON DOORS
DEADBOLT
(HVHZ) (IMPACT)

GENERAL NOTES:

- THE PRODUCT SHOWN HEREIN IS DESIGNED AND MANUFACTURED TO COMPLY WITH THE CURRENT EDITION FLORIDA BUILDING CODE (FBC), **INCLUDING** HVHZ AND HAS BEEN EVALUATED ACCORDING TO THE FOLLOWING:
 - TAS 201-94
 - TAS 202-94
 - TAS 203-94
 - AAMA/WDMA/CSA 101/I.S.2/A440-17
 - ASTM E1886-19
 - ASTM E1996-23
- ADEQUACY OF THE EXISTING STRUCTURAL CONCRETE/MASONRY, 2X FRAMING, AND METAL FRAMING AS A MAIN WIND FORCE RESISTING SYSTEM CAPABLE OF WITHSTANDING AND TRANSFERRING APPLIED PRODUCT LOADS TO THE FOUNDATION IS THE RESPONSIBILITY OF THE ENGINEER OR ARCHITECT OF RECORD FOR THE PROJECT OF INSTALLATION.
- 1X AND 2X BUCKS (WHEN USED) SHALL BE DESIGNED AND ANCHORED TO PROPERLY TRANSFER ALL LOADS TO THE STRUCTURE. BUCK DESIGN AND INSTALLATION IS THE RESPONSIBILITY OF THE ENGINEER OR ARCHITECT OF RECORD FOR THE PROJECT OF INSTALLATION.
- INSTALL INDIVIDUAL INSTALLATION ANCHORS WITHIN A TOLERANCE OF ±1/2 INCH OF THE DEPICTED LOCATION IN THE ANCHOR LAYOUT DETAIL (I.E., WITHOUT CONSIDERATION OF TOLERANCES). TOLERANCES ARE NOT CUMULATIVE FROM ONE INSTALLATION ANCHOR TO THE NEXT.
- THE INSTALLATION DETAILS DESCRIBED HEREIN ARE GENERIC AND MAY NOT REFLECT ACTUAL CONDITIONS FOR A SPECIFIC SITE. IF SITE CONDITIONS CAUSE INSTALLATION TO DEVIATE FROM THE REQUIREMENTS DETAILED HEREIN, A LICENSED ENGINEER OR ARCHITECT SHALL PREPARE SITE SPECIFIC DOCUMENTS FOR USE WITH THIS DOCUMENT.
- APPROVED IMPACT PROTECTIVE SYSTEM IS **NOT REQUIRED** ON THIS PRODUCT IN AREAS REQUIRING IMPACT RESISTANCE.
- HARDWARE MATERIAL: STEEL

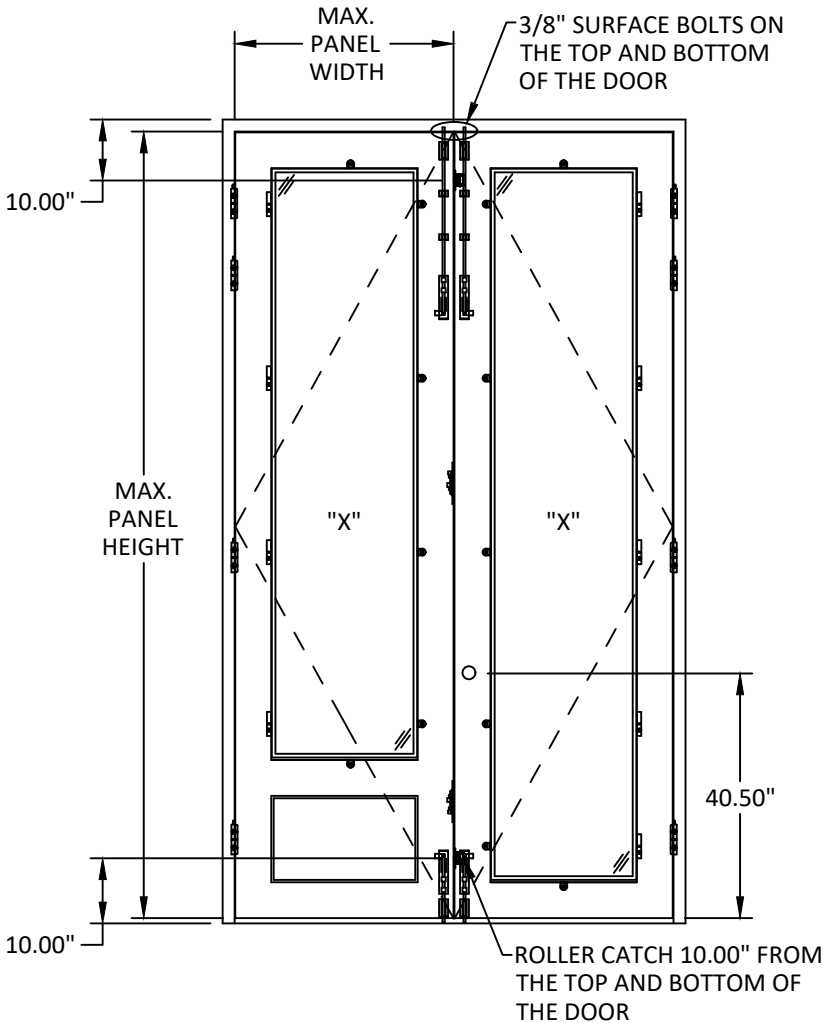

ELEVATION
FRENCH DOOR WITH DEADBOLT

TABLE OF CONTENTS	
SHEET	SHEET DESCRIPTION
1	GENERAL NOTES, ELEVATION, & DESIGN PRESSURE TABLE
2	EXPLODED VIEW & BILL OF MATERIALS

DOOR REQUIREMENT NOTES:

FOR DOORS WITH PANEL SIZE: 36.44" X 129.06"

- MATERIAL: STEEL
- THICKNESS: 13 GA
- STILE SIZE: 6.00" X 2.00"

FOR DOORS WITH PANEL SIZE: 37.50" X 117.00"

- MATERIAL: STEEL
- THICKNESS: 13 GA
- STILE SIZE: 1.56" X 2.00"

LATCH THROW: 1.07"

DOORS MUST BE USED WITH 3/8" SURFACE BOLTS ON THE TOP AND BOTTOM OF THE DOOR. DOORS MUST ALSO BE USED WITH A ROLLER LATCH 10.00" FROM THE TOP AND BOTTOM OF THE DOOR.

DESIGN PRESSURE RATING (PSF)				
DOOR PANEL WIDTH (IN.)	DOOR PANEL HEIGHT (IN.)	CONFIGURATION	DESIGN PRESSURE	MISSILE IMPACT RATING
36.44	129.06	XX	+/-60	LARGE & SMALL MISSILE IMPACT
37.50	117.00			



2382 EAST 48TH STREET
VERNON, CA 90058
PH: (844) 843-6677

DEADBOLT
(HVHZ)(IMPACT)
GENERAL NOTES, ELEVATION, &
DESIGN PRESSURE TABLE


PREPARED BY:
BUILDING DROPS, INC.
1900 NE MIAMI CT, SUITE 2-15
MIAMI, FL 33132
PH: (954) 399-8478
FAX: (954) 744-4738
WEB: www.buildingdrops.com



REMARKS	BY	DATE

THE INSTALLATION DETAILS DESCRIBED HEREIN ARE GENERIC AND MAY NOT REFLECT ACTUAL CONDITIONS FOR A SPECIFIC SITE. IF SITE CONDITIONS CAUSE INSTALLATION TO DEVIATE FROM THE REQUIREMENTS DETAILED HEREIN, A LICENSED ENGINEER OR ARCHITECT SHALL PREPARE SITE SPECIFIC DOCUMENTS FOR USE WITH THIS DOCUMENT.

Digitally signed by Hermes F. Norero, P.E.
Reason: I am approving this document
Date: 2026.08.05 10:07:01 -0400

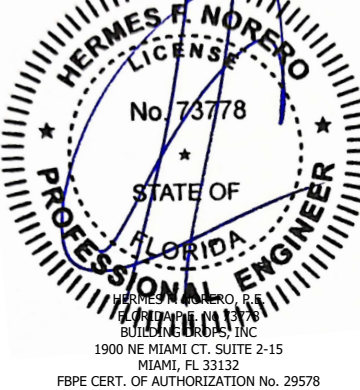

FL #:
FL48359

DATE: **08.05.2026**

DWG. BY: **JR** CHK. BY: **HFN**


SCALE: **NTS**

DWG. #: **PID005**

SHEET:

c:\users\julianarodriguez\building drops, inc\building drops iron doors\pinkys iron doors\lbc-26-0492 - pinky's keyed deadbolt\dwgs\pid005.dwg 8/6/2026 4:49 PM

BILL OF MATERIALS		
ITEM	PRODUCT NAME	MATERIAL
1	BOLT ACTUATOR	MN STEEL
2	BOLT HUB	POWDER METALLURGY
3	THUMB TURN	BRASS
4	SET SCREW	STAINLESS STEEL
5	ROSETTE RING	BRASS
6	LATCH	ZINC
7	SECURITY RING	IRON
8	TAILPIECE	IRON
9	CYLINDER SIDE	BRASS
10	LATCH FACE PLATE	STAINLESS STEEL
11	M5 X 7 MM SCREW FOR FACE PLATE	STAINLESS STEEL
12	M5 X 7 MM SCREW FOR FACE PLATE	STAINLESS STEEL
13	STRIKE PLATE	STAINLESS STEEL
14	STRIKE BOX	ABS
15	STRIKE PLATE	STAINLESS STEEL

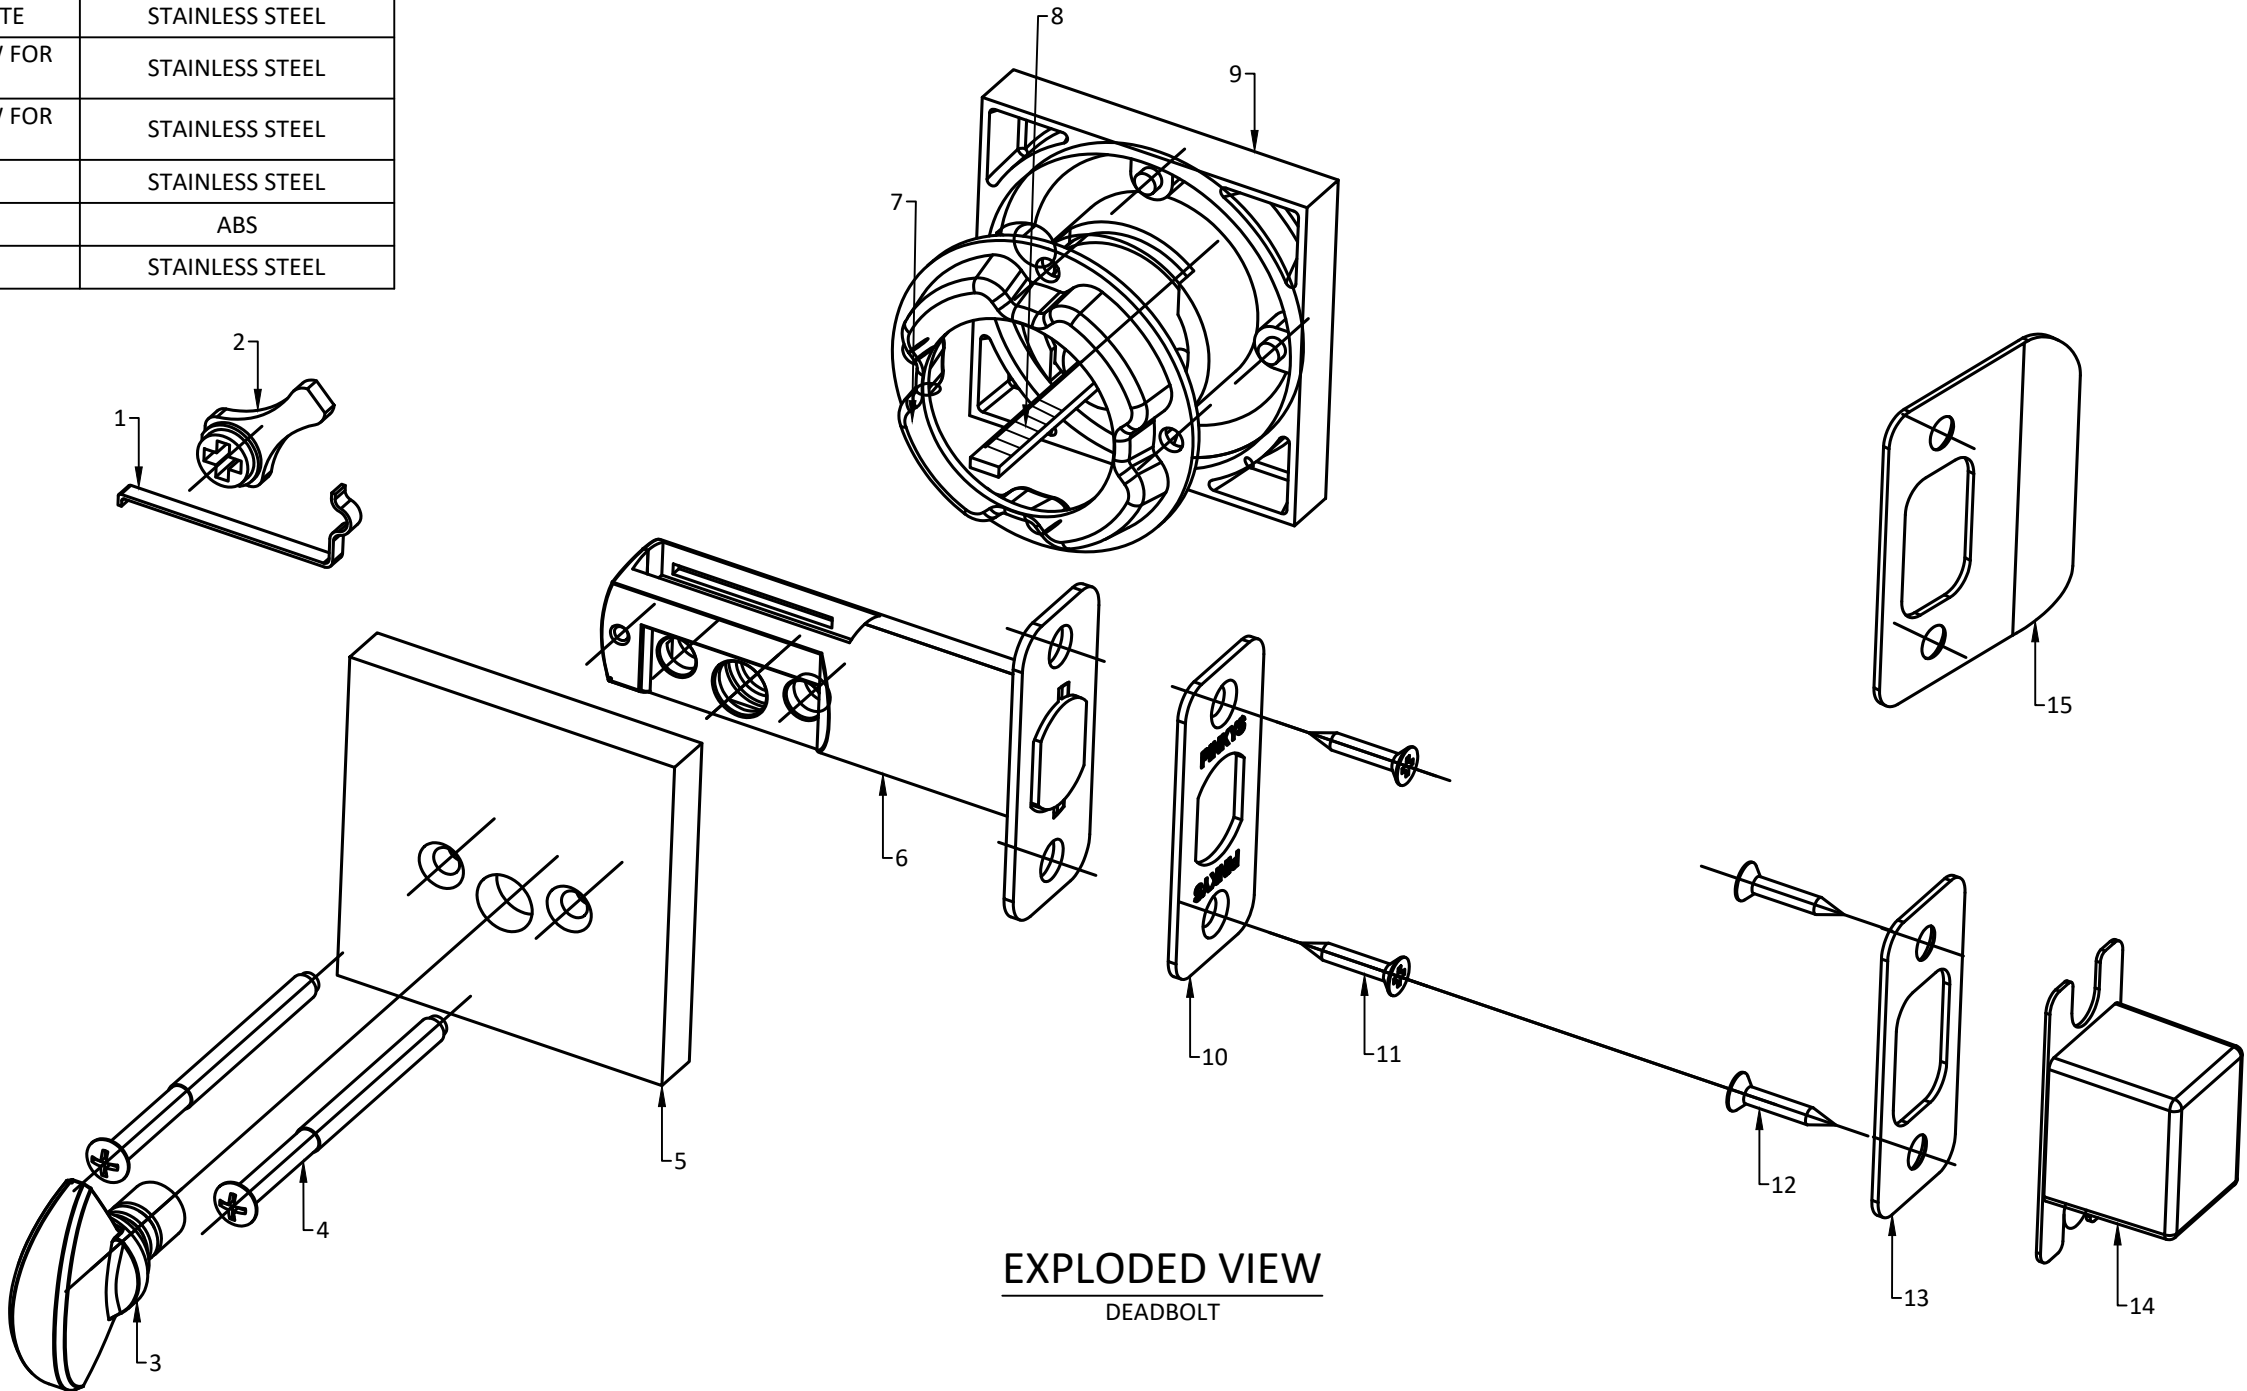

2382 EAST 48TH STREET
VERNON, CA 90058
PH: (844) 843-6677


TITLE: DEADBOLT
(HVHZ)(IMPACT)
EXPLODED VIEW & BILL OF
MATERIALS

PREPARED BY: BUILDING DROPS, INC.
1900 NE MIAMI CT, SUITE 2-15
MIAMI, FL 33132
PH: (954) 399-8478
FAX: (954) 744-4738
WEB: www.buildingdrops.com



REMARKS	BY	DATE

THE INSTALLATION DETAILS DESCRIBED HEREIN ARE GENERIC AND MAY NOT REFLECT ACTUAL CONDITIONS FOR A SPECIFIC SITE. IF SITE CONDITIONS CAUSE INSTALLATION TO DEVIATE FROM THE REQUIREMENTS DETAILED HEREIN, A LICENSED ENGINEER OR ARCHITECT SHALL PREPARE SITE SPECIFIC DOCUMENTS FOR USE WITH THIS DOCUMENT.

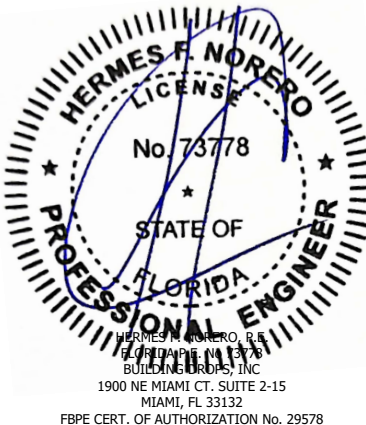

FL #:	FL48359
DATE:	08.05.2026
DWG. BY:	CHK. BY:
JR	HFN
SCALE:	NTS
DWG. #:	PID005
SHEET:	2