
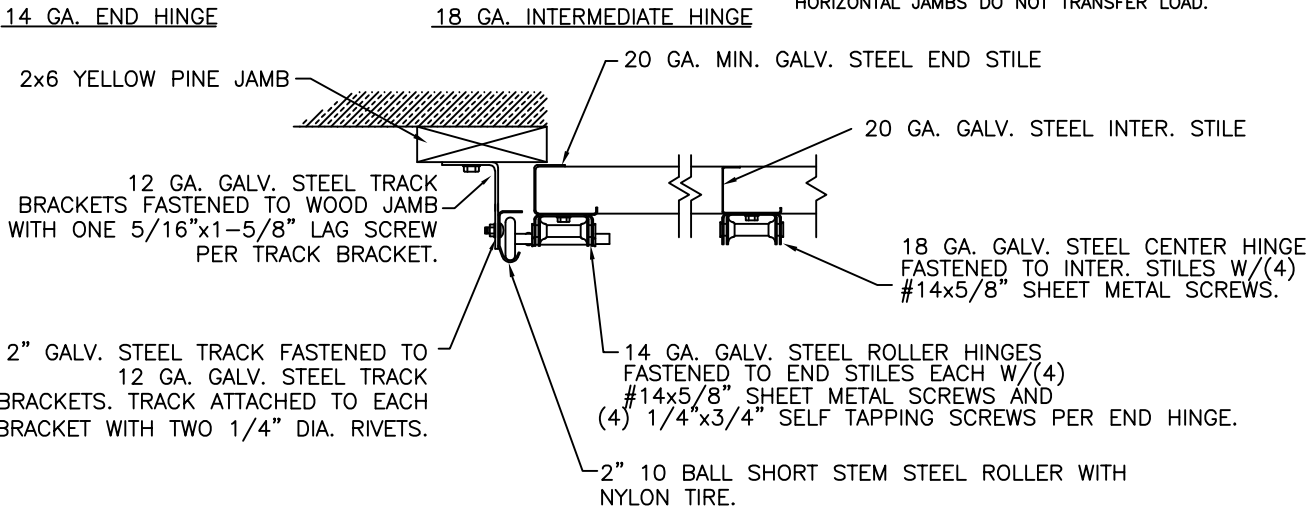
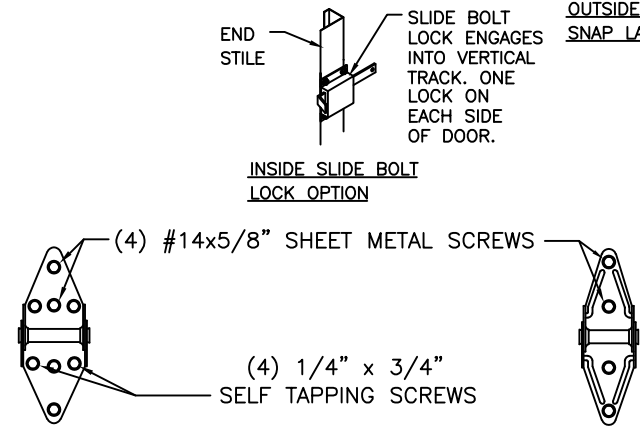



'CLASSIC' RAISED PANEL EMBOSS DOORS						
MODELS	24 GA	24 GA INS	25 GA	25 GA INS	25 GA	25 GA INS
CLOPAY	84A, 94	94V	73, 75	1500, 190	75L, 76	76V
IDEAL	4F*	--	--	--	--	--
HOLMES	48B	--	42B	55S	--	--
SHORT PANEL				LONG PANEL		

* - MODEL 4F IS FLUSH

'CARRIAGE HOUSE' RAISED PANEL EMBOSS DOORS				
MODELS	25 GA	25 GA INS	25 GA	25 GA INS
CLOPAY 'GALLERY'	GD5S, GR5S	GD5SV, GR5SV	GD5L, GR5L	GD5LV, GR5LV
HOLMES 'ARTISTRY'	AR5S	AR5SV	AR5L	AR5LV
IDEAL 'CARRIAGE HOUSE'	ED5S	ED5SV	ED5L	ED5LV
SHORT PANEL		LONG PANEL		

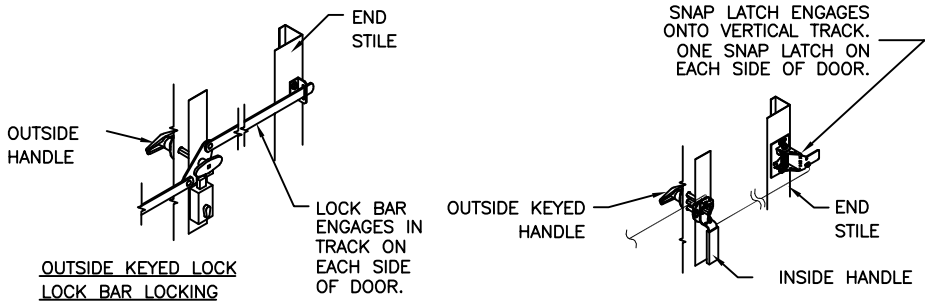

JAMB CONFIGURATION
SECTION C-C

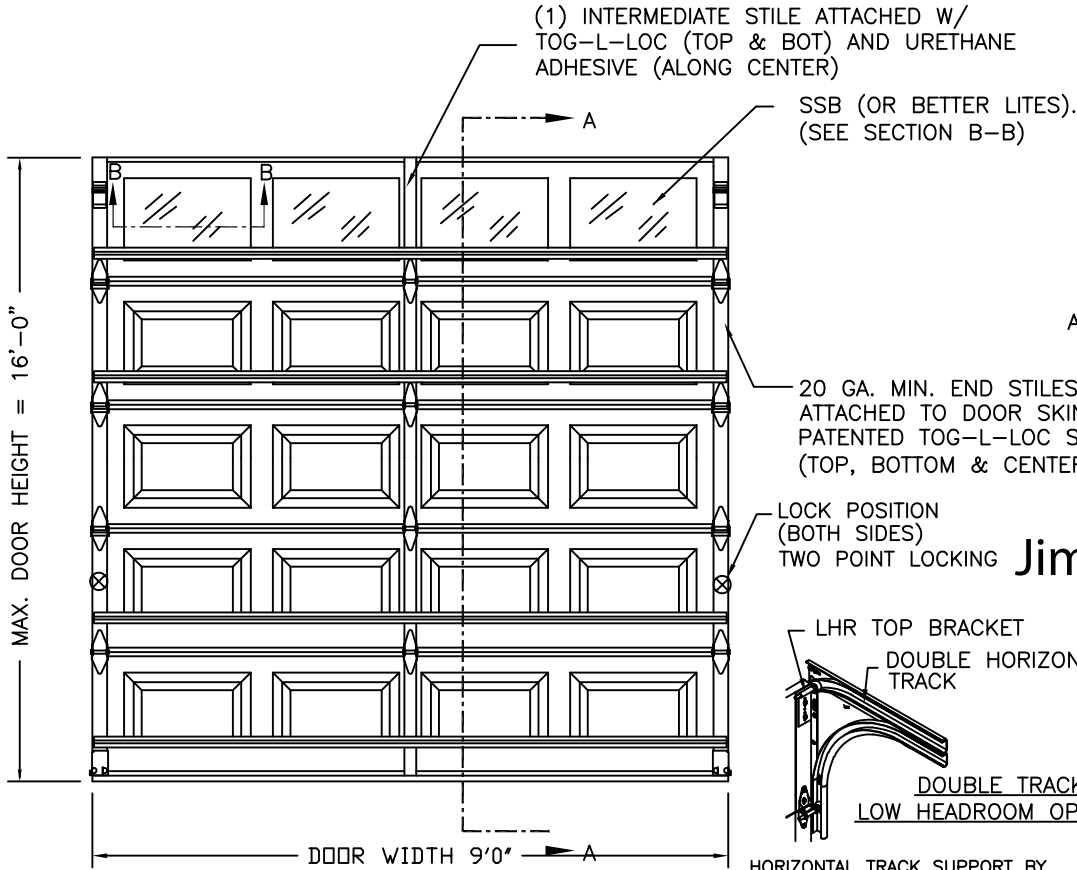


25 GA. MIN. STEEL SKIN COATED WITH GALV., BAKED-ON PRIMER, AND A BAKED-ON POLYESTER TOP COAT APPLIED TO BOTH SIDES OF STEEL SKIN.

NOTE: TRACK CONFIGURATION ABOVE THE DOOR OPENING DOES NOT AFFECT THE WIND LOAD RATING OF THIS DOOR.

JAMES D. WHEELER
LICENSE
No. 91932
Digitally signed by Jim Wheeler
Date: 2026.08.20 12:51:36
STATE OF FLORIDA
PROFESSIONAL ENGINEER

10 SCREW
WINDOW LITE
SECTION B-B

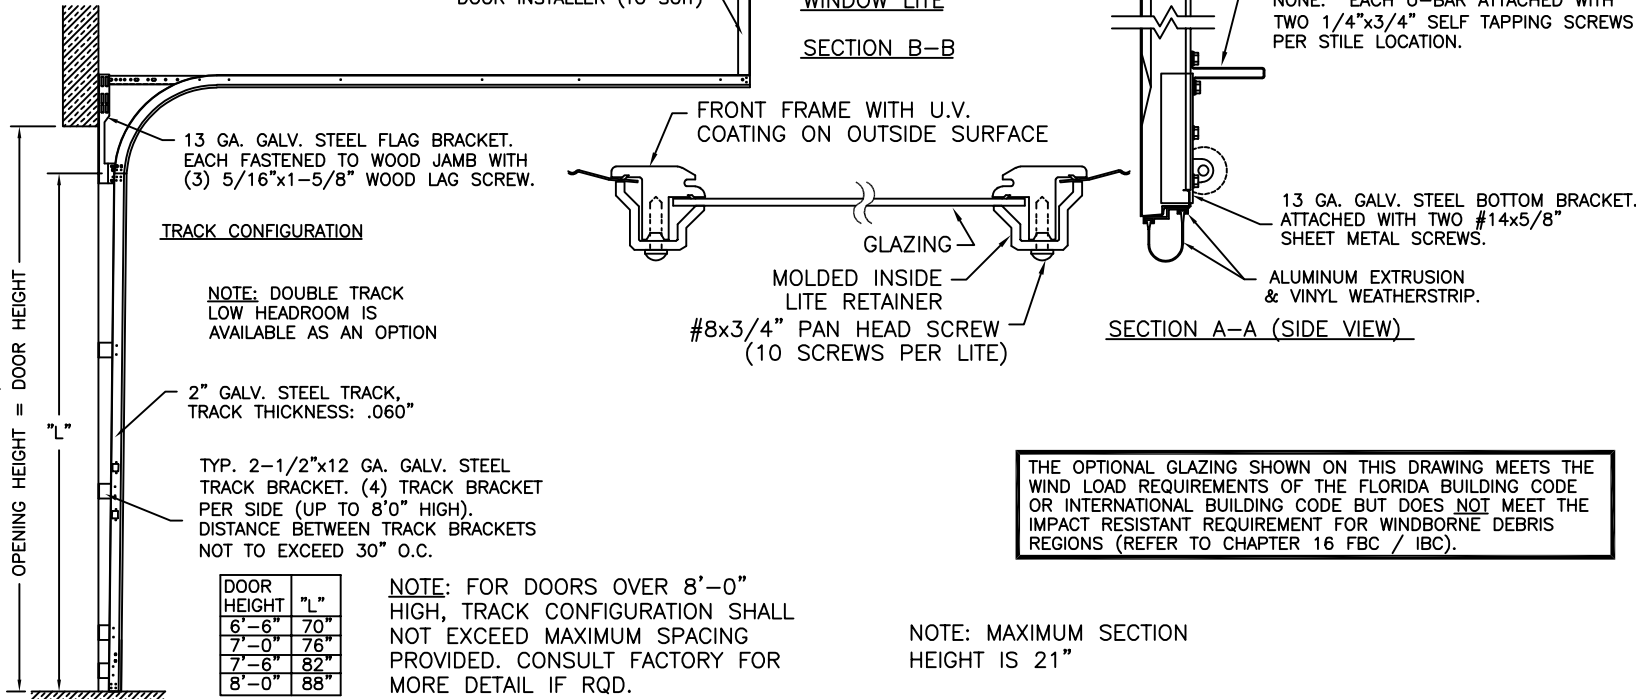

NOTE: THE DESIGN OF THE SUPPORTING STRUCTURAL ELEMENTS SHALL BE THE RESPONSIBILITY OF THE PROFESSIONAL OF RECORD FOR THE BUILDING OR STRUCTURE AND IN ACCORDANCE WITH CURRENT BUILDING CODES FOR THE LOADS LISTED ON THIS DRAWING.

NOTE: MAXIMUM SECTION HEIGHT IS 21"

DESIGN ENGINEER:
JAMES D. WHEELER
FLORIDA P.E. #91932

DESIGN LOADS: +20 P.S.F. & -21 P.S.F.
TEST LOADS: +30 P.S.F. & -31.5 P.S.F.

Clopay
CORPORATION

CLOPAY CORPORATION
8585 DUKE BLVD.
MASON, OH 45040

(513) 770-4800

Clopay Corporation All Rights Reserved.

MANUFACTURING PRODUCT CODE:
MPC: PAN-2F151

DATE:
4/23/12

DRAWN BY:
SH

CHECKED BY:

PLOT:

N/A

MAX. SIZE:

9'0" x 16'0"

DESCRIPTION:

RP PAN DOORS +20/-21 PSF DES. LOAD

B

DRAWING NUMBER:

104677

VER:

IBC

FLORIDA PRODUCT APPROVAL 48397.1