



MODEL 692/652V (24 GA. STEEL SKIN)

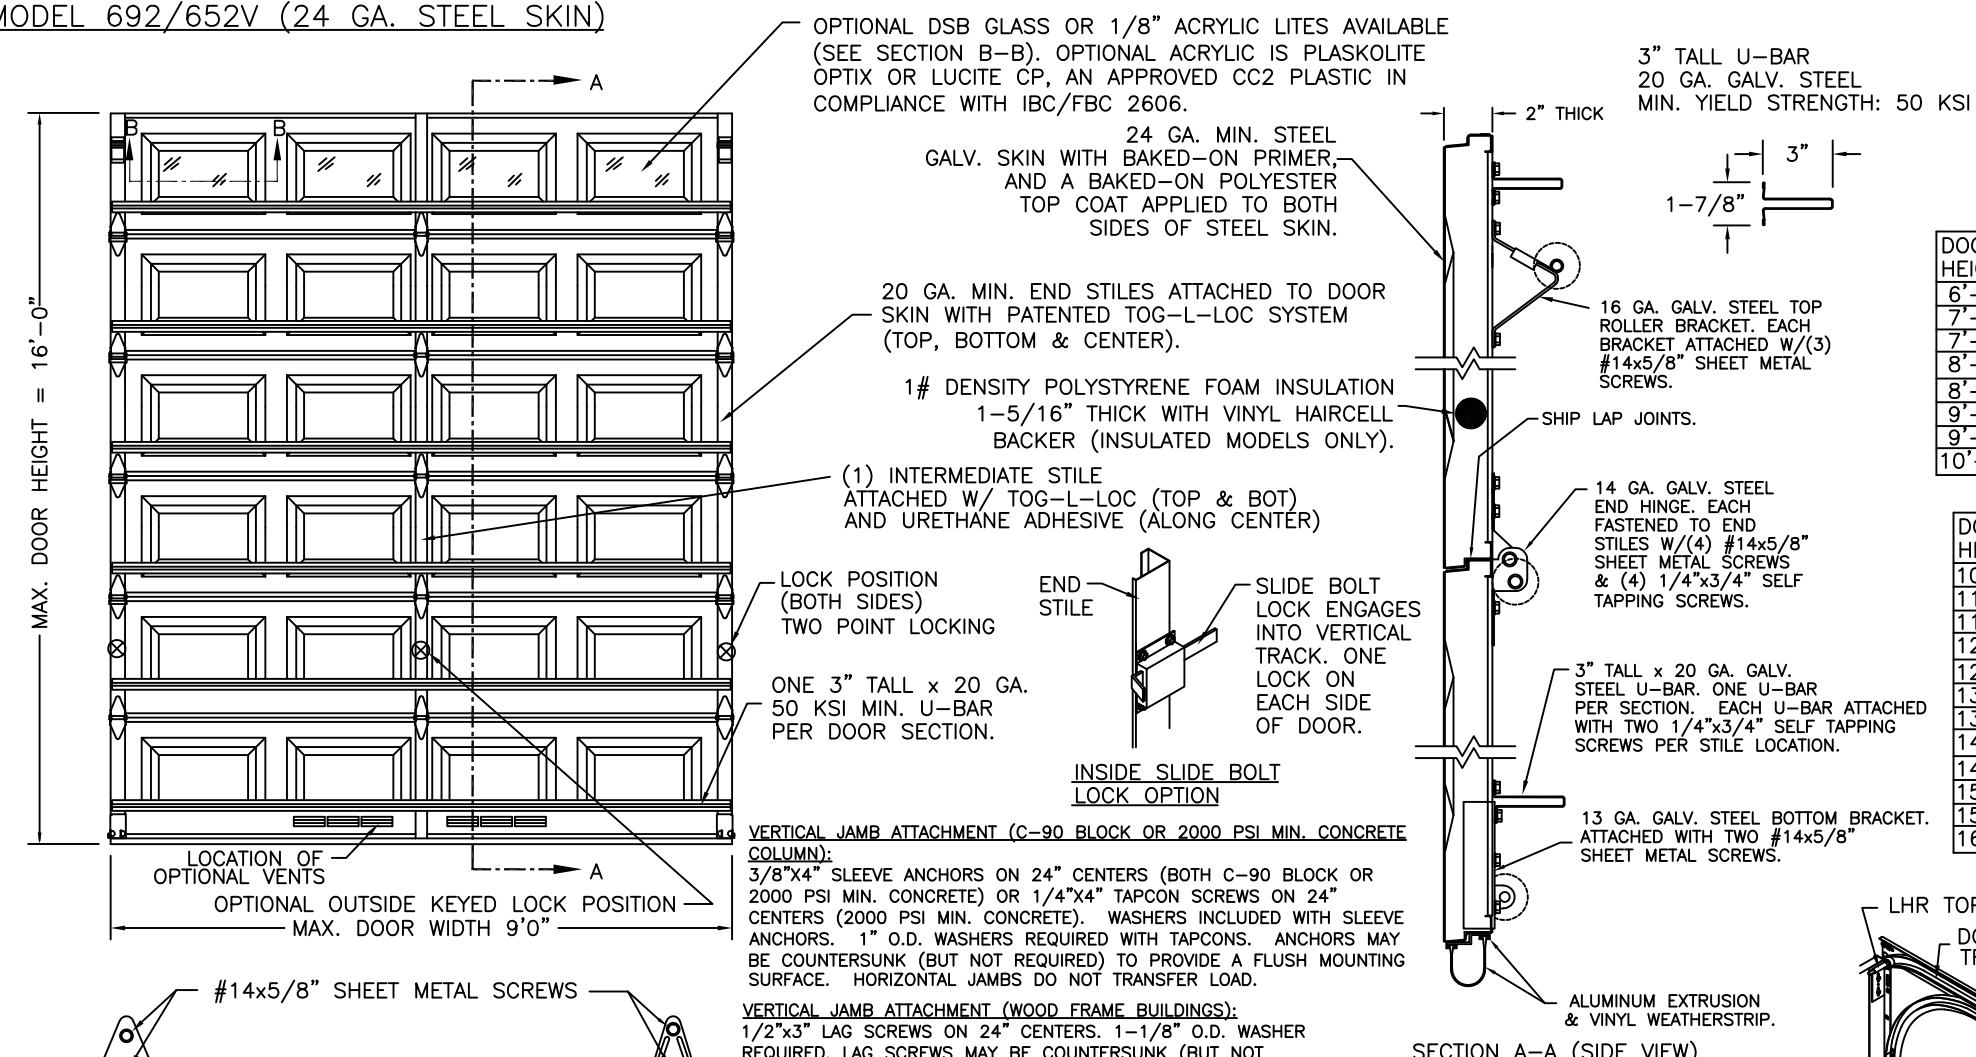



| REV | DATE     | DESCRIPTION                                     |
|-----|----------|-------------------------------------------------|
| 6   | 05/2005  | UPDATED CODE REF., SPECIFIED OPTIONAL ACRYLIC.  |
| 7   | 10/2005  | ADDED ROLLER OPTION                             |
| 8   | 11/2008  | ADDED MPC; MAX HT WAS 14-0.                     |
| 9   | 02/2012  | UPDATED WINDCODE CHART                          |
| 10  | 11/30/20 | UPDATED TITLE BLOCK AND REMOVED WINDCODE CHART. |

| DOOR HEIGHT | "L"  |
|-------------|------|
| 6'-6"       | 70"  |
| 7'-0"       | 76"  |
| 7'-6"       | 82"  |
| 8'-0"       | 88"  |
| 8'-6"       | 94"  |
| 9'-0"       | 100" |
| 9'-6"       | 106" |
| 10'-0"      | 112" |

| DOOR HEIGHT | "L"  |
|-------------|------|
| 10'-6"      | 118" |
| 11'-0"      | 124" |
| 11'-6"      | 130" |
| 12'-0"      | 136" |
| 12'-6"      | 142" |
| 13'-0"      | 148" |
| 13'-6"      | 154" |
| 14'-0"      | 160" |
| 14'-6"      | 166" |
| 15'-0"      | 172" |
| 15'-6"      | 178" |
| 16'-0"      | 184" |

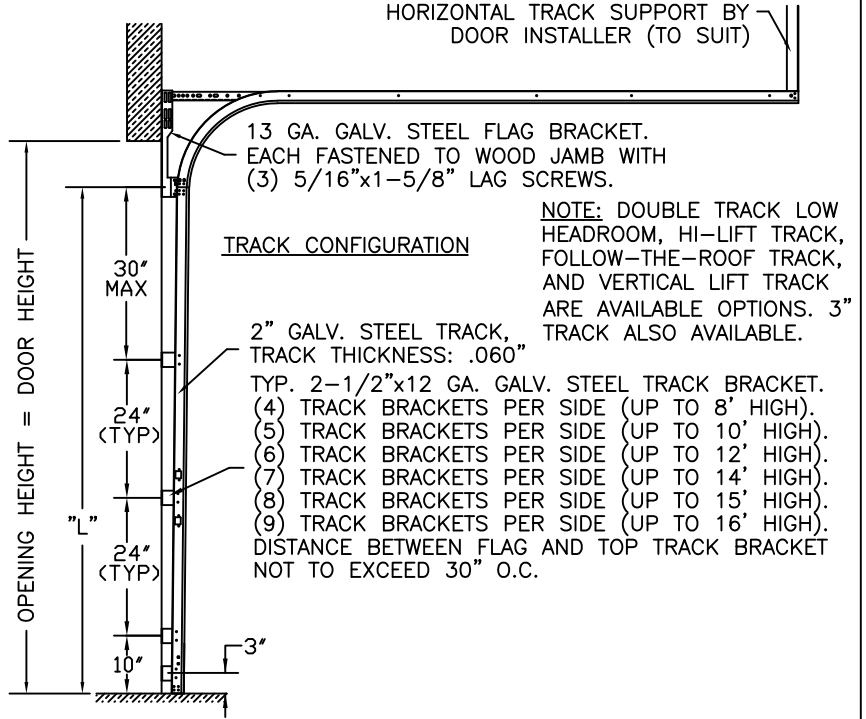





THE OPTIONAL GLAZING SHOWN ON THIS DRAWING MEETS THE WIND LOAD REQUIREMENTS OF THE FLORIDA BUILDING CODE OR INTERNATIONAL BUILDING CODE BUT DOES NOT MEET THE IMPACT RESISTANT REQUIREMENT FOR WINDBORNE DEBRIS REGIONS (REF. CHAPTER 16 FBC/IBC)

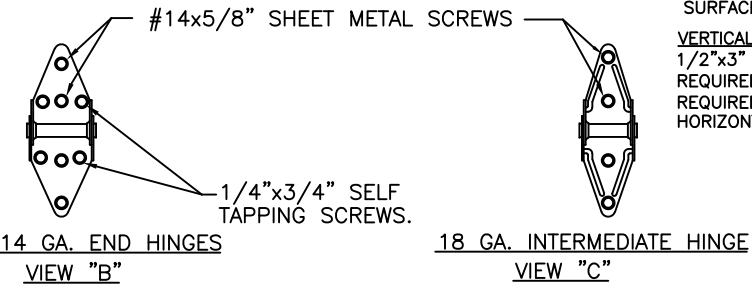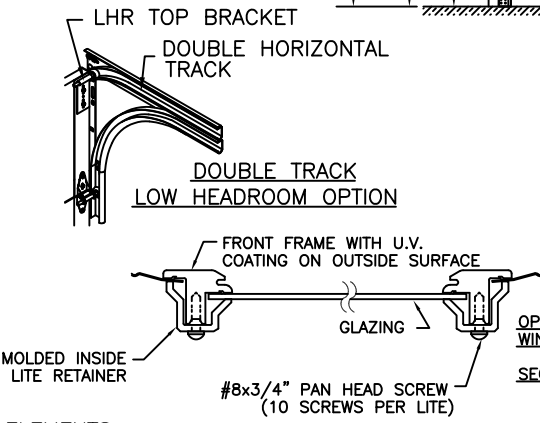

VERTICAL JAMB ATTACHMENT (WOOD FRAME BUILDINGS): 1/2"x3" LAG SCREWS ON 24" CENTERS. 1-1/8" O.D. WASHER REQUIRED. LAG SCREWS MAY BE COUNTERSUNK (BUT NOT REQUIRED) TO PROVIDE A FLUSH MOUNTING SURFACE. HORIZONTAL JAMBS DO NOT TRANSFER LOAD.

NOTE 1:  
DOORS UP TO 7'-0" HIGH CONSIST OF (4) SECTIONS (NOT SHOWN)  
DOORS 7'-3" - 8'-9" HIGH CONSIST OF (5) SECTIONS (NOT SHOWN).  
DOORS 9'-0" - 10'-0" HIGH CONSIST OF (6) SECTIONS (SHOWN).  
DOORS 10'-9" - 12'-3" HIGH CONSIST OF (7) SECTIONS (NOT SHOWN).  
DOORS 12'-6" - 14'-0" HIGH CONSIST OF (8) SECTIONS (NOT SHOWN).  
DOORS 14'-3" - 15'-9" HIGH CONSIST OF (9) SECTIONS (NOT SHOWN).  
DOORS 16'-0" HIGH CONSIST OF (10) SECTIONS (NOT SHOWN).

NOTE 2: THE DESIGN OF THE SUPPORTING STRUCTURAL ELEMENTS SHALL BE THE RESPONSIBILITY OF THE PROFESSIONAL OF RECORD FOR THE BUILDING OR STRUCTURE AND IN ACCORDANCE WITH CURRENT BUILDING CODES FOR THE LOADS LISTED ON THIS DRAWING.

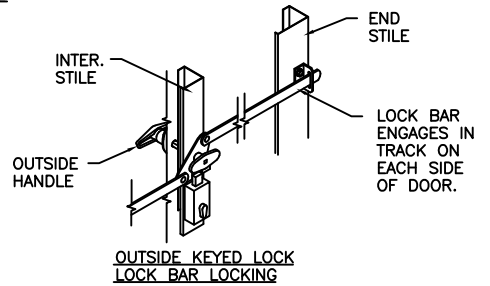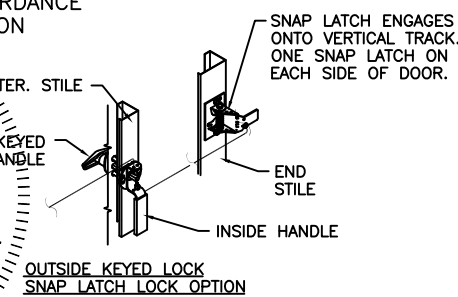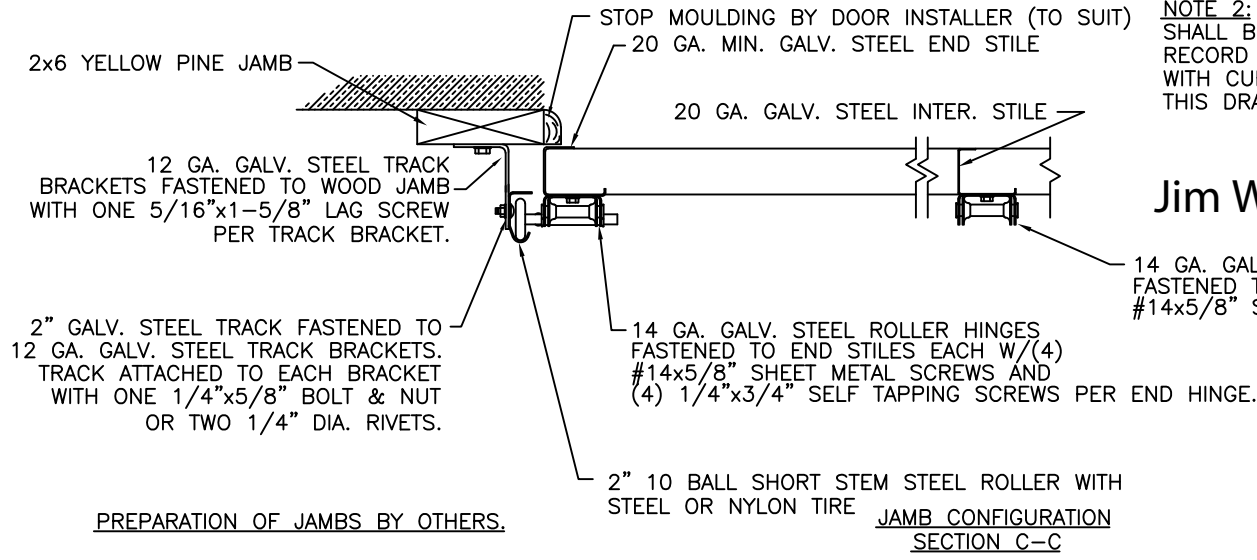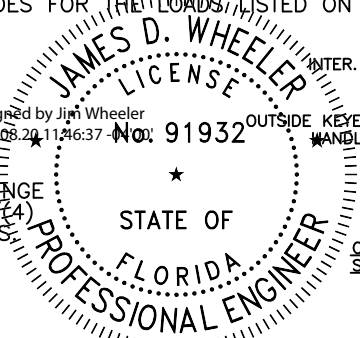

MARK WESTERFIELD, P.E.  
FLORIDA P.E. #48495, NC P.E. #23832, TEXAS P.E. #91513  
DESIGN LOADS: +25.0 P.S.F. & -32.0 P.S.F.  
TEST LOADS: +37.5 P.S.F. & -48.0 P.S.F.



CLOPAY CORPORATION  
8585 DUKE BLVD.  
MASON, OH 45040  
(513) 770-4800

Clopay Corporation All Rights Reserved.

|                                                 |                                              |                               |
|-------------------------------------------------|----------------------------------------------|-------------------------------|
| MANUFACTURING PRODUCT CODE:<br>MPC: C-PAN-2F141 | WINDLOAD RATING<br>W4                        | MAX. DOOR SIZE:<br>9'W x 16'H |
| DATE:<br>11/12/97                               | DESCRIPTION:<br>692, +25/-32 PSF (DES. LOAD) |                               |
| DRAWN BY:<br>MWW                                | CHECKED BY:                                  | VER:<br>IBC                   |
| DRAWING NUMBER:<br>B 101762                     |                                              |                               |