




BLACKFIN/TRIDENT SERIES METAL ROOF SHINGLE

26 Ga. STEEL SHINGLE, 7 1/2" x 36" or 46" WIDE, OVER 5/8" PLYWOOD

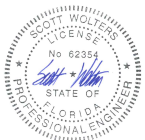

Digitally signed
by Scott Wolters
Date: 2026.08.20
11:47:57 -04'00'

MAX DESIGN PRESSURE	
36" SHINGLES:	-86 Psf
46" SHINGLES:	-93.5 Psf

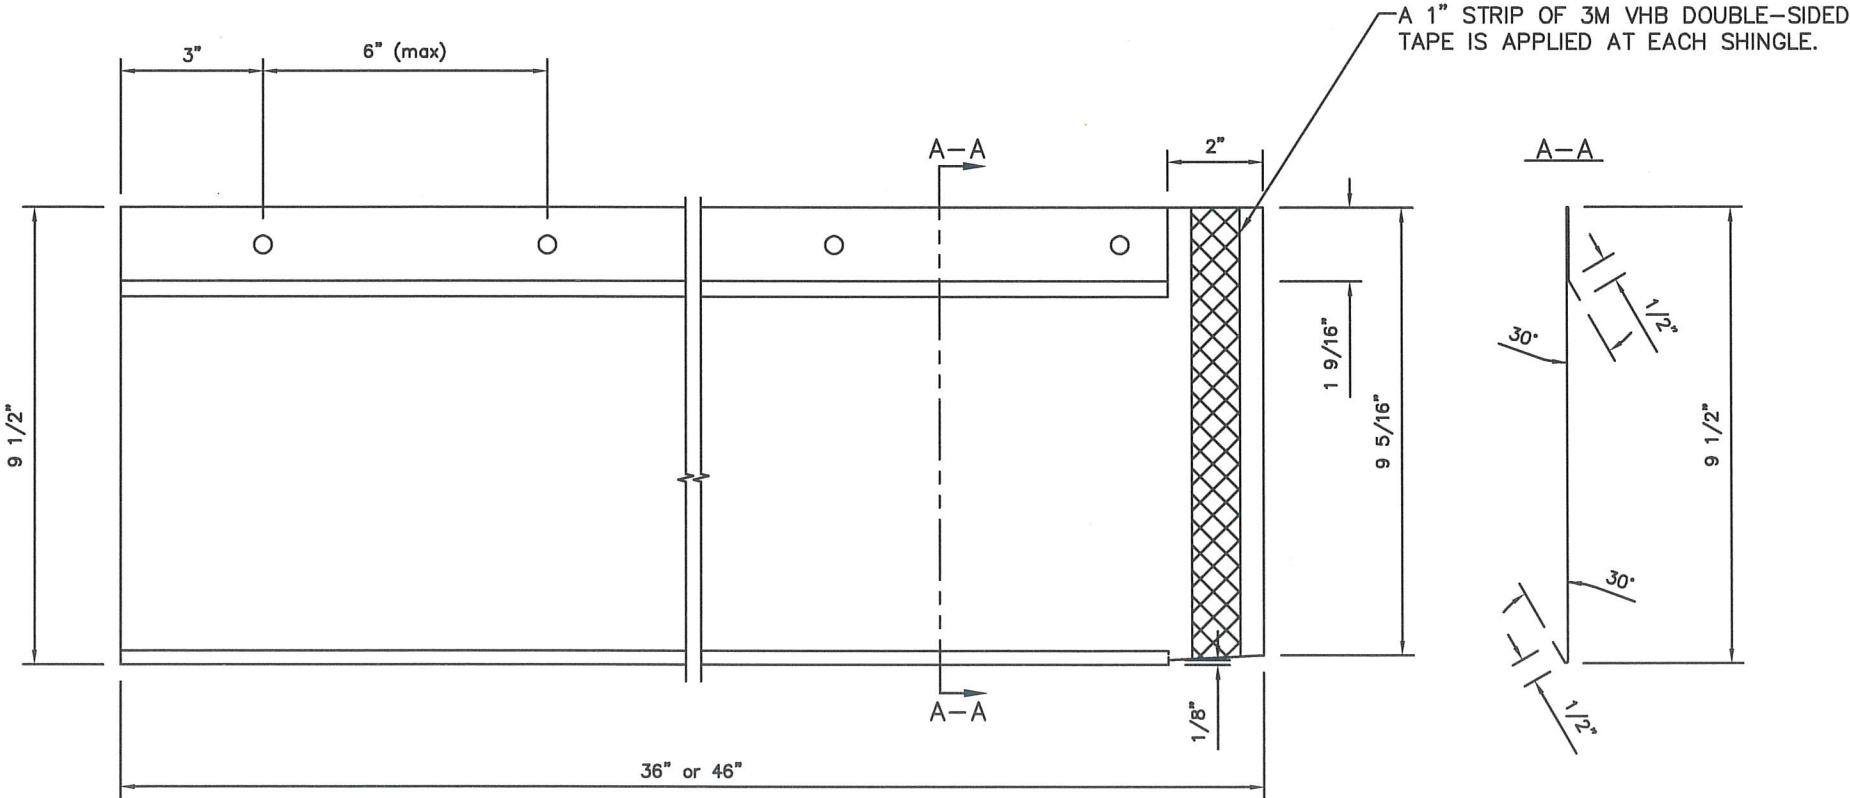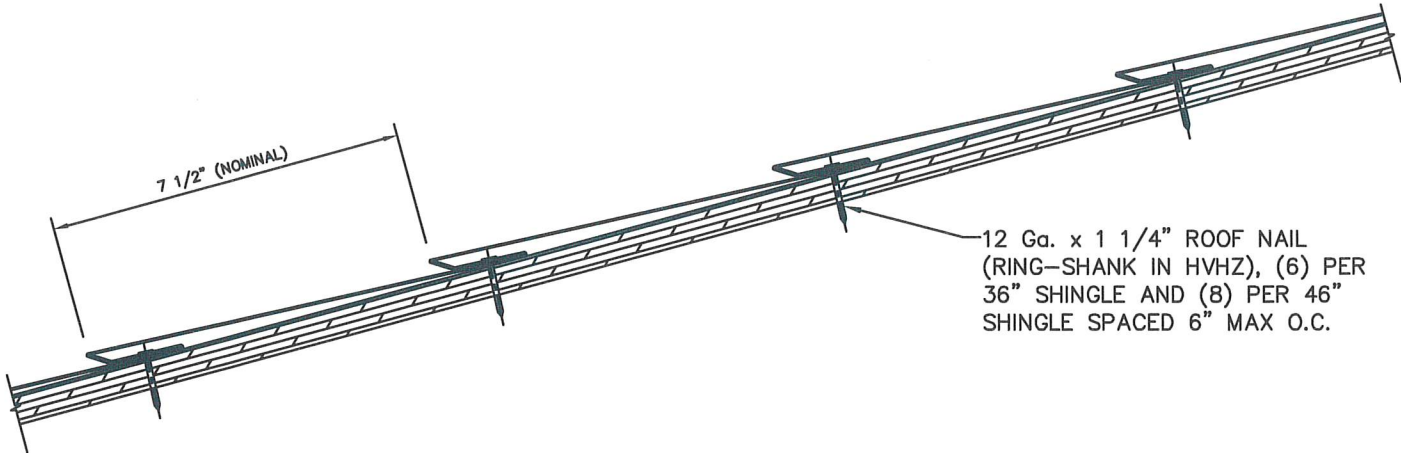

SHINGLE LAYOUT

GENERAL NOTES:

1. ROOF SLOPE IS LIMITED TO 4":12" FOR HVHZ AND 3":12" FOR NON-HVHZ.
2. DESIGN OF SUBSTRATE IS BY OTHERS AND NOT A PART OF THIS APPROVAL.
3. SEE EVAL REPORT FOR UNDERLAYMENT, FIRE BARRIER, AND DECK FASTENER INFO.
4. ALL PANEL SYSTEM PERIMETERS, PENETRATIONS, AND TRANSITIONS TO BE FLASHED AND SEALED PER THE MANUFACTURER'S INSTALLATION INSTRUCTIONS AND RAS 133.
5. NAILS TO BE CORROSION RESISTANT PER TAS 114, WITH 300 SERIES STAINLESS STEEL REQUIRED WITHIN 3000 FT OF A SALTWATER COASTLINE.

AMERICAN HOME SERVICES HOLDINGS		PH: (659) 269-6090 info@apexroofs.com
4601 SOUTHLAKE PARKWAY HOOVER, AL 35244		
SCOTT WOLTERS FL PE# 62354		WOLTERS ENGINEERING (COA# 27194) 15211 97TH ROAD, N 33412 WEST PALM BEACH, FL 33412 PH/FAX: (561) 225-1992
DWG: ABT26SS-HZ		
FLPA#: 48405.1		
SHEET: 1/1		