

DAYLITE OPENINGS WIDTHS:
 OPERABLE PANEL WIDTH - 4.937"
 FIXED PANEL WIDTH - 2.813"


DAYLITE OPENING HEIGHT:
 PANEL HEIGHT - 2.687"

PANEL HEIGHT = DOOR FRAME HEIGHT - 4.062"

THESE DOORS ARE RATED FOR LARGE & SMALL MISSILE IMPACT.
SHUTTERS ARE NOT REQUIRED.

DESIGN LOAD RATING FOR DOORS TO BE AS PER CHARTS SHOWN
ON SHEET 4.

MANUFACTURER'S LABEL SHALL BE LOCATED ON A READILY VISIBLE LOCATION
IN ACCORDANCE WITH SECTION 1709.9.3 OF FLORIDA BUILDING CODE.
LABELING TO COMPLY WITH SECTION 1709.9.2.

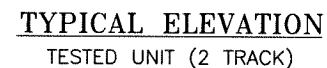

FL #48424

- A- CONTRACTOR TO BE RESPONSIBLE FOR THE SELECTION, PURCHASE AND INSTALLATION OF THIS PRODUCT BASED ON THIS PRODUCT EVALUATION PROVIDED HE/SHE DOES NOT DEVIATE FROM THE CONDITIONS DETAILED ON THIS DOCUMENT.
- B- THIS PRODUCT EVALUATION DOCUMENT WILL BE CONSIDERED INVALID IF ALTERED BY ANY MEANS.
- C- SITE SPECIFIC PROJECTS SHALL BE PREPARED BY A FLORIDA REGISTERED ENGINEER OR ARCHITECT WHICH WILL BECOME THE ENGINEER OF RECORD (E.O.R.) FOR THE PROJECT AND WHO WILL BE RESPONSIBLE FOR THE PROPER USE OF THE P.E.D. ENGINEER OF RECORD, ACTING AS A DELEGATED ENGINEER TO THE P.E.D. ENGINEER SHALL SUBMIT TO THIS LATTER THE SITE SPECIFIC DRAWINGS FOR REVIEW.
- D- THIS P.E.D. SHALL BEAR THE DATE AND ORIGINAL SEAL AND SIGNATURE OF THE PROFESSIONAL ENGINEER OF RECORD THAT PREPARED IT.



Bigfoot Door Corp.

1677 Aimco Boulevard

Mississauga, ON. L4W 1H7

PHONE: (905) 602-5887

PHONE: (905) 602-5887

www.bigfootdoor.com

AL-FAROOQ CORPORATION

ENGINEERS & PRODUCT DEVELOPMENT
9360 SUNSET DRIVE, SUITE 220

9360 SUNSET DRIVE, SUITE 220
MIAMI, FLORIDA 33173 (C

TEL. (305) 264-8100 FAX. (305) 262-6978 (C.A.N. 3338)

COMP-ANL\26

COMP-ANL\26-27F-BF

revisions: no date

date: 09-08-26

scale: $1/2'' = 1' - 0''$


dr. by: TARIQ

chk. by:


drawing no.

26-27F

sheet 1 of 17

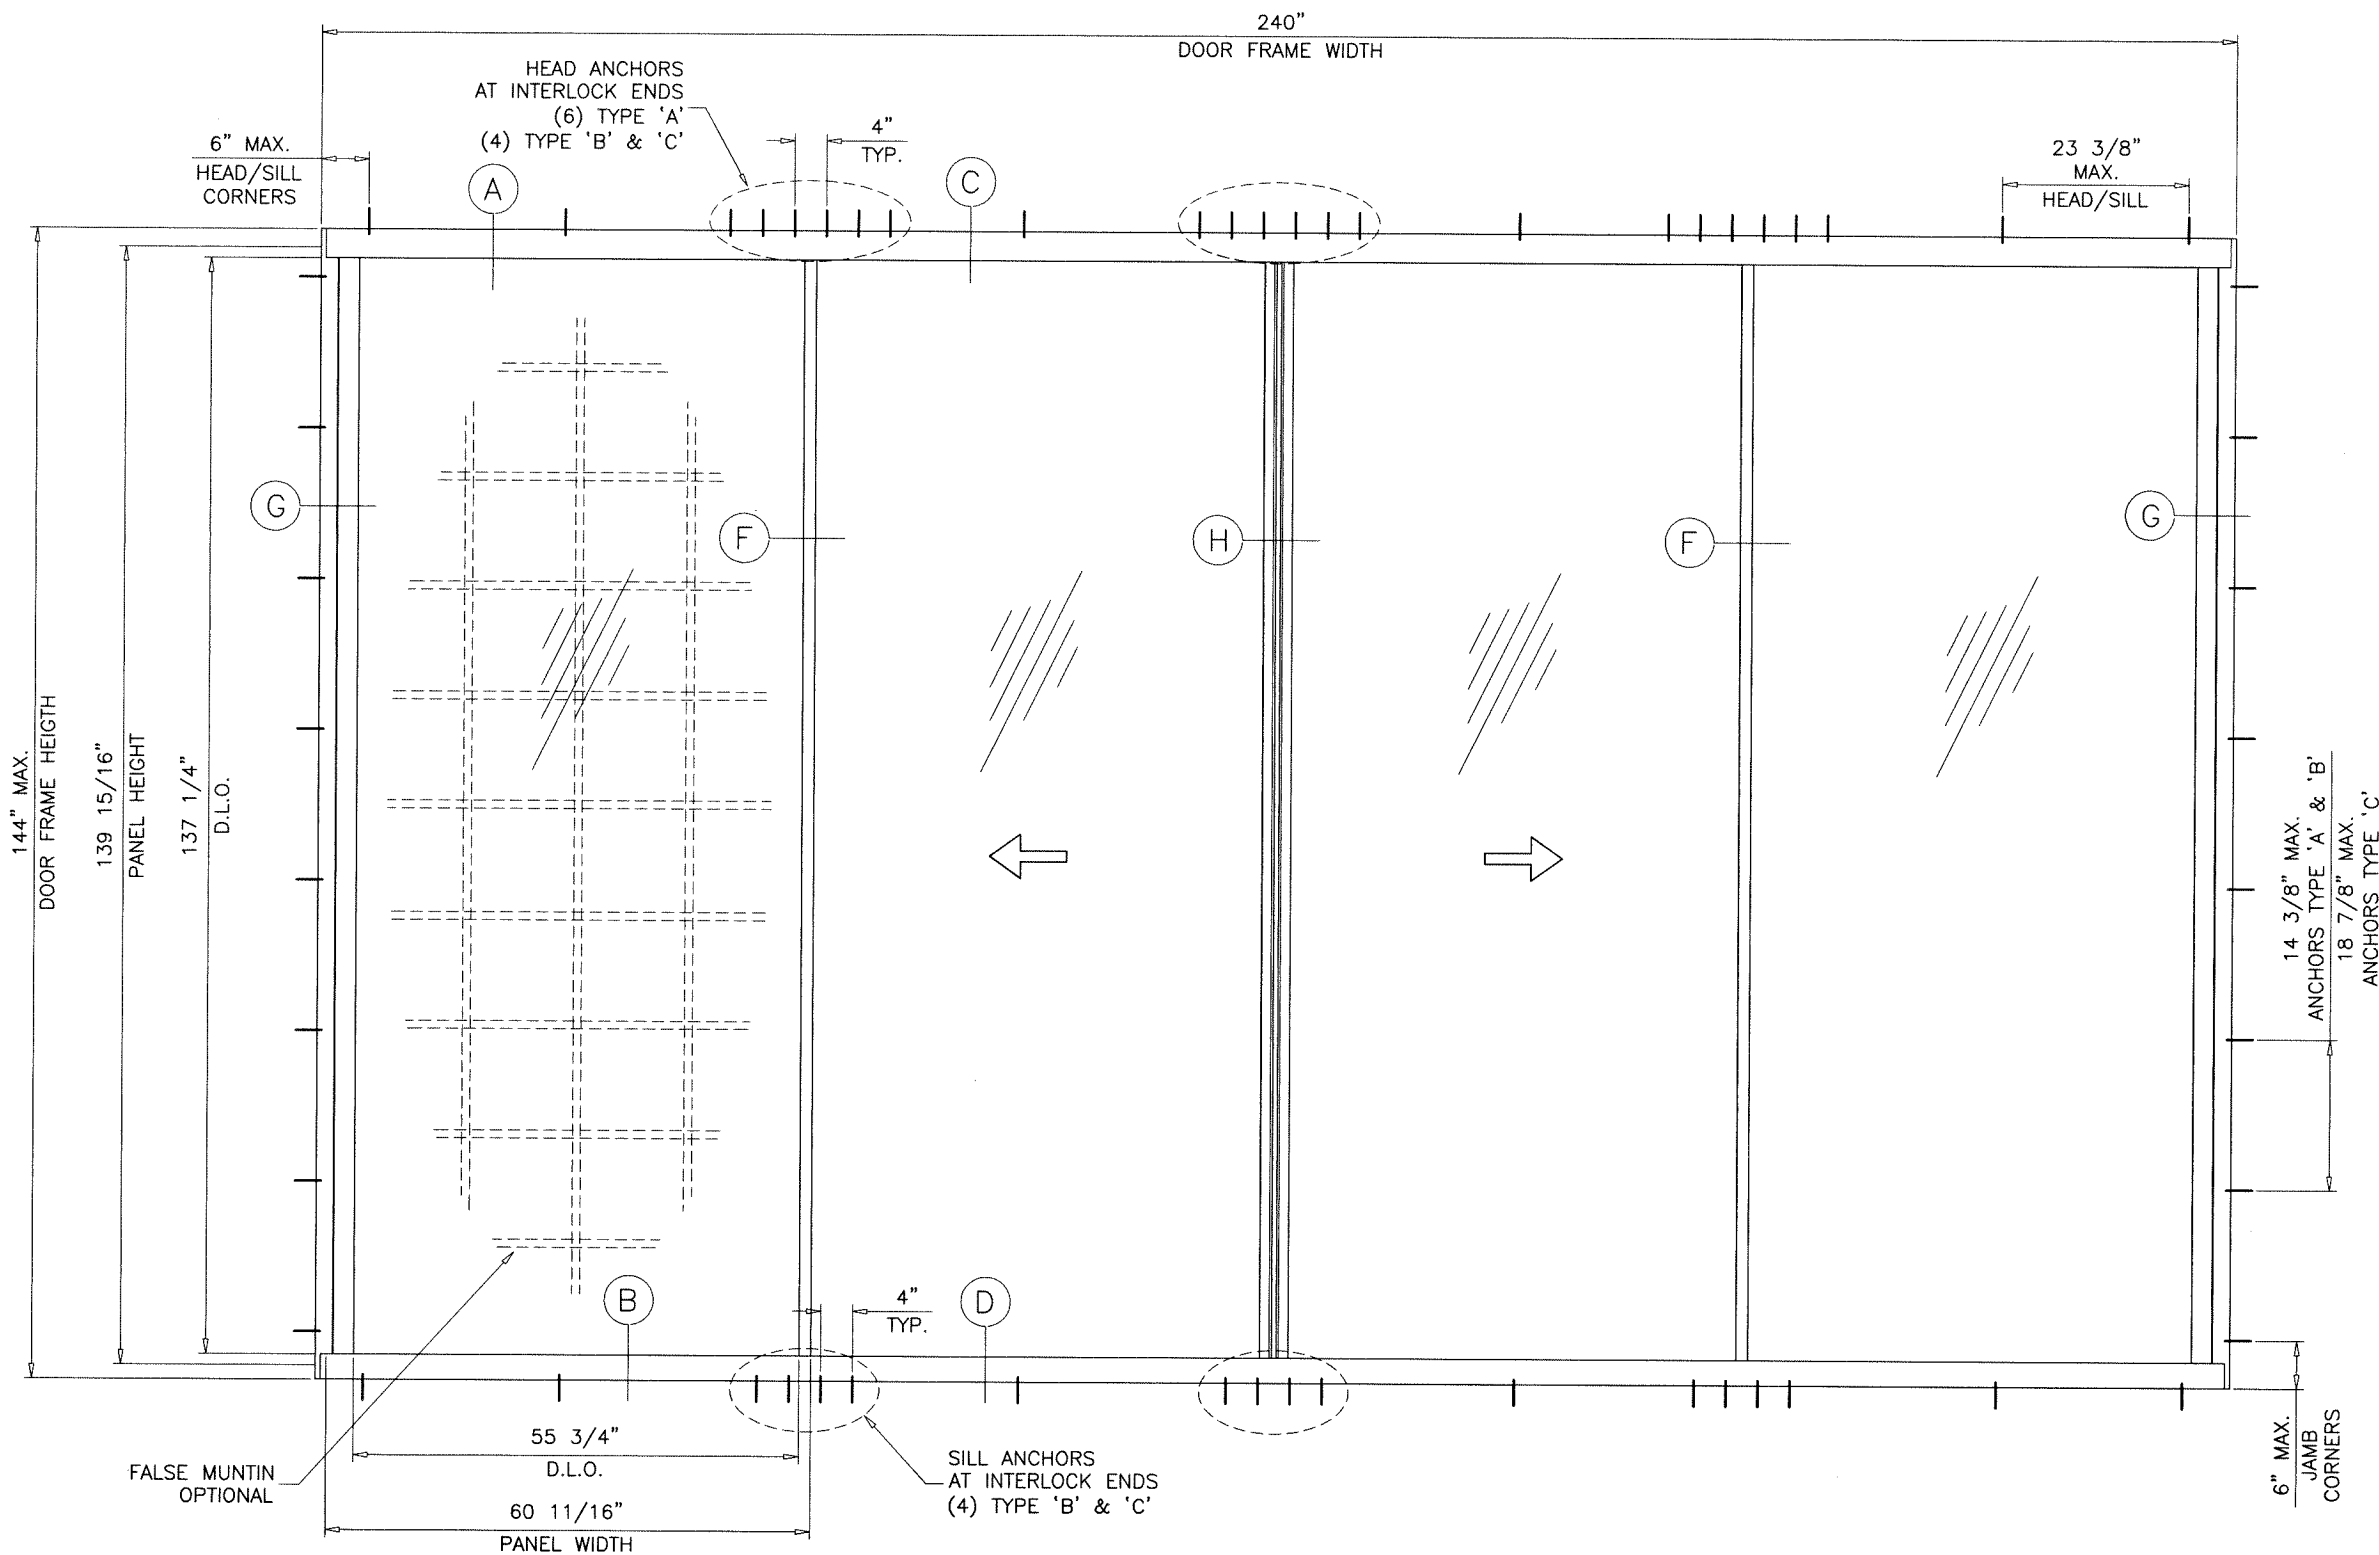

TYPICAL ELEVATION
TESTED UNIT (2 TRACK)

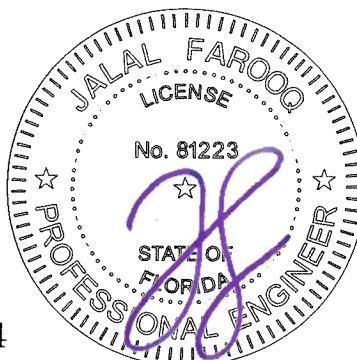

FL #48424

Sealed: 9/15/2026

afc

AL-FAROOQ CORPORATION
ENGINEERS & PRODUCT DEVELOPMENT
9360 SUNSET DRIVE, SUITE 220
MIAMI, FLORIDA 33173
TEL. (305) 264-8100 FAX. (305) 262-6978
(C.A.N. 3538)

ASS 39 PD.NI ALUM SLIDING GLASS DOOR (L.M.I.)

Bigfoot Door Corp.

1677 Aimco Boulevard
Mississauga, ON. L4W 1H7
PHONE: (905) 602-5887 www.bigfootdoor.com

revisions:
no. date by description

date: 09-08-26
scale: 1/2"=1'-0"

dr. by: TARIQ

chk. by:

drawing no.


26-27F

sheet 3 of 17

COMP-ANL\26-27F-BF

DOOR DESIGN LOAD CAPACITY - PSF
MINI INTERLOCKS

AVERAGE PANEL WIDTH INCHES	DOOR FRAME HEIGHT INCHES	GLASS TYPES 'A' & 'Ai'	
		EXT.(+)	INT.(-)
36	84	63.0	70.0
42		63.0	70.0
48		63.0	70.0
54		63.0	70.0
36	96	63.0	70.0
42		63.0	70.0
48		63.0	70.0

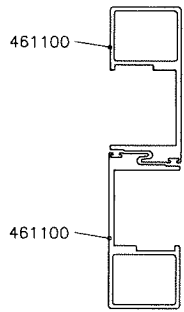


MINI INTERLOCKS

AVERAGE PANEL WIDTH = $\frac{\text{DOOR FRAME WIDTH}}{\text{NUMBER OF PANELS}}$


ALTERNATE SIZE UNITS:
MAX. FRAME AREA OF S.G.D. SHALL NOT
EXCEED FRAME AND PANEL AREA OF TESTED UNIT
PER FBC REQUIREMENTS.

DOOR HEIGHT AND WIDTH SIZE MUST COMPLY
EGRESS REQUIREMENTS PER FBC AS REQUIRED.

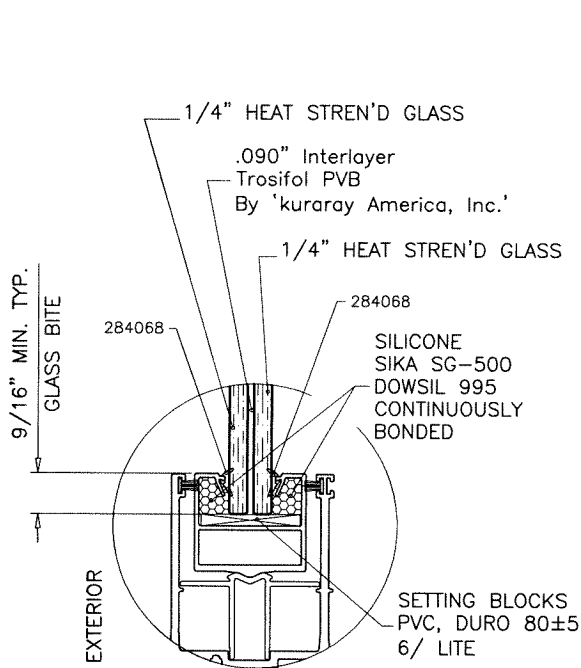

GLASS TYPE 'A'

9/16" OVERALL LAMINATED GLASS

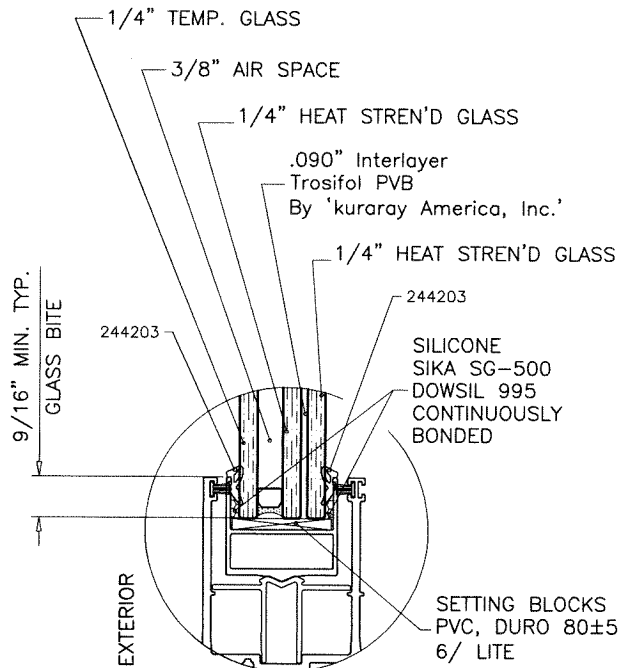

GLASS TYPE 'Ai'

1-3/16" OVERALL INSUL. LAM. GLASS

Sealed: 9/15/2026



NOTE:
GLASS CAPACITIES ON THIS SHEET ARE
BASED ON ASTM E1300-16 (3 SEC. GUSTS)
AND FLORIDA BUILDING COMMISSION
DECLARATORY STATEMENT DCA05-DEC-219

FL #48424

afc

AL-FAROOQ CORPORATION
ENGINEERS & PRODUCT DEVELOPMENT
9360 SUNSET DRIVE, SUITE 220
MIAMI, FLORIDA 33173
TEL. (305) 264-8100 FAX. (305) 262-6978
(C.A.N. 3538)

ASS 39 PD.NI ALUM SLIDING GLASS DOOR (L.M.I.)

Bigfoot Door Corp.
1677 Aimco Boulevard
Mississauga, ON. L4W 1H7
PHONE: (905) 602-5887 www.bigfootdoor.com


revisions:	
no	description

date: 09-08-26	scale: 3/8" = 1"	dr. by: TARIQ	chk. by:
----------------	------------------	---------------	----------


drawing no.
26-27F
sheet 4 of 17

COMP-ANL\26-27F-BF

DOOR DESIGN LOAD CAPACITY - PSF STANDARD INTERLOCKS					
AVERAGE PANEL WIDTH INCHES	DOOR FRAME HEIGHT INCHES	GLASS TYPES 'B' & 'Bi'		GLASS TYPES 'C' & 'Ci'	
		EXT.(+)	INT.(-)	EXT.(+)	INT.(-)
36	108	63.0	70.0	63.0	70.0
42		63.0	70.0	63.0	70.0
48		63.0	70.0	63.0	70.0
54		63.0	70.0	63.0	70.0
60		63.0	70.0	63.0	70.0
66		63.0	70.0	63.0	70.0
72		63.0	70.0	63.0	70.0
78		-	-	63.0	70.0
36	114	63.0	70.0	63.0	70.0
42		63.0	70.0	63.0	70.0
48		63.0	70.0	63.0	70.0
54		63.0	70.0	63.0	70.0
60		63.0	70.0	63.0	70.0
66		63.0	70.0	63.0	70.0
72		-	-	63.0	70.0
36	120	63.0	70.0	63.0	70.0
42		63.0	70.0	63.0	70.0
48		63.0	70.0	63.0	70.0
54		63.0	70.0	63.0	70.0
60		63.0	70.0	63.0	70.0
66		63.0	70.0	63.0	70.0
72		-	-	63.0	70.0
36	126	63.0	70.0	63.0	70.0
42		63.0	70.0	63.0	70.0
48		63.0	70.0	63.0	70.0
54		63.0	70.0	63.0	70.0
60		63.0	70.0	63.0	70.0
66		-	-	63.0	70.0
72		-	-	63.0	70.0
36	132	63.0	70.0	63.0	70.0
42		63.0	70.0	63.0	70.0
48		63.0	70.0	63.0	70.0
54		63.0	70.0	63.0	70.0
60		63.0	70.0	63.0	70.0
66		-	-	63.0	70.0
72		-	-	63.0	70.0
36	138	63.0	70.0	63.0	70.0
42		63.0	70.0	63.0	70.0
48		63.0	70.0	63.0	70.0
54		63.0	70.0	63.0	70.0
60		63.0	70.0	63.0	70.0
66		-	-	63.0	70.0
72		-	-	63.0	70.0
36	144	63.0	70.0	63.0	70.0
42		63.0	70.0	63.0	70.0
48		63.0	70.0	63.0	70.0
54		63.0	70.0	63.0	70.0
60		63.0	70.0	63.0	70.0
66		-	-	63.0	70.0
72		-	-	63.0	70.0

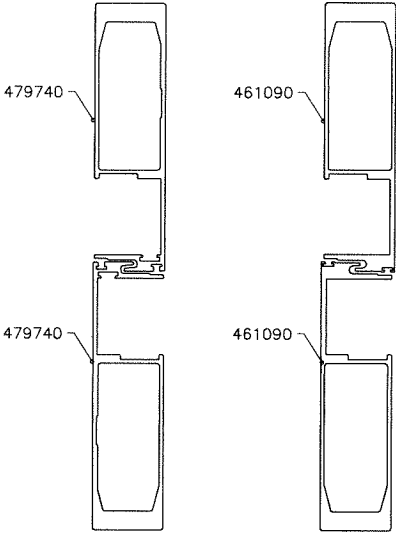


STANDARD INTERLOCKS

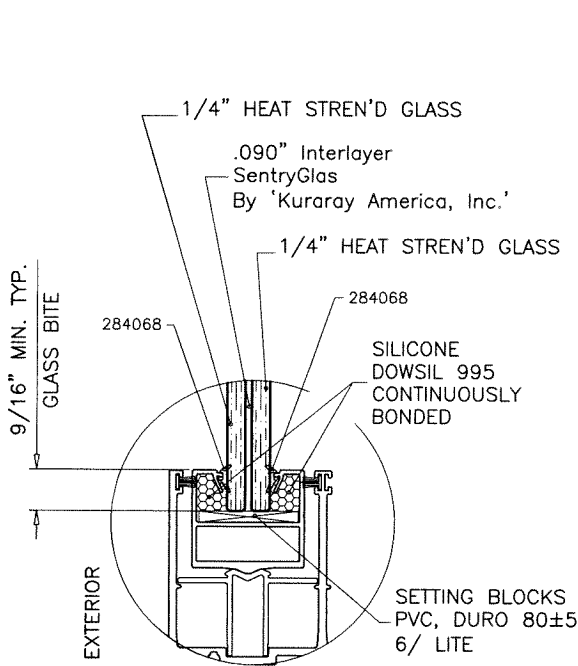


GLASS TYPE 'B'

9/16" OVERALL LAMINATED GLASS

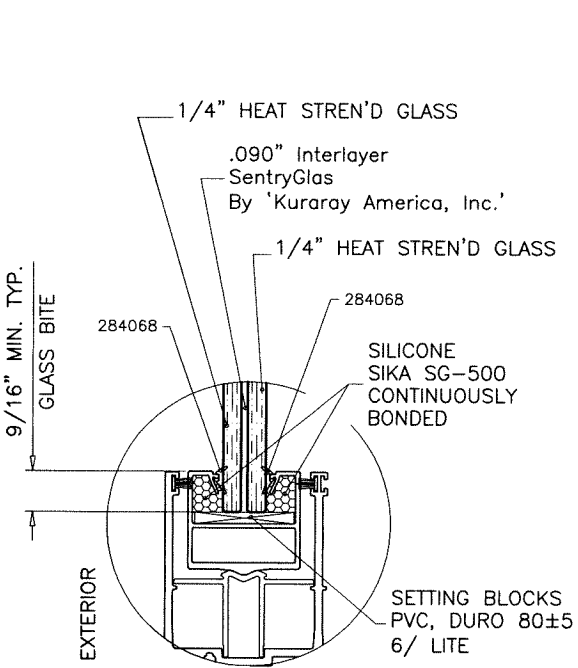


GLASS TYPE 'C'

9/16" OVERALL LAMINATED GLASS

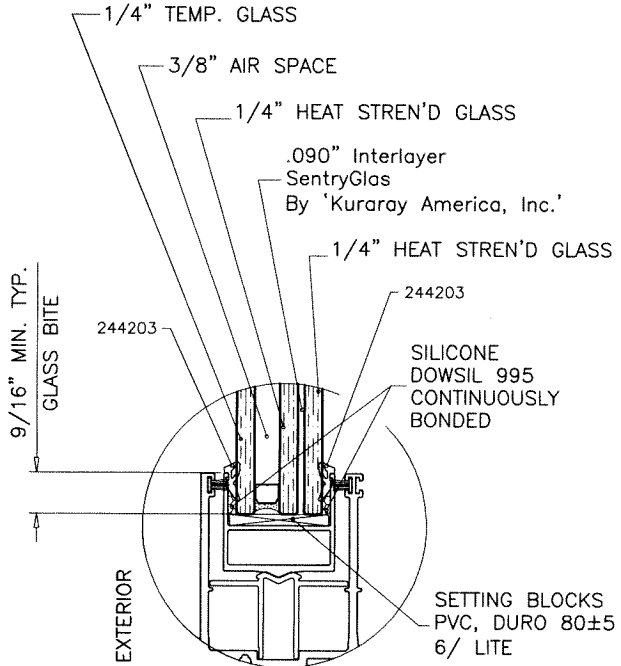

GLASS TYPE 'Bi'

1-3/16" OVERALL INSUL. LAM. GLASS

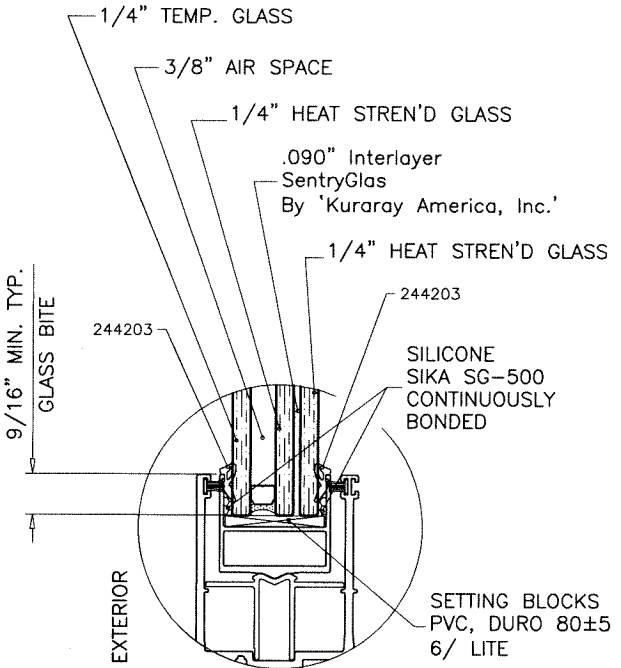

GLASS TYPE 'Ci'

1-3/16" OVERALL INSUL. LAM. GLASS

AVERAGE PANEL WIDTH = $\frac{\text{DOOR FRAME WIDTH}}{\text{NUMBER OF PANELS}}$

ALTERNATE SIZE UNITS:
MAX. FRAME AREA OF S.G.D. SHALL NOT
EXCEED FRAME AND PANEL AREA OF TESTED UNIT
PER FBC REQUIREMENTS.

DOOR HEIGHT AND WIDTH SIZE MUST COMPLY
EGRESS REQUIREMENTS PER FBC AS REQUIRED.

NOTE:
GLASS CAPACITIES ON THIS SHEET ARE
BASED ON ASTM E1300-16 (3 SEC. GUSTS)
AND FLORIDA BUILDING COMMISSION
DECLARATORY STATEMENT DCA05-DEC-219

Sealed: 9/15/2026



FL #48424

afc

AL-FAROOQ CORPORATION
ENGINEERS & PRODUCT DEVELOPMENT
9360 SUNSET DRIVE, SUITE 220
MIAMI, FLORIDA 33173
TEL: (305) 264-8100 FAX: (305) 262-6978
(C.A.N. 3538)

ASS 39 PD.NI ALUM SLIDING GLASS DOOR (L.M.I.)

Bigfoot Door Corp.

1677 Aimco Boulevard
Mississauga, ON. L4W 1H7
PHONE: (905) 602-5887 www.bigfootdoor.com

revisions:

no date by description

date: 09-08-26

scale: 3/8" = 1"

dr. by: TARIQ







chk. by:

drawing no.

26-27F

sheet 4.1 of 17


COMP-ANL\26-27F-BF

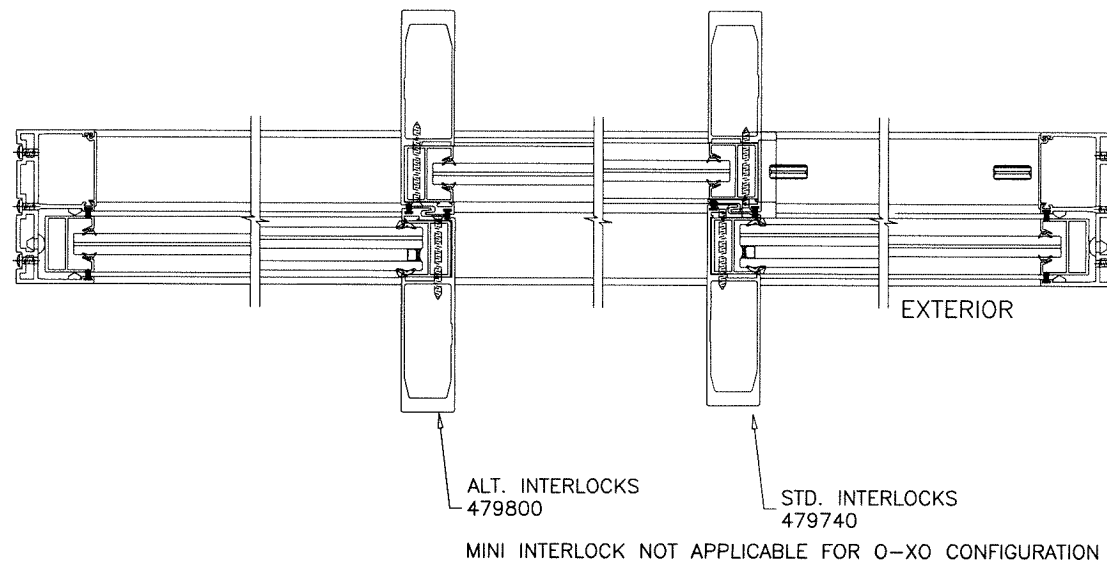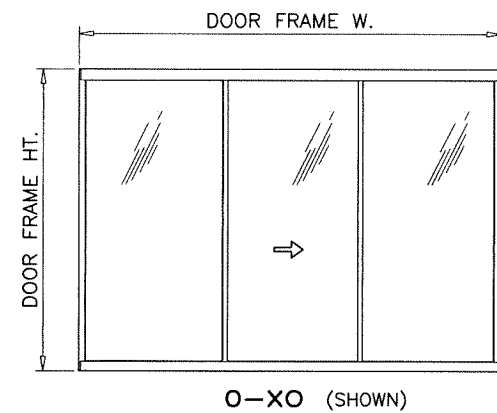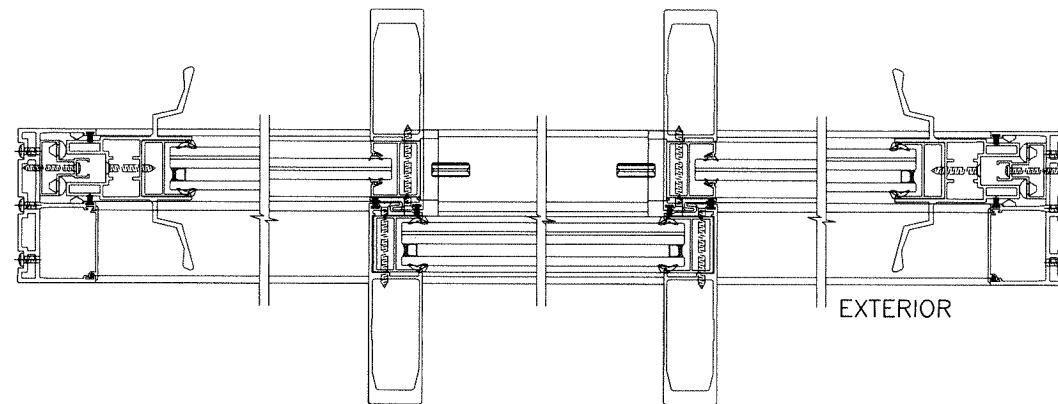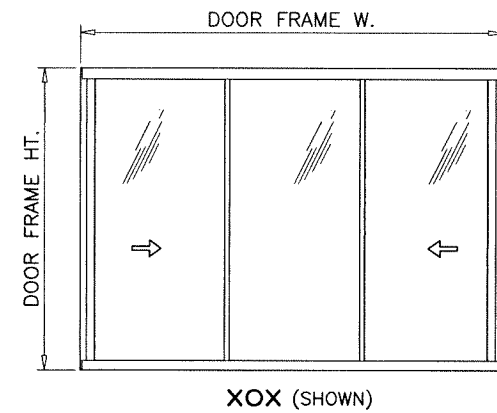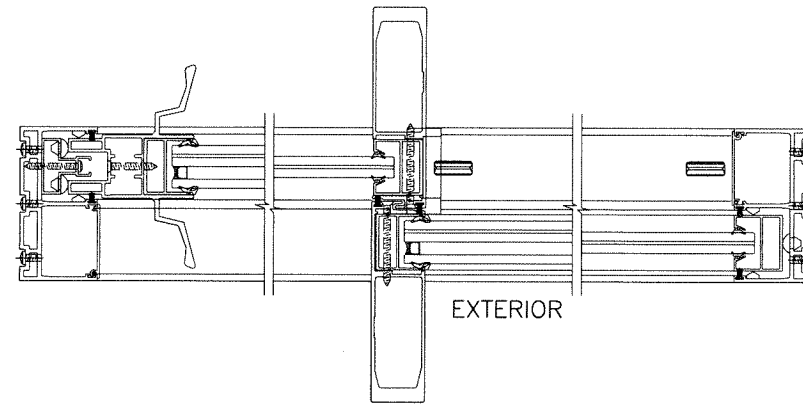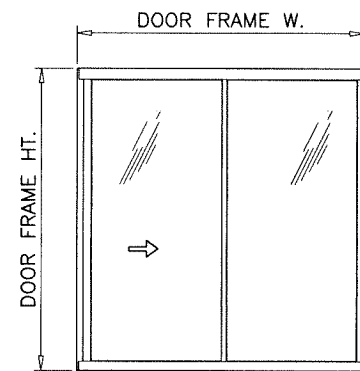

TWO (2) TRACKS

DOOR CONFIGURATIONS SHOWN FOR STANDARD INTERLOCKS
APPLICABLE TO MINI INTERLOCKS ALSO.

Sealed: 9/15/2026

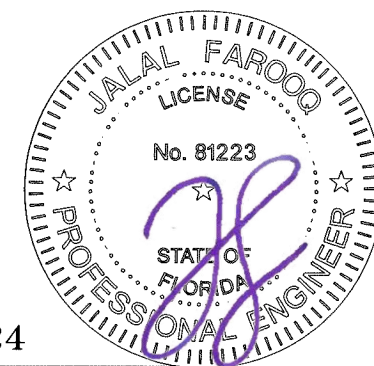


FL #48424

AL-FAROOQ CORPORATION
ENGINEERS & PRODUCT DEVELOPMENT
9360 SUNSET DRIVE, SUITE 220
MIAMI, FLORIDA 33173 (C.A.N. 3538)
TEL. (305) 264-8100 FAX. (305) 262-6978

ASS 39 PD.NI ALUM SLIDING GLASS DOOR (L.M.I.)


Bigfoot Door Corp.
1677 Aimco Boulevard
Mississauga, ON, L4W 1H7
PHONE: (905) 602-5887 www.bigfootdoor.com

[illegible]

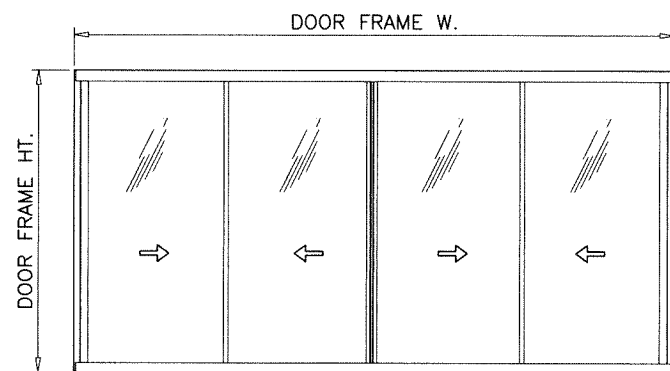

XX-XX (SHOWN)

DOOR CONFIGURATIONS SHOWN FOR STANDARD INTERLOCKS
APPLICABLE TO MINI INTERLOCKS ALSO.

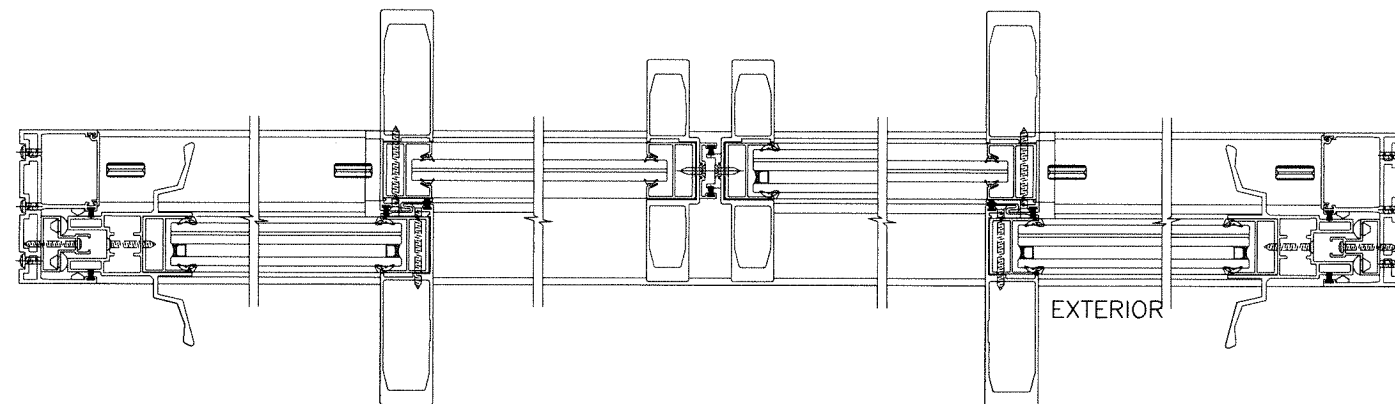

	
AL-FAROOQ CORPORATION ENGINEERS & PRODUCT DEVELOPMENT 9360 SUNSET DRIVE, SUITE 220 MIAMI, FLORIDA 33173 (C.A.N. 3538) TEL. (305) 264-8100 FAX. (305) 262-6978	
COMP-ANL\26-27F-BF	


ASS 39 PD.NI ALUM SLIDING GLASS DOOR (L.M.I.)	
Bigfoot Door Corp. 1677 Aimco Boulevard Mississauga, ON. L4W 1H7 PHONE: (905) 602-5887 www.bigfootdoor.com	

revisions:		
no	date	by description



date: 09-08-26	scale: -	dr. by: TARIQ	chk. by:
----------------	----------	---------------	----------

drawing	no.
26-27F	


sheet 6 of 17

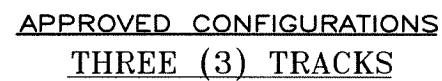

DOOR CONFIGURATIONS SHOWN FOR STANDARD INTERLOCKS
APPLICABLE TO MINI INTERLOCKS ALSO.

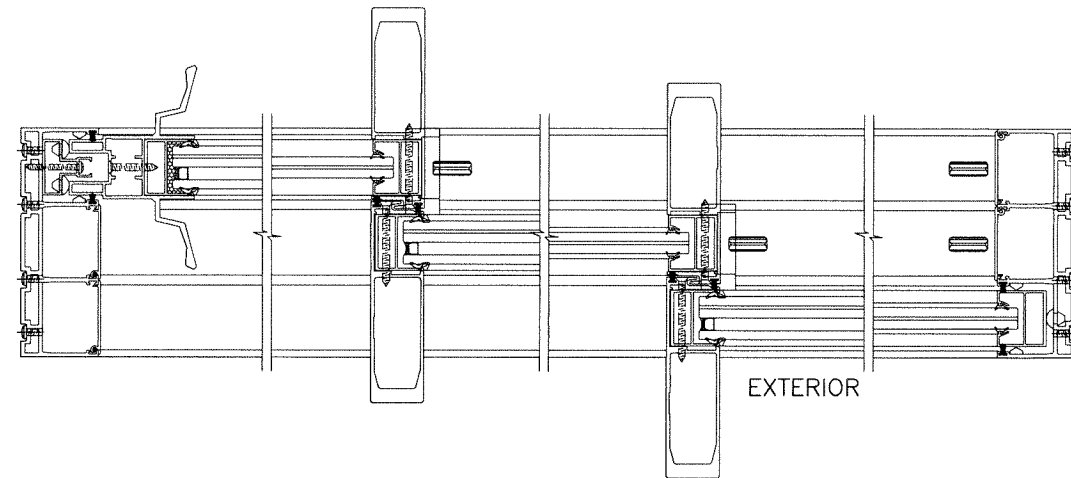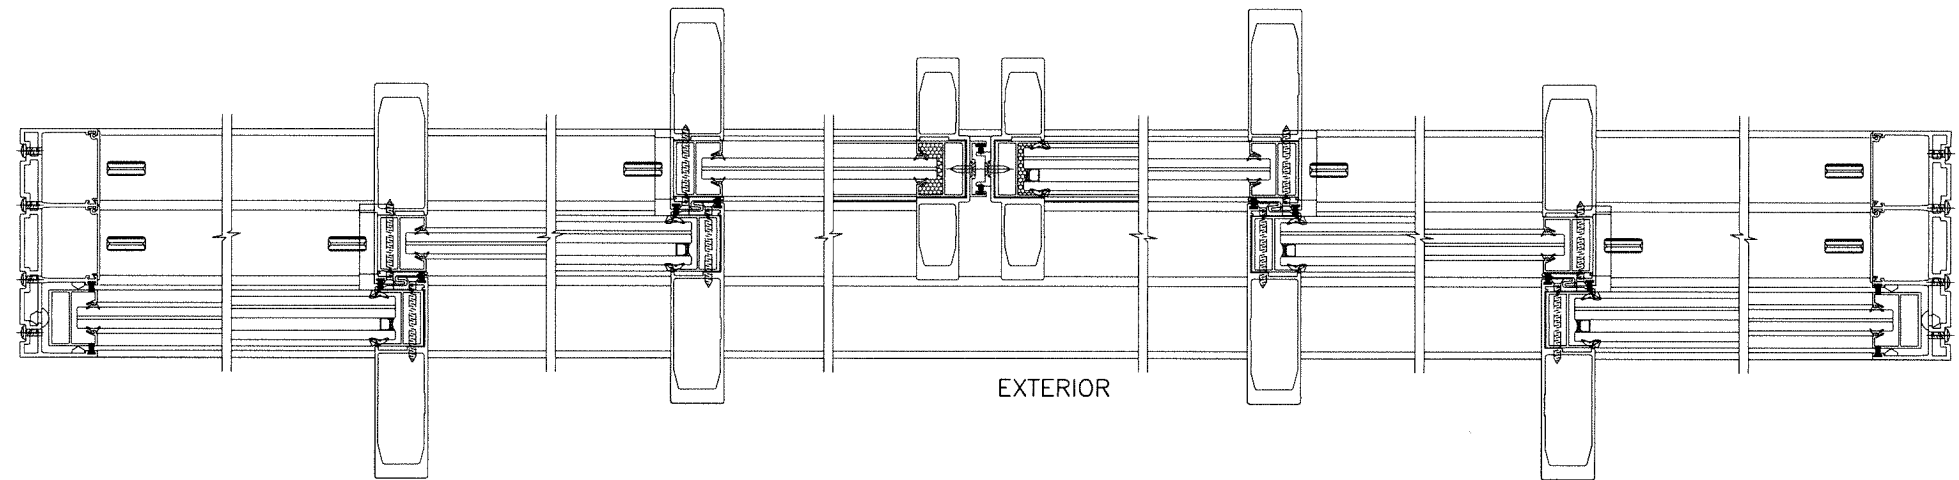

Sealed: 9/15/2026

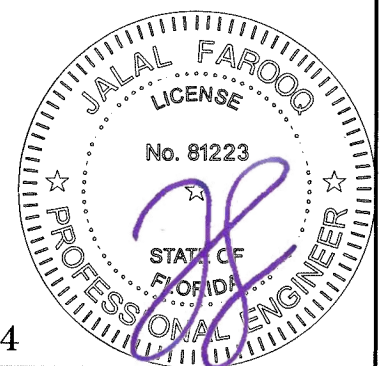

FL #48424


ASS 39 PD.NI ALUM SLIDING GLASS DOOR (L.M.I.)

Bigfoot Door Corp.
1677 Aimco Boulevard
Mississauga, ON. L4W 1H7
PHONE: (905) 602-5887 www.bigfootdoor.com



AL-FAROOQ CORPORATION
ENGINEERS & PRODUCT DEVELOPMENT
9360 SUNSET DRIVE, SUITE 220
MIAMI, FLORIDA 33173 (C.A.N. 3538)
TEL. (305) 264-8100 FAX. (305) 262-6978

COMP-ANL\26-27F-BF


[illegible]

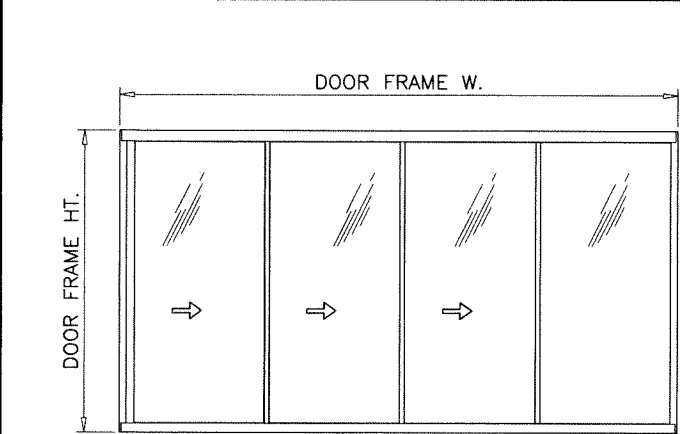

XXXX (SHOWN)
OXXX
XXXX

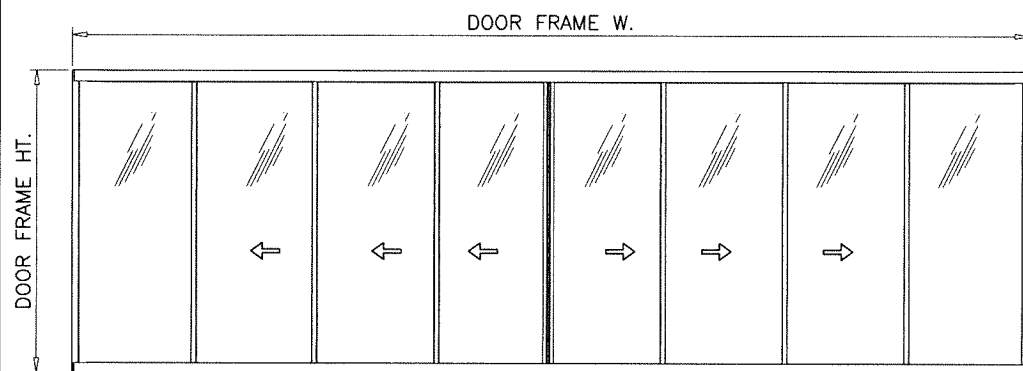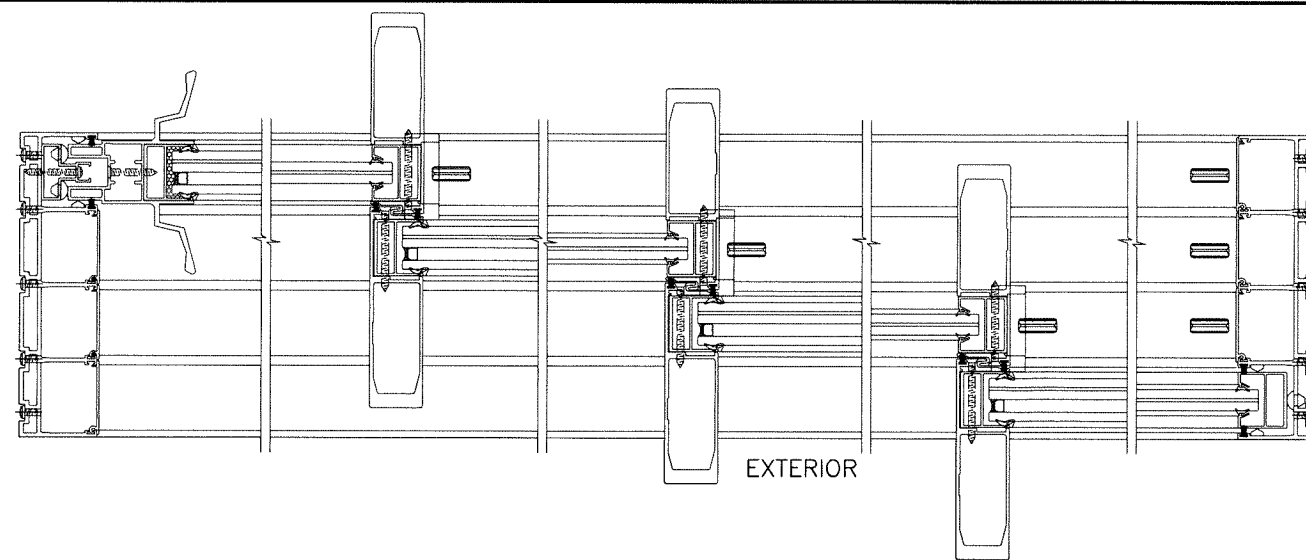


OXXX-XXXX (SHOWN)

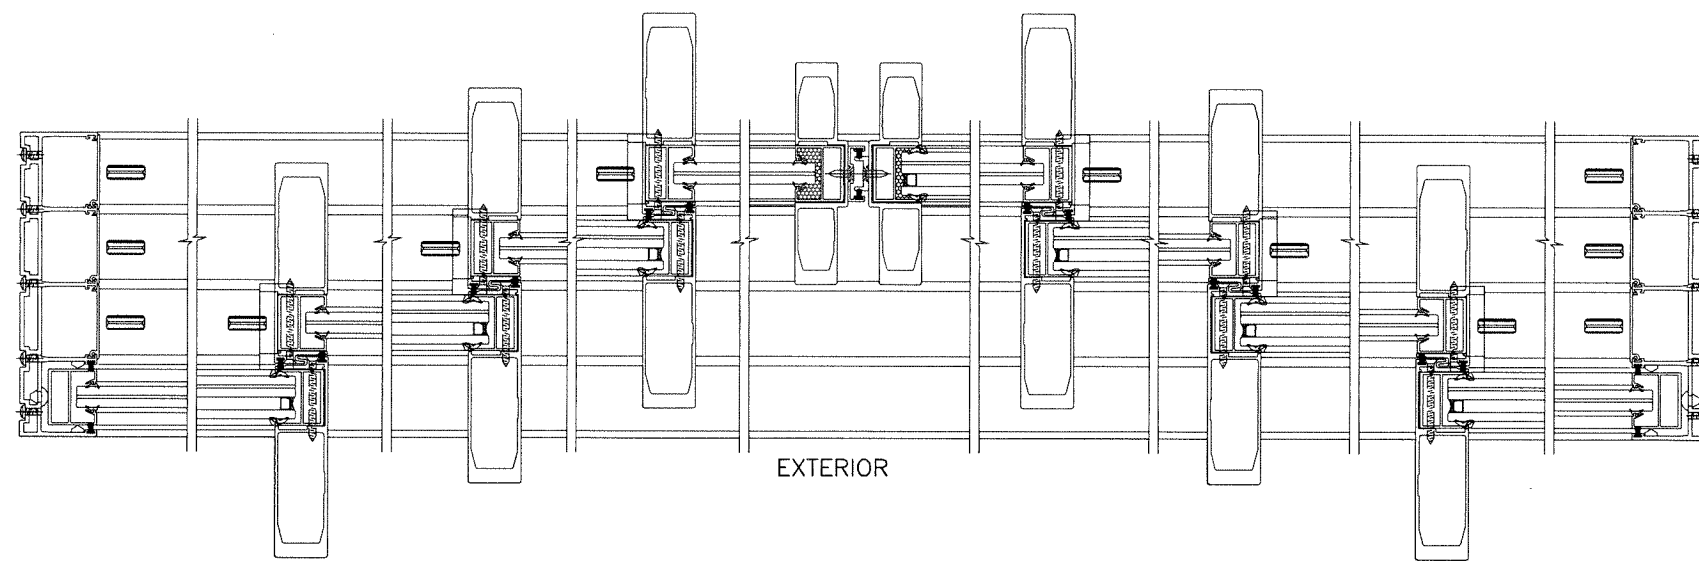

APPROVED CONFIGURATIONS
FOUR (4) TRACKS

DOOR CONFIGURATIONS SHOWN FOR STANDARD INTERLOCKS
APPLICABLE TO MINI INTERLOCKS ALSO.

NOTE:
FOUR (4) TRACK DOOR DESIGN LOAD CAPACITIES SAME AS
2 AND 3 TRACK DOORS.
FOUR (4) TRACK ASSEMBLY AND INSTALLATION DETAILS SIMILAR
TO 3 TRACK DOOR.
MAX. DOOR AREA OF FOUR (4) TRACK DOORS NOT TO
EXCEED 360.0 SQ. FT.

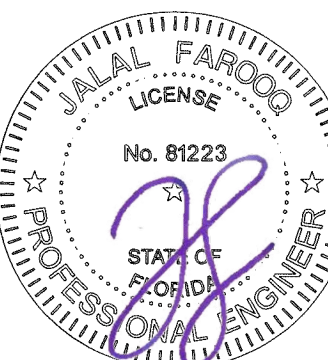

Sealed: 9/15/2026

FL #48424



af c
AL-FAROOQ CORPORATION
ENGINEERS & PRODUCT DEVELOPMENT
9360 SUNSET DRIVE, SUITE 220
MIAMI, FLORIDA 33173 (C.A.N. 3538)
TEL. (305) 264-8100 FAX. (305) 262-6978
COMP-ANL 26-27F-BF

ASS 39 PD.NI ALUM SLIDING GLASS DOOR (L.M.I.)
Bigfoot Door Corp.
1677 Aimco Boulevard
Mississauga, ON. L4W 1H7
PHONE: (905) 602-5887 www.bigfootdoor.com

revisions:		date		by description	
no	date	no	date	no	date

date: 09-08-26
scale: -
dr. by: TARIQ
chk. by:

drawing no.
26-27F
sheet 7.1 of 17

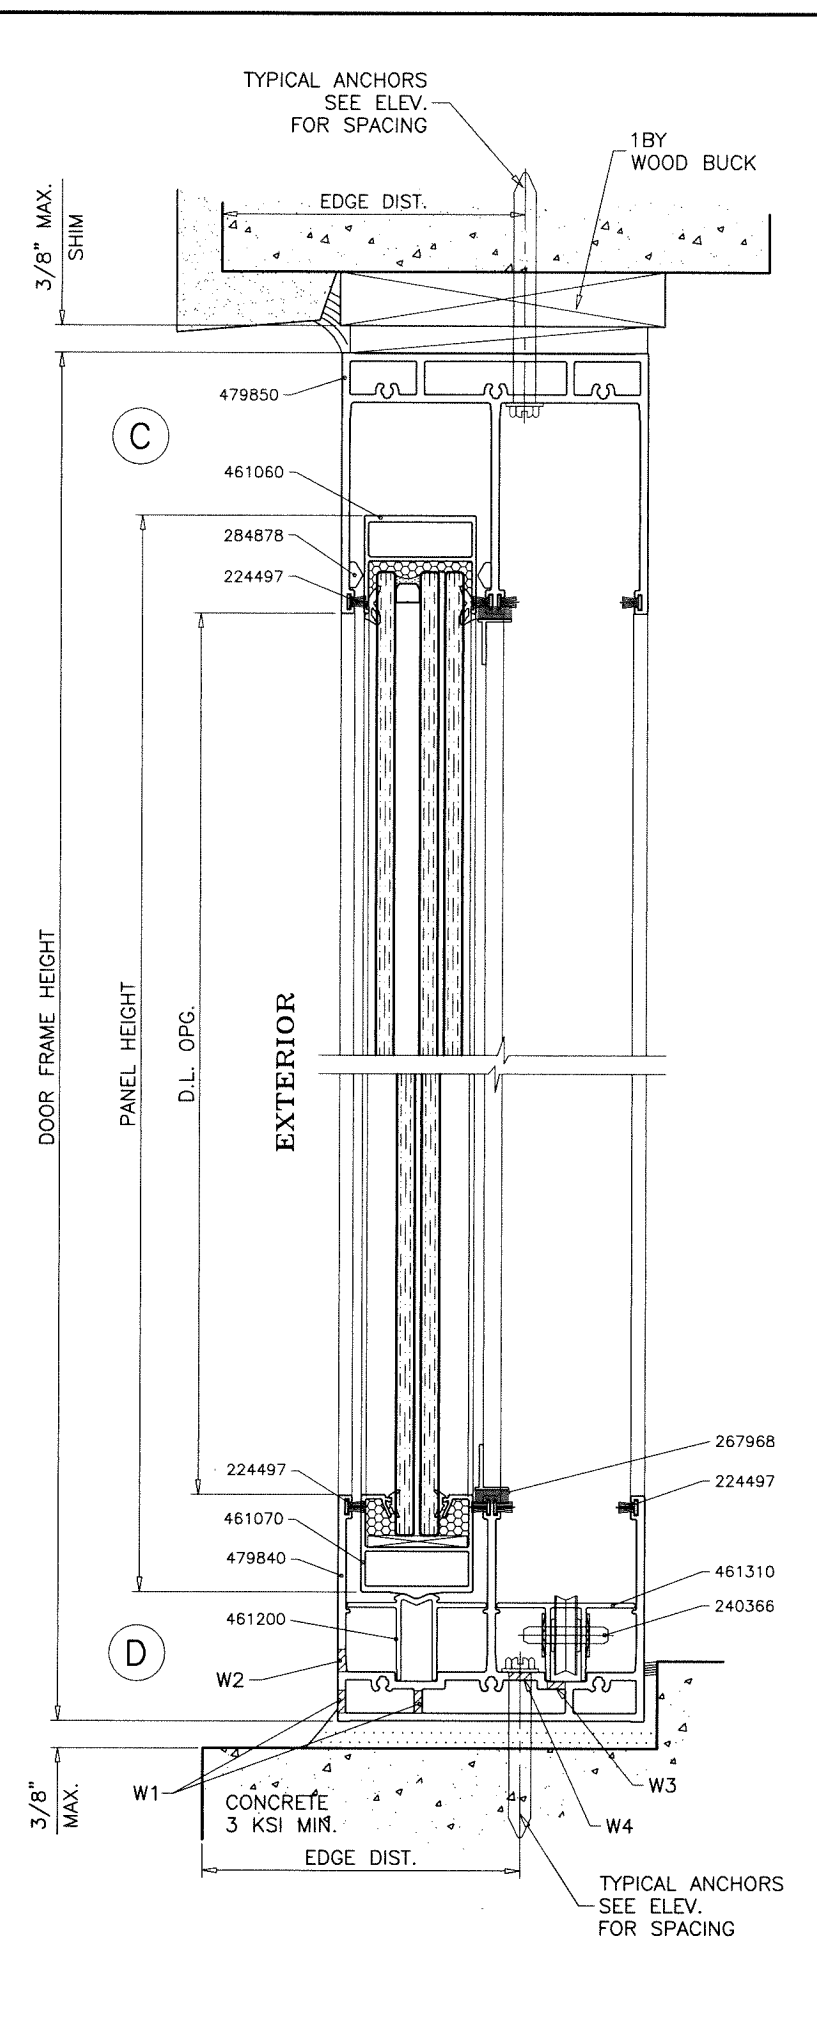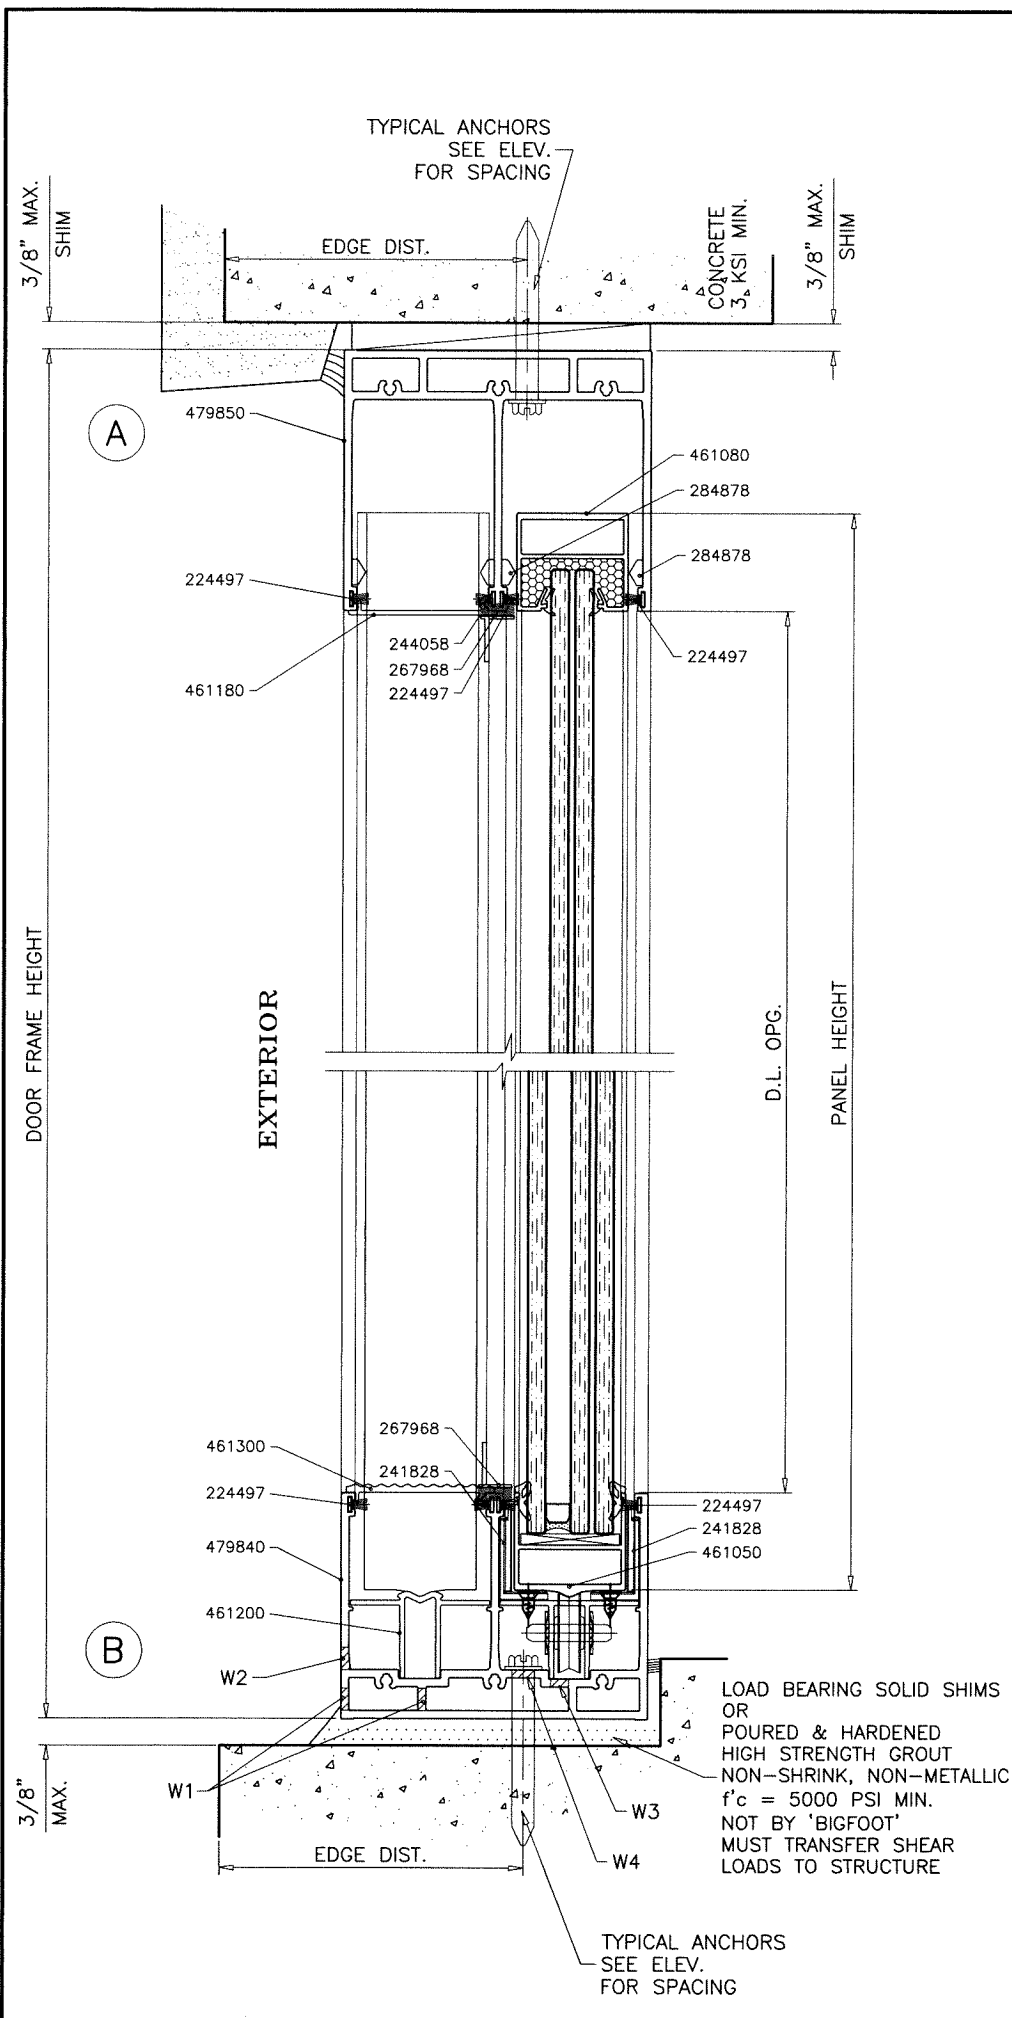


WEEPHOLES:

W1 = 5/16" DIA. WEEP HOLES IN CLUSTERS OF 3 SPACED TOGETHER 1/2" APART. CLUSTERS LOCATED AT 4" FROM EACH END AND 8" TO THE LEFT AND RIGHT OF CENTERLINE.

W2 = 5/16" DIA. WEEP HOLES IN CLUSTERS OF 3 SPACED TOGETHER 1/2" APART. CLUSTERS LOCATED AT 26" FROM EACH END AND 22" O.C.

W3 = 1/4" DIA. WEEP HOLES IN CLUSTERS OF 3 SPACED TOGETHER 1/2" APART. CLUSTERS LOCATED AT 8" FROM EACH END AND 34-5/16" O.C.

W4 = 5/16" DIA. WEEP HOLES IN CLUSTERS OF 3 SPACED TOGETHER 1/2" APART. CLUSTERS LOCATED AT 8" FROM EACH END AND 34-5/16" O.C.

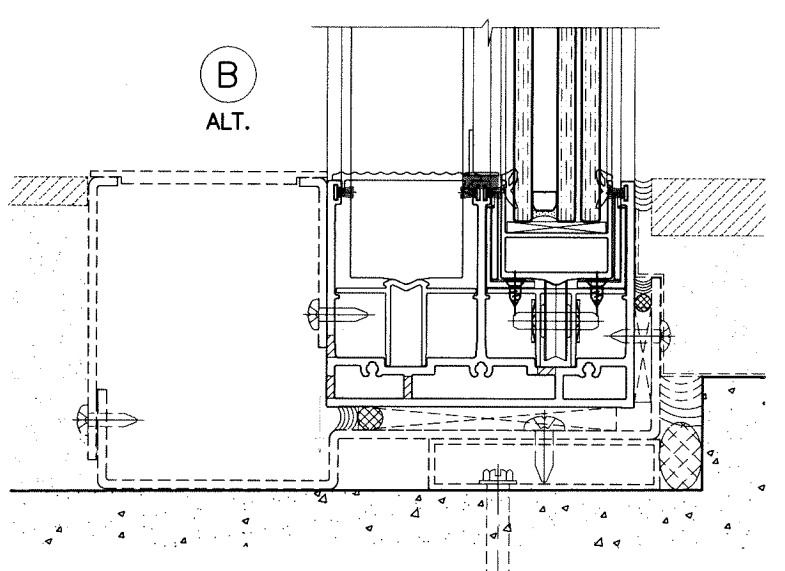

NOT PART OF THIS APPROVAL
DRAINAGE TO BE DESIGNED SEPARATELY FOR WATER INFILTRATION RESISTANCE

Sealed: 9/15/2026
2 TRACK FRAMES




FL #48424

AL-FAROOQ CORPORATION
ENGINEERS & PRODUCT DEVELOPMENT
9360 SUNSET DRIVE, SUITE 220
MIAMI, FLORIDA 33173
TEL. (305) 264-8100 FAX. (305) 262-6978
COMP-ANL\26-27F-BF

Bigfoot Door Corp.
1677 Aimco Boulevard
Mississauga, ON. L4W 1H7
PHONE: (905) 602-5887 www.bigfootdoor.com


revisions:		no date by description	
09-08-26	scale: 3/8" = 1"	dr. by: TARIQ	chk. by:

drawing no. **26-27F**
sheet 8 of 17

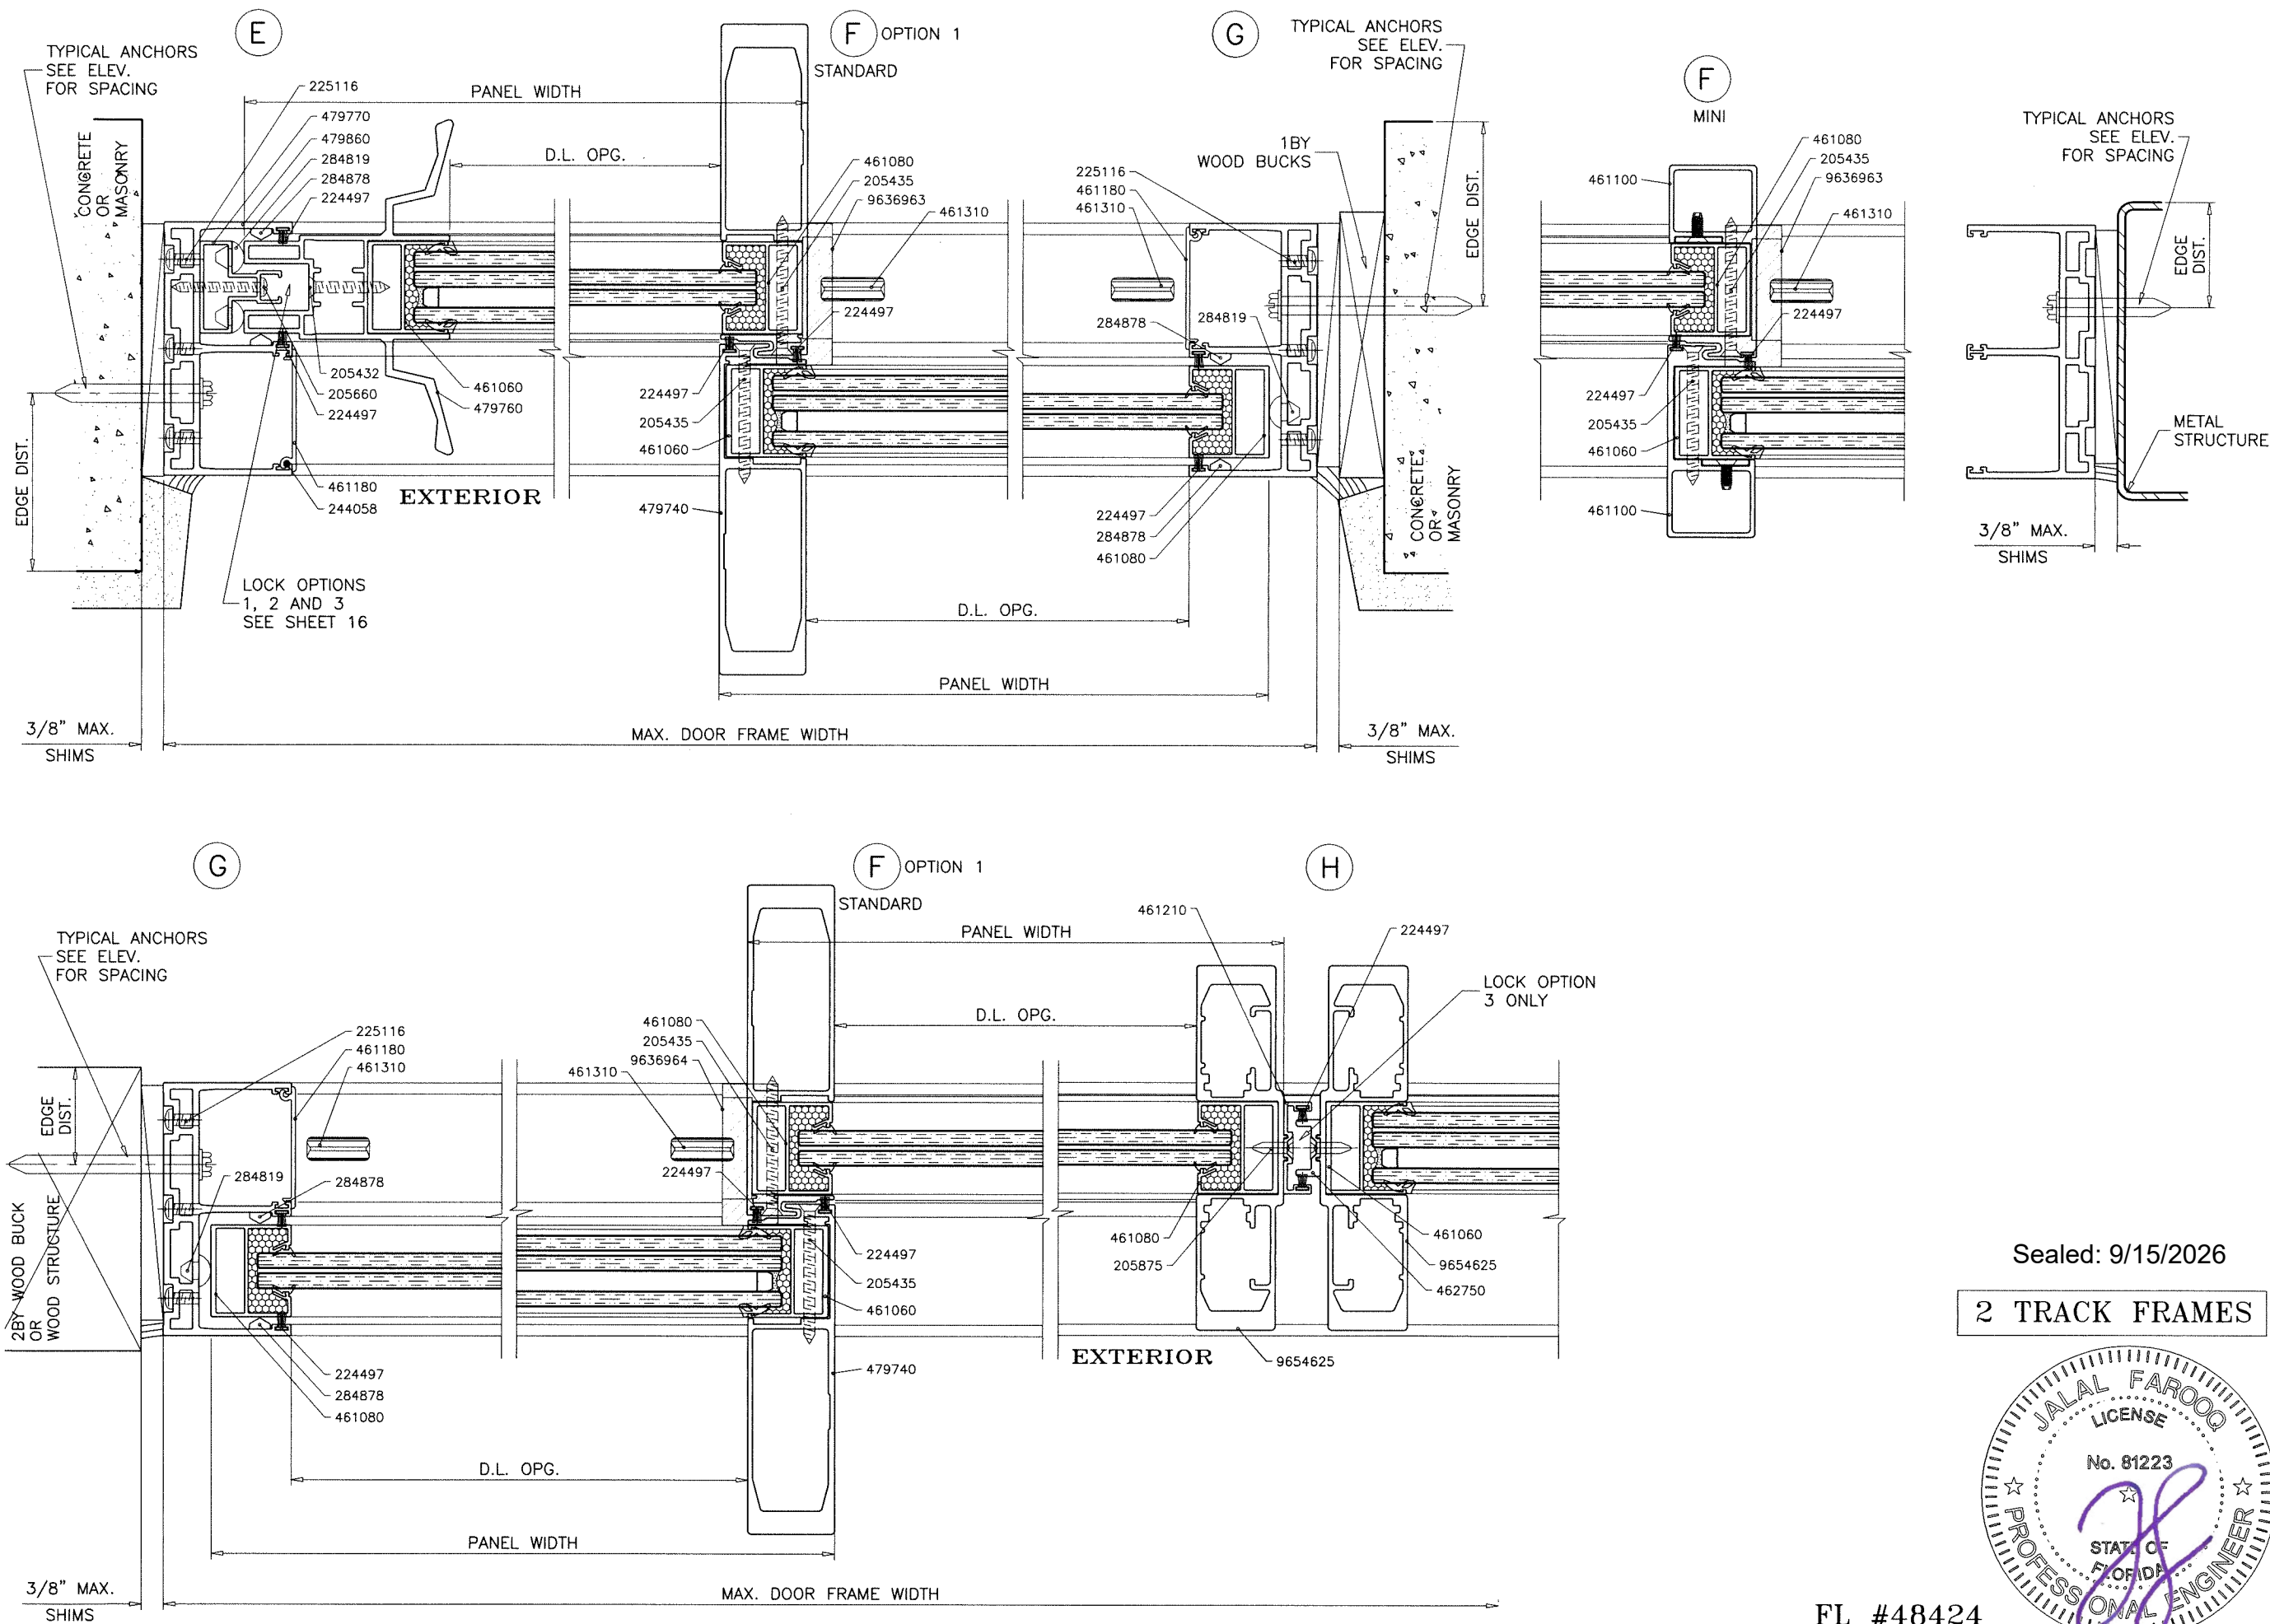

Sealed: 9/15/2026

2 TRACK FRAMES

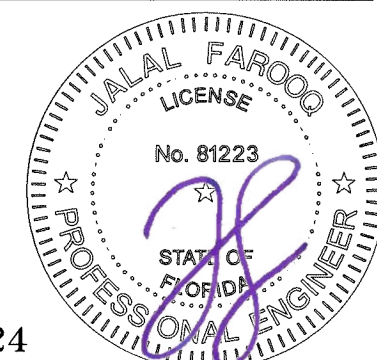

FL #48424

AL-FAROOQ CORPORATION
ENGINEERS & PRODUCT DEVELOPMENT
9360 SUNSET DRIVE, SUITE 220
MIAMI, FLORIDA 33173 (C.A.N. 3538)
TEL. (305) 264-8100 FAX. (305) 262-6978

COMP-ANL\26-27F-BF


ASS 39 PD.NI ALUM SLIDING GLASS DOOR (L.M.I.)

Bigfoot Door Corp.
1677 Airco Boulevard
Mississauga, ON. L4W 1H7
PHONE: (905) 602-5887 www.bigfootdoor.com


revisions:	
no	description

date: 09-08-26
scale: 3/8" = 1"
dr. by: TARIQ
chk. by:


drawing no.
26-27F
sheet 10 of 17

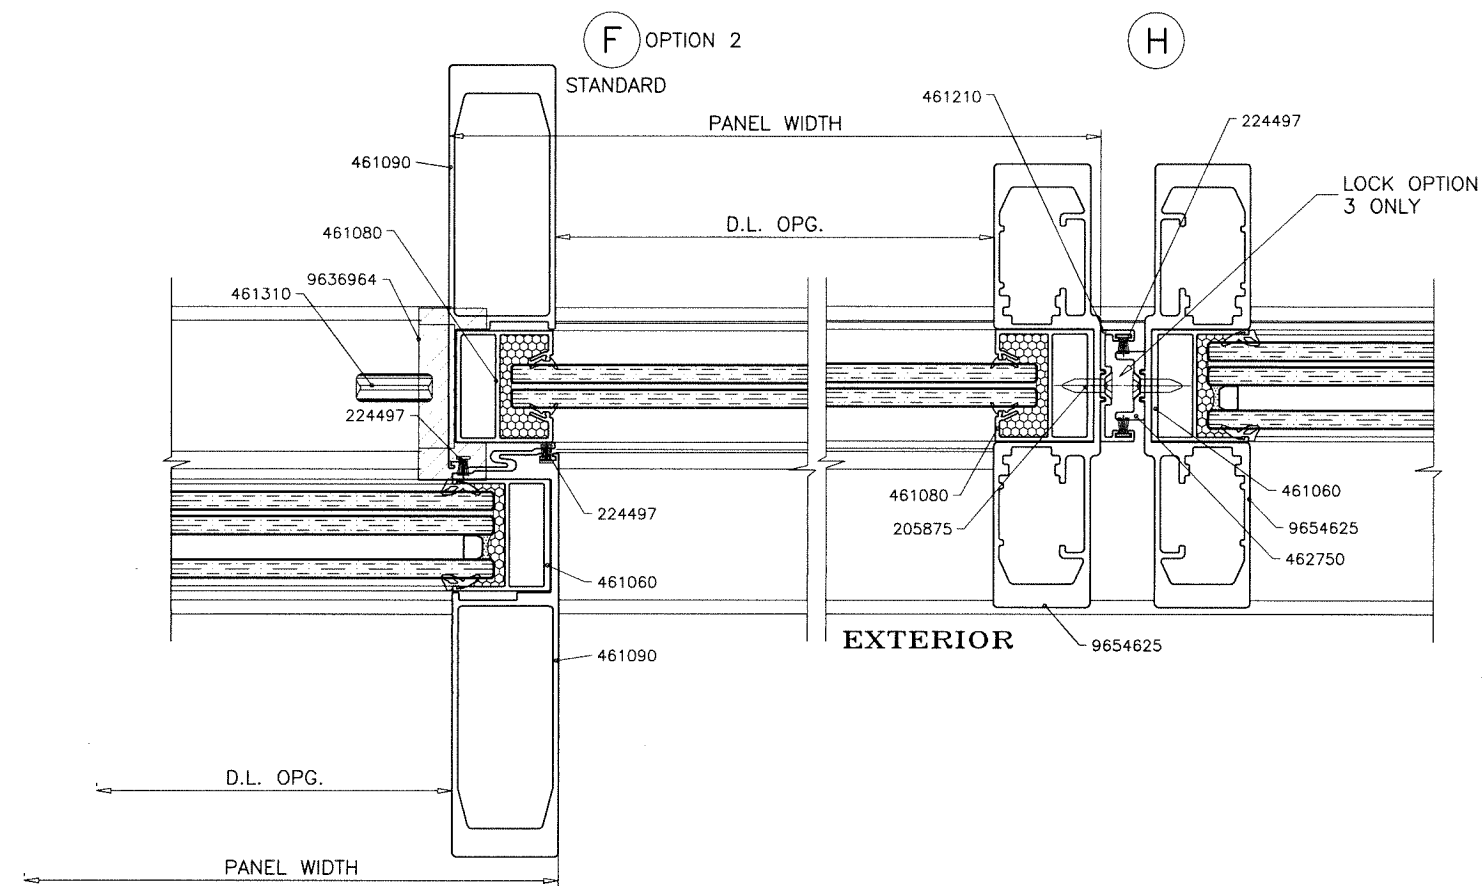

NOTE:
INTERLOCK STILES SHOWN AS OPTION #2
CAN BE USED IN 2 TRACK AND 3 TRACK FRAMES.

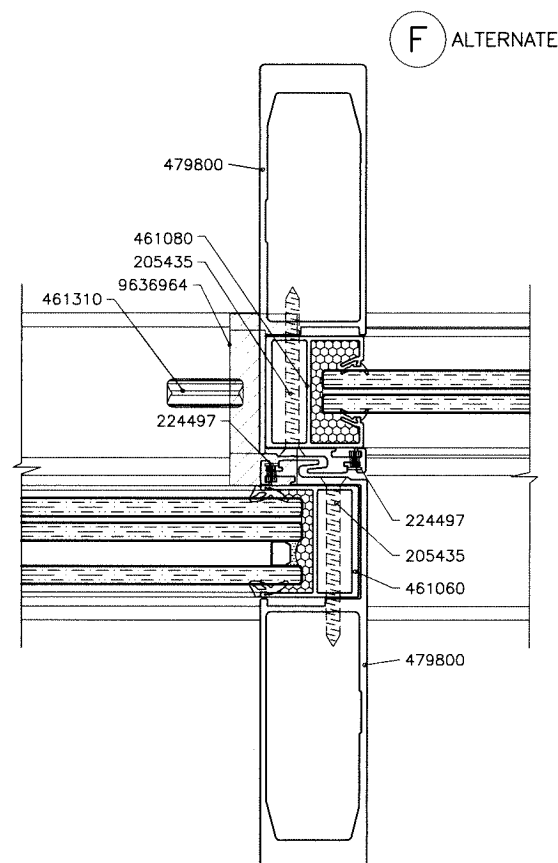

Sealed: 9/15/2026

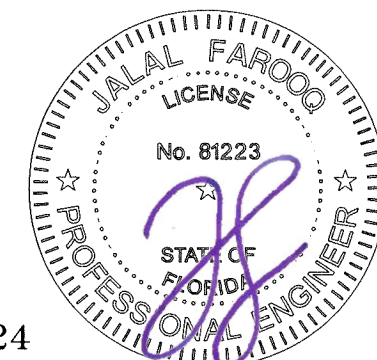

FL #48424

AL-FAROOQ CORPORATION
ENGINEERS & PRODUCT DEVELOPMENT
9360 SUNSET DRIVE, SUITE 220
MIAMI, FLORIDA 33173
(C.A.N. 3538)
TEL. (305) 264-8100 FAX. (305) 262-6978

ASS 39 PD.NI ALUM SLIDING GLASS DOOR (L.M.I.)

Bigfoot Door Corp.
1677 Avenue Boulevard



1677 Aimco Boulevard
Mississauga, ON. L4W 1H7
PHONE: (905) 602-5887 www.aimco.com

date:	09-08--26	
scale:	$\frac{3}{8}'' = 1''$	
dr. by:	TARIQ	
chk. by:		

revisions:	no	date	by	description

drawing no.
26-27F

sheet 10.1 of 17

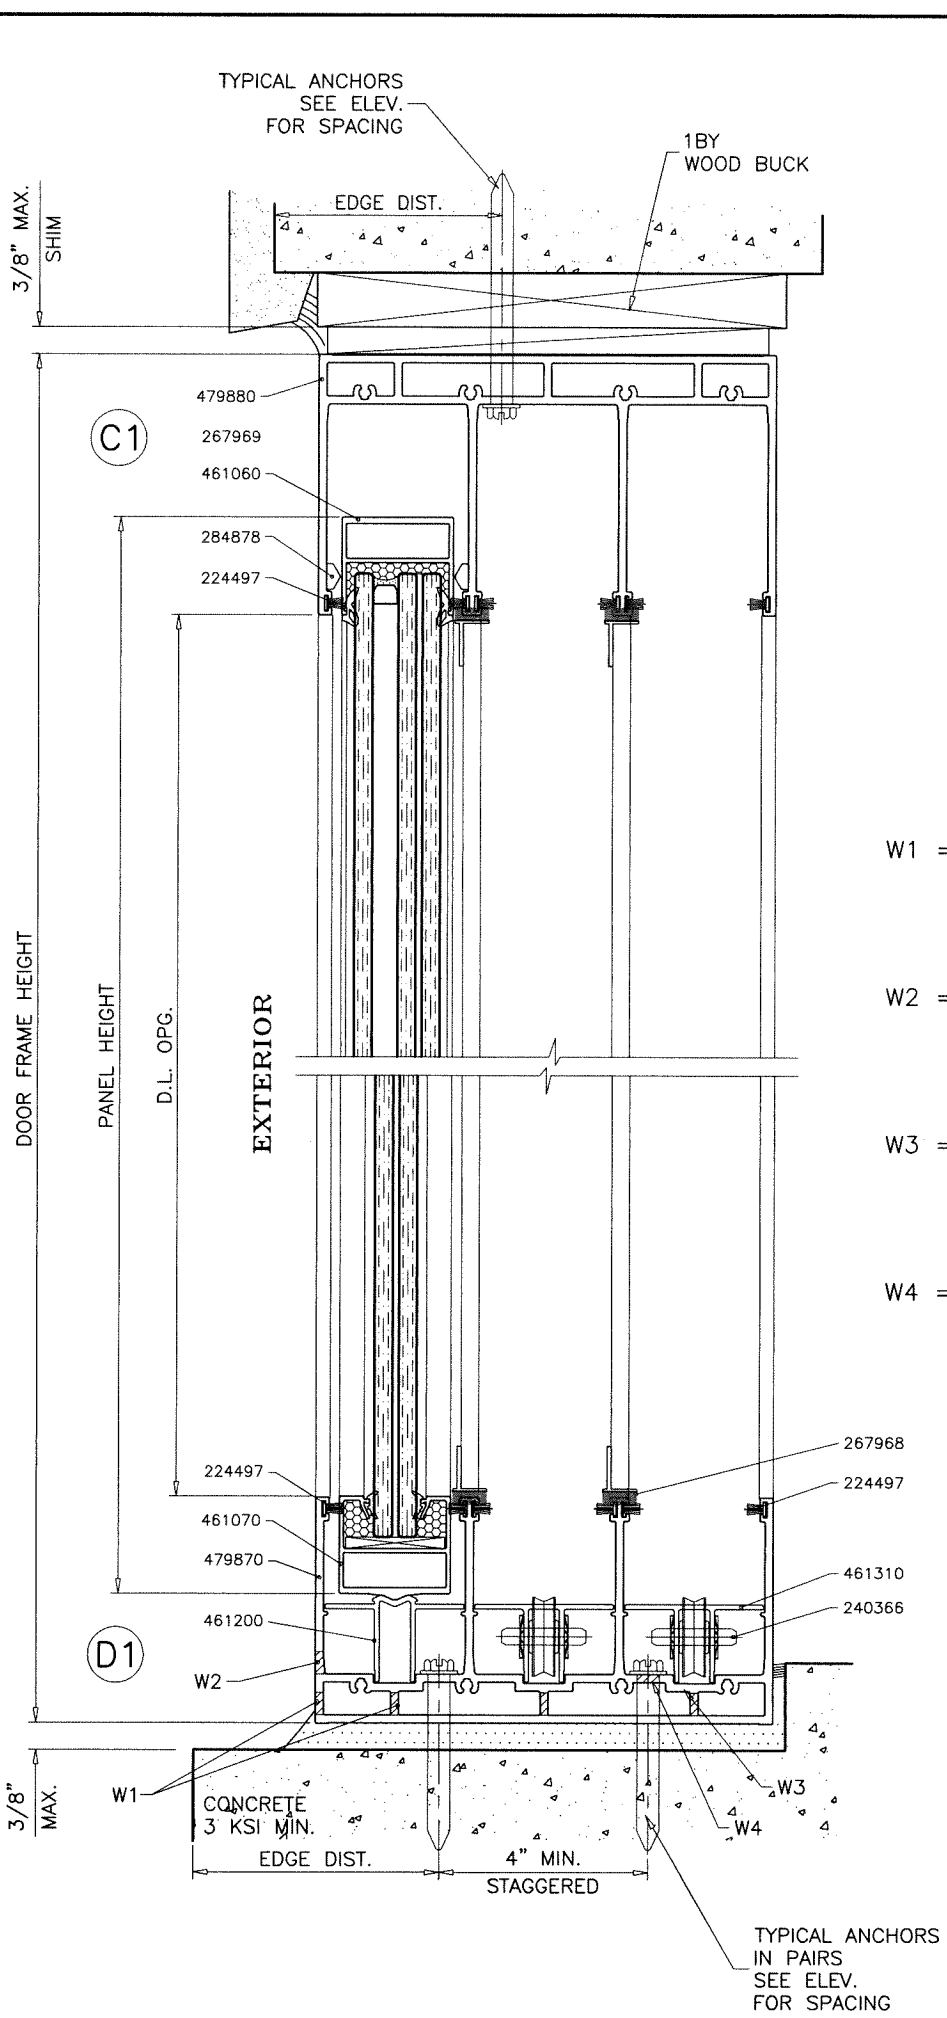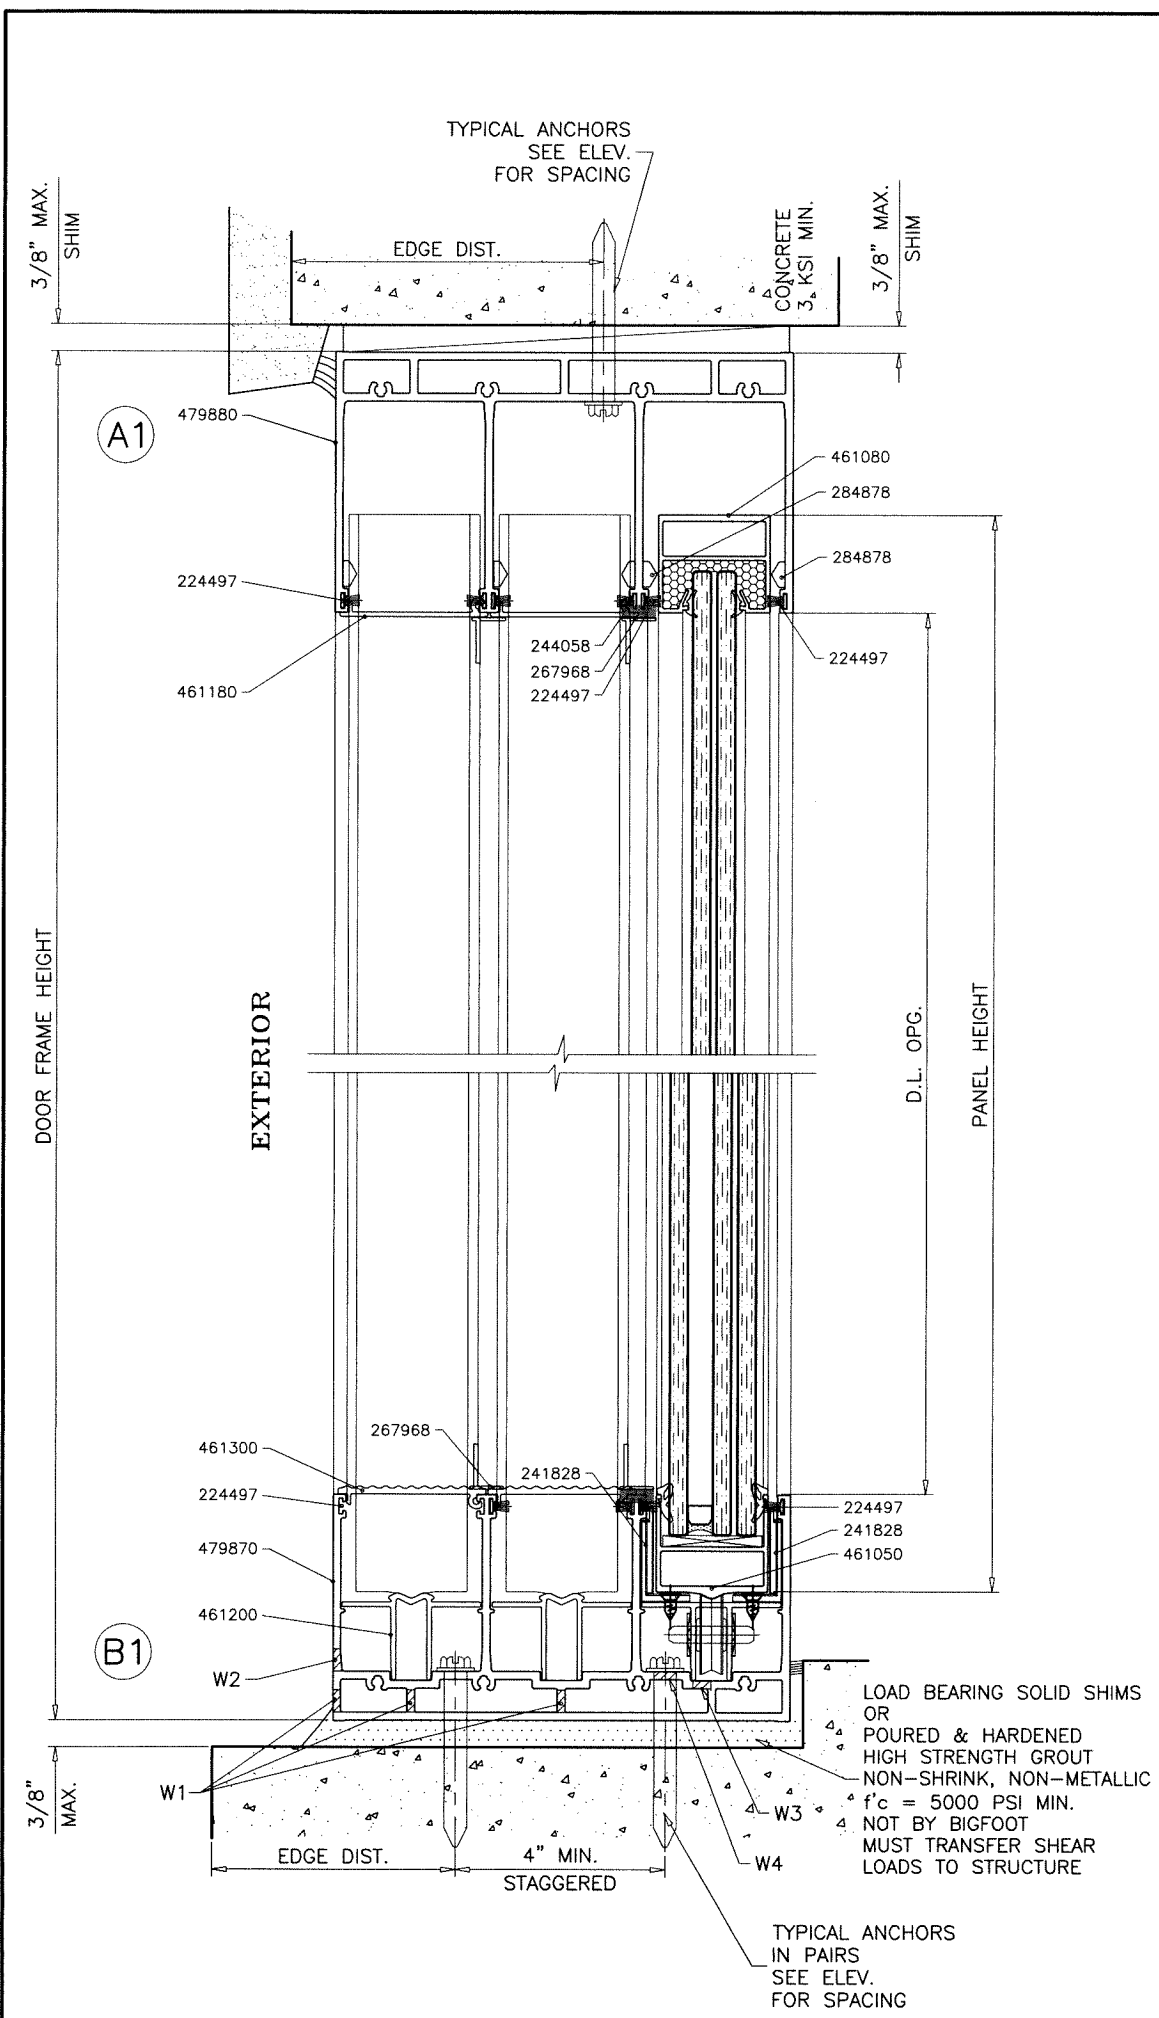

WEEPHOLES:

- W1 = 5/16" DIA. WEEP HOLES IN CLUSTERS OF 3 SPACED TOGETHER 1/2" APART. CLUSTERS LOCATED AT 4" FROM EACH END AND 8" TO THE LEFT AND RIGHT OF CENTERLINE.
- W2 = 5/16" DIA. WEEP HOLES IN CLUSTERS OF 3 SPACED TOGETHER 1/2" APART. CLUSTERS LOCATED AT 26" FROM EACH END AND 22" O.C.
- W3 = 1/4" DIA. WEEP HOLES IN CLUSTERS OF 3 SPACED TOGETHER 1/2" APART. CLUSTERS LOCATED AT 8" FROM EACH END AND 34-5/16" O.C.
- W4 = 5/16" DIA. WEEP HOLES IN CLUSTERS OF 3 SPACED TOGETHER 1/2" APART. CLUSTERS LOCATED AT 8" FROM EACH END AND 34-5/16" O.C.

Sealed: 9/15/2026
3 TRACK FRAMES



FL #48424

AL-FAROOQ CORPORATION
 ENGINEERS & PRODUCT DEVELOPMENT
 9360 SUNSET DRIVE, SUITE 220
 MIAMI, FLORIDA 33173
 TEL. (305) 264-8100 FAX. (305) 262-6978

COMP-ANL\26-27F-BF

ASS 39 PD.NI ALUM SLIDING GLASS DOOR (L.M.I.)

www.bigfootdoor.com


Bigfoot Door Corp.
 1677 Aimco Boulevard
 Mississauga, ON. L4W 1H7
 PHONE: (905) 602-5887

revisions:




no	date	by	description

date: 09-08-26
 scale: 3/8" = 1"
 dr. by: TARIQ
 chk. by:

drawing no.
26-27F
 sheet 11 of 17

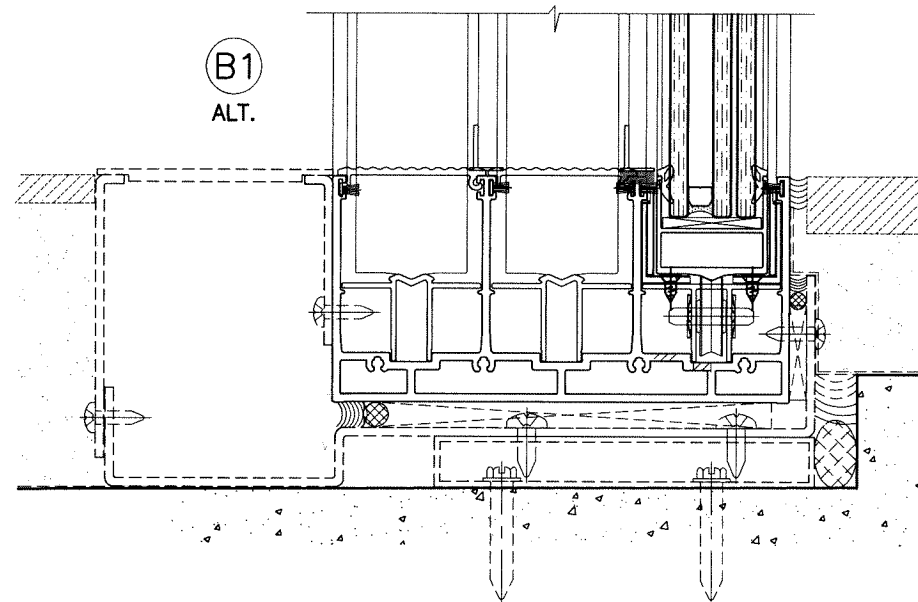


NOT PART OF THIS APPROVAL
DRAINAGE TO BE DESIGNED SEPARATELY
FOR WATER INFILTRATION RESISTANCE

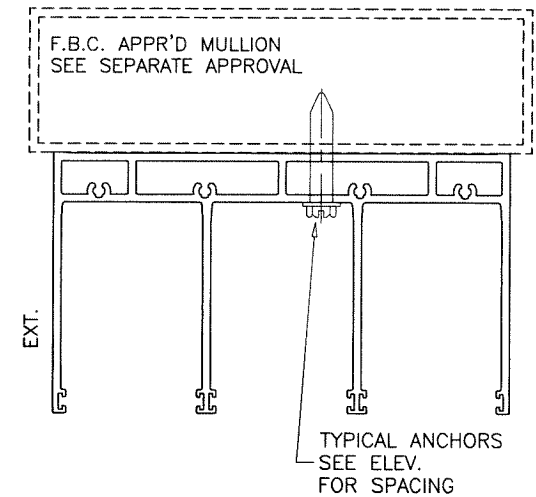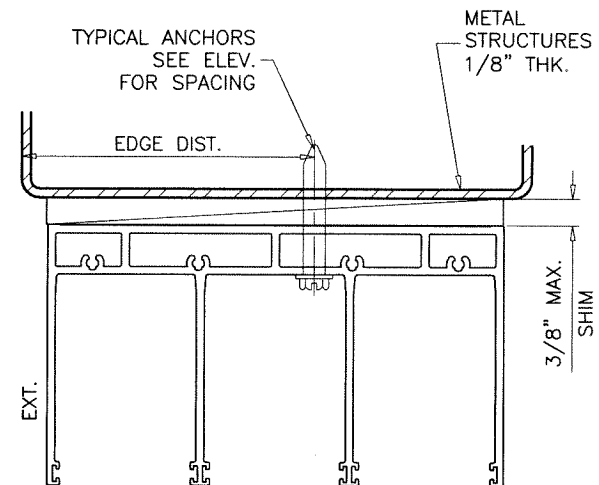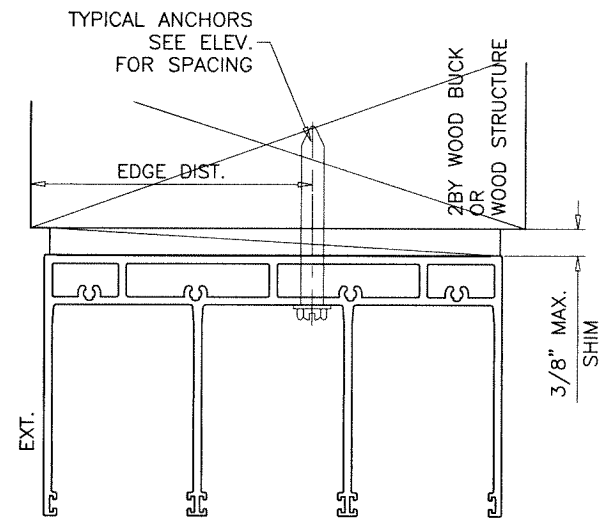

Sealed: 9/15/2026

3 TRACK FRAMES

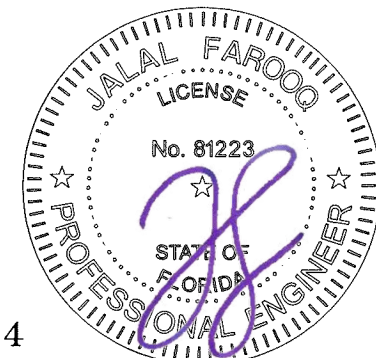

FL #48424

af c
AL-FAROOQ CORPORATION
ENGINEERS & PRODUCT DEVELOPMENT
9360 SUNSET DRIVE, SUITE 220
MIAMI, FLORIDA 33173 (C.A.N. 3538)
TEL. (305) 264-8100 FAX. (305) 262-6978
COMP-ANL\26-27F-BF


ASS 39 PD.NI ALUM SLIDING GLASS DOOR (L.M.I.)

Bigfoot Door Corp.
1677 Aimco Boulevard
Mississauga, ON. L4W 1H7
PHONE: (905) 602-5887 www.bigfootdoor.com

revisions:
no date by description

date: 09-08-26
scale: 3/8" = 1"
dr. by: TARIQ
chk. by:

drawing no.
26-27F
sheet 12 of 17

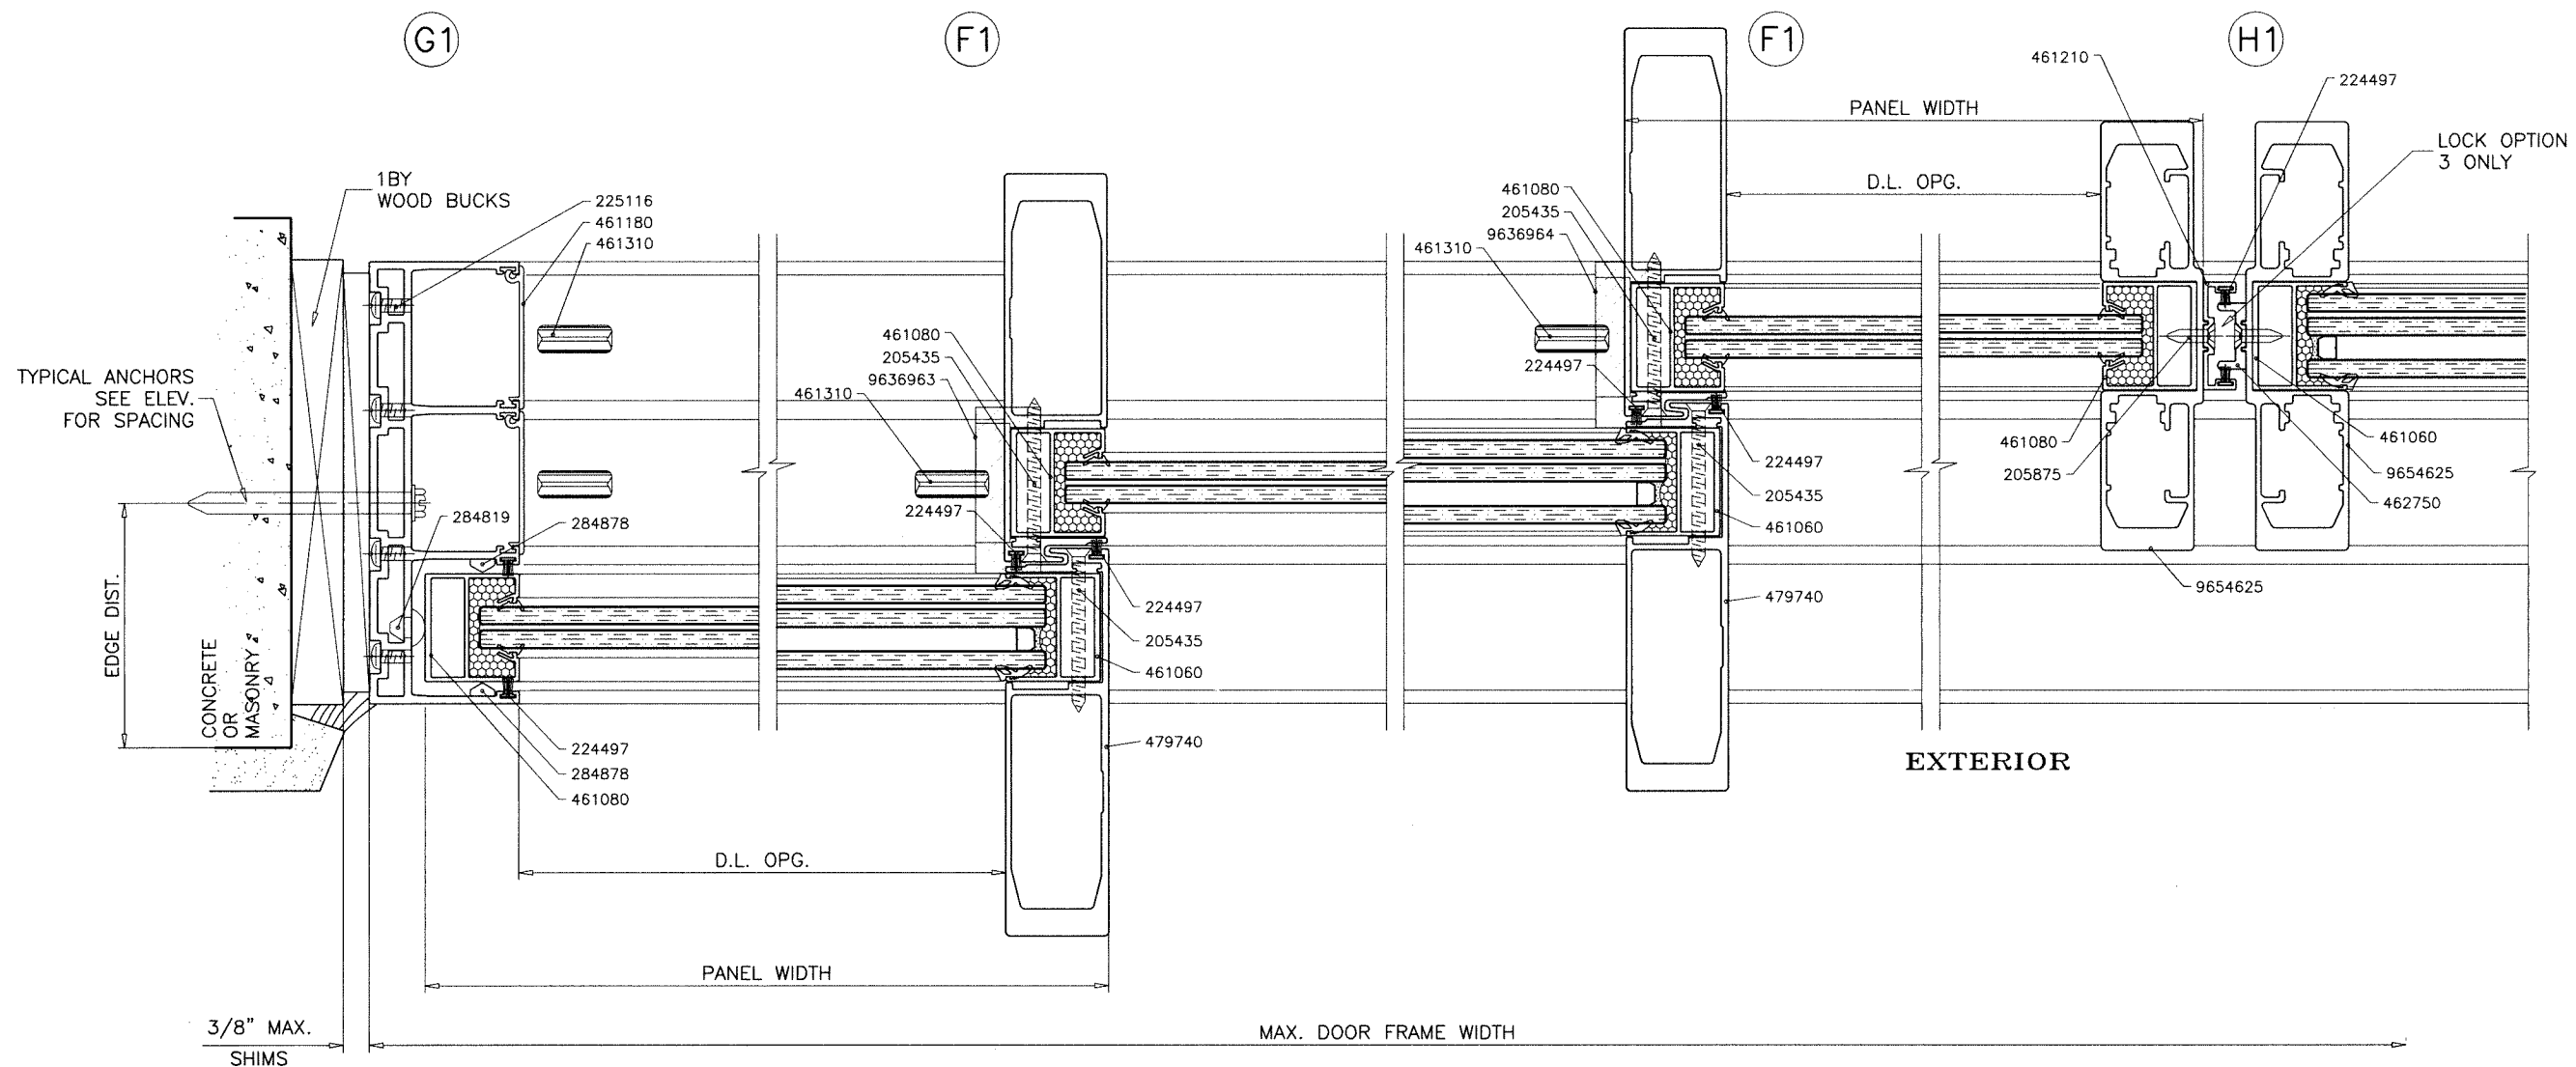

Sealed: 9/15/2026

3 TRACK FRAMES



FL #48424

AL-FAROOQ CORPORATION
ENGINEERS & PRODUCT DEVELOPMENT
9360 SUNSET DRIVE, SUITE 220
MIAMI, FLORIDA 33173
TEL. (305) 262-6978
FAX. (305) 264-8100
COMP-ANL 26-27F-BF

Bigfoot Door Corp.
1677 Aimco Boulevard
Mississauga, ON. L4W 1H7
PHONE: (905) 602-5887
www.bigfootdoor.com

revisions:		no		date		by		description	

date: 09-08-26

scale: 3/8" = 1"


dr. by: TARIQ

chk. by:


drawing no.

26-27F

sheet 14 of 17

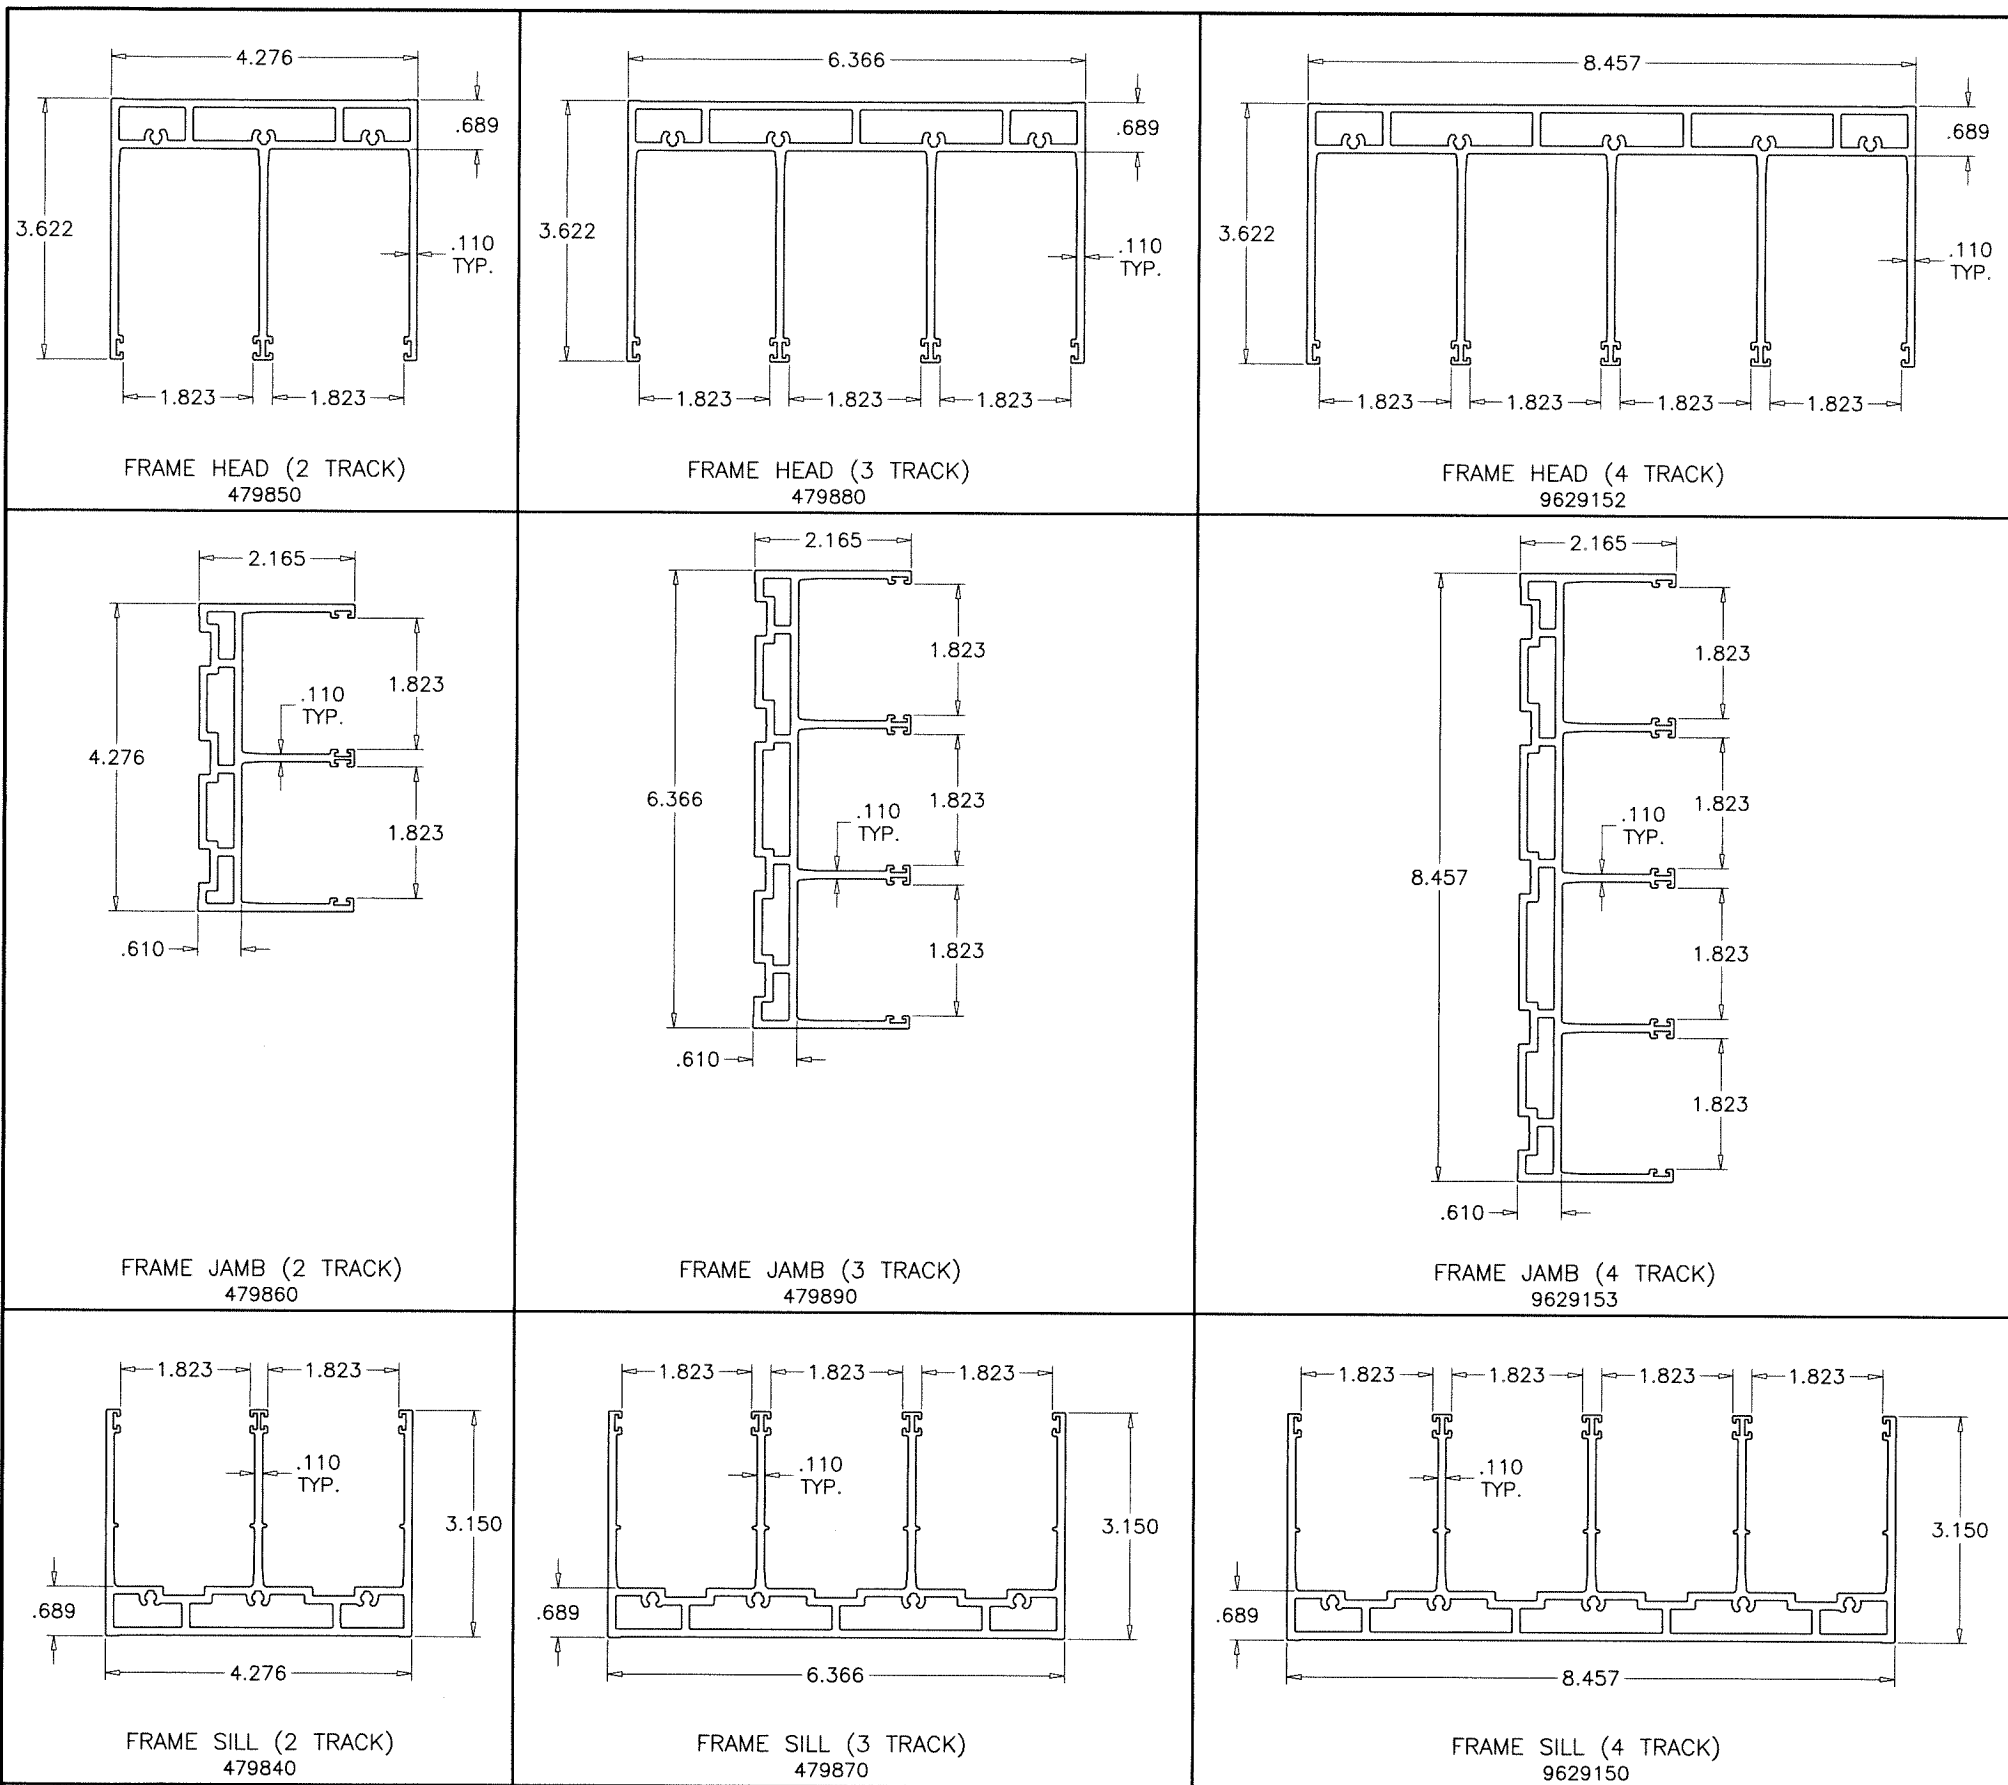

FL #48424

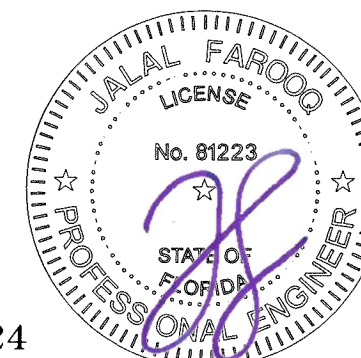

Sealed: 9/15/2026

AL-FAROOQ CORPORATION
 ENGINEERS & PRODUCT DEVELOPMENT
 9360 SUNSET DRIVE, SUITE 220
 MIAMI, FLORIDA 33173 (C.A.N. 3538)
 TEL. (305) 264-8100 FAX. (305) 262-6978
 COMP-ANL\26-27F-BF


ASS 39 PD.NI ALUM SLIDING GLASS DOOR (L.M.I.)

Bigfoot Door Corp.
 1677 Aimco Boulevard
 Mississauga, ON. L4W 1H7
 PHONE: (905) 602-5887 www.bigfootdoor.com

revisions:	no	date	by	description

date: 09-08-26
 scale: 3/8" = 1"
 dr. by: TARIQ
 chk. by:

drawing no.
26-27F
 sheet 15 of 17

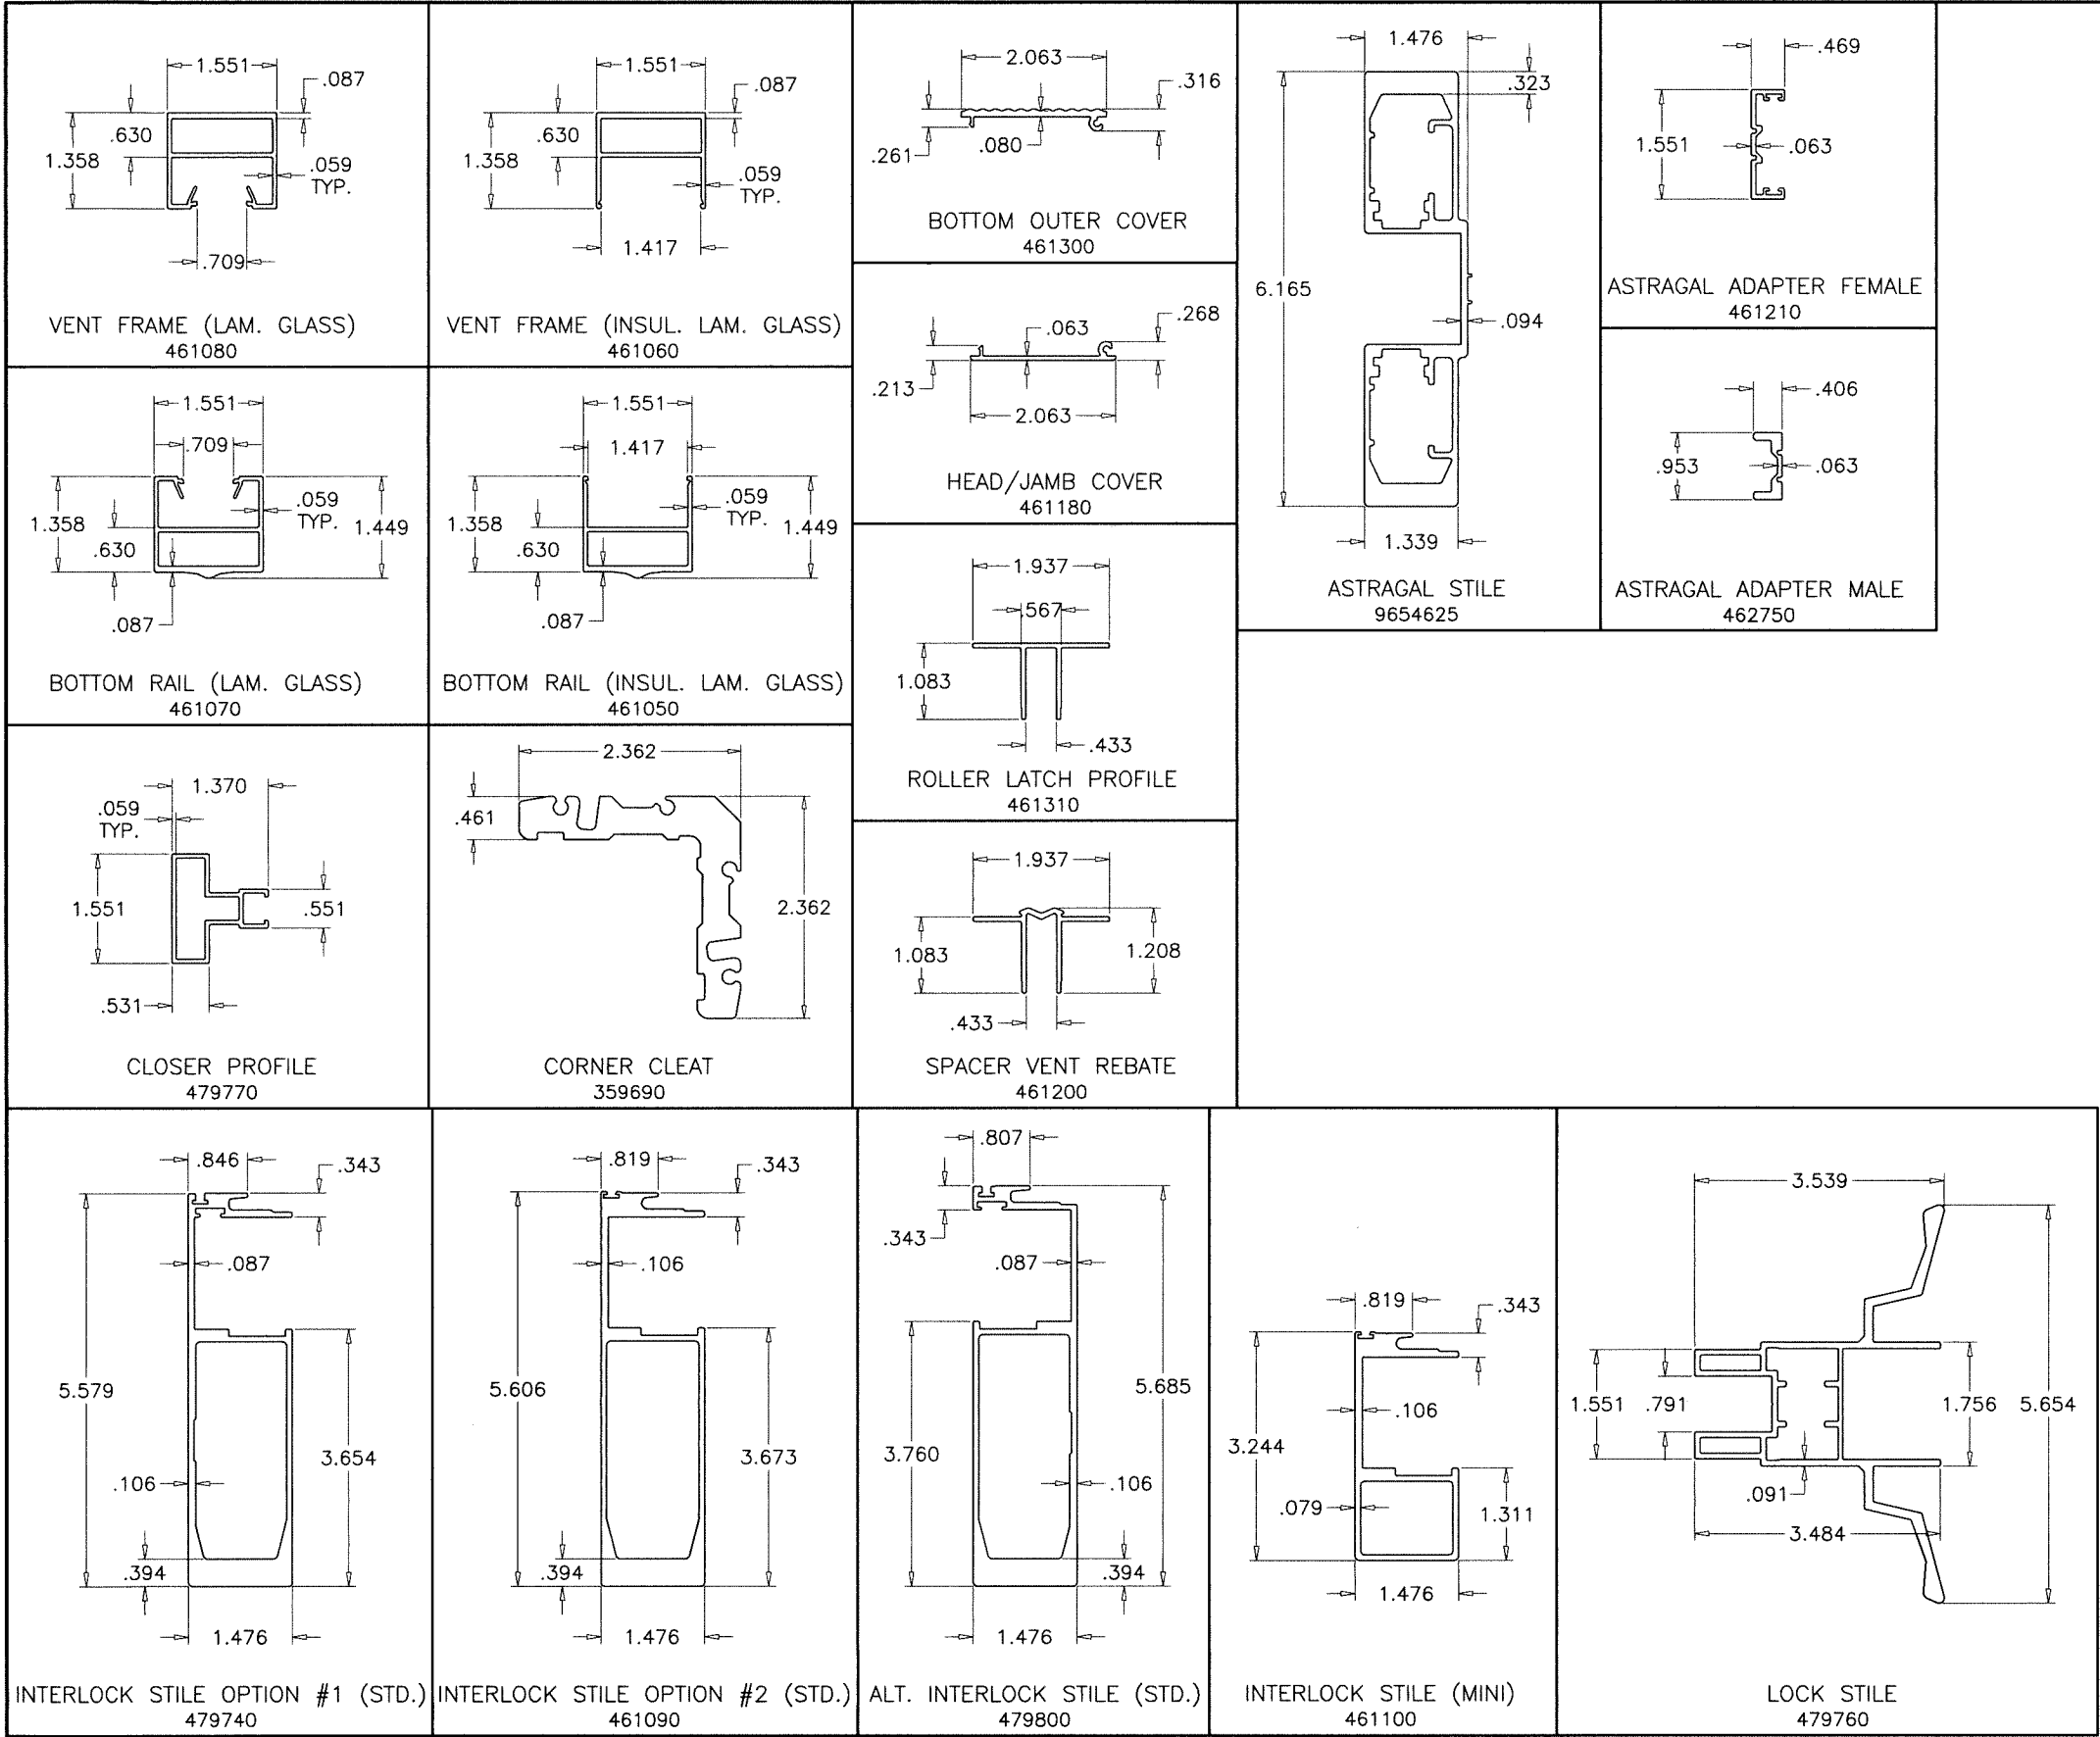

Sealed: 9/15/2026

FL #48424

AL-FAROOQ CORPORATION
 ENGINEERS & PRODUCT DEVELOPMENT
 9360 SUNSET DRIVE, SUITE 220
 MIAMI, FLORIDA 33173
 TEL. (305) 264-8100 FAX. (305) 262-6978
 COMP-ANL\26-27F-BF

Bigfoot Door Corp.
 1677 Airco Boulevard
 Mississauga, ON. L4W 1H7
 PHONE: (905) 602-5887 www.bigfootdoor.com

revisions:		date		description	
no	date	no	date	description	description

date: 09-08-26

scale: 3/8" = 1"

dr. by: TARIQ

chk. by:

drawing no.

26-27F

sheet 15.1 of 17

PART #	QUANTITY	DESCRIPTION	MATERIAL	MANF./SUPPLIER/REMARKS
284878	—	CENTERING PIECE	EPDM	DUROMETER 80±5 SHORE A
359690	—	CORNER CLEAT PROFILE	6063-T6	—
461070	—	BOTTOM RAIL (LAM. GLASS)	6063-T6	—
461050	—	BOTTOM RAIL (INSUL. LAM. GLASS)	6063-T6	—
461060	—	VENT FRAME (LAM. GLASS)	6063-T6	—
461080	—	VENT FRAME (INSUL. LAM. GLASS)	6063-T6	—
461180	—	HEAD/JAMB COVER	6063-T6	—
461200	—	SPACER VENT REBATE	6063-T6	—
461300	—	BOTTOM COVER	6063-T6	—
461310	—	ROLLER LATCH PROFILE	6063-T6	—
479740	—	INTERLOCK STILE OPTION #1 (STANDARD)	6063-T6	—
461090	—	INTERLOCK STILE OPTION #2 (STANDARD)	6063-T6	—
461100	—	INTERLOCK STILE (MINI)	6063-T6	—
479800	—	ALT. INTERLOCK STILE (STANDARD)	6063-T6	—
479760	—	LOCK STILE	6063-T6	—
9654625	—	ASTRAGAL STILE	6063-T6	—
461210	—	ASTRAGAL ADAPTER FEMALE	6063-T6	—
462750	—	ASTRAGAL ADAPTER MALE	6063-T6	—
479770	—	CLOSER PROFILE	6063-T6	—
479840	—	FRAME SILL (2 TRACK)	6063-T6	—
479870	—	FRAME SILL (3 TRACK)	6063-T6	—
9629150	—	FRAME SILL (4 TRACK)	6063-T6	—
479850	—	FRAME HEAD (2 TRACK)	6063-T6	—
479880	—	FRAME HEAD (3 TRACK)	6063-T6	—
9629152	—	FRAME HEAD (4 TRACK)	6063-T6	—
479860	—	FRAME JAMB (2 TRACK)	6063-T6	—
479890	—	FRAME JAMB (3 TRACK)	6063-T6	—
9629153	—	FRAME JAMB (4 TRACK)	6063-T6	—
240366	—	ROLLER	ST. STEEL	—
254519	—	DOOR STOP, BLACK	6063-T6	—
276827	—	LOCKING LEVER LH9005	6063-T6	—
276931	—	DOOR STOP RAL 9005	—	—
281151	—	SINGLE POINT LOCK	—	—
281152	—	3 POINT LOCK	—	—
281157	—	STRIKE PLATE	ST. STEEL	—
224497	—	BRUSH SEAL	WOOL	—
284068	—	GLAZING GASKET 3MM (LAM. GLASS)	EPDM	DUROMETER 80±5 SHORE A
244203	—	GLAZING GASKET 3MM (INSUL. LAM. GLASS)	EPDM	DUROMETER 80±5 SHORE A
278502	—	EDGE COVER 9005	—	—
278576	—	SEAL KIT	—	—
284819	—	REBATE DOOR STOP	—	—
205080	—	C. SUNK SCREW B3.9X13	ST. STEEL	—
205432	—	C. SUNK SCREW B4.8X35	ST. STEEL	—
205435	—	C. SUNK SCREW B4.8X60	ST. STEEL	—
205660	—	OH SCREW S.B4.2X38 A4	ST. STEEL	—
205666	—	DIN7982DACRO. B3.9X45	ST. STEEL	—
225010	—	C. SUNK SCREW #10 X 5/8"	ST. STEEL	—
225116	—	S-D.SWST4.8X45TORX25	ST. STEEL	—
225198	—	SPECIAL SCREW M6	ST. STEEL	—
244058	—	GASKET CORD 2.5MM SW	—	—
267968	—	SEAL	—	—
267990	—	MULL JOINT SEAL	—	—
9624596	—	END CAP G.BAR 9005	—	—
281776	—	END CAP STRUCT. 9005	—	—
288180	—	SPECIAL ADHESIVE	—	—
9636963	—	LEFT SIDE SPLASH GUARD, ATTACHED W/ (1) 1/4" X 3/4" PH SCREW	PVC	—
9636964	—	RIGHT SIDE SPLASH GUARD, ATTACHED W/ (1) 1/4" X 3/4" PH SCREW	PVC	—

SEALANT:

ALL JOINTS AND FRAME CONNECTIONS SEALED WITH WHITE/ALUMINUM COLORED SILICONE.

LOCKS:

OPTION #1

SURFACE MOUNT METALLIC THREE PLY DUAL HOOK LOCK AT 36" FROM BOTTOM FASTENED TO LOCK STILE WITH (2) #10 X 1-1/2" FH SELF DRILLING SCREWS

SURFACE MOUNT METALLIC KEEPER FACING LOCK AT 38" FROM BOTTOM FASTENED WITH (2) #10 X 1-1/2" FH SMS

OPTION #2


SURFACE MOUNT METALLIC 3 POINT LOCK AT 36" FROM BOTTOM FASTENED TO LOCK STILE WITH (2) #10 X 1-1/2" FH SELF DRILLING SCREWS

SURFACE MOUNT METALLIC KEEPER FACING LOCK AT 38" FROM BOTTOM FASTENED WITH (2) #10 X 1-1/2" FH SMS

OPTION #3

THUMB TURN LOCK (270 047) AT 36" FROM BOTTOM WITH ALUMINUM DOUBLE LATCH (220 587) ON HEAD AND SILL, LOCKING BAR (138 660) AND LOCKING BAR SHOOT BOLTS (240 786 & 240 787)

Sealed: 9/15/2026

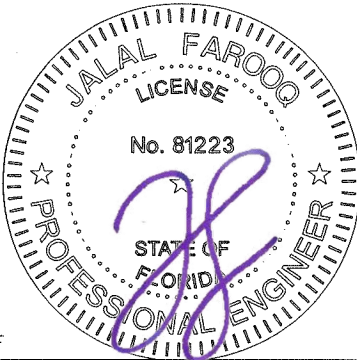

FL #48424

af c

AL-FAROOQ CORPORATION
ENGINEERS & PRODUCT DEVELOPMENT
9360 SUNSET DRIVE, SUITE 220
MIAMI, FLORIDA 33173
TEL. (305) 262-6978
FAX. (305) 262-8100

ASS 39 PD.NI ALUM SLIDING GLASS DOOR (L.M.I.)

Bigfoot Door Corp.
1677 Aimco Boulevard
Mississauga, ON. L4W 1H7
PHONE: (905) 602-5887
www.bigfootdoor.com


revisions:
no date by description

date: 09-08-26
scale: 3/8" = 1"
dr. by: TARIQ
chk. by:


drawing no.
26-27F

sheet 16 of 17


COMP-ANL\26-27F-BF

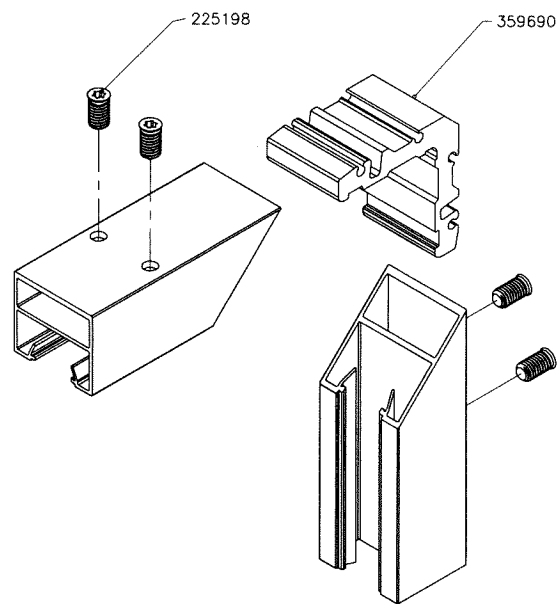


PANEL TOP/BOTTOM CORNER

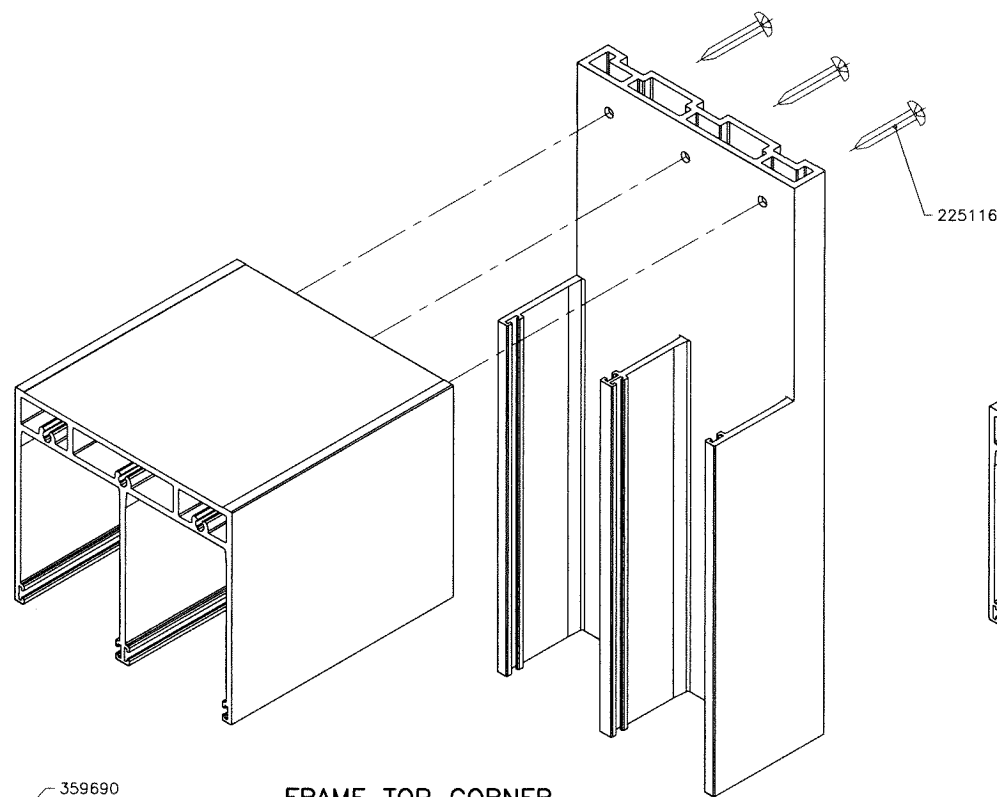


FRAME TOP CORNER
(2 TRACK FRAME)

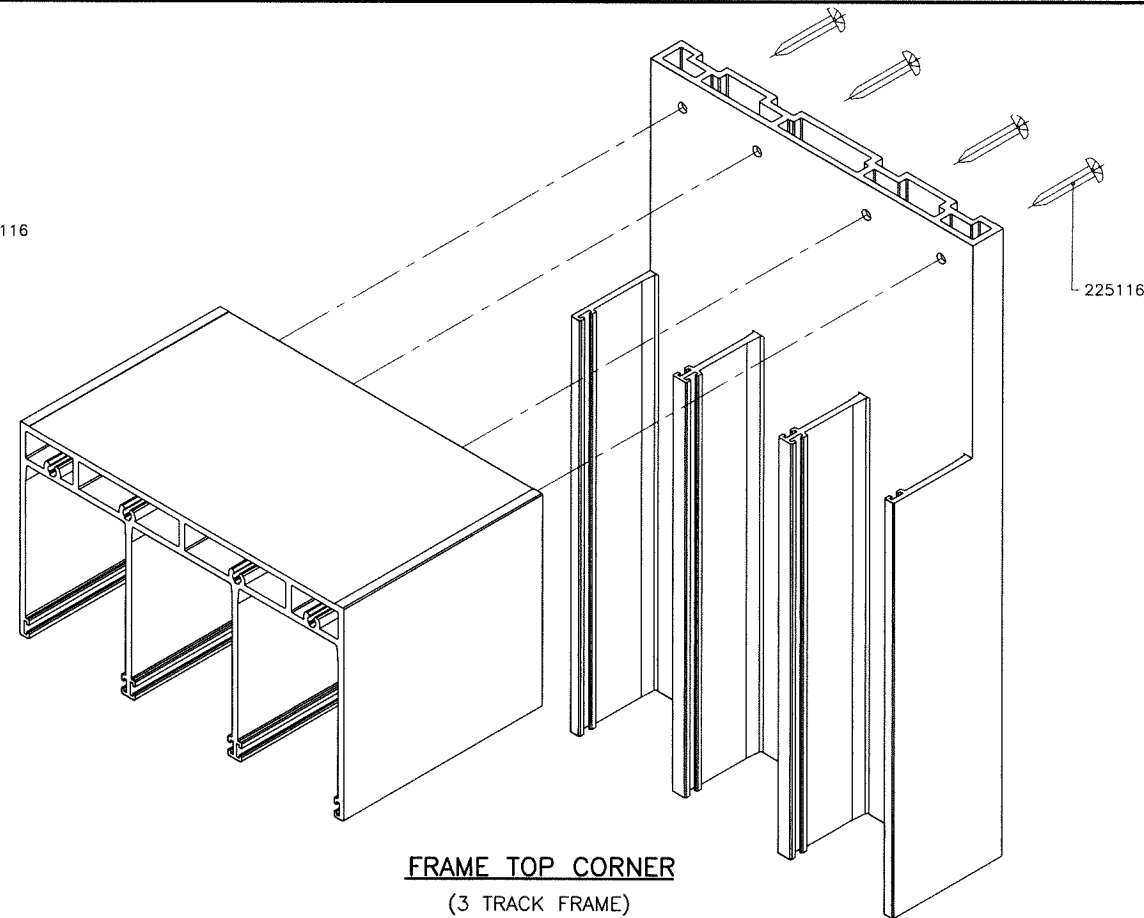

FRAME TOP CORNER
(3 TRACK FRAME)

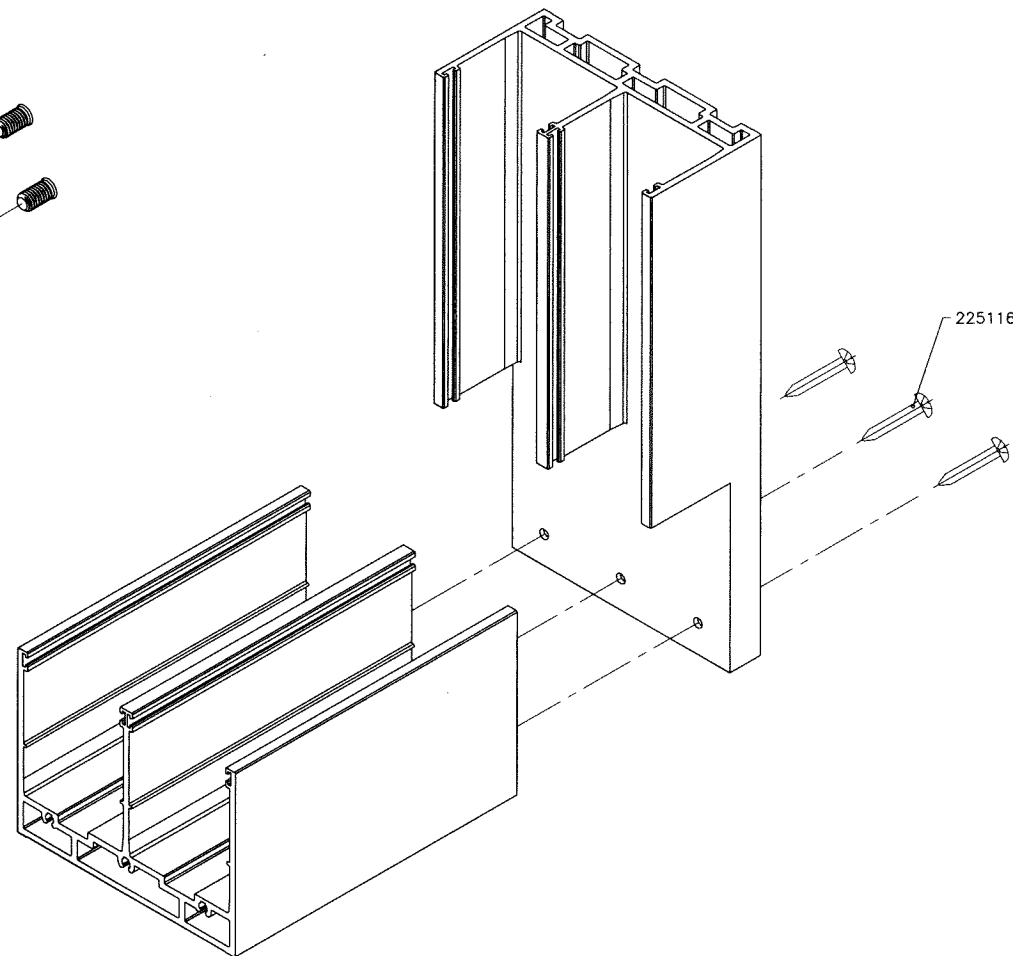


FRAME BOTTOM CORNER
(2 TRACK FRAME)

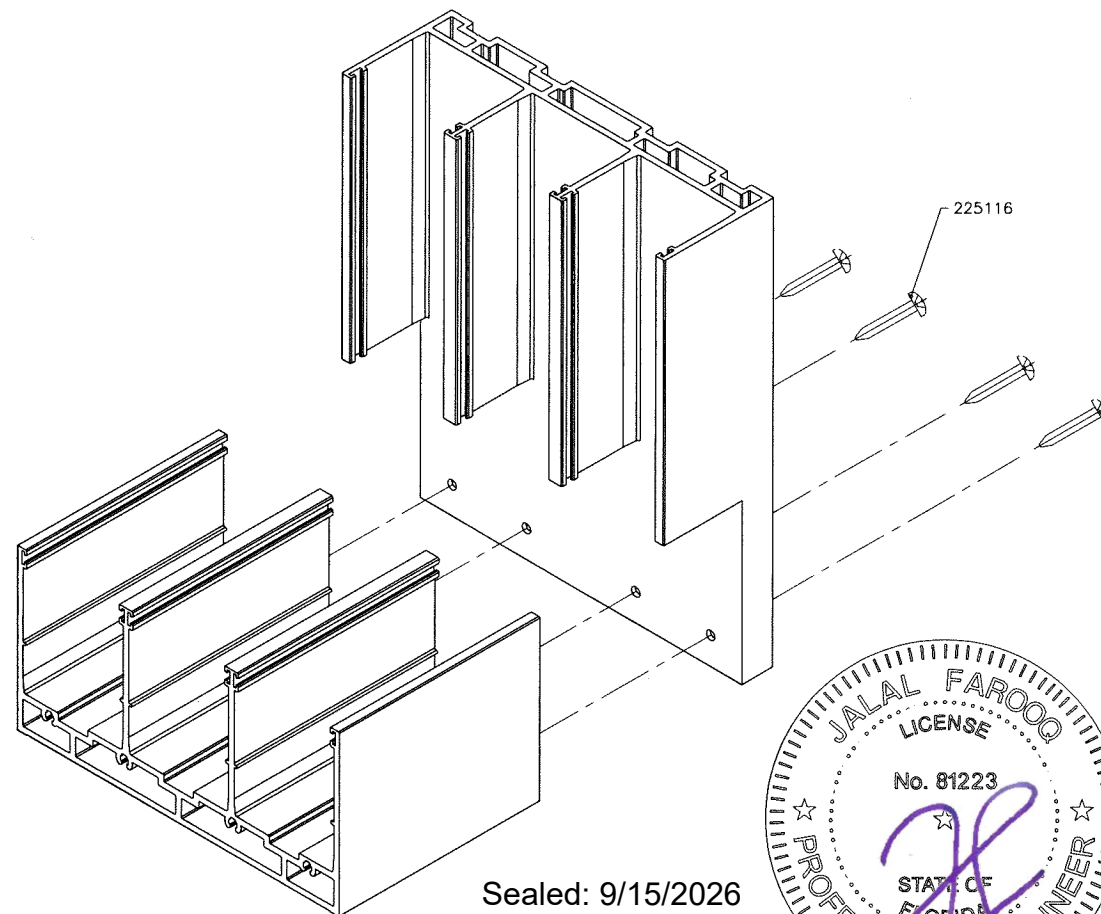

FRAME BOTTOM CORNER
(3 TRACK FRAME)

Sealed: 9/15/2026

FL #48424

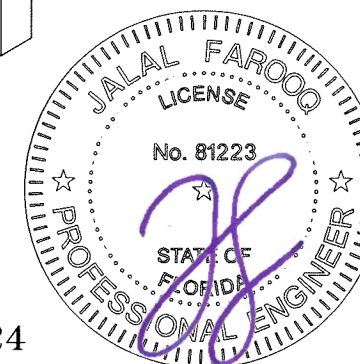

ASS 39 PD.NI ALUM SLIDING GLASS DOOR (L.M.I.)

Bigfoot Door Corp.

1677 Aimco Boulevard

Mississauga, ON. L4W 1H7

PHONE: (905) 602-5887

www.bigfootdoor.com

AL-FAROOQ CORPORATION

ENGINEERS & PRODUCT DEVELOPMENT

9360 SUNSET DRIVE, SUITE 220

MIAMI, FLORIDA 33173

TEL. (305) 264-8100

FAX. (305) 262-6978

(C.A.N. 3538)

revisions:	
no	description

date: 09-08-26	scale: 3/8" = 1"	dr. by: TARIQ	chk. by:
----------------	------------------	---------------	----------

drawing no.

26-27F

sheet 17 of 17

afC

COMP-ANL\26-27F-BF