


SHEET LEGEND	
Sheet: 1 of 1	PRIMARY

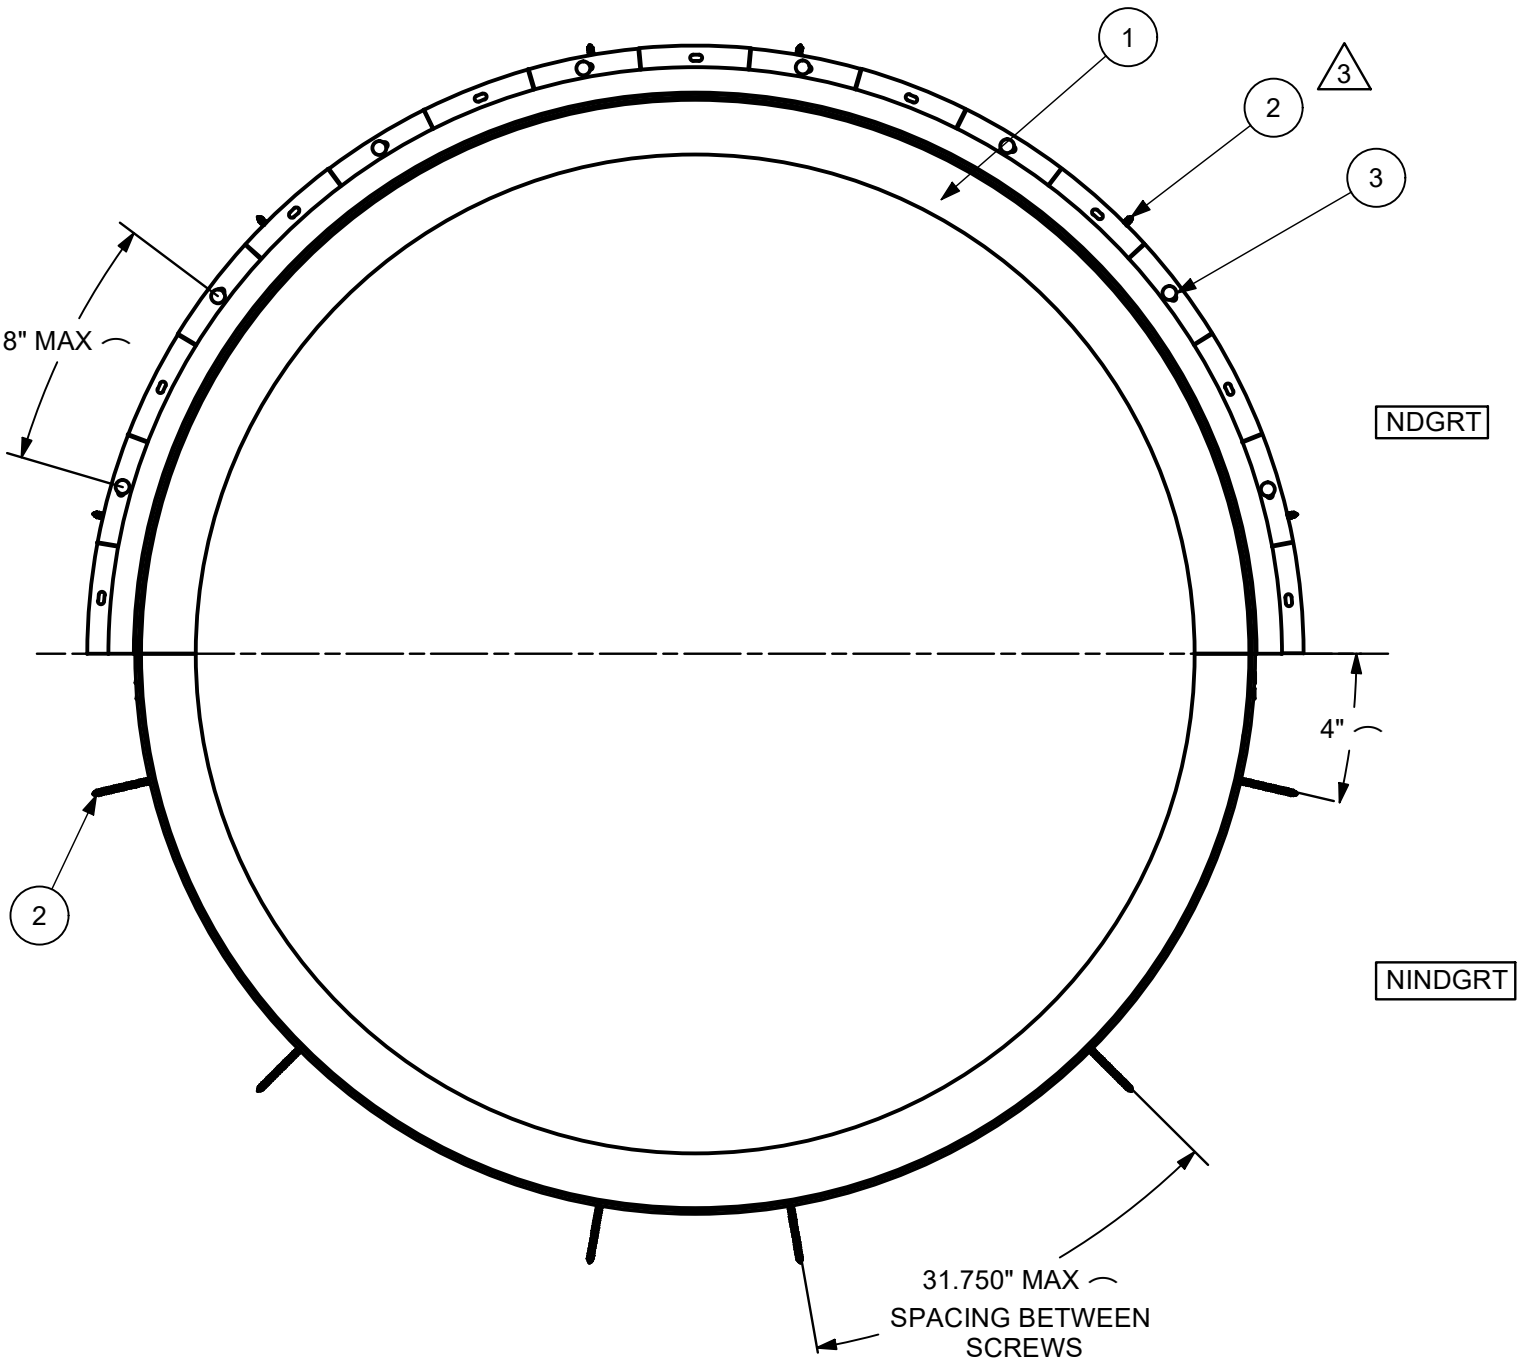

NOTES:

1. FOR GENERAL SPECIFICATIONS, REFER TO DOC 00003952
2. FOR FASTENERS PLACED INTO CHEMICALLY TREATED FRAMING MATERIAL, USE 0.90 OZ/FT^2 MINIMUM, ZINC HOT DIPPED GALVANIZED STEEL TYPE 304 OR 316
- △ 3. NAIL FIN USED ON FULL FRAME INSTALLATIONS ONLY
4. FOR INSTALLATION SCREW LOCATIONS, REFER TO DOC 00072861
5. THIS PRINT IS FOR STRUCTURAL PERFORMANCE ONLY. FOR FLASHING AND SEALING INSTRUCTIONS, REFER TO INSTALLATION INSTRUCTIONS
6. FOR INSTALLATION METHODS, REFER TO DOC 00082112

CATEGORY:
DIRECT GLAZE

UNIT TYPE:
NDGRT, NINDGRT

UNIT	MAX FRAME SIZE	DP RATING
NDGRT/NINDGRT	83 x 83-1/2	+50/-50
NDGRT/NINDGRT	74 x 74-1/2	+50/-50

3	NA	2" ROOFING NAIL
2	00031237	#8-15 X 2.000 TYPE A, TORX, TH, FULL THREAD
1	00087972	GLAZING ASSEMBLY, RT27
ITEM	DWG NO	DESCRIPTION

PARTS LIST

MARVIN  RESEARCH & DEVELOPMENT				
COLLECTION: INFINITY				
DWG TYPE: INSTALLATION				
DESCRIPTION: INSTALLATION ELEVATIONS, RT 27				
SHEET NAME: PRIMARY (1 OF 2)				
CHK: AAA	SIZE: B	CLASS: ASSY	DWG NO: 00090574	REV: 1
06/23/2026				
APP: JPE	SCALE: 1:6	DATE: 4/15/2014	DWG BY: HOVLAND, MITCH	
09/01/2026				

1	ADDED UNIT SIZE CHART	29420	1/15/2026	DAS
0.2	APPROVE FOR RELEASE	17788	2014-06-18	MJR
REV	DESCRIPTION / REQUESTOR	ECN NO	DATE	REV BY