

Simonton Double Hung Series 75-75 / 75-09 / 07-75 /  
07-09 / 07-10 / 07-20 Vinyl Window




[See Size Chart](#)

[See Size Chart](#)
$$\frac{x}{x}$$

The head, sill, and side jambs are extruded PVC. The wall thickness through which the anchor screw penetrates is a minimum of 0.070".

NO P.E. SEAL REQUIRED  
INSTALLATION SUPPORTED  
BY AAMA TEST REPORTS


| REV. #: | REVISIONS:                     | REVISED BY: | DATE:    |
|---------|--------------------------------|-------------|----------|
| 11      | ADDED MIN. EDGE DISTANCE NOTES | GJM         | 06/16/15 |
| 12      | ADDED NEW SIZE TO CHART        | LMH         | 07/10/15 |
| 13      | ADDED NOTES 12 & 13 - AAMA 800 | LMH         | 08/18/16 |
| 14      | UPDATED SIZES PER NEW TESTING. | LMH         | 04/11/18 |
| 15      | UPDATED TO CURRENT FBC.        | KKB         | 06/04/24 |

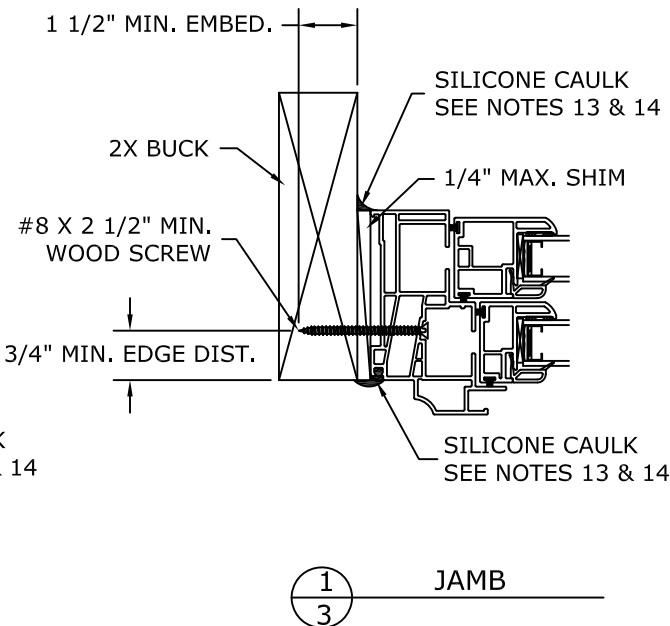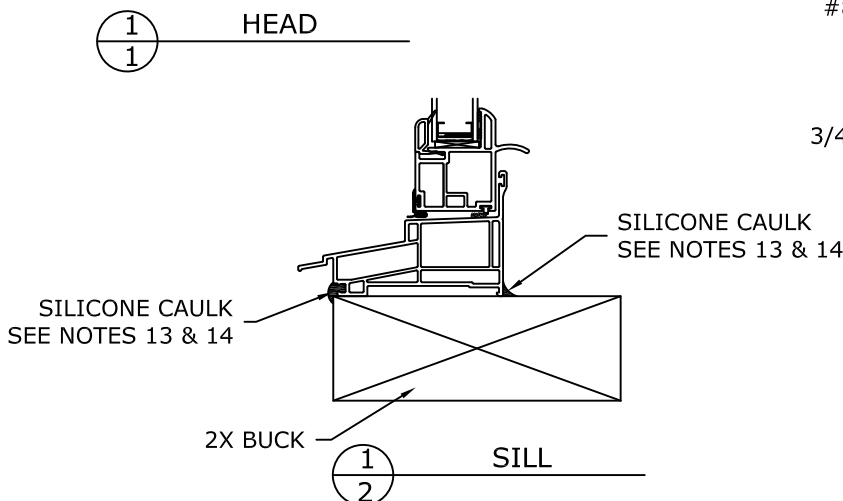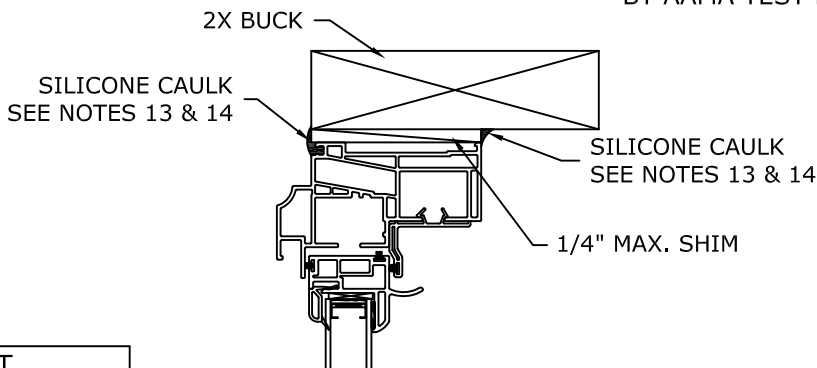

| SIZE CHART   |               |           |
|--------------|---------------|-----------|
| OVERALL SIZE |               | DP RATING |
| WIDTH<br>"W" | HEIGHT<br>"H" |           |
| 48"          | 80"           | ±25 PSF   |
| 53"          | 74"           | ±30 PSF   |
| 48"          | 80"           | ±35 PSF   |
| 52"          | 71"           |           |
| 53"          | 80"           | ±40 PSF   |
| 36"          | 63"           | ±50 PSF   |
| 36"          | 74"           |           |
| 36"          | 72"           | ±55 PSF   |

NOTES:

1. This installation has been evaluated for use in locations adhering to the Florida Building Codes and where pressure requirements as determined by ASCE 7 Minimum Design Loads for Buildings and Other Structures do not exceed the design pressure ratings herein, for use outside the H.V.H.Z.
2. All exterior perimeter surfaces of the window must be caulked. Interior caulking is optional unless noted otherwise.
3. Anchors shall be as specified and spaced as shown. Anchor embedment to base material shall be beyond wall dressing or stucco and into wood.
4. The responsibility for selection of Simonton products to meet any applicable local laws, building codes, ordinances, or other safety requirements rests solely with the architect, building owner, or contractor.
5. Shims are optional. Max. shim stack is 1/4".
6. Wood bucks (by others) must be engineered and anchored properly to transfer loads to the structure.
7. When used in areas requiring impact protection this product **REQUIRES** the use of approved impact resistant shutters or other external protection.
8. Flashing should be applied using the ASTM E 2112 method appropriate for the opening into which the window is being installed.
9. Installation screws must be at least 3/4" from the edge of the wood.
10. Installation screws may be placed in the interior or exterior track of the jamb. Screws should be flush with the vinyl.
11. This product complies with ASTM E 1300.
12. Designation "X" and "O" stand for the following: X: Operable Panel - O: Fixed Panel.
13. Use a backer rod on all joints >3/4" deep and/or wider than 1/4". Finished caulk joint should be a minimum of 3/8" deep.

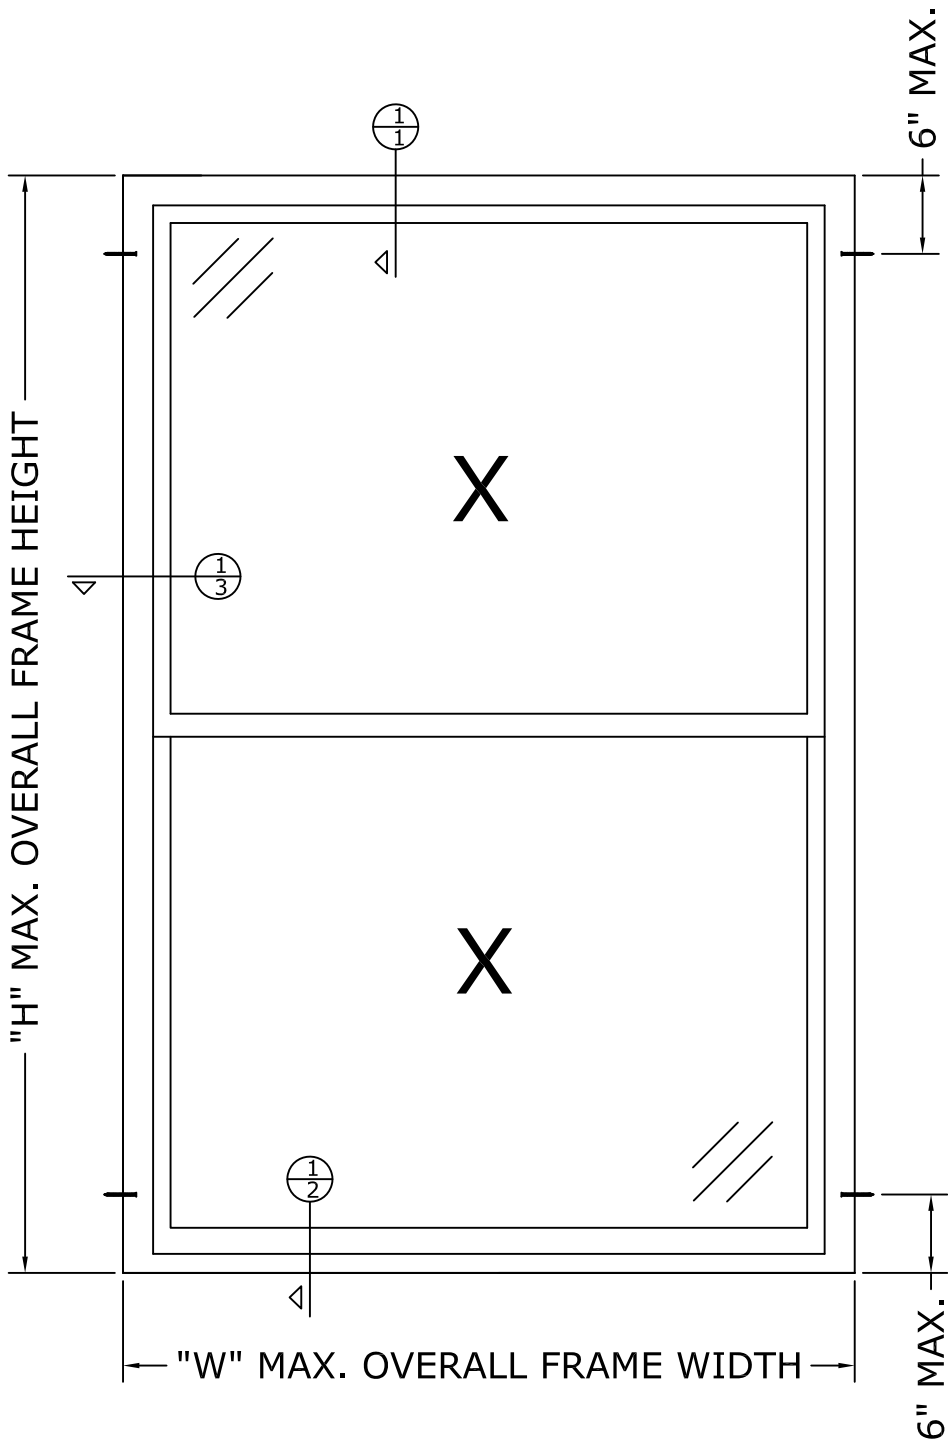

|   |             
|---|-------------|--------------|---|---|-------------|--------------|-------|---|--------|----|-----------|--|-------|--------|--|----------|-------------|-------|--|--------|--------|-------------|-----|--------|--|-------------------------------------------------------------------|--|--|-----------------------------------------|--|--|
| <div><div>DISCLOSURE STATEMENT</div><div>This document is the property of Simonton Windows, which retains all proprietary and other rights to its subject matter. This document is provided to the recipient on the expressed condition that it is not to be disclosed, reproduced in whole or part, nor used in conjunction with the design, manufacture or repair of goods for anyone other than Simonton Windows without its consent. This restriction does not limit the recipient's rights to utilize information contained in this document which is properly obtained from another source.</div><div>FILE: FL 5176</div></div> | MATERIAL:   |              | <div>Dimensional Tolerances<br/>Unless Otherwise Specified</div> <div>Decimals                      Angles</div> <div>.X ± .03<br/>.XX ± .01<br/>.XXX ± .005</div> <div>0°   30 min.</div> | <div><div>SIMONTON®<br/>W I N D O W S</div><div>1 Cochrane Avenue<br/>Pennsboro, WV 26415</div></div> <table><tr><td>SIZE</td><td>DRAWING NO.:</td><td>REV.:</td></tr><tr><td>B</td><td>IN0113</td><td>15</td></tr><tr><td colspan="2">DRAWN BY:</td><td>DATE:</td></tr><tr><td colspan="2">T.D.D.</td><td>03/02/07</td></tr><tr><td>CHECKED BY:</td><td colspan="2">DATE:</td></tr><tr><td>SCALE:</td><td>SHEET:</td><td>APPRV'D BY:</td></tr><tr><td>FIT</td><td>1 of 1</td><td></td></tr><tr><td colspan="3">SERIES: 75-75 / 75-09 / 07-75 / 07-09 / 07-10 / 07-20 DOUBLE HUNG</td></tr><tr><td colspan="3">TITLE: 2X BUCK INSTALLATION (AS TESTED)</td></tr></table> | SIZE        | DRAWING NO.: | REV.: | B | IN0113 | 15 | DRAWN BY: |  | DATE: | T.D.D. |  | 03/02/07 | CHECKED BY: | DATE: |  | SCALE: | SHEET: | APPRV'D BY: | FIT | 1 of 1 |  | SERIES: 75-75 / 75-09 / 07-75 / 07-09 / 07-10 / 07-20 DOUBLE HUNG |  |  | TITLE: 2X BUCK INSTALLATION (AS TESTED) |  |  |
|   | SIZE        | DRAWING NO.: |   |   | REV.:       |              |       
|   | B           | IN0113       |   |   | 15          |              |       
|   | DRAWN BY:   |              |   |   | DATE:       |              |       
|   | T.D.D.      |              |   |   | 03/02/07    |              |       
|   | CHECKED BY: | DATE:        |   |   
|   | SCALE:      | SHEET:       |   |   | APPRV'D BY: |              |       
| FIT   | 1 of 1      |              |   
| SERIES: 75-75 / 75-09 / 07-75 / 07-09 / 07-10 / 07-20 DOUBLE HUNG   |             |              
| TITLE: 2X BUCK INSTALLATION (AS TESTED)   |             |              
| RMS FINISH:   |             |              
| EXCEPT AS NOTED   |             |              
| ALLOY & TEMPER:   |             |              
| WEIGHT:   | VOLUME:     |              |   
| SURFACE AREA:   | PERIMETER:  |              |   
| FINISH TREATMENT:   |             |              