

MODEL DESIGNATION: Simonton Horizontal Slider Series 43-06 / 43-17 Vinyl Window

MAXIMUM OVERALL NOMINAL SIZE: See Size Chart


DESIGN PRESSURE RATING: See Size Chart

USABLE CONFIGURATIONS: OX or XO


GENERAL DESCRIPTION: The head, sill, and side jambs are extruded PVC. The wall thickness through which the anchor screw penetrates is a minimum of 0.070".

NO P.E. SEAL REQUIRED
INSTALLATION SUPPORTED
BY AAMA TEST REPORTS

REV. #	REVISIONS:	REVISED BY:	DATE:
9	ADDED MIN. EDGE DIST. NOTES	GJM	06/16/15
10	ADDED NOTES 11 & 12.	LMH	04/13/16
11	UPDATED SIZE CHART	LMH	12/13/16
12	UPDATED TO 7TH EDITION (2020) FBC	LMH	02/15/21
13	UPDATED TO CURRENT FBC	LMH	08/30/24

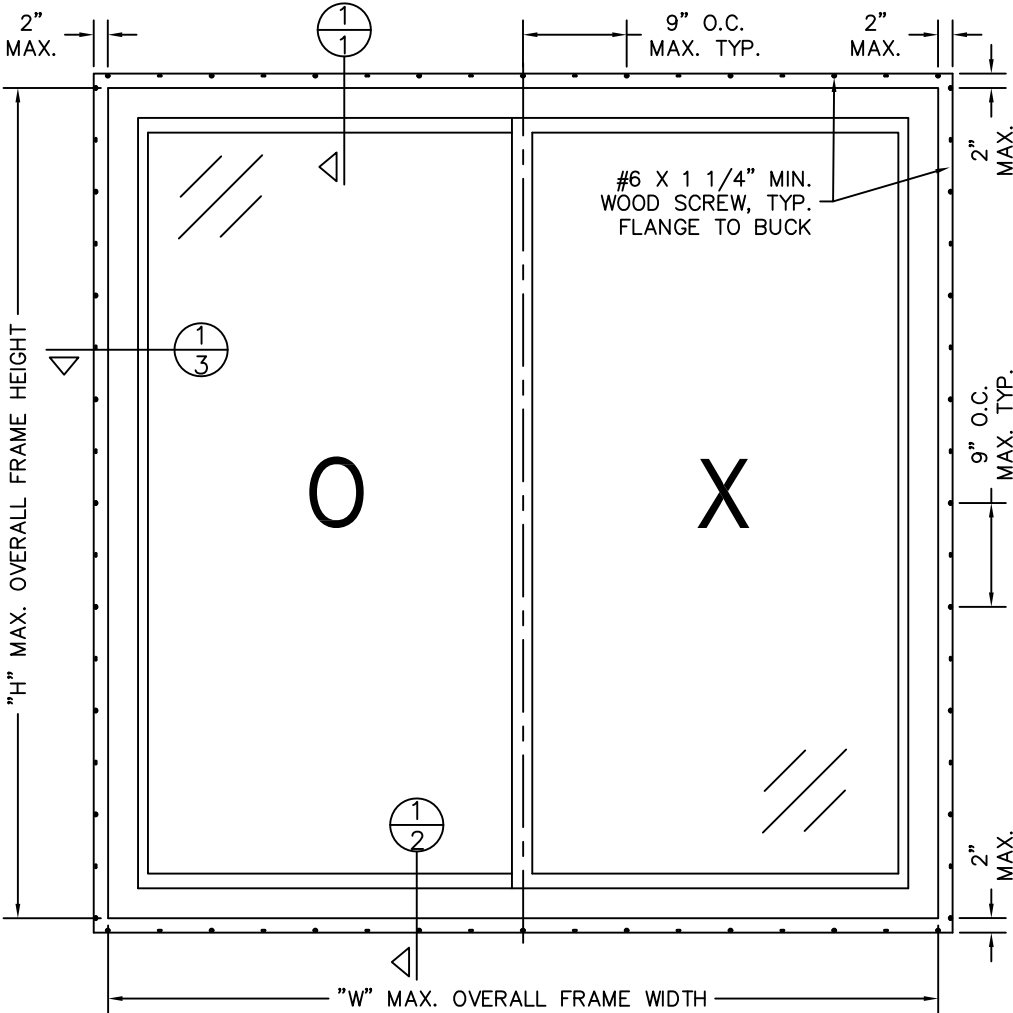

SIZE CHART		
OVERALL SIZE		DP RATING
WIDTH "W"	HEIGHT "H"	
72"	72"	±20 PSF
72"	44"	
72"	63"	±30 PSF
72"	48"	±35 PSF

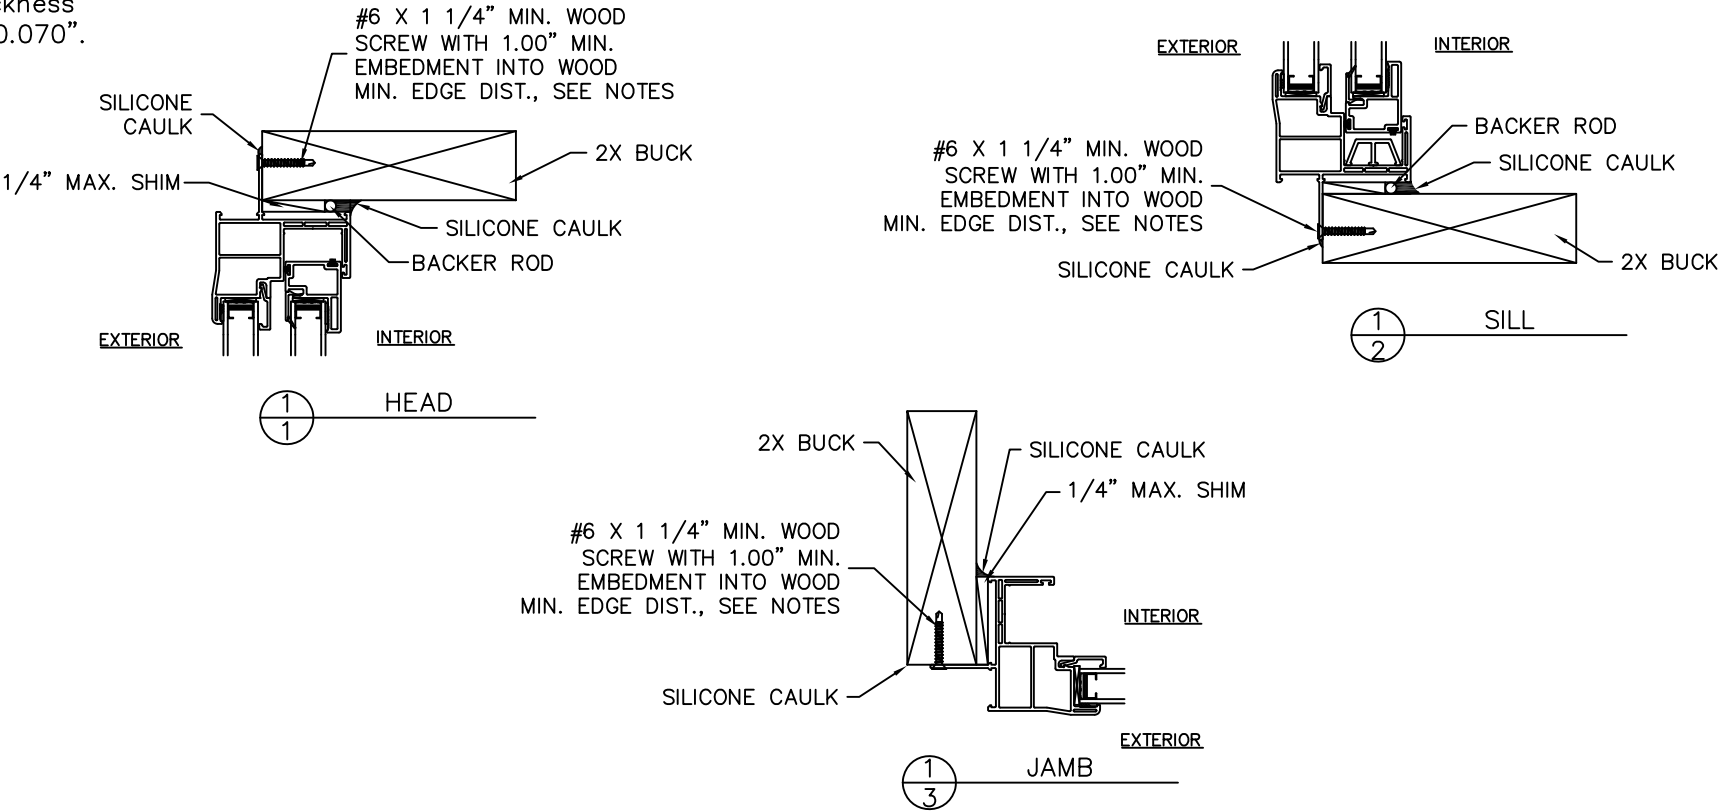

- NOTES:
1. THIS INSTALLATION HAS BEEN EVALUATED FOR USE IN LOCATIONS ADHERING TO THE FLORIDA BUILDING CODE AND WHERE PRESSURE REQUIREMENTS AS DETERMINED BY ASCE 7 MINIMUM DESIGN LOADS FOR BUILDINGS AND OTHER STRUCTURES DO NOT EXCEED THE DESIGN PRESSURE RATINGS HEREIN, FOR USE OUTSIDE THE H.V.H.Z.
 2. ALL EXTERIOR PERIMETER SURFACES OF THE WINDOW MUST BE CAULKED. INTERIOR CAULKING IS OPTIONAL UNLESS NOTED OTHERWISE.
 3. ANCHORS SHALL BE AS SPECIFIED AND SPACED AS SHOWN. ANCHOR EMBEDMENT TO BASE MATERIAL SHALL BE BEYOND WALL DRESSING OR STUCCO AND INTO WOOD.
 4. THE RESPONSIBILITY FOR SELECTION OF SIMONTON PRODUCTS TO MEET ANY APPLICABLE LOCAL LAWS, BUILDING CODES, ORDINANCES, OR OTHER SAFETY REQUIREMENTS RESTS SOLELY WITH THE ARCHITECT, BUILDING OWNER, OR CONTRACTOR.
 5. SHIMS ARE OPTIONAL. MAX. SHIM STACK IS 1/4".
 6. WOOD BUCKS (BY OTHERS) MUST BE ENGINEERED AND ANCHORED PROPERLY TO TRANSFER LOADS TO THE STRUCTURE.
 7. WHEN USED IN AREAS REQUIRING IMPACT PROTECTION THIS PRODUCT REQUIRES THE USE OF APPROVED IMPACT RESISTANT SHUTTERS OR OTHER EXTERNAL PROTECTION.
 8. FLASHING SHOULD BE APPLIED USING THE ASTM E 2112 METHODOLOGY APPROPRIATE FOR THE OPENING INTO WHICH THE WINDOW IS BEING INSTALLED.
 9. THIS PRODUCT COMPLIES WITH ASTM E 1300.
 10. INSTALLATION SCREWS MUST BE AT LEAST 1/2" FROM EDGE OF WOOD.
 11. DESIGNATION "X" IS FOR OPERABLE PANEL AND "O" IS FOR FIXED PANEL.
 12. USE A BACKER ROD ON ALL JOINTS >3/4" DEEP AND/OR WIDER THAN 1/4". FINISHED CAULK JOINT SHOULD BE A MINIMUM OF 3/8" DEEP.

DISCLOSURE STATEMENT This document is the property of Simonton Windows, which retains all proprietary and other rights to its subject matter. This document is provided to the recipient on the expressed condition that it is not to be disclosed, reproduced in whole or part, nor used in conjunction with the design, manufacture or repair of goods for anyone other than Simonton Windows without its consent. This restriction does not limit the recipient's rights to utilize information contained in this document which is properly obtained from another source.	MATERIAL:		Dimensional Tolerances Unless Otherwise Specified	 1 Cochrane Avenue Pennsboro, WV 26415	SIZE: DRAWING NO.: B IN0142	REV.: 13
	RMS FINISH:				DRAWN BY: T.D.D.	DATE: 10/24/07
	ALLOY & TEMPER:				CHECKED BY:	DATE:
	WEIGHT:	VOLUME:			APPR'V'D BY:	DATE:
SURFACE AREA:		PERIMETER:	Decimals Angles .X ± .03 .XX ± .01 .XXX ± .005	SCALE: FIT	SHEET: 1 of 1	SERIES: 43-06 / 43-17 HORIZONTAL SLIDER TITLE: 2X BUCK NEW CONSTRUCTION INSTALLATION
FINISH TREATMENT:						
FILE: FL 5179						