



MODEL 692/652V (24 GA. STEEL SKIN)

REV	DATE	DESCRIPTION
6	05/2005	UPDATED CODE REF., SPECIFIED OPTIONAL ACRYLIC.
7	10/2005	ADDED ROLLER OPTION
8	11/2008	ADDED MPC; MAX HT WAS 14-0.
9	02/2012	UPDATED WINDCODE CHART
10	11/30/20	UPDATED TITLE BLOCK AND REMOVED WINDCODE CHART.


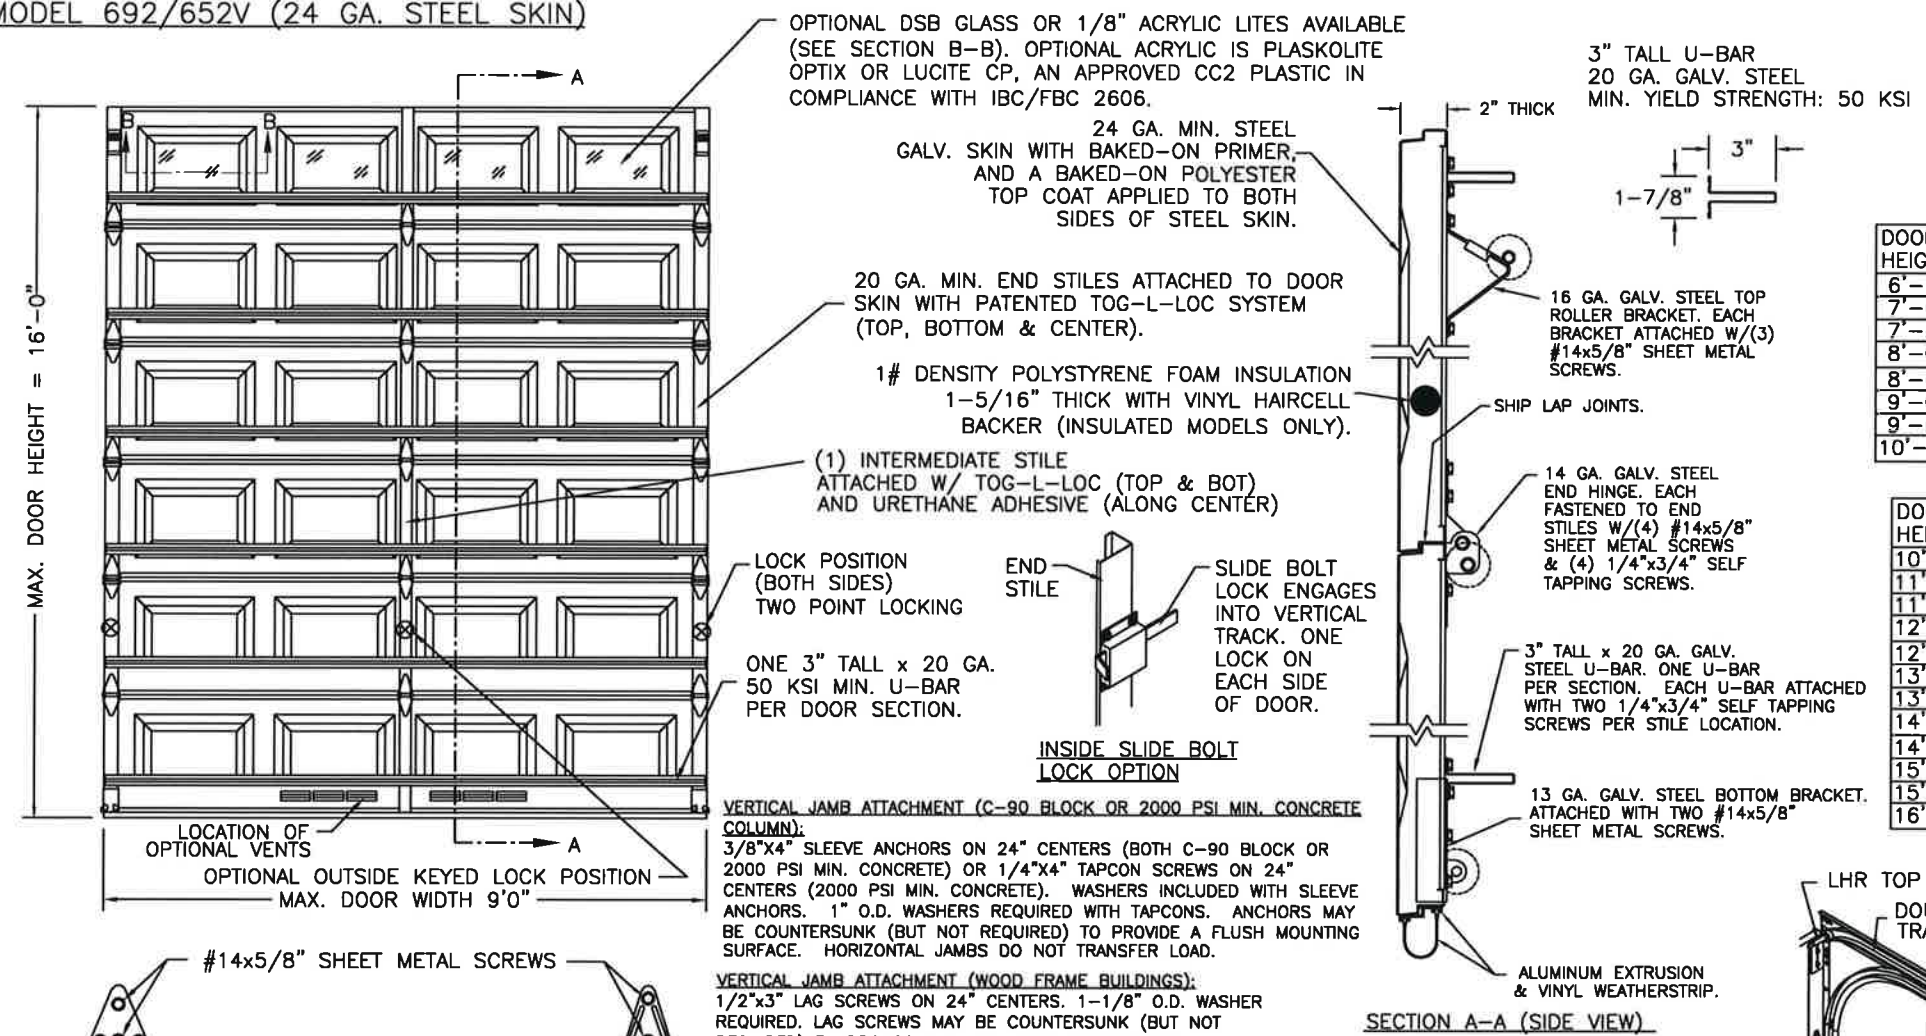


DOOR HEIGHT	"L"
6'-6"	70"
7'-0"	76"
7'-6"	82"
8'-0"	88"
8'-6"	94"
9'-0"	100"
9'-6"	106"
10'-0"	112"




DOOR HEIGHT	"L"
10'-6"	118"
11'-0"	124"
11'-6"	130"
12'-0"	136"
12'-6"	142"
13'-0"	148"
13'-6"	154"
14'-0"	160"
14'-6"	166"
15'-0"	172"
15'-6"	178"
16'-0"	184"

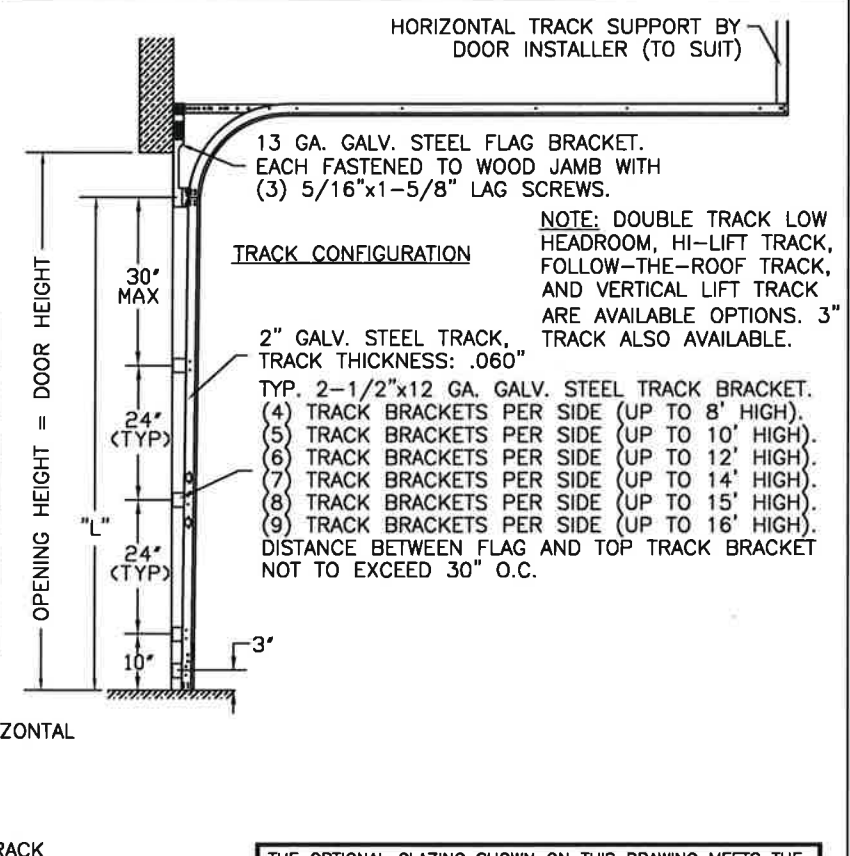

THE OPTIONAL GLAZING SHOWN ON THIS DRAWING MEETS THE WIND LOAD REQUIREMENTS OF THE FLORIDA BUILDING CODE OR INTERNATIONAL BUILDING CODE BUT DOES NOT MEET THE IMPACT RESISTANT REQUIREMENT FOR WINDBORNE DEBRIS REGIONS (REF. CHAPTER 16 FBC/IBC)

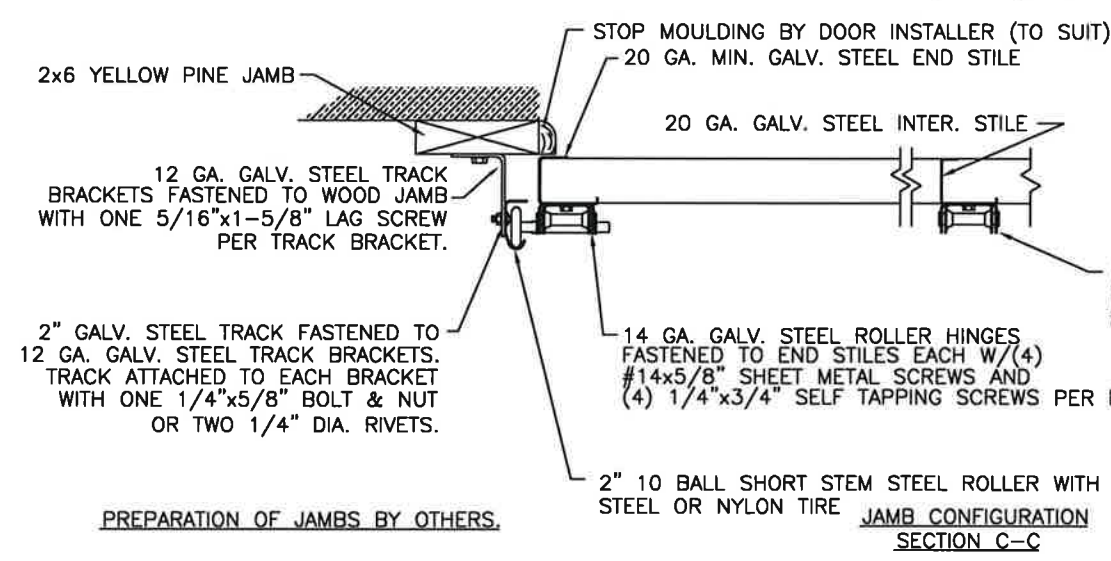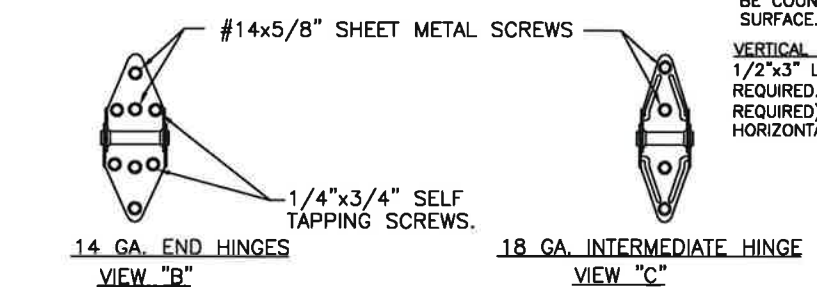

NOTE 2: THE DESIGN OF THE SUPPORTING STRUCTURAL ELEMENTS SHALL BE THE RESPONSIBILITY OF THE PROFESSIONAL OF RECORD FOR THE BUILDING OR STRUCTURE AND IN ACCORDANCE WITH CURRENT BUILDING CODES FOR THE LOADS LISTED ON THIS DRAWING.

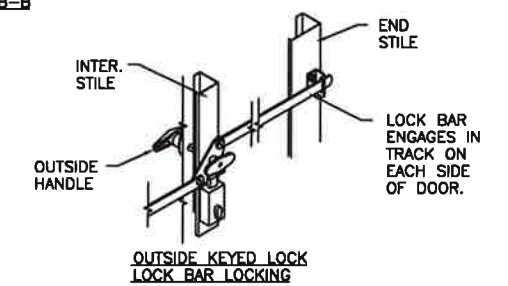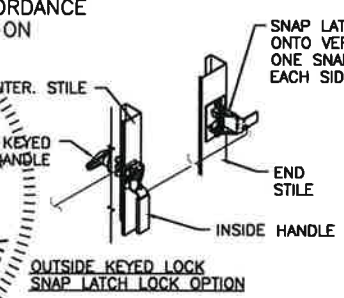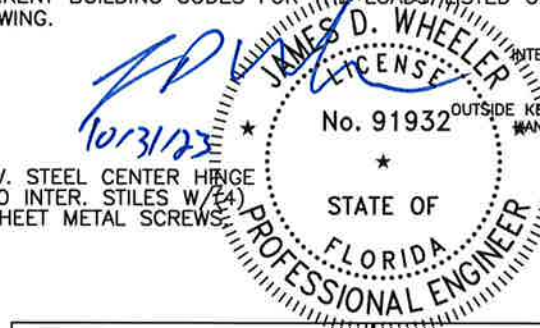

MARK WESTERFIELD, P.E.
FLORIDA P.E. #48495, NC P.E. #23832, TEXAS P.E. #91513
DESIGN LOADS: +25.0 P.S.F. & -32.0 P.S.F.
TEST LOADS: +37.5 P.S.F. & -48.0 P.S.F.

Clopay
CORPORATION

CLOPAY CORPORATION
8585 DUKE BLVD.
MASON, OH 45040
(513) 770-4800

Clopay Corporation All Rights Reserved.

MANUFACTURING PRODUCT CODE: MPC: C-PAN-2F141	WINDLOAD RATING W4	MAX. DOOR SIZE: 9'W x 16'H
DATE: 11/12/97	DESCRIPTION: 692, +25/-32 PSF (DES. LOAD)	
DRAWN BY: MWW	DRAWING NUMBER: B 101762	VER: IBC
CHECKED BY:		