




CLINE ALUMINUM DOORS, INC.
112 32nd AVENUE WEST, BRADENTON, FL 34205-8096
Telephone (800) 648-6736

**SERIES 200BE
FRP DOOR
OUTSWING
"IMPACT"**


GENERAL NOTES

- 1. This product has been evaluated and is in compliance with the 8th Edition (2023) Florida Building Code (FBC) structural requirements excluding the "High Velocity Hurricane Zone" (HVHZ).
- 2. Product anchors shall be as listed and spaced as shown on details. Anchor embedment to base material shall be beyond wall dressing or stucco.
- 3. When used in areas requiring wind borne debris protection this product complies with FBC Sections 1609.1.2 & R301.2.1.2 and does not require an impact resistant covering. This product meets missile level "D" and includes Wind Zone 4 as defined in ASTM E 1996 and FBC Sections 1609.1.2.2 & R301.2.1.2.1.
- 4. For 2x stud framing construction, anchoring of these units shall be the same as that shown for 2x buck masonry construction.
- 5. Site conditions that deviate from the details of this drawing require further engineering analysis by a licensed engineer or registered architect.

TABLE OF CONTENTS	
SHEET#	DESCRIPTION
1	Typical elevations, design pressures & general notes
2	Door panel details and glazing detail
3	Horizontal cross sections
4	Vertical cross sections
5	Buck and frame anchoring (4' X 8')
6	Buck and frame anchoring (3' X 7')
7	Bill of materials and components

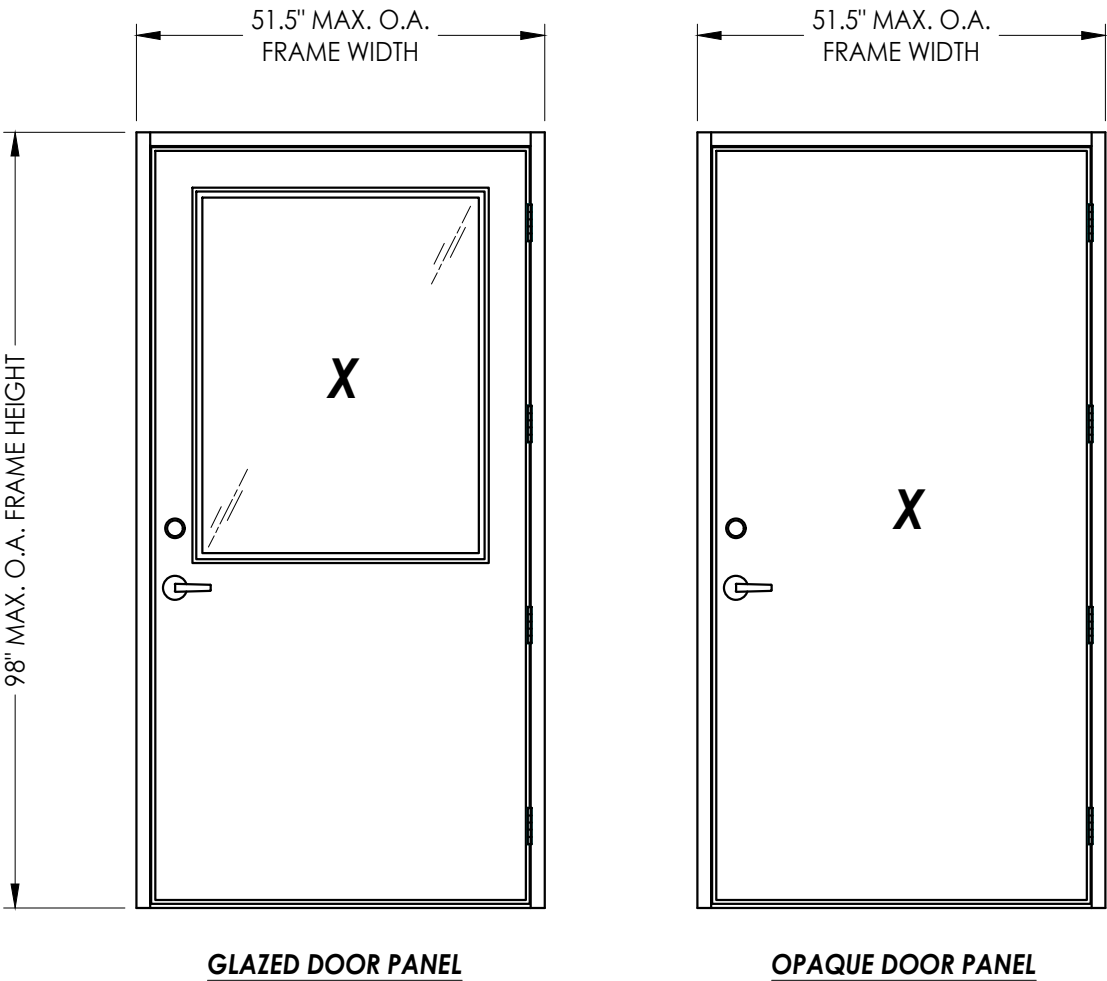

LOCK HARDWARE	MAX. FRAME DIMENSION	MAX. DOOR D.L.O. DIMENSION	DESIGN PRESSURE (PSF)	
			POSITIVE	NEGATIVE
LATCH & DEADBOLT or MORTISE LOCK	51.5" x 98.0"	34.88" X 44.88"	+55.0	-55.0
	40.0" x 88.0"	22.75" X 32.75"	+90.0	-90.0

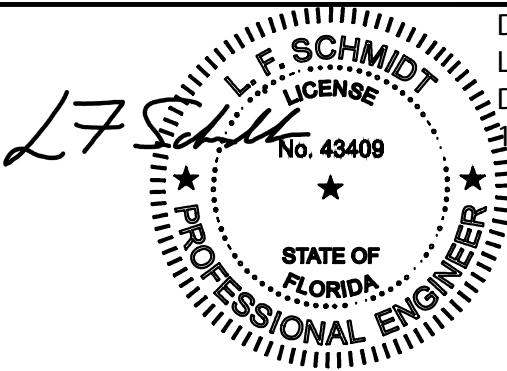

Digitally signed by
Lyndon F Schmidt
Date: 2025.07.24
10:12:52 -04'00'

This item has been digitally signed and sealed by
L. F. Schmidt, P.E. on the date adjacent to the seal.
Printed copies of this document are not
considered signed and sealed and the signature
must be verified on any electronic copies.

THIS PRODUCT APPROVAL IS VALID
ONLY FOR THE STATE OF FLORIDA

Documents Prepared By:
Lyndon F. Schmidt
P.E. No. 43409

CLINE DOORS

Part or Assembly:
TYPICAL ELEVATION, DESIGN PRESSURES & GENERAL NOTES

7	7/23/25	ADD MORTISE LOCK	LFS
6	7/05/23	UPDATE TO 8TH ED. (2023)	FBC
5	8/11/20	UPDATE TO 7TH ED. (2020)	FBC
4	7/7/17	UPDATE TO 6TH ED. (2017)	FBC
NO.	DATE		BY

REVISIONS

DATE: 6/8/11

SCALE: N.T.S.

DWG. BY: JK

CHK. BY: LFS


DRAWING NO.: FL-6336.3

SHEET 1 OF 7

RW BUILDING CONSULTANTS, INC.
P.O. Box 230, Valrico, FL 33595
Phone No.: 813.659.9197
FBPE Registry No. 9813

© 2011 R.W. BUILDING CONSULTANTS INC.





Z:\2023 FBC Drawings\Cline Aluminum Doors\FL-6336 R9\FL-6336.3.dwg

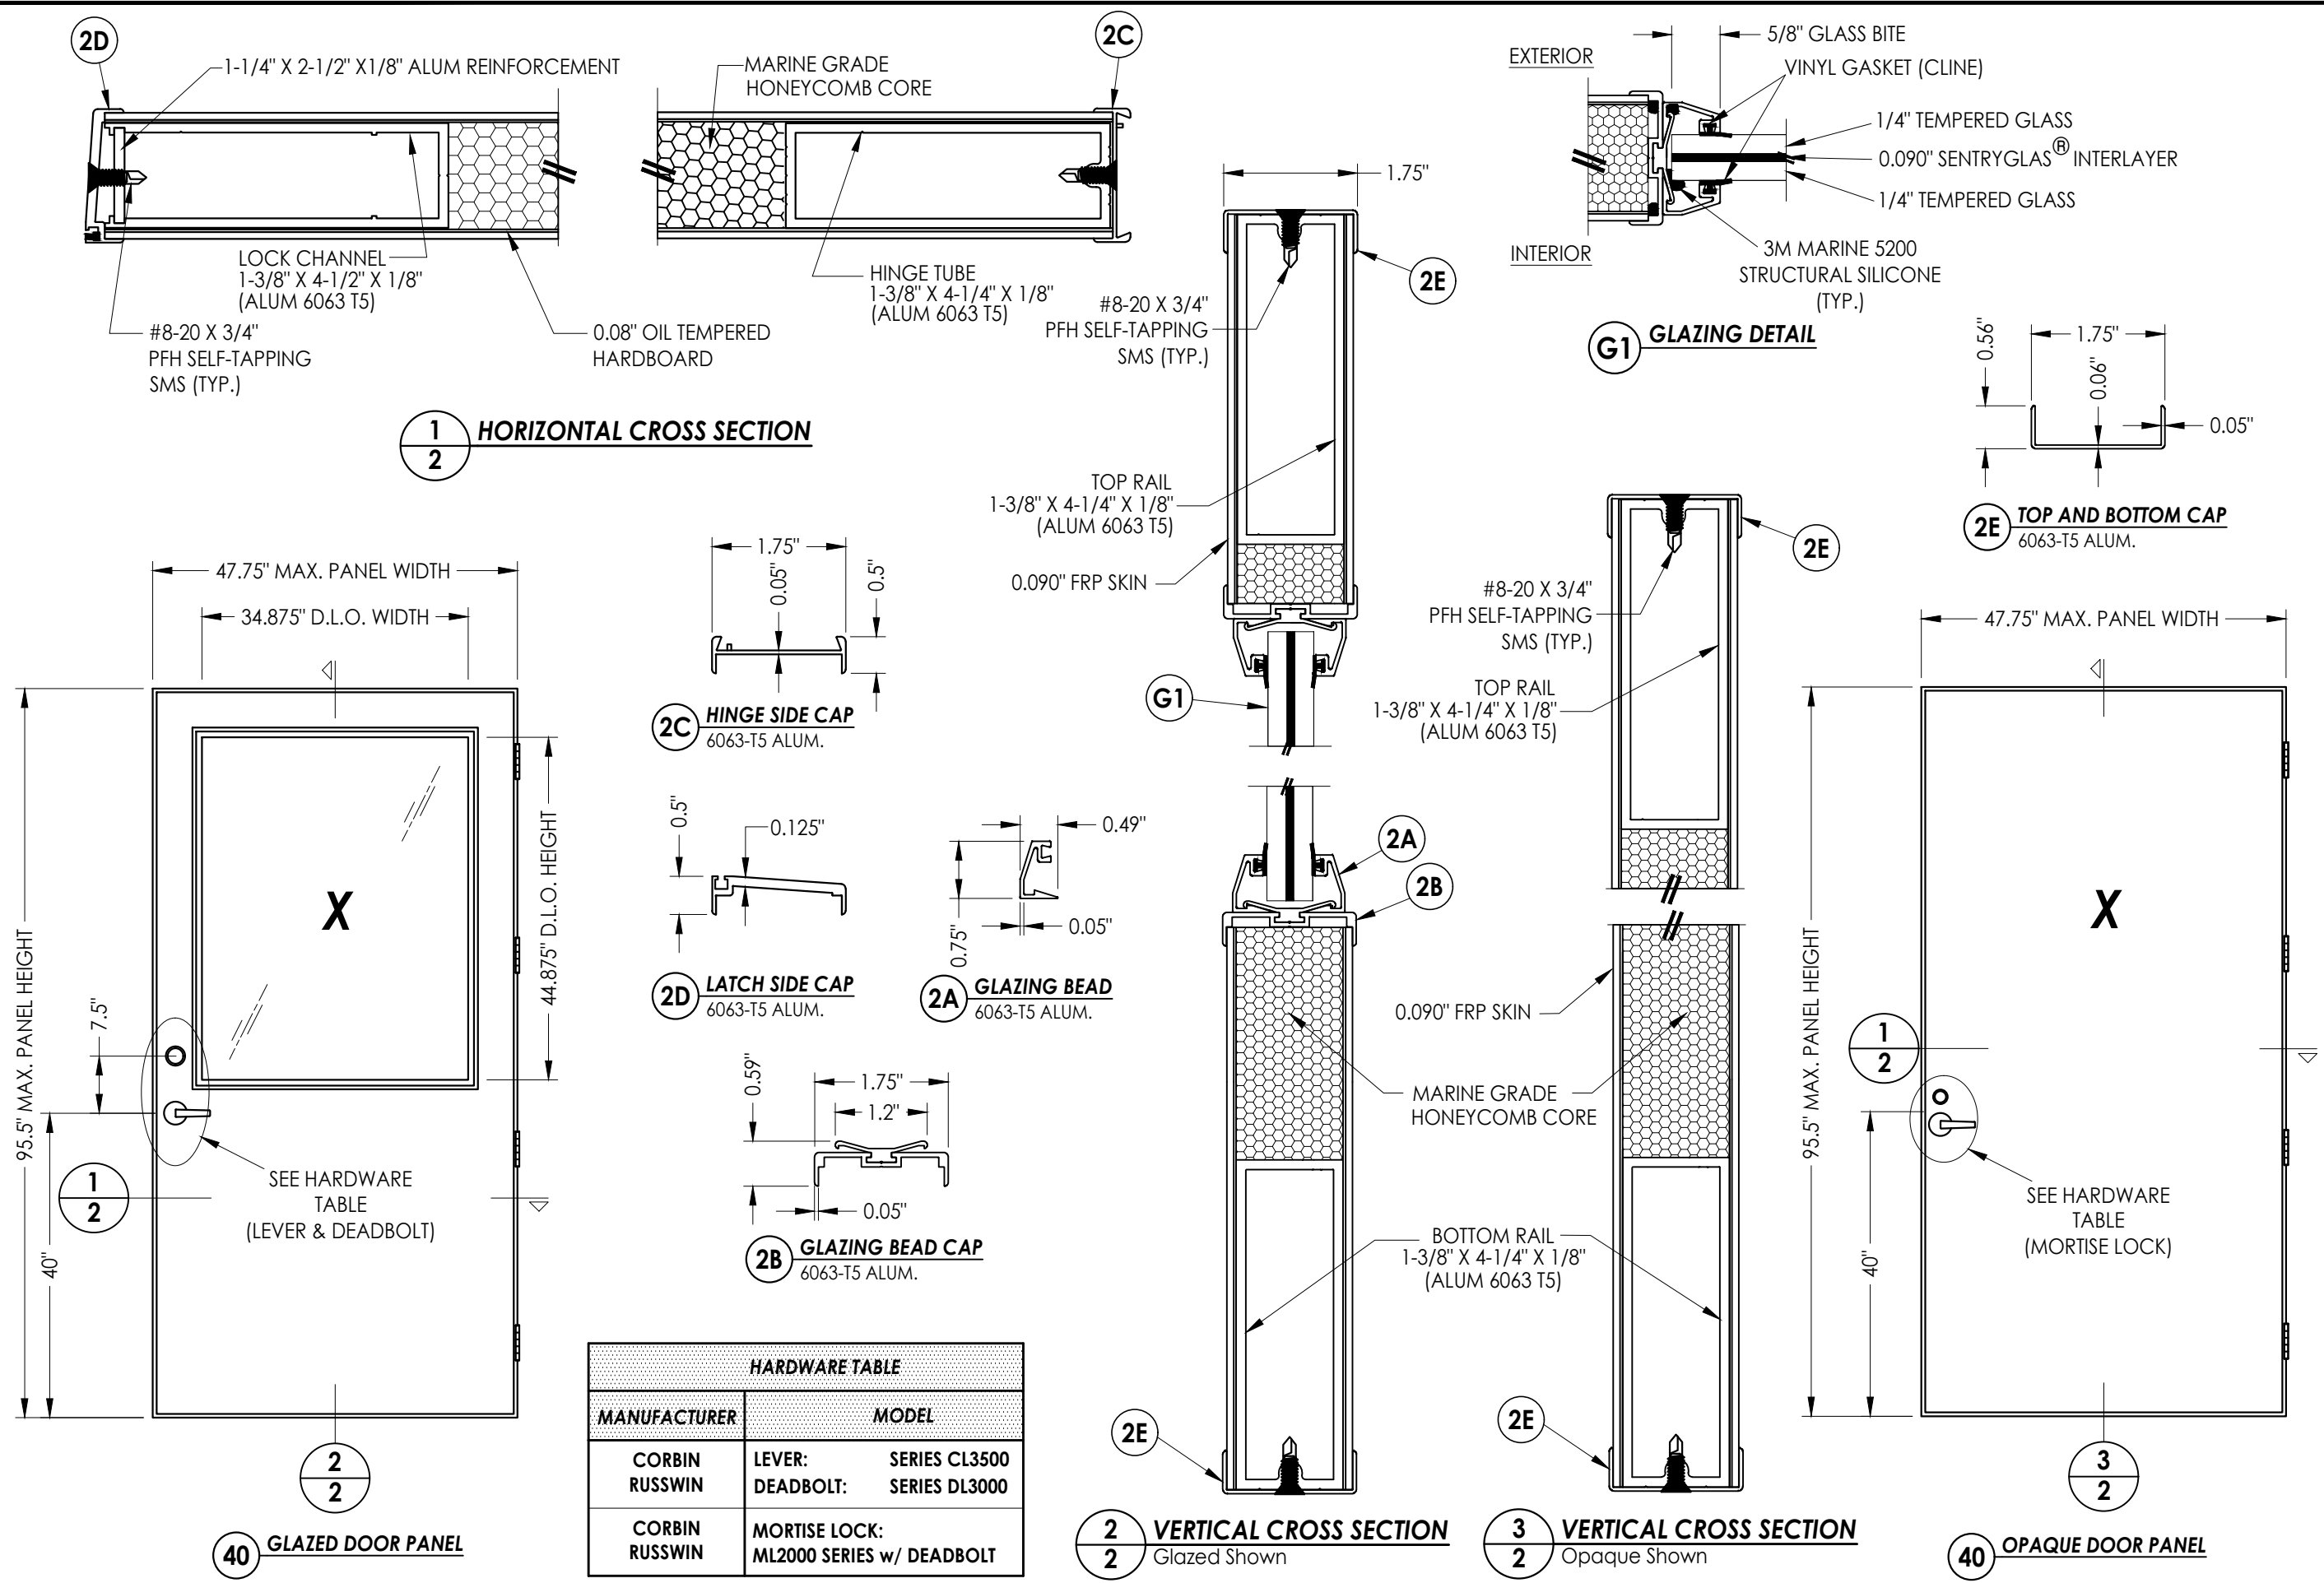

HARDWARE TABLE		
MANUFACTURER	MODEL	
CORBIN RUSSWIN	LEVER:	SERIES CL3500
	DEADBOLT:	SERIES DL3000
CORBIN RUSSWIN	MORTISE LOCK:	ML2000 SERIES w/ DEADBOLT


Documents Prepared By: Lyndon F. Schmidt P.E. No. 43409	BUILDING CONSULTANTS, INC. P.O. Box 230, Valrico, FL 33595 Phone No.: 813.659.9197 FBPE Registry No. 9813	CLINE DOORS	
		DOOR PANEL DETAILS AND GLAZING DETAIL	
PRODUCT:		LFS	
		LFS	
		DAC	
		JK	
		BY	
		REVISIONS	
		NO.	DATE
7	7/23/25	ADD MORTISE LOCK	
6	7/05/23	UPDATE TO 8TH ED. (2023)	FBC
5	8/11/20	UPDATE TO 7TH ED.(2020)	FBC
4	7/7/17	UPDATE TO 6TH ED.(2017)	FBC
DATE: 6/8/11			
SCALE: N.T.S.			
DWG. BY: JK			
CHK. BY: LFS			
DRAWING NO.: FL-6336.3			
SHEET 2 OF 7			

Z:\2023 FBC Drawings\Cline Aluminum Doors\FL-6336 R9\FL-6336.3.dwg

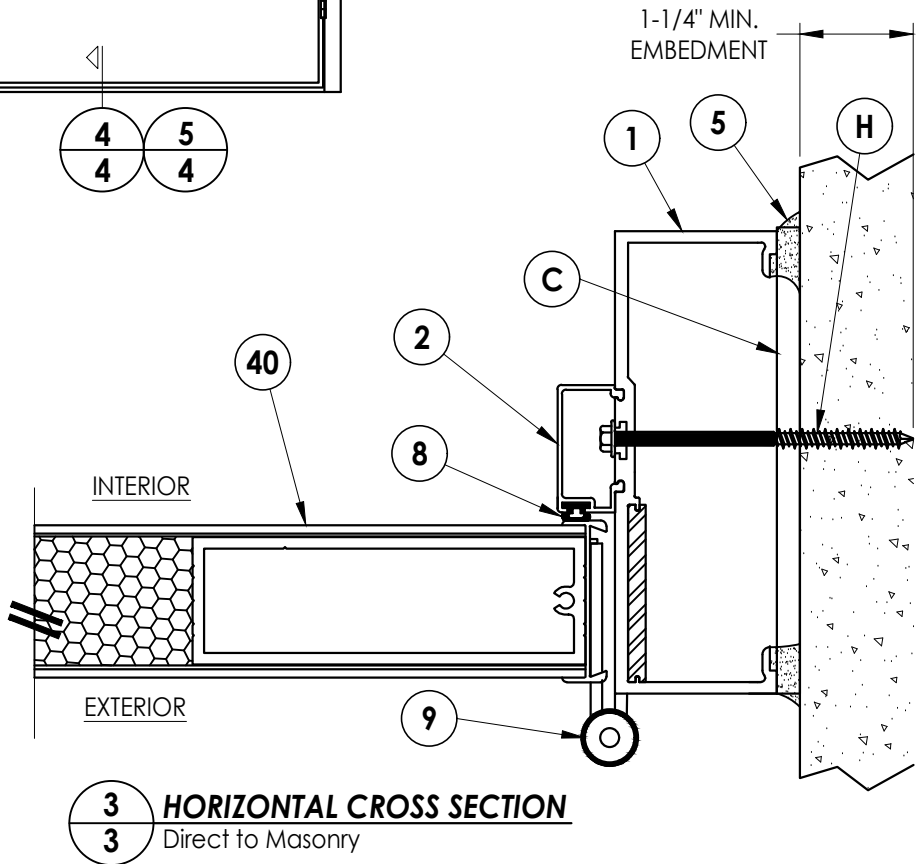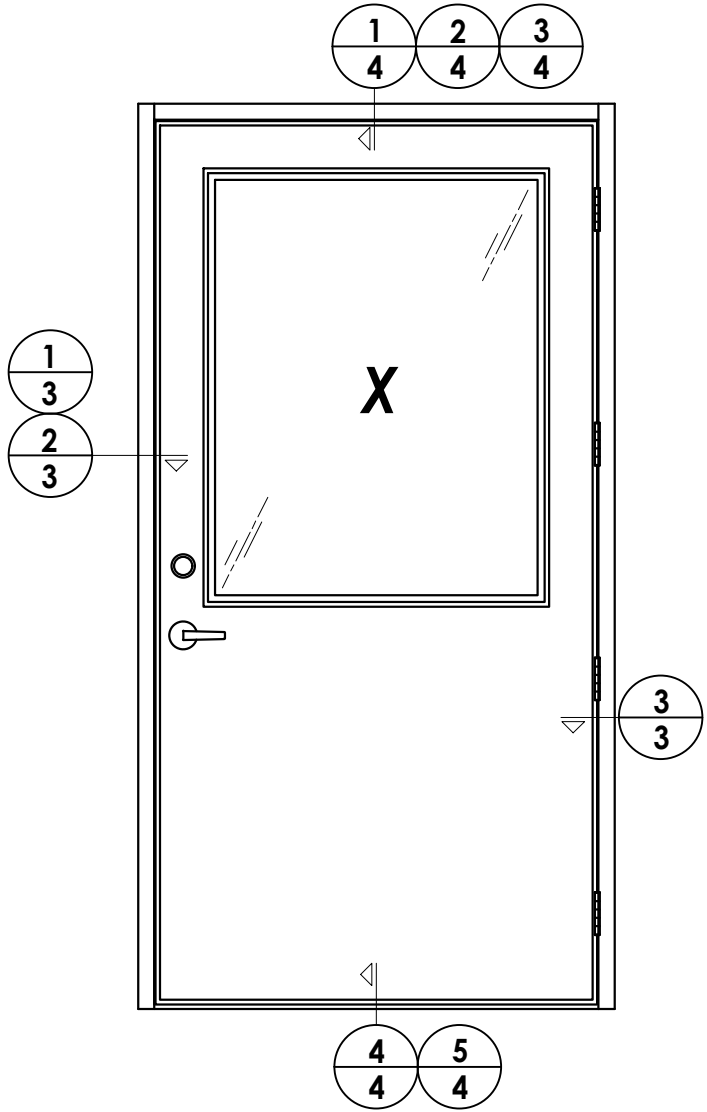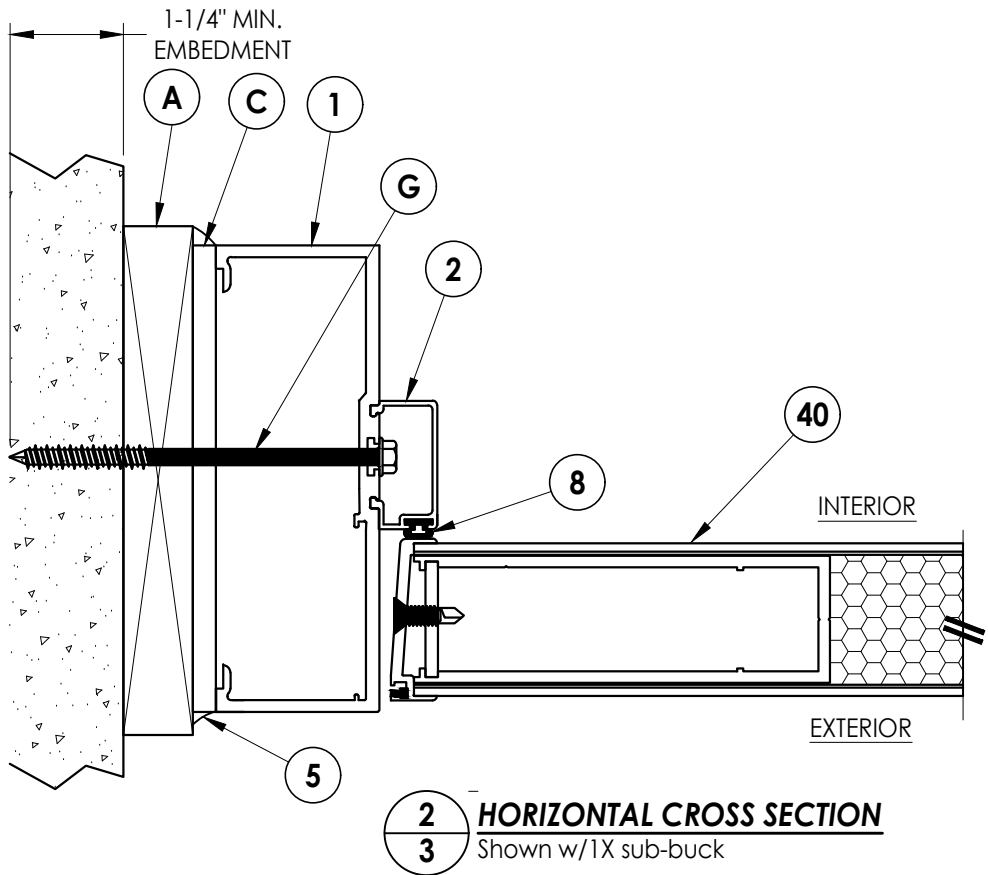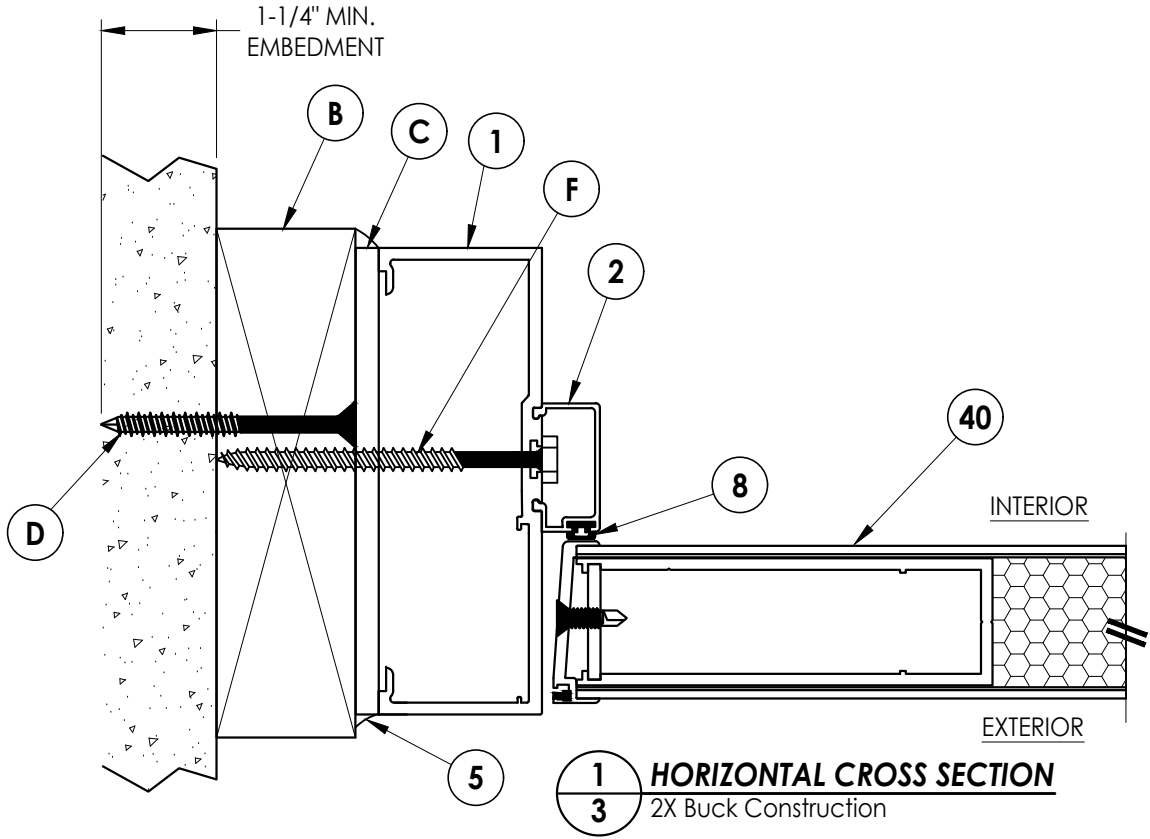


Documents Prepared By: Lyndon F. Schmidt P.E. No. 43409		BUILDING CONSULTANTS, INC. P.O. Box 230, Valrico, FL 33595 Phone No.: 813.659.9197 FBPE Registry No. 9813	
PRODUCT: CLINE DOORS		PART OR ASSEMBLY: HORIZONTAL CROSS SECTIONS	
7	7/23/25	ADD MORTISE LOCK	LFS
6	7/05/23	UPDATE TO 8TH ED. (2023)	FBC LFS
5	8/11/20	UPDATE TO 7TH ED. (2020)	FBC DAC
4	7/7/17	UPDATE TO 6TH ED. (2017)	FBC JK
NO. DATE		REVISIONS	
DATE: 6/8/11			
SCALE: N.T.S.			
DWG. BY: JK			
CHK. BY: LFS			
DRAWING NO.: FL-6336.3			
SHEET 3 OF 7			


Z:\2023 FBC Drawings\Cline Aluminum Doors\FL-6336 R9\FL-6336.3.dwg

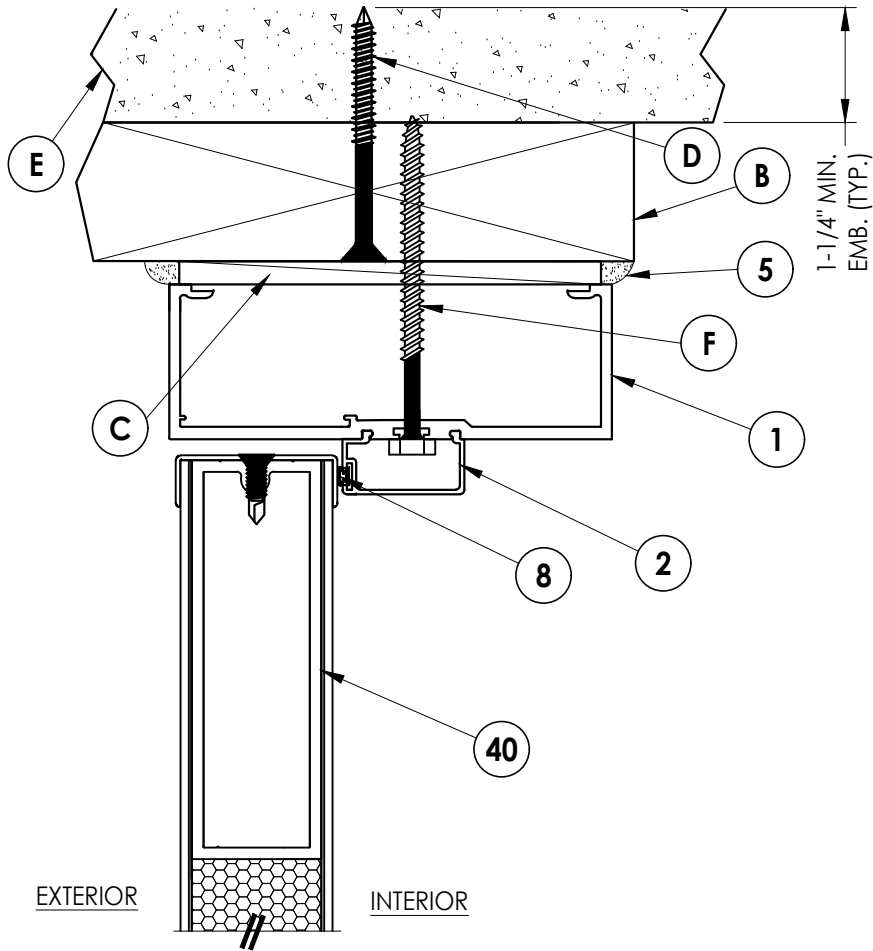


1
4 **VERTICAL CROSS SECTION**
2X Buck Construction

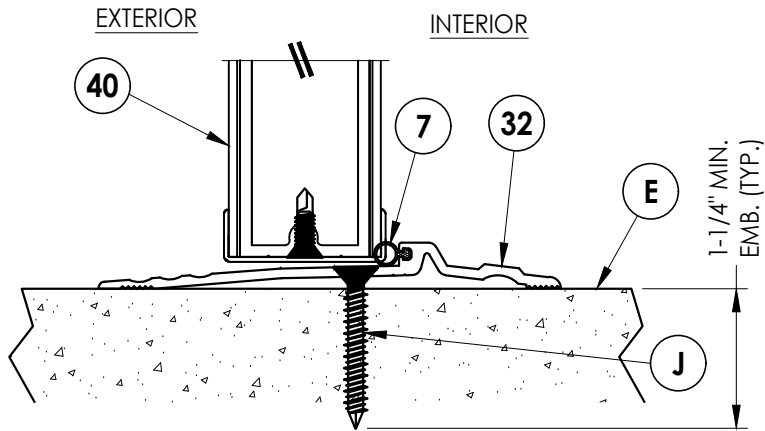


4
4 **VERTICAL CROSS SECTION**

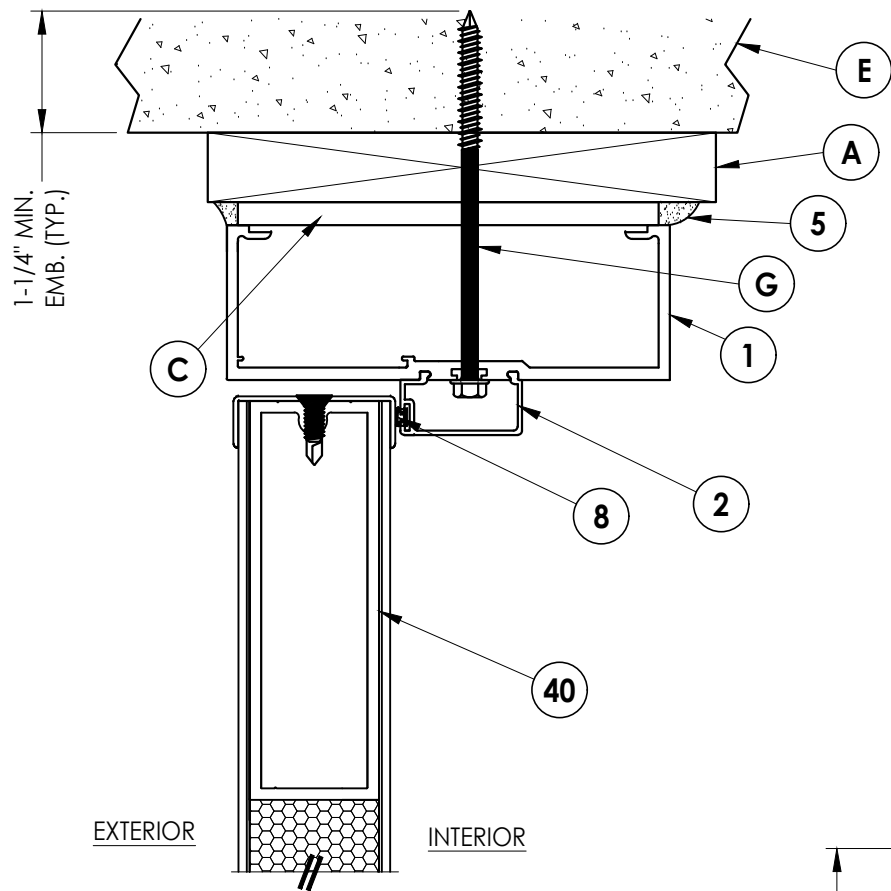

2
4 **VERTICAL CROSS SECTION**
Shown w/1X sub-buck

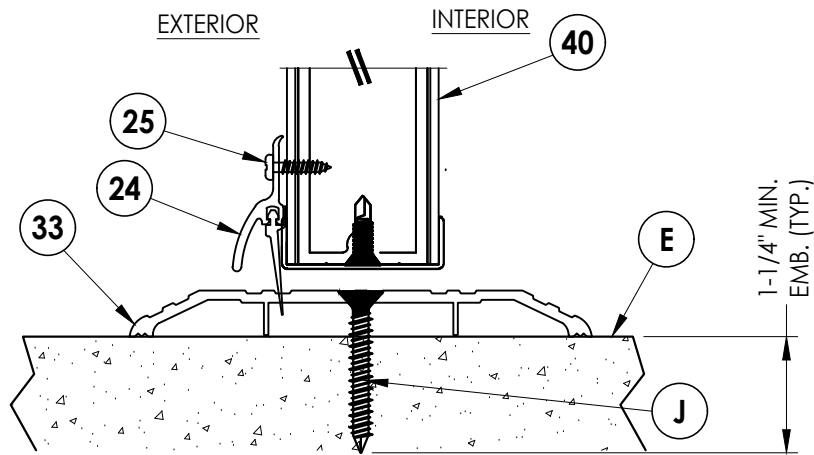

5
4 **VERTICAL CROSS SECTION**

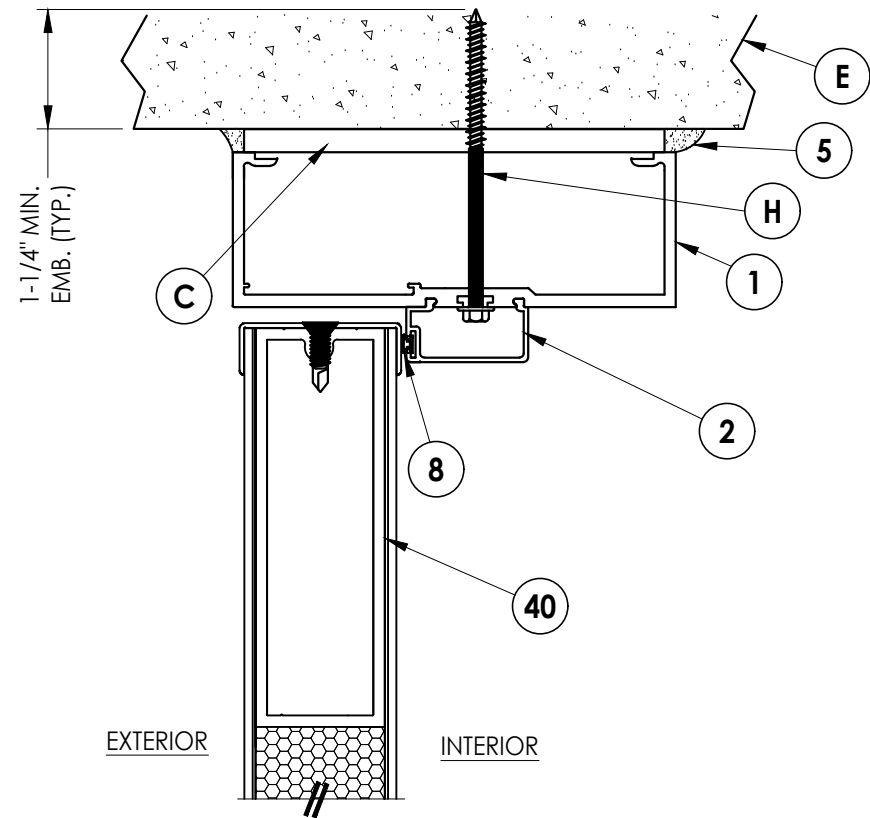

3
4 **VERTICAL CROSS SECTION**
Direct to Masonry

Documents Prepared By:
Lyndon F. Schmidt
P.E. No. 43409

RW BUILDING CONSULTANTS, INC.
P.O. Box 230, Valrico, FL 33595
Phone No.: 813.659.9197
FBPE Registry No. 9813

PRODUCT: CLINE DOORS

PART OR ASSEMBLY:
VERTICAL CROSS SECTIONS

NO.	DATE	BY	REVISIONS
7	7/23/25	LFS	ADD MORTISE LOCK
6	7/05/23	LFS	UPDATE TO 8TH ED. (2023) FBC
5	8/11/20	DAC	UPDATE TO 7TH ED. (2020) FBC
4	7/7/17	JK	UPDATE TO 6TH ED. (2017) FBC

DATE: 6/8/11


SCALE: N.T.S.

DWG. BY: JK


CHK. BY: LFS

DRAWING NO.: FL-6336.3


SHEET 4 OF 7

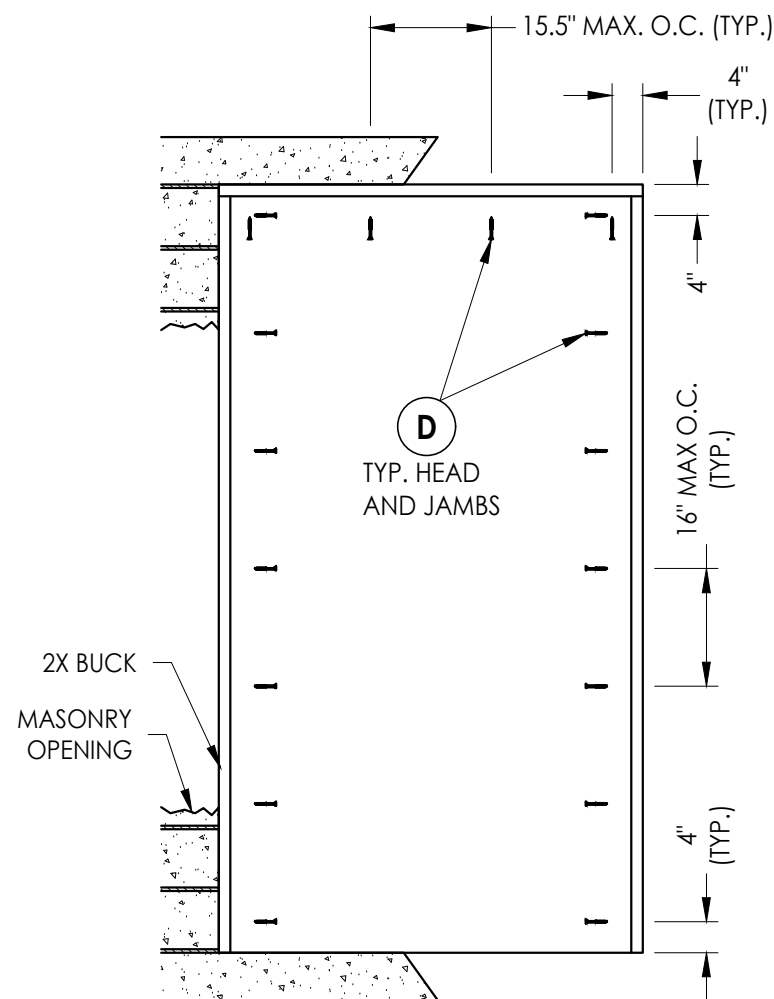

BUCK ANCHORING

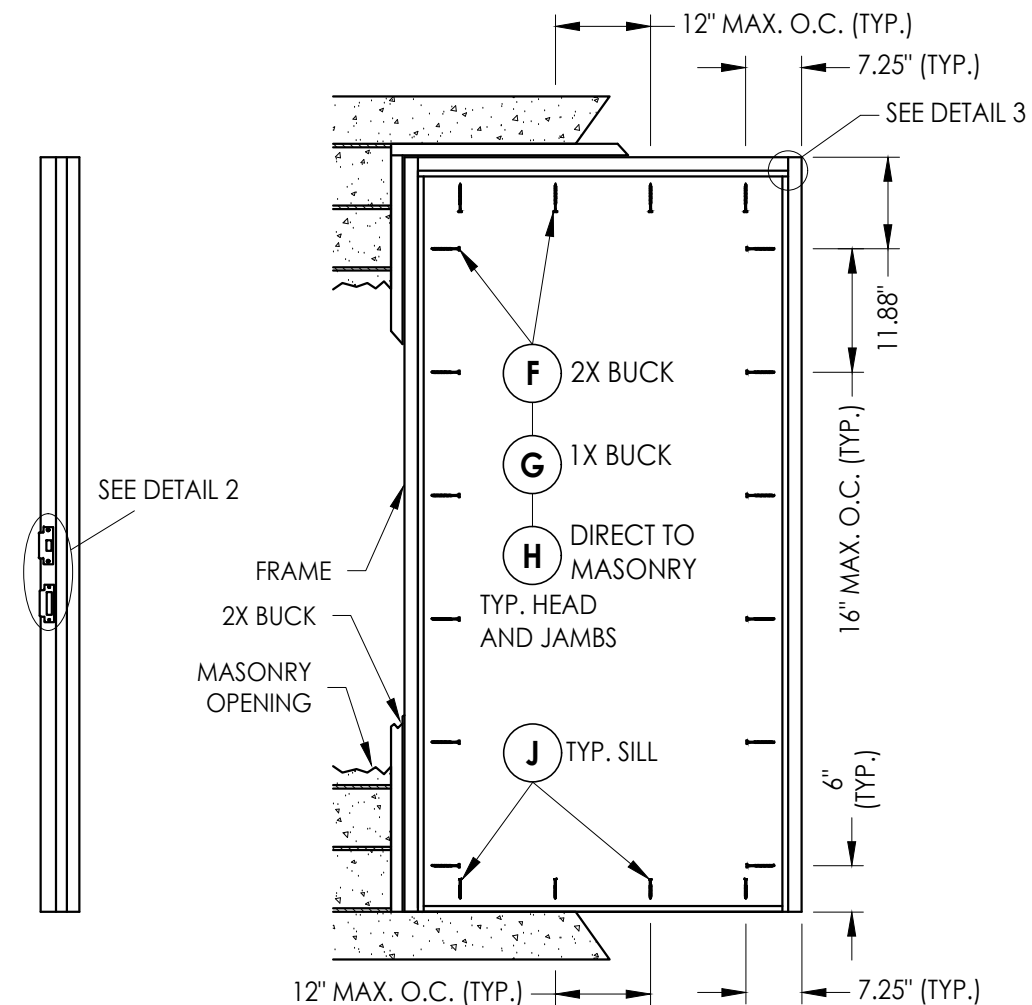**STRIKE JAMB**

FRAME ANCHORING

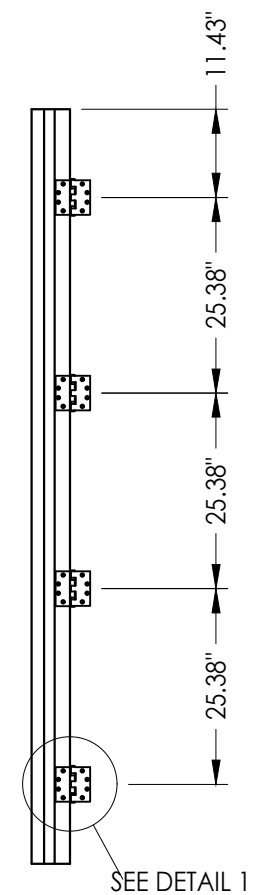

HINGE JAMB

MAX. FRAME DIMENSION 51.5" X 98.0"


CONCRETE ANCHOR NOTES:

1. Concrete anchor locations at the corners may be adjusted to maintain the min. edge distance to mortar joints.
2. Concrete anchor locations noted as "MAX. ON CENTER" must be adjusted to maintain the min. edge distance to mortar joints, additional concrete anchors may be required to ensure the "MAX. ON CENTER" dimension are not exceeded.
3. Concrete anchor table:


ANCHOR TYPE	ANCHOR SIZE	MIN. EMBEDMENT	MIN. CLEARANCE TO MASONRY EDGE	MIN. CLEARANCE TO ADJACENT ANCHOR
ITW BUILDEX TAPCON®	1/4"	1-1/4"	2"	4"
DeWALT® ULTRACON+	1/4"	1-1/4"	1"	4"

WOOD SCREW INSTALLATION NOTES:

1. Maintain a minimum 5/8" edge distance, 1" end distance, & 1" o.c. spacing of wood screws to prevent the splitting of wood.

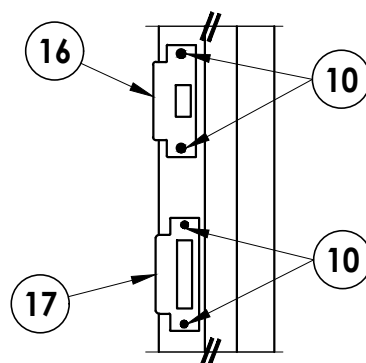


DETAIL 2
LOCK & DEADBOLT

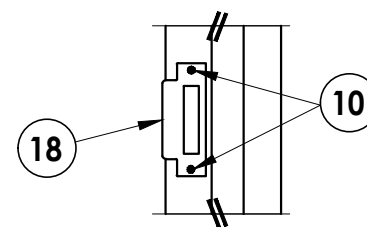


DETAIL 2

MORTISE LOCK




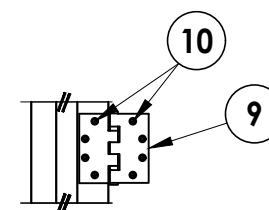


DETAIL 1



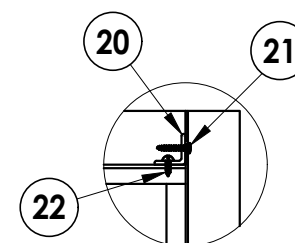


DETAIL 3

DATE:		6/8/11										Documents Prepared By: Lyndon F. Schmidt P.E. No. 43409	
SCALE:		N.T.S.										BUILDING CONSULTANTS, INC. P.O. Box 230, Valrico, FL 33595 Phone No.: 813.659.9197 FBPE Registry No. 9813	
DWG. BY:		JK										CLINE DOORS	
CHK. BY:		LFS										PART OR ASSEMBLY:	
DRAWING NO.:		FL-6336.3										BUCK AND FRAME ANCHORING (4' X 8')	
SHEET		5		OF		7							

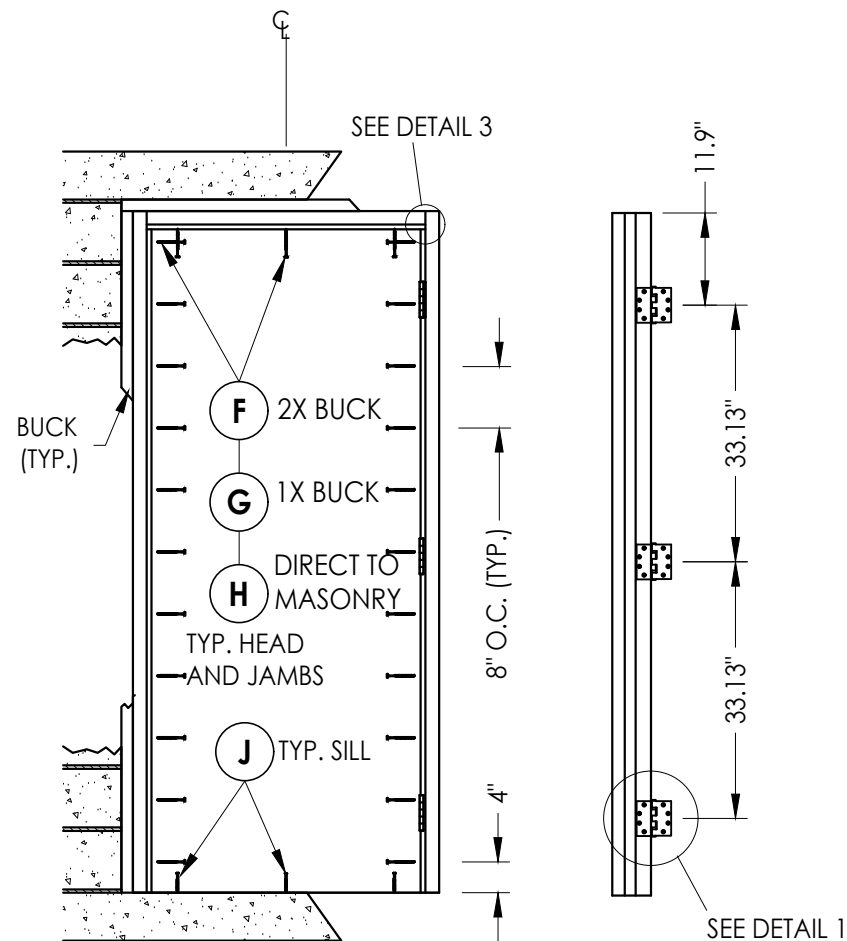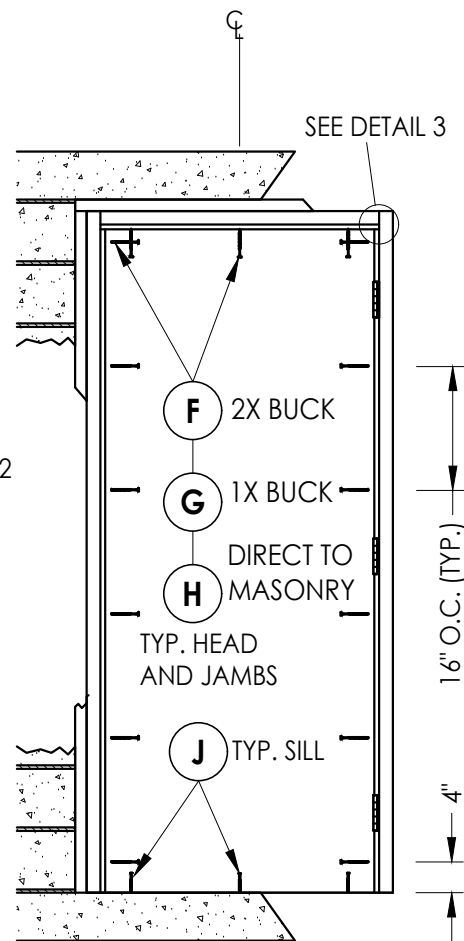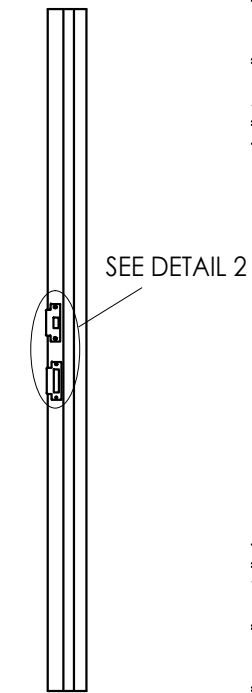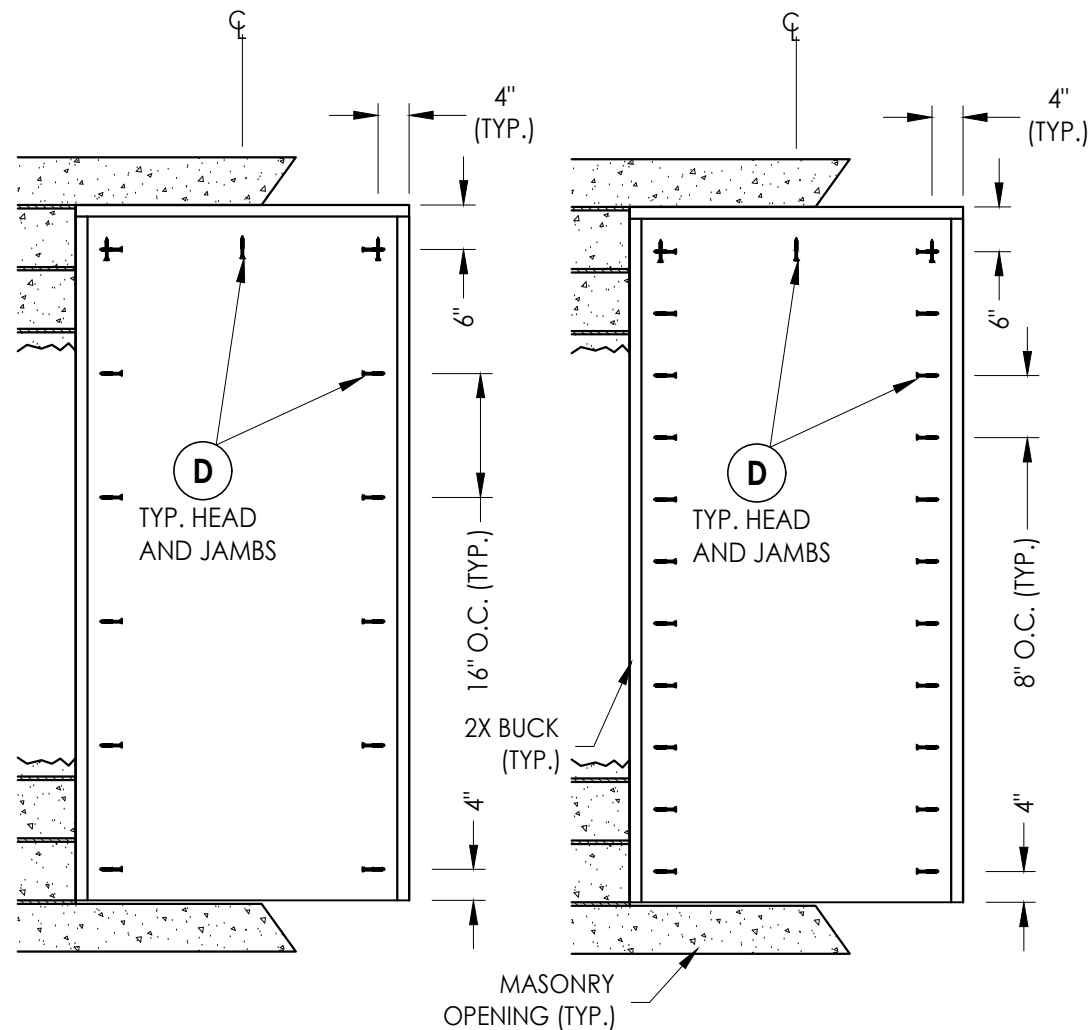

ANCHOR TYPE	ANCHOR SIZE	MIN. EMBEDMENT	MIN. CLEARANCE TO MASONRY EDGE	MIN. CLEARANCE TO ADJACENT ANCHOR
ITW BUILDEX TAPCON®	1/4"	1-1/4"	2"	4"
DeWALT ULTRACON®	1/4"	1-1/4"	1"	4"


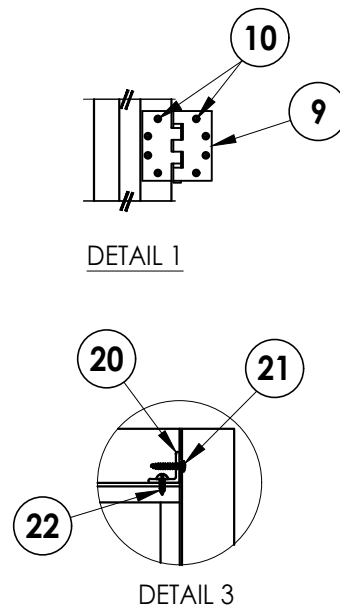
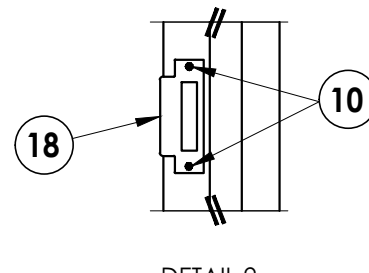
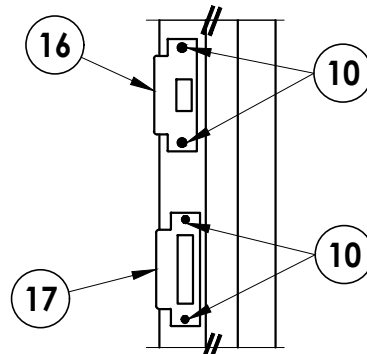


7	7/23/25	ADD MORTISE LOCK		LFS	
6	7/05/23	UPDATE TO 8TH ED.	(2023)	FBC	LFS
5	8/11/20	UPDATE TO 7TH ED.	(2020)	FBC	DAC
4	7/7/17	UPDATE TO 6TH ED.	(2017)	FBC	JK
NO.	DATE	REVISIONS			

Documents Prepared By:
Lyndon F. Schmidt
P.E. No. 43409

Z:\2023 FBC Drawings\Cline Aluminum Doors\FL-6336 R9\FL-6336.3.dwg

BILL OF MATERIALS		
ITEM #	DESCRIPTION	MATERIAL
A	1X BUCK SG >= 0.55	WOOD
B	2X BUCK SG >= 0.55	WOOD
C	1/4" MAX. SHIM SPACE	-
D	1/4" X 2-3/4" DeWALT OR ITW CONCRETE SCREW	STEEL
E	MASONRY - 3,000 PSI MIN. CONCRETE CONFORMING TO ACI 301 OR HOLLOW BLOCK CONFORMING TO ASTM C90	CONCRETE
F	1/4" X 3-1/2" HEX LAG SCREW (1-1/2" MIN. EMBEDMENT)	STEEL
G	1/4" X 4" HH DeWALT OR ITW CONCRETE SCREW	STEEL
H	1/4" x 3-1/4" HH DeWALT OR ITW CONCRETE SCREW	STEEL
J	1/4" x 1-3/4" HH DeWALT OR ITW CONCRETE SCREW	STEEL
1	FRAME	ALUM 6063 T5
2	FRAME STOP	ALUM 6063 T5
5	SILICONE SEALANT	SILICONE
7	WEATHERSTRIP	PVC
8	WOOL PILE WEATHERSTRIP	-
9	4-1/2" X 4-1/2" HINGE	STEEL
10	#12 X 11/16" PPH SELF-DRILLING SMS	STEEL
16	ANSI DEADBOLT STRIKE PLATE	STEEL
17	ANSI LATCH STRIKE PLATE	STEEL
18	MORTISE LOCK STRIKE PLATE	STEEL
20	CORNER REINFORCEMENT	STEEL
21	#10 X 1" PPH SMS	STEEL
22	#10 X 1/2" PPH SMS	STEEL
24	DOOR SWEEP (PEMKO 345AV)	-
25	#6 X 5/8" PPH SMS	STEEL
32	OUTSWING THRESHOLD	ALUM
33	ADA THRESHOLD (PEMKO 171A)	ALUM
40	DOOR PANEL (SEE DOOR PANEL DETAILS)	-

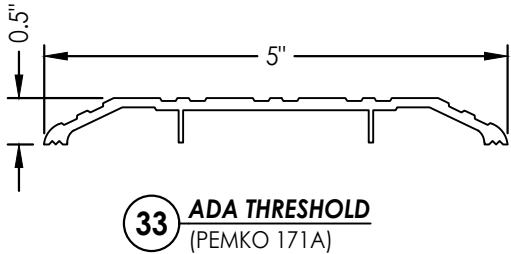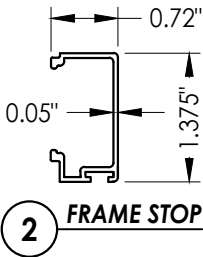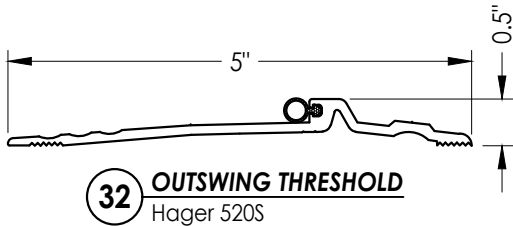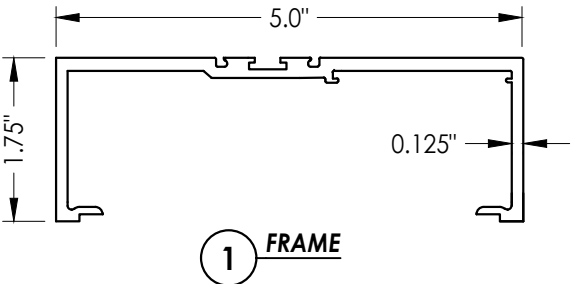

Documents Prepared By: Lyndon F. Schmidt P.E. No. 43409		BUILDING CONSULTANTS, INC. P.O. Box 230, Valrico, FL 33595 Phone No.: 813.659.9197 FBPE Registry No. 9813	
PRODUCT:		CLINE DOORS	
PART OR ASSEMBLY:		BILL OF MATERIALS & COMPONENTS	
7	7/23/25	ADD MORTISE LOCK	LFS
6	7/05/23	UPDATE TO 8TH ED. (2023)	FBC
5	8/11/20	UPDATE TO 7TH ED. (2020)	FBC
4	7/7/17	UPDATE TO 6TH ED. (2017)	JK
NO.	DATE		BY
REVISIONS			
DATE: 6/8/11			
SCALE: N.T.S.			
DWG. BY: JK			
CHK. BY: LFS			
DRAWING NO.: FL-6336.3			
SHEET 7 OF 7			