

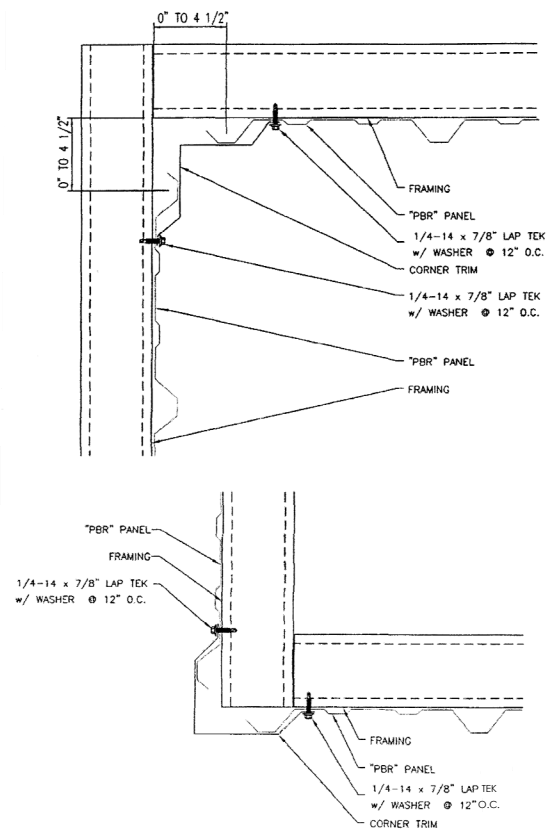
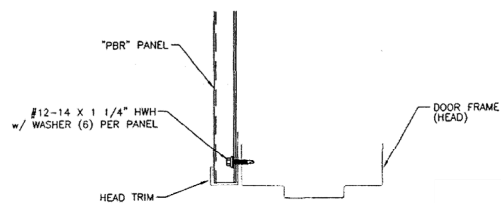
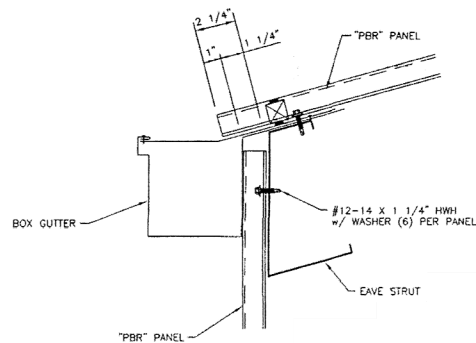


Printed copies of this document are not considered Signed and sealed and the SHA authentication code must be verified on any electronic copies.

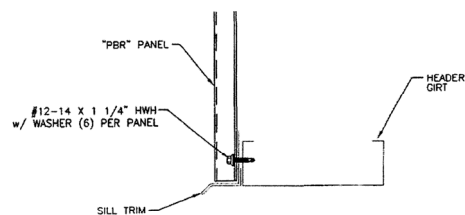

2 HEAD DETAIL
SCALE : NTS

3 INSIDE/OUTSIDE CORNER DETAIL
SCALE : NTS

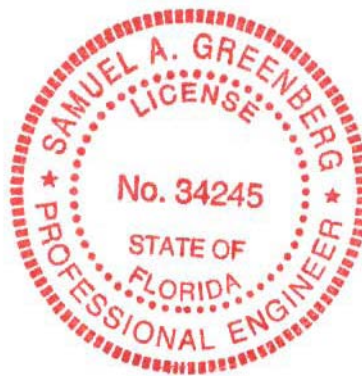

METAL
SYSTEMS
INC.

813-752-7088
www.metalsystemsinc.com

Metal Systems, Inc.
Product Approval
26 Ga. PBR Wall Panel

[illegible]

☒ SAMUEL A. GREENBERG
P.E. #34245

☐ THUY H. HUYNH,
P.E. #60122

☐ IRWIN J. BENSON,
P.E. #49758

ENGINEER SEAL:

SHEET TITLE
26 Ga. PBR Wall Panel
DETAILS & SECTIONS

SHEET INFORMATION:
JOB NO.: 32067
DATE ISSUED: 07.19.1
DRAWN BY: AJ
REVIEWED BY: A

2.1