
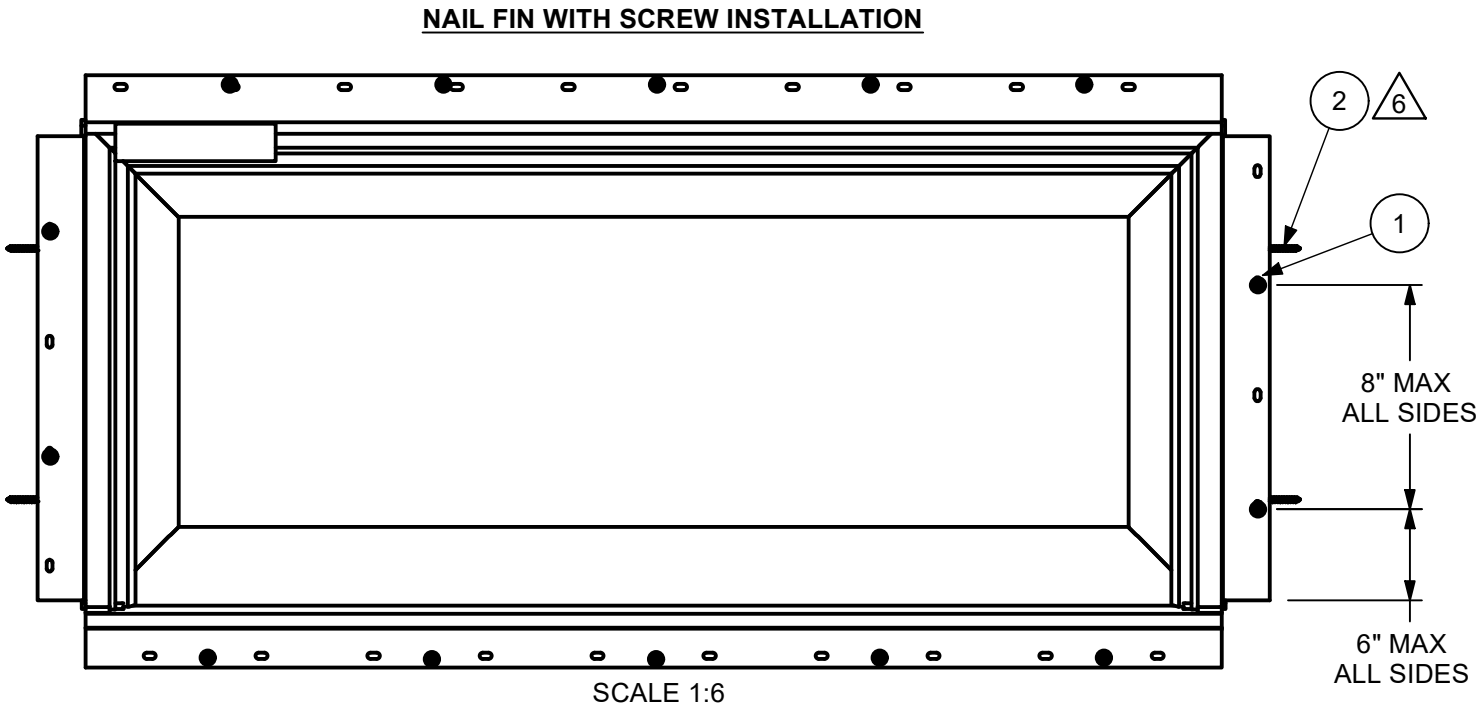
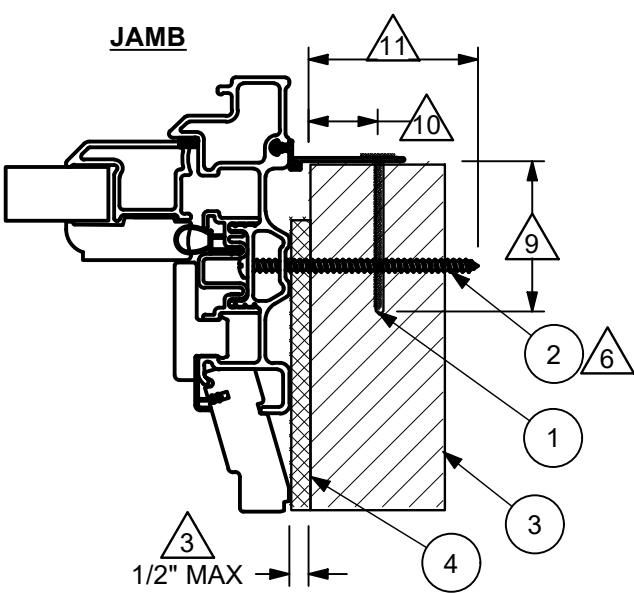


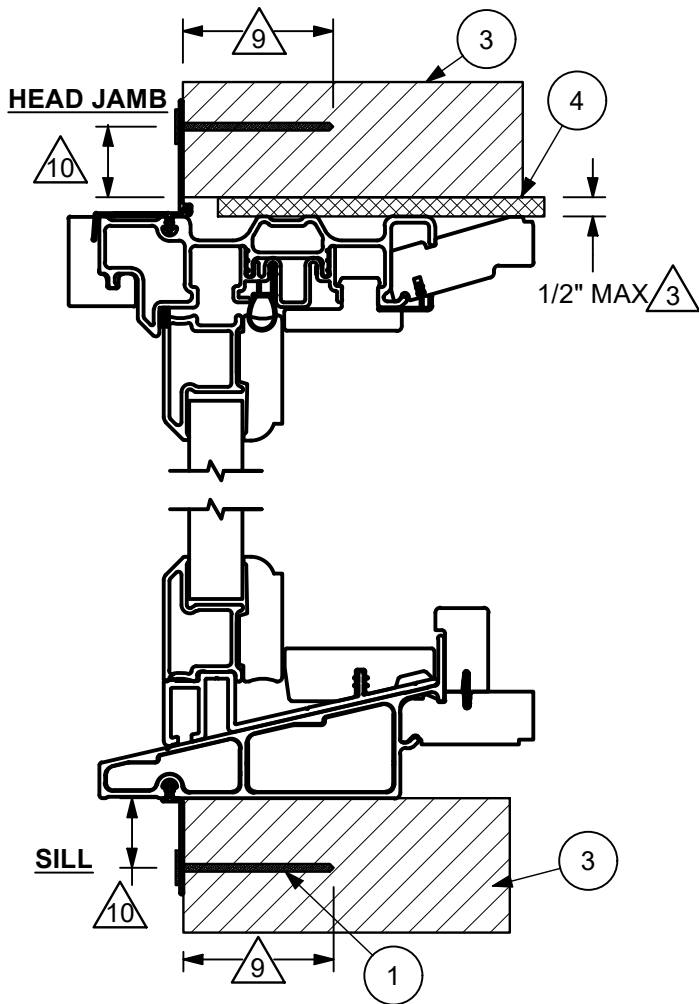

NOTES:

1. FOR GENERAL SPECIFICATIONS, REFER TO DOC 00003952
2. THIS PRINT IS FOR STRUCTURAL PERFORMANCE ONLY. FOR FLASHING AND SEALING REQUIREMENTS, REFER TO INSTALLATION INSTRUCTIONS
- △ 3. ROUGH OPENING:
- a. MAX DISTANCE OF 0.500" AT POINTS OF ATTACHMENT
4. SEALANT:
- a. USE SILICONE OR EQUIVALENT
 - b. SEAL BETWEEN NAILING FIN AND BUCK ON ALL FOUR SIDES OF UNIT
 - c. SEAL AROUND FRAME TO WALL WITH BACKER ROD AND SEALANT
5. SHIMS:
- a. A SHIM MUST BE PLACED 4" TO 6" FROM EACH CORNER
 - b. ALL OTHER SHIMS MUST BE PLACED A MAX OF 15" APART
- △ 6. FOR ALL ELDH P/ELDH TR THREE SCREWS PER JAMB EXCEPT CALL NUMBER 16 AND 24 HIGH, TWO SCREWS PER JAMB. FOR ULTREX HOLE LOCATIONS, REFER TO DOC 00074063. FOR JAMB CARRIER HOLE LOCATIONS, REFER TO DOC 00073261
7. FOR SIZE LIMITATIONS OF UNIT, REFER TO DOC 00051114
8. IF CHEMICALLY TREATED LUMBER IS USED FOR BUCK MATERIAL, FASTENERS INTO THE BUCK MUST BE A MINIMUM OF 0.90 OZ/ FT² ZINC HOT DIPPED GALVANIZED STEEL OR STAINLESS STEEL TYPE 304 OR 316
- △ 9. MINIMUM NAIL EMBEDMENT DEPTH: 1-15/16"
- △ 10. MINIMUM EDGE DISTANCE: 1/2"
- △ 11. MINIMUM SCREW EMBEDMENT DEPTH: 2-1/8"
12. NAILING FIN INSTALLATION METHOD APPROVED FOR: FL 6535
- △ 13. GLASS COMPLIES WITH ASTM E1300

UNIT	MAX FRAME SIZE	DP RATING
ELDH P	53-1/2 X 83-3/4	+35/-35
ELDH TR	53-1/2 X 83-3/4	+35/-35
ELDH P - HP	53-1/2 X 83-3/4	+40/-40
ELDH TR - HP	53-1/2 X 83-3/4	+40/-40
ELDH P	61-1/2 X 75-3/4	+40/-40
ELDH TR	61-1/2 X 75-3/4	+40/-40
ELDH P - HP	61-1/2 X 75-3/4	+50/-50
ELDH TR - HP	61-1/2 X 75-3/4	+50/-50

4	NA	SHIM
3	NA	FRAMING MATERIAL
2	00003264	#8-19 X 3.000" PH
1	NA	2" ROOFING NAIL
ITEM	DWG NO	DESCRIPTION

PARTS LIST

MARVIN 

COLLECTION: ELEVATE

DWG TYPE: INSTALLATION
DESCRIPTION: INSTALLATION METHODS/ELEVATIONS, NAIL FIN WITH SCREWS, FL 6535

CHK: **SIZE:** B **CLASS:** MISC **DWG NO:** 00040302

APP: **SCALE:** 1:6 **DATE:** 11/8/2005 **DWG BY:** BITZER, GARRETT **SHEET:** 1 OF 2

14.0	UPDATED TAXONOMY OF BRANDS; ADDED NOTE 12, GLAZING DETAIL AND SIZE CHART; REMOVED FL APPROVAL NOTE;	27575	08/23/23	JH
REV	DESCRIPTION / REQUESTOR	ECN NO	DATE	REV BY

NOTICE - CONFIDENTIAL INFORMATION

The information in this document is privileged and strictly confidential. The information contained herein shall be used only by Marvin employees and by those agents or suppliers granted official written permission. If the reader of this document is not the intended recipient, or the employee or agent of the intended recipient, please delete this document from all data storage devices, and destroy all hard copies. Any unauthorized dissemination, distribution, copying or other use of the information contained in this document is strictly prohibited.