




HEAD JAMB

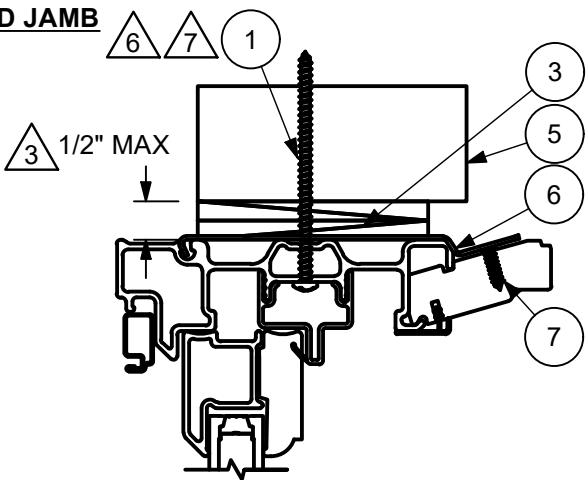

SILL

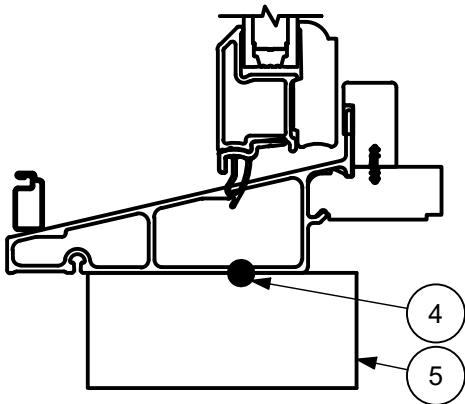

JAMB

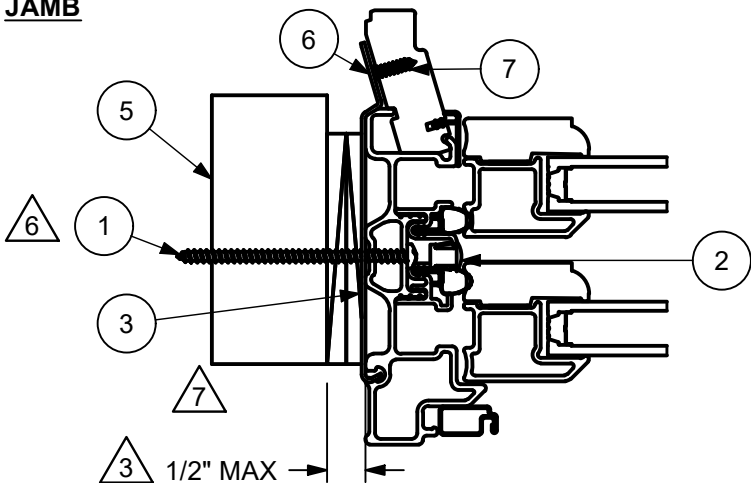


CATEGORY:
DOUBLE HUNG

UNIT TYPE:
ELDH P, ELDH TR


9	REMOVED IZ3 INFORMATION, REMOVED NOTE 8; REMOVED ELDH FROM UNIT TYPE; REMOVED BULLET ABOUT INSTALLATION CLIPS; ADDED GLAZING DETAIL AND SIZE CHART; UPDATED DESCRIPTION	27575	08/10/23	JH
8.2	ADDED HEADER END PLUGS, REMOVED SHIPPING CLIPS, UPDATED TEMPLATE	25450	06/09/21	JHS
REV	DESCRIPTION / REQUESTOR	ECN NO	DATE	REV BY

NOTICE - CONFIDENTIAL INFORMATION

The information in this document is privileged and strictly confidential. The information contained herein shall be used only by Marvin employees and by those agents or suppliers granted official written permission. If the reader of this document is not the intended recipient, or the employee or agent of the intended recipient, please delete this document from all data storage devices, and destroy all hard copies. Any unauthorized dissemination, distribution, copying or other use of the information contained in this document is strictly prohibited.

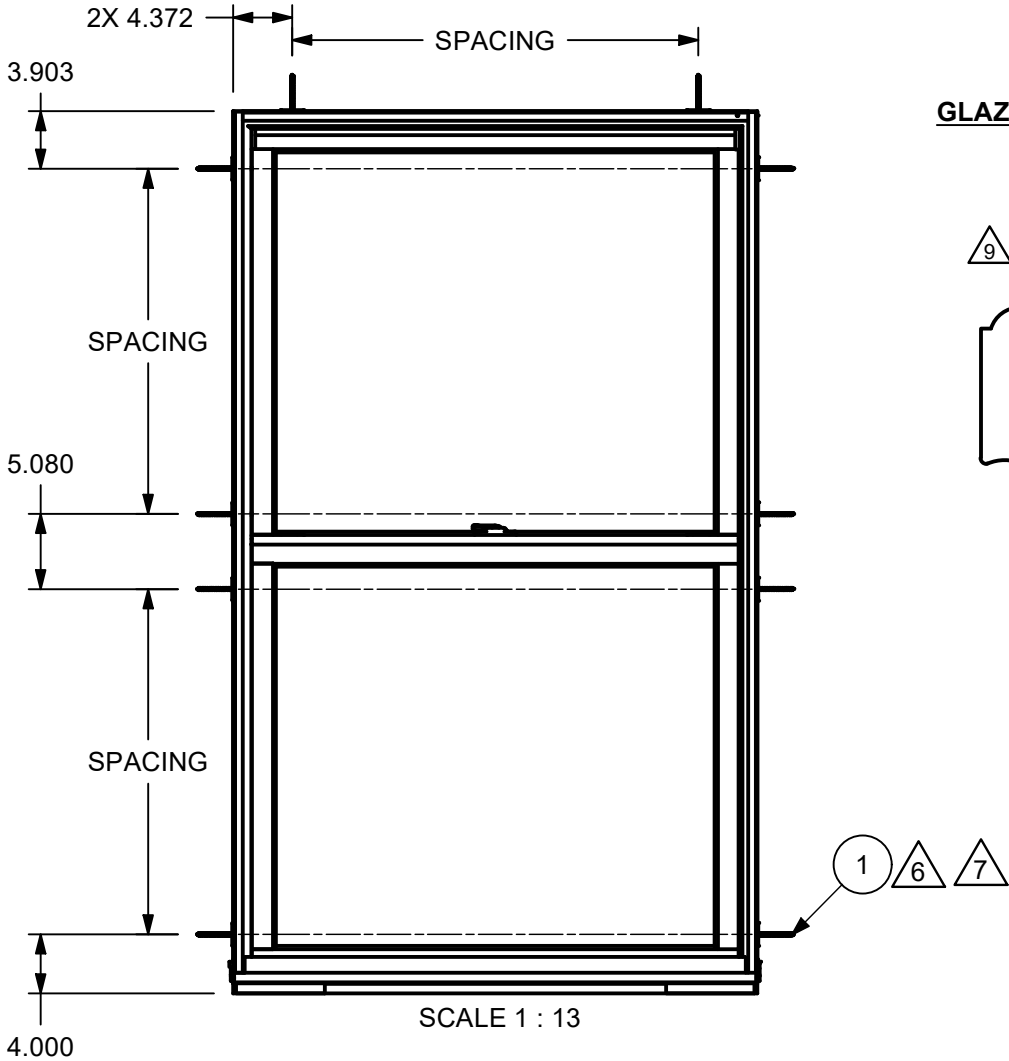

GLAZING DETAIL

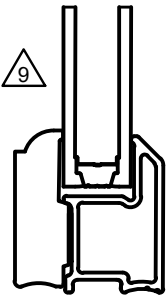

UNIT	MAX FRAME SIZE	DP RATING
ELDH P	53-1/2 X 83-3/4	+35/-35
ELDH TR	53-1/2 X 83-3/4	+35/-35
ELDH P - HP	53-1/2 X 83-3/4	+40/-40
ELDH TR - HP	53-1/2 X 83-3/4	+40/-40
ELDH P	61-1/2 X 75-3/4	+40/-40
ELDH TR	61-1/2 X 75-3/4	+40/-40
ELDH P - HP	61-1/2 X 75-3/4	+50/-50
ELDH TR - HP	61-1/2 X 75-3/4	+50/-50

THROUGH JAMB INSTALLATION:

- SECURE UNIT TO FRAMING AT EACH PRE-DRILLED HOLE LOCATION WITH A #8 X 3" SCREW
- PLACE ONE NON-CONTINUOUS 5/16" DIAMETER BEAD OF ASTM C920 GRADE NS CLASS 25 SEALANT ON SILL PLATE.



ELDH P

- JAMBS
 - 2 FASTENERS / JAMB FOR RO HEIGHTS LESS THAN 36.250"
 - 3 FASTENERS / JAMB FOR RO HEIGHTS 36.250" TO 64.250"
 - 4 FASTENERS / JAMB FOR RO HEIGHTS OVER 64.250"
 - MAX SPACING OF 35.384"
- HEAD JAMB
 - 2 FASTENERS / HEAD JAMB FOR RO WIDTHS 34.500" AND LESS
 - 3 FASTENERS / HEAD JAMB FOR RO WIDTHS OVER 34.500"
 - MAX SPACING OF 28.918"



ELDH TR

- JAMBS
 - 2 FASTENERS / JAMB FOR ALL ELDH TR RO HEIGHTS
- HEAD JAMB
 - 2 FASTENERS / HEAD JAMB FOR RO WIDTHS 34.500" AND LESS
 - 3 FASTENERS / HEAD JAMB FOR RO WIDTHS OVER 34.500"
 - MAX SPACING OF 28.918"

7	00003212	#7 X 5/8" SCREW
6	00070642	INSTALLATION CLIP, THROUGH JAMB
5	NA	FRAMING MATERIAL
4	NA	ASTM C920 GRADE NS CLASS 25 SEALANT
3	NA	SHIMS
2	00073114	THROUGH JAMB PLUG
1	00003264	#8-18 X 3" TYPE AB, FULL THREAD
ITEM	DWG NO	DESCRIPTION

PARTS LIST

MARVIN  RESEARCH & DEVELOPMENT				
COLLECTION: ELEVATE				
DWG TYPE: ASSEMBLY DESCRIPTION: INSTALLATION METHODS/ELEVATIONS, THROUGH JAMB				
CHK:	SIZE: B	CLASS: ASSY	DWG NO: 00075863	
APP:	SCALE: 1 : 13	DATE: 7/7/2011	DWG BY: BOWDEN, RUSTY	SHEET: 1 OF 2