

MODEL DESIGNATION: Simonton Series 06-05 2-Panel Vinyl Patio Door


MAXIMUM OVERALL NOMINAL SIZE: See Size Chart

DESIGN PRESSURE RATING: See Size Chart

USABLE CONFIGURATIONS: XO, OX





GENERAL DESCRIPTION: The head, sill, and side jambs are extruded PVC. The wall thickness through which the anchor screw penetrates is a minimum of 0.157".

Lucas Turner,
PE 58201
2025.06.10
12:09:30
-05'00'

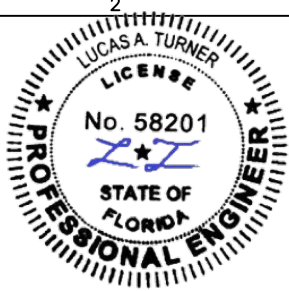

5/21/2025
LUCAS A. TURNER, P.E.
FL PE # 58201
TURNER ENGINEERING &
CONSULTING, INC.
(COA # 29779)
2428 OLD NATCHEZ TRACE
TRAIL, CAMDEN, TN 38320
PH. 941-380-1574

REV. #:	REVISIONS:	REVISED BY:	DATE:
5	UPDATED SIZE CHART & NOTE 14 PER NEW TEST REPORT.	LMH	12/04/15
6	ADDED PAGE 2, NOTES 15 & 16, UPDATED TO MULTI SUBSTRATES AND SIZE CHART O.C.	LMH	05/24/16
7	UPDATED NOTES 10 & 15, SHEET 2.	LMH	11/08/17
8	UPDATED TO 7TH EDITION (2020) FBC.	LMH	03/22/21
9	UPDATED TO CURRENT FBC.	LMH	05/21/25

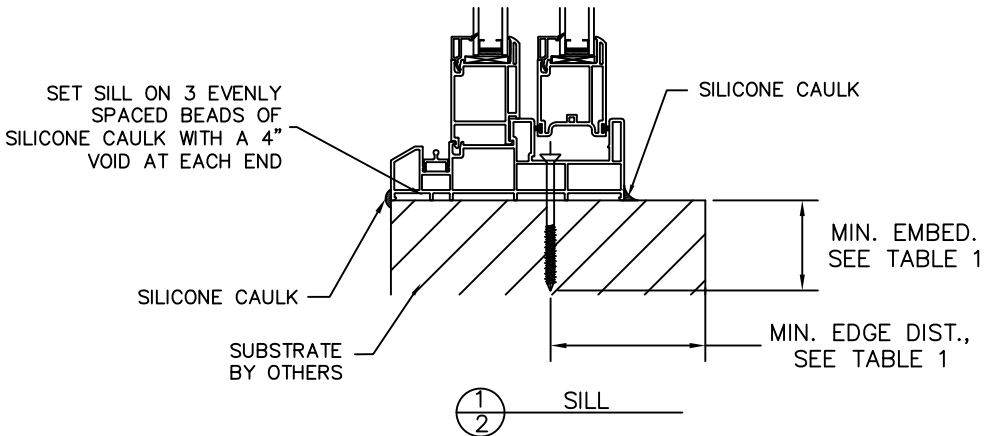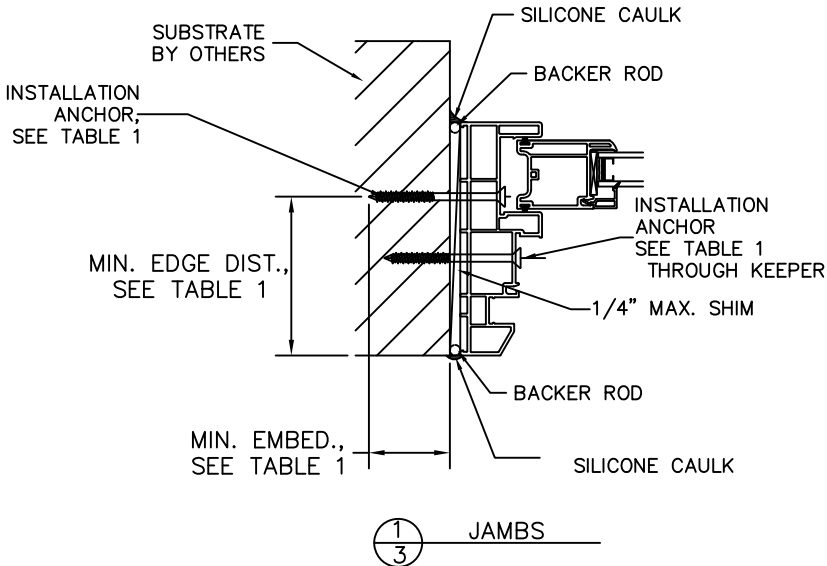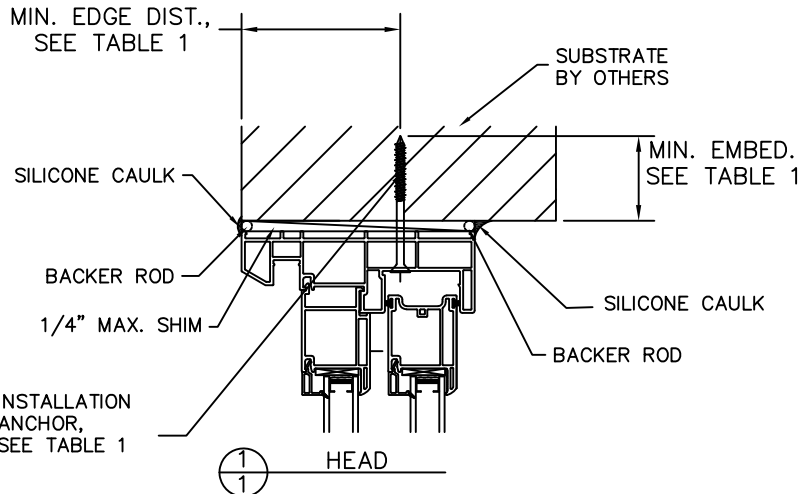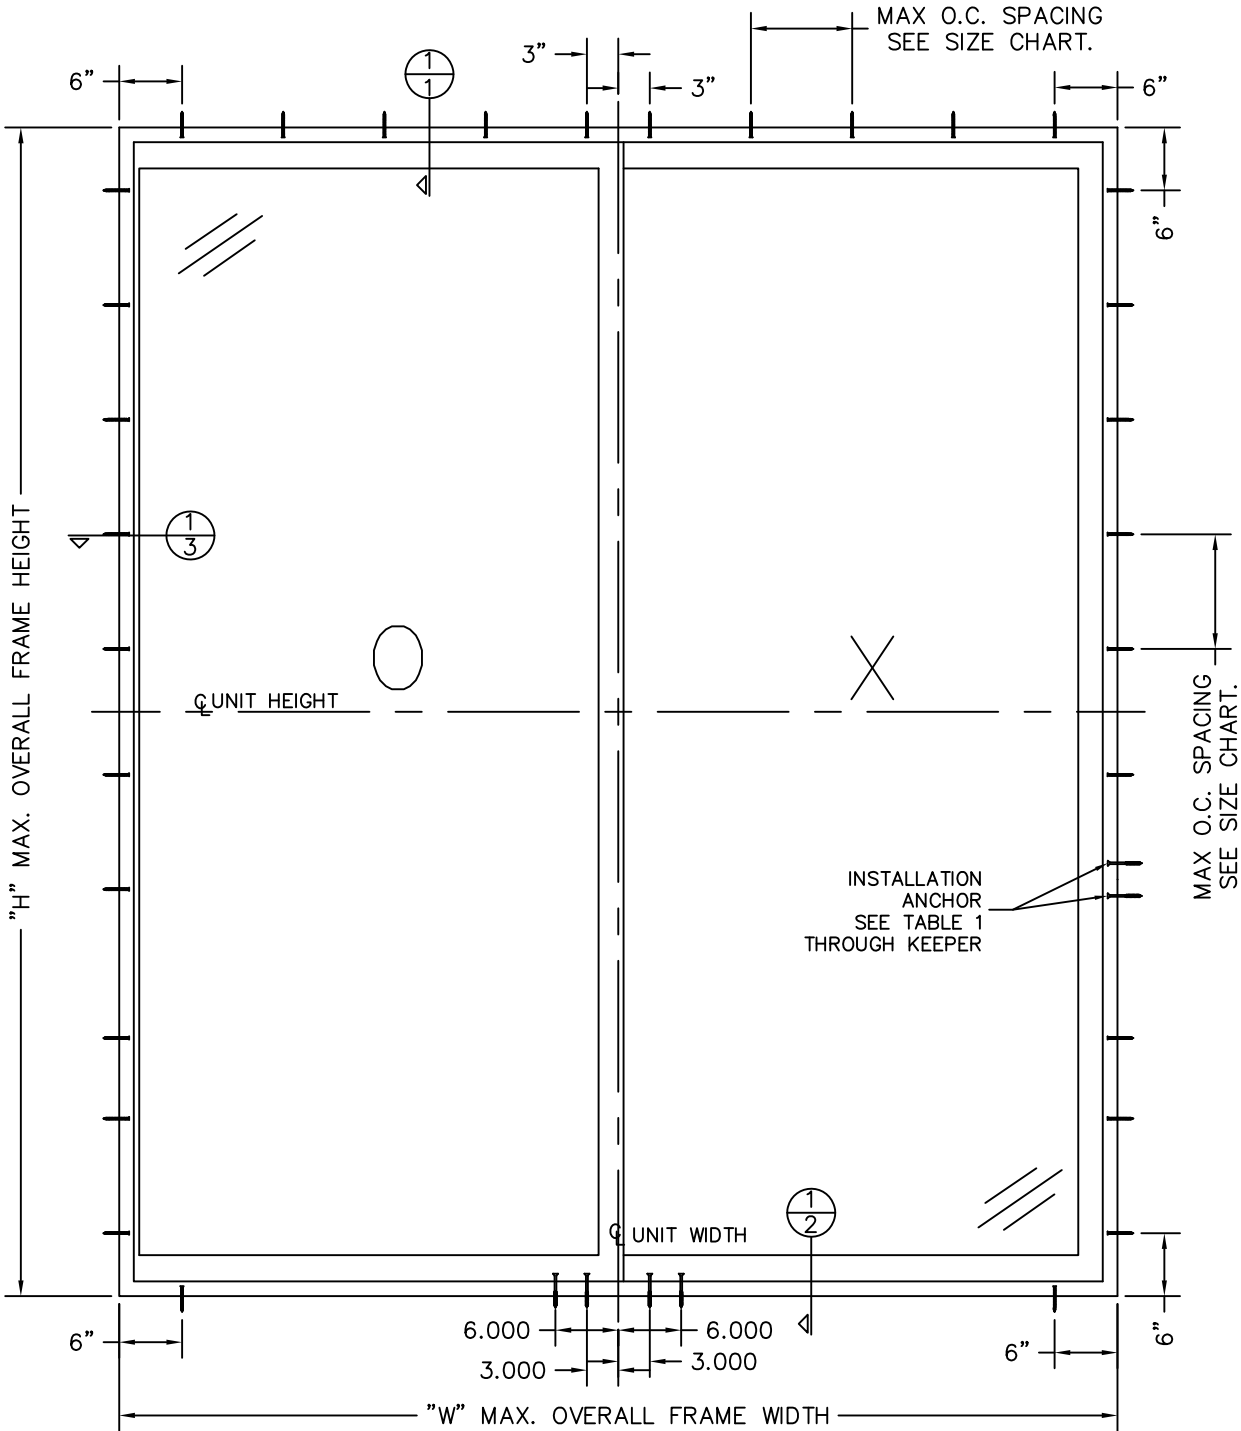

SIZE CHART			
OVERALL SIZE		O.C. SPACING	DP RATING
WIDTH "W"	HEIGHT "H"		
77"	84"	16-3/4"	±30 PSF
71"	80"	15-5/8"	±35 PSF
71"	96"	15-5/8"	
95"	80"	11-5/8"	
71"	80"	10-7/8"	±50 PSF

DISCLOSURE STATEMENT

This document is the property of Simonton Windows, which retains all proprietary and other rights to its subject matter. This document is provided to the recipient on the expressed condition that it is not to be disclosed, reproduced in whole or part, nor used in conjunction with the design, manufacture or repair of goods for anyone other than Simonton Windows without its consent. This restriction does not limit the recipient's rights to utilize information contained in this document which is properly obtained from another source.

FILE: FL 7612

MATERIAL:

RMS FINISH:

EXCEPT AS NOTED

ALLOY & TEMPER:

WEIGHT:

VOLUME:

SURFACE AREA:

PERIMETER:

FINISH TREATMENT:

Dimensional Tolerances
Unless Otherwise Specified

Decimals

Angles

.X ± .03

.XX ± .01

.XXX ± .005

0° 30 min.



1 Cochrane Avenue

Pennsboro, WV 26415

SCALE:

FIT

SHEET:

1 of 2

SERIES:

06-05 2-PANEL PATIO DOOR

TITLE:

1X BUCK INSTALLATION

SIZE: DRAWING NO.:

B INO444

REV.: 9

DRAWN BY: T.D.D.

DATE: 09/18/09

CHECKED BY: DATE:

APPR'VD BY: DATE:


MODEL DESIGNATION: Simonton Series 06–05 2–Panel Vinyl Patio Door

MAXIMUM OVERALL NOMINAL SIZE: See Size Chart

DESIGN PRESSURE RATING: See Size Chart

USABLE CONFIGURATIONS: XO, OX

GENERAL DESCRIPTION: The head, sill, and side jambs are extruded PVC. The wall thickness through which the anchor screw penetrates is a minimum of 0.157”.

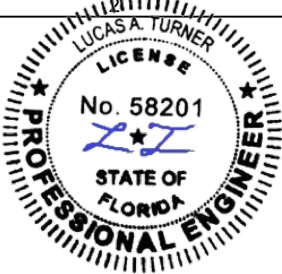

5/21/2025
LUCAS A. TURNER, P.E.
FL PE # 58201
TURNER ENGINEERING &
CONSULTING, INC.
(COA # 29779)
2428 OLD NATCHEZ TRACE
TRAIL, CAMDEN, TN 38320
PH. 941–380–1574

REV. #:	REVISIONS:	REVISED BY:	DATE:
5	UPDATED SIZE CHART & NOTE 14 PER NEW TEST REPORT.	LMH	12/04/15
6	ADDED PAGE 2, NOTES 15 & 16, UPDATED TO MULTI SUBSTRATES AND SIZE CHART O.C.	LMH	05/24/16
7	UPDATED NOTES 10 & 15, SHEET 2.	LMH	11/08/17
8	UPDATED TO 7TH EDITION (2020) FBC.	LMH	03/22/21
9	UPDATED TO CURRENT FBC.	LMH	05/21/25

TABLE 1: INSTALLATION FASTENERS TABLE

ID	SUBSTRATE TYPE	ANCHOR TYPE	MIN. EMBED	MIN. EDGE DISTANCE
A	CONCRETE (2 KSI MIN.)	3/16” ITW TAPCON	1–1/2”	1–1/8”
B	HOLLOW OR GROUT–FILLED CMU (117 PCF MIN.)	3/16” ITW TAPCON	1”	2”
C	2X MIN. SOUTHERN PINE WOOD (G=0.55)	3/16” ITW TAPCON	1–3/8”	7/8”
D	2X MIN. SOUTHERN PINE WOOD (G=0.55)	#10 WOOD SCREW	1–3/8”	7/8”
E	16 GAUGE (0.060”) MIN. STEEL STUD, 33KSI YIELD MIN.	#10–16 ITW TEKS SELF–DRILLING SCREW	FULL THREAD	1/2”
F	1/8” ALUM. 6063–T5 MIN. OR 1/8” STEEL 36 KSI MIN.	#10 GRADE 5 SELF–TAPPING/ DRILLING SCREW	FULL THREAD	1/2”

NOTES:

1. THIS INSTALLATION HAS BEEN EVALUATED FOR USE IN LOCATIONS ADHERING TO THE FLORIDA BUILDING CODE OUTSIDE THE HVHZ, AND WHERE PRESSURE REQUIREMENTS AS DETERMINED BY ASCE 7 MINIMUM DESIGN LOADS FOR BUILDINGS AND OTHER STRUCTURES DO NOT EXCEED THE DESIGN PRESSURE RATINGS HEREIN.
2. FOR ANCHORAGE REQUIREMENTS IN VARIOUS SUBSTRATES SEE TABLE I. A MINIMUM DISTANCE OF 3" SHALL BE MAINTAINED BETWEEN ANY TWO INSTALLATION FASTENERS.
3. ALL INTERIOR AND EXTERIOR PERIMETER SURFACES OF THE WINDOW MUST BE CAULKED.
4. ANCHOR TYPE, SIZE, SPACING, EMBEDMENT, AND EDGE DISTANCE SHALL BE AS SPECIFIED IN THESE DRAWINGS.
5. ANCHOR EMBEDMENT TO SUBSTRATE SHALL BE BEYOND WALL DRESSING OR STUCCO. FOR MASONRY OPENINGS WITH WOOD BUCKS LESS THAN 1-1/2" THICK, EMBEDMENT SHALL BE BEYOND WOOD BUCKS, IF USED, AND INTO MASONRY SUBSTRATE. WOOD BUCKS WITH MASONRY ARE OPTIONAL.
6. WOOD OR MASONRY OPENINGS, BUCKS, AND BUCK FASTENERS, BY OTHERS, SHALL BE PROPERLY DESIGNED AND INSTALLED TO TRANSFER WIND LOADS TO THE STRUCTURE.
7. THE RESPONSIBILITY FOR SELECTION OF SIMONTON PRODUCTS TO MEET ANY APPLICABLE LOCAL LAWS, BUILDING CODES, ORDINANCES, OR OTHER SAFETY REQUIREMENTS RESTS SOLELY WITH THE ARCHITECT, BUILDING OWNER, OR CONTRACTOR.
8. SHIMS ARE REQUIRED WHERE GAPS OF GREATER THAN 1/16" EXIST BETWEEN OPENING AND FRAME. MAX. SHIM STACK IS 1/4". SHIMS SHALL BE LOAD-BEARING AND CAPABLE OF TRANSFERRING LOADS TO THE SUBSTRATE.
9. WHEN USED IN AREAS REQUIRING IMPACT PROTECTION, THIS PRODUCT REQUIRES THE USE OF APPROVED IMPACT RESISTANT SHUTTERS OR OTHER EXTERNAL PROTECTION.
10. SEALING AND FLASHING BY OTHERS SHOULD BE APPLIED USING THE ASTM E 2112 METHODOLOGY APPROPRIATE FOR THE OPENING INTO WHICH THE PRODUCT IS BEING INSTALLED. OVERALL WATER PENETRATION RESISTANCE OF THE INSTALLED PRODUCT IS NOT ADDRESSED IN THIS DRAWING AND IS THE RESPONSIBILITY OF OTHERS.
11. GLAZING SHALL COMPLY WITH ASTM E 1300.
12. ALL FASTENERS PENETRATING INTO PRESSURE TREATED WOOD SHALL BE CAPABLE OF PREVENTING CORROSION DUE TO REACTION WITH PRESSURE TREATMENT CHEMICALS. ANY DISSIMILAR MATERIALS THAT COME INTO CONTACT SHALL BE PROTECTED TO PREVENT REACTIONS IN ACCORDANCE WITH CODE REQUIREMENTS.
13. A WIND LOAD DURATION FACTOR Cd = 1.6 WAS USED FOR THE ANALYSIS OF WOOD SCREWS ONLY.
14. PRODUCTS SHALL BE CONSTRUCTED AS SPECIFIED IN TEST REPORTS C5619.01-109-47, C5620.01-109-47, C5622.01-109-47, D3268.01-501-47-R0, D3269.01-501-47-R0, D2892.01-501-47-R0, C3516.01-501-47-R0 AND D3264.01-501-47-R0, BY ARCHITECTURAL TESTING, INC.
15. DESIGNATION "X" IS FOR OPERABLE PANEL AND "O" IS FOR FIXED PANEL.
16. USE A BACKER ROD ON ALL JOINTS >3/4" DEEP AND/OR WIDER THAN 1/4". FINISHED CAULK JOINT SHOULD BE A MINIMUM OF 3/8" DEEP.

DISCLOSURE STATEMENT

This document is the property of Simonton Windows, which retains all proprietary and other rights to its subject matter. This document is provided to the recipient on the expressed condition that it is not to be disclosed, reproduced in whole or part, nor used in conjunction with the design, manufacture or repair of goods for anyone other than Simonton Windows without its consent. This restriction does not limit the recipient's rights to utilize information contained in this document which is properly obtained from another source.

FILE: FL 7612

MATERIAL:

RMS FINISH:	
EXCEPT AS NOTED	
ALLOY & TEMPER:	
WEIGHT:	VOLUME:
SURFACE AREA:	PERIMETER:
FINISH TREATMENT:	

Dimensional Tolerances
Unless Otherwise Specified

Decimals	Angles
.X ± .03	0° 30 min.
.XX ± .01	
.XXX ± .005	

1 Cochrane Avenue
Pennsboro, WV 26415

SIZE: DRAWING NO.:
B INO444

REV.:
9

DRAWN BY: DATE:
LMH 05/24/16

CHECKED BY: DATE:

APPR'VD BY: DATE:

SCALE: FIT SHEET: 2 of 2

SERIES: 06–05 2–PANEL PATIO DOOR

TITLE: 1X BUCK INSTALLATION

4

3

2

1