


Door Height	Section Quantity	Strut Quantity	Track Brackets Per Side
6'-0" to 7'-0"	4	6	4
7'-6" to 8'-0"	5	7	5
8'-3" to 8'-9"	5	8	5
9'-0" to 9'-3"	6	8	6
9'-6" to 10'-6"	6	9	6
10'-9" to 11'-6"	7	10	6
11'-9" to 12'-3"	7	11	7
12'-6" to 12'-9"	8	11	8
13'-0" to 14'-0"	8	12	8

Note: Maximum door height is 14'. Consult Sheet 3 for Strut and Section Location Chart. Detail views shown on Sheet 2.


Model Numbers Available
3600 Series
3700 Series

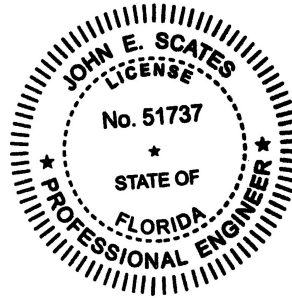

Digitally signed by John E Scates
Date: 2023.10.17 17:44:17 -05'00'

John E. Scates, PE
2560 King Arthur Blvd. Ste 124-54
Lewisville, TX 75056
FL PE 51737
TX PE 56308 / F-2203

Printed copies of this document are not considered signed and sealed and the signature must be verified on any electronic copies.

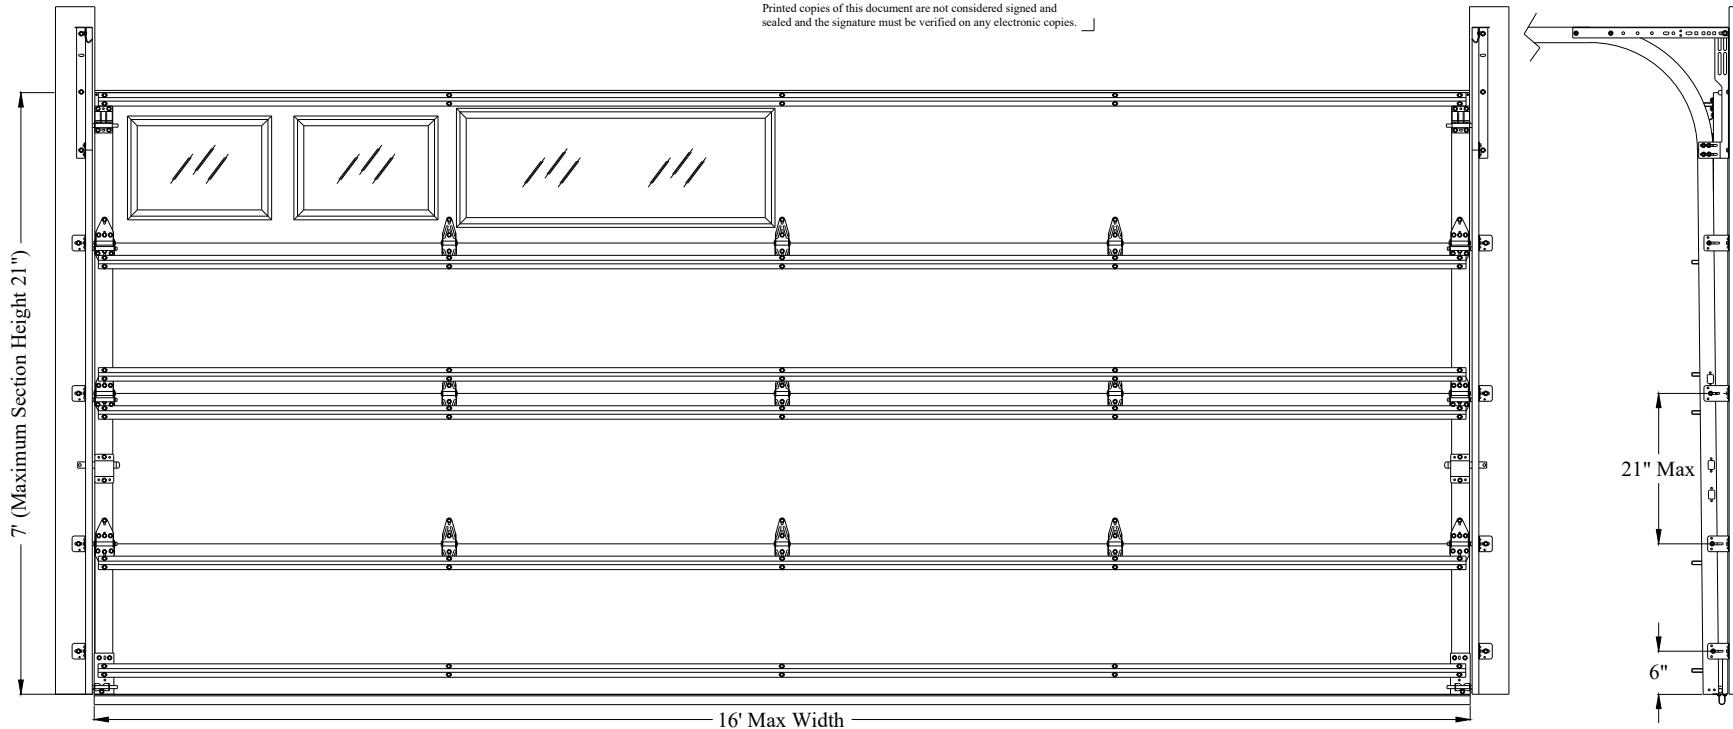

GENERAL NOTES:

1. This product has been evaluated per ANSI/DASMA 108.
2. Doors with glazing not qualified for use in windborne debris regions.
3. This drawing provides windload assembly details for the claimed size and pressures.

Max Size:
16' x 14'


Design Pressure:
+22.0/-24.5 PSF



5700 NW 39th Street
Riverside, MO 64150

DESCRIPTION:
Wind Load Rated Residential Sandwich Sectional Garage Door
16' Wide 3600/3700 Series Doors

DRAWING NUMBER:	RS16A_22.0_24.5	REV:	02
DRAWN BY:	DMK	DATE DRAWN:	9/25/20
SIZE:	ANSI A	REV DATE:	9/29/23
SCALE:	NTS	SHEET:	1 of 3

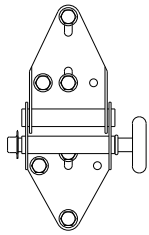


End Hinge

14 gauge galvanized steel end hinge attached with four 1/4" x 3/4" screws and two 1/4" x 5/8" self tapping screws.


Roller

Minimum 7 ball steel roller or 10 ball nylon roller with 4" stem and push nuts on all hinge rollers.

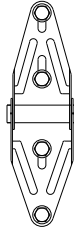


Center Hinge

18 gauge galvanized steel narrow or wide body hinge attached with four 1/4" x 3/4" screws.

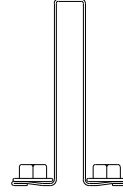

Struts

3" x 1 7/8" 20 gauge 50 ksi hat strut attached with two 1/4" x 5/8" self-tapping screws per stile.

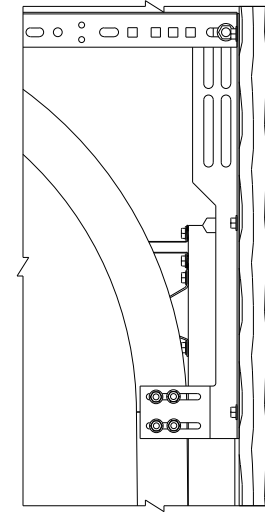

Flag Bracket

12 gauge galvanized steel flag bracket attached to wood jamb with three 5/16" x 1 5/8" wood lag screws and to the horizontal and vertical tracks with two 1/4" x 3/4" track bolts and nuts each.

Horizontal Track and Angle


Horizontal track and angle to suit with suitable back hang.

Vertical Track

2" galvanized steel track with a minimum thickness of .056".

Strut Spacer

1/8" spacer required between strut and top section only when 43" x 15" windows are used.

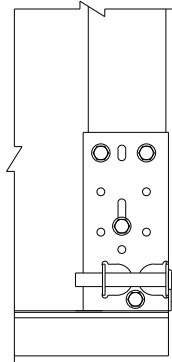

End Cap


20 gauge galvanized steel end cap attached with one sheet metal screw.

Bottom Bracket

13 gauge galvanized steel bottom bracket attached with four 1/4" x 5/8" self-tapping screws (push nut not required on roller).

Bottom Weatherstrip

Aluminum extrusion with vinyl insert.

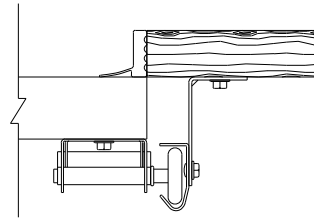


Wood Jambs

Vertical jambs are to be 2x6 #2 Spruce-Pine-Fir (S-P-F) or better. Refer to DASMA TDS 161 or a licensed design professional for jamb configurations. Note: Preparation of jambs by others, and supporting structural elements must be capable of withstanding the rated windload.

Stop Molding

Stop molding (attached with minimum 6D headed nails or screws) is required, or door must overlap jambs by 5/16".

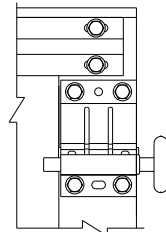


Top Fixture

16 gauge galvanized steel top fixture with two bolt roller carrier and attached to door with four 1/4" x 5/8" self-tapping screws (push nut not required on roller).



Locking Mechanism


Door must have either an electronic operator or locking devices installed that engages both vertical tracks (inside slide lock shown, other lock types permitted).

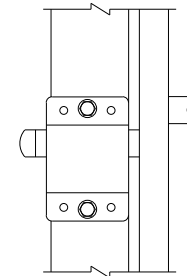

Windows (optional)

Windows available in sizes listed below. Frames are molded plastic.

Frame	Max Daylight Opening	Fastener Pattern	Glazing Types
Short	18" x 12-1/2"	#8-5/8" (12) total, (3) along each horizontal edge & (3) along each vertical edge	1/8" DSB Annealed, 1/8" DSB Tempered, 0.100" Polycarbonate, and 1/2" IG Consisting of Two Pieces of Annealed or Tempered Glass With 1/4" Spacer
Ranch	38" x 11-1/2"	#8-5/8" (14) total, (5) along each horizontal edge & (2) along each vertical edge	1/8" DSB Annealed, 1/8" DSB Tempered, 1/2" IG Consisting of Two Pieces of Annealed or Tempered Glass With 1/4" Spacer
Carriage/Ranch Carriage	43" x 15"	#8-5/8" (18) total, (6) along each horizontal edge & (3) along each vertical edge	1/8" DSB Annealed and 1/8" DSB Tempered

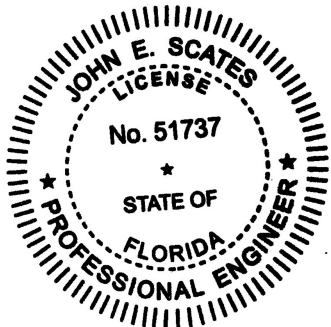


Max Size: 16' x 14' Design Pressure: +22.0/-24.5 PSF	DESCRIPTION: Wind Load Rated Residential Sandwich Sectional Garage Door 16' Wide 3600/3700 Series Doors		
	DRAWING NUMBER: RS16A_22.0_24.5		REV: 02
	DRAWN BY: DMK	DATE DRAWN: 9/25/20	REV DATE: 9/29/23
	SIZE: ANSI A	SCALE: NTS	SHEET: 2 of 3



5700 NW 39th Street
Riverside, MO 64150

Strut and Sections Location Chart																					
Door Height	Section Heights						Strut Locations													Track Brackets	
6 - 0	18	18	18	18			3	15.5	33.5	38.5	51.5	71							4		
6 - 3	21	18	18	18			3	18.5	36.5	41.5	54.5	74							4		
6 - 6	21	18	18	21			3	18.5	36.5	41.5	54.5	77							4		
6 - 9	21	21	18	21			3	18.5	39.5	44.5	57.5	80							4		
7 - 0	21	21	21	21			3	18.5	39.5	44.5	60.5	83							4		
7 - 6	18	18	18	18	18		3	15.5	33.5	38.5	51.5	69.5	89						5		
7 - 9	21	18	18	18	18		3	18.5	36.5	42.5	54.5	72.5	92						5		
8 - 0	21	18	18	18	21		3	18.5	36.5	42.5	54.5	72.5	95						5		
8 - 3	21	21	18	18	21		3	18.5	39.5	44.5	57.5	62.5	75.5	98					5		
8 - 6	21	21	18	21	21		3	18.5	39.5	44.5	57.5	62.5	78.5	101					5		
8 - 9	21	21	21	21	21		3	18.5	39.5	44.5	60.5	65.5	81.5	104					5		
9 - 0	18	18	18	18	18	18	3	15.5	33.5	51.5	56.5	69.5	87.5	107					6		
9 - 3	21	18	18	18	18	18	3	18.5	36.5	54.5	59.5	72.5	90.5	110					6		
9 - 6	21	21	18	18	18	18	3	18.5	39.5	44.5	57.5	75.5	80.5	93.5	113				6		
9 - 9	21	21	21	18	18	18	3	18.5	39.5	44.5	60.5	78.5	83.5	96.5	116				6		
10 - 0	21	21	21	21	18	18	3	18.5	39.5	44.5	60.5	81.5	86.5	99.5	119				6		
10 - 3	21	21	21	21	21	18	3	18.5	39.5	44.5	60.5	81.5	86.5	102.5	122				6		
10 - 6	21	21	21	21	21	21	3	18.5	39.5	44.5	60.5	81.5	86.5	102.5	125				6		
10 - 9	21	18	18	18	18	18	18	3	18.5	36.5	41.5	54.5	72.5	90.5	95.5	108.5	128		7		
11 - 0	21	21	18	18	18	18	18	3	18.5	39.5	44.5	57.5	75.5	93.5	98.5	111.5	131		7		
11 - 3	21	21	21	18	18	18	18	3	18.5	39.5	44.5	60.5	78.5	96.5	101.5	114.5	134		7		
11 - 6	21	21	21	21	18	18	18	3	18.5	39.5	44.5	60.5	81.5	99.5	104.5	117.5	137		7		
11 - 9	21	21	21	21	21	18	18	3	18.5	39.5	44.5	60.5	65.5	81.5	102.5	107.5	120.5	140	7		
12 - 0	21	21	21	21	21	21	18	3	18.5	39.5	44.5	60.5	65.5	81.5	102.5	107.5	123.5	143	7		
12 - 3	21	21	21	21	21	21	21	3	18.5	39.5	44.5	60.5	65.5	81.5	102.5	107.5	123.5	146	7		
12 - 6	21	21	18	18	18	18	18	18	3	18.5	39.5	57.5	62.5	75.5	93.5	111.5	116.5	129.5	149	8	
12 - 9	21	21	21	18	18	18	18	18	3	18.5	39.5	60.5	65.5	78.5	96.5	114.5	119.5	132.5	152	8	
13 - 0	21	21	21	21	18	18	18	18	3	18.5	39.5	44.5	60.5	81.5	86.5	99.5	117.5	122.5	135.5	155	8
13 - 3	21	21	21	21	21	18	18	18	3	18.5	39.5	44.5	60.5	81.5	86.5	102.5	120.5	125.5	138.5	158	8
13 - 6	21	21	21	21	21	21	18	18	3	18.5	39.5	44.5	60.5	81.5	86.5	102.5	123.5	128.5	141.5	161	8
13 - 9	21	21	21	21	21	21	21	18	3	18.5	39.5	44.5	60.5	81.5	86.5	102.5	123.5	128.5	144.5	164	8
14 - 0	21	21	21	21	21	21	21	21	3	18.5	39.5	44.5	60.5	81.5	86.5	102.5	123.5	128.5	144.5	167	8

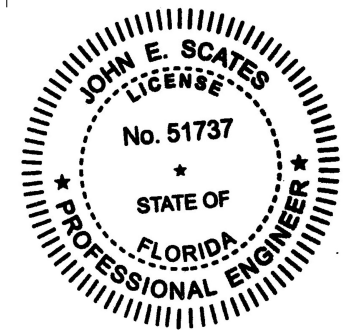

GENERAL NOTES:

- Sequential section heights left to right as stacked from floor to ceiling.
- Individual strut locations in inches from bottom of door.
- Section stacking order may be changed to accommodate window section placement or other factors. Strut locations shall be adjusted accordingly.

Max Size: 16' x 14' Design Pressure: +22.0/-24.5 PSF		DESCRIPTION: Wind Load Rated Residential Sandwich Sectional Garage Door 16' Wide 3600/3700 Series Doors		
		DRAWING NUMBER: RS16A_22.0_24.5		REV: 02
	5700 NW 39th Street Riverside, MO 64150	DRAWN BY: DMK	DATE DRAWN: 9/25/20	REV DATE: 9/29/23
		SIZE: ANSI A	SCALE: NTS	SHEET: 3 of 3