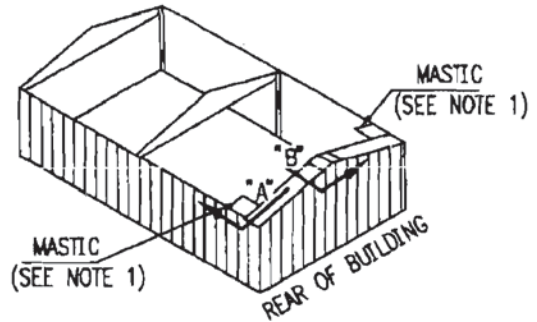
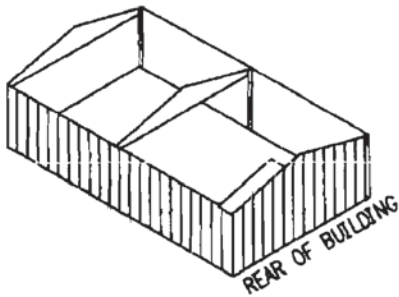
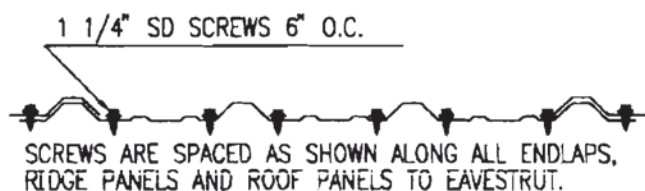
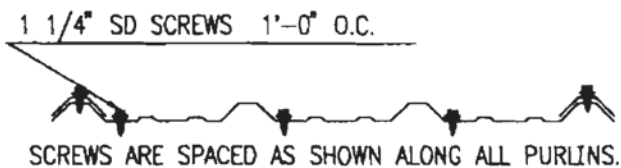
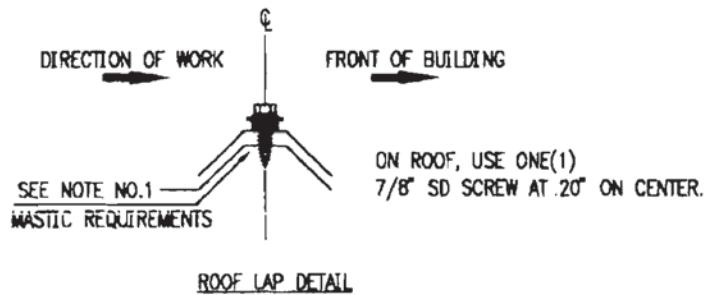
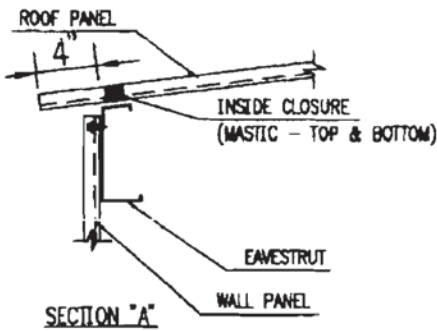
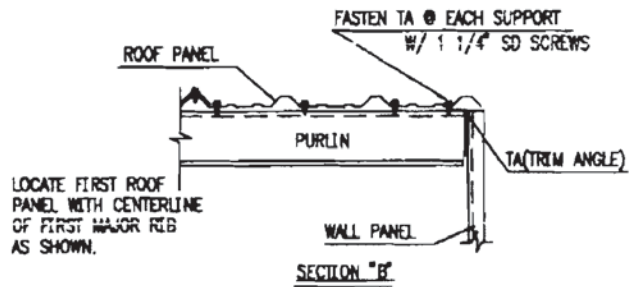
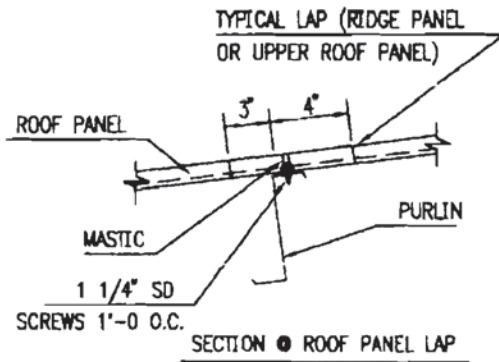


INSTALLATION NOTES:

1) TO INSTALL ROOF PANELS BEGIN AT THE EAVE AND WORK TOWARD THE RIDGE.

2) INSTALL BOTH SIDES OF THE ROOF AND THE RIDGE CAP BEFORE PROCEEDING TO THE NEXT RUN OF PANELS. USE RIDGE CAP FOR ALIGNMENT. INSTALL MASTIC AS REQUIRED.


GENERAL NOTES:

- 1.) FULL MASTIC REQUIRED AT ALL ROOF PANEL SIDELAPS
- 2.) ROOFS WITH INSULATION THICKNESS GREATER THAN 4 1/2" DO NOT MEET UL90 SPECIFICATIONS.


|                     |                                  |  |                                             |                      |
|---------------------|----------------------------------|--|---------------------------------------------|----------------------|
| CAD<br>FILE<br>IS-8 | ISSUED: 12/3/03<br>REPLACES: NEW |  | ROOF PANEL<br>INSTALLATION<br>( PBR PANEL ) | PAGE NO.<br><br>IS-8 |
|---------------------|----------------------------------|--|---------------------------------------------|----------------------|

Sealed: 10/10/24

3'-0" Coverage

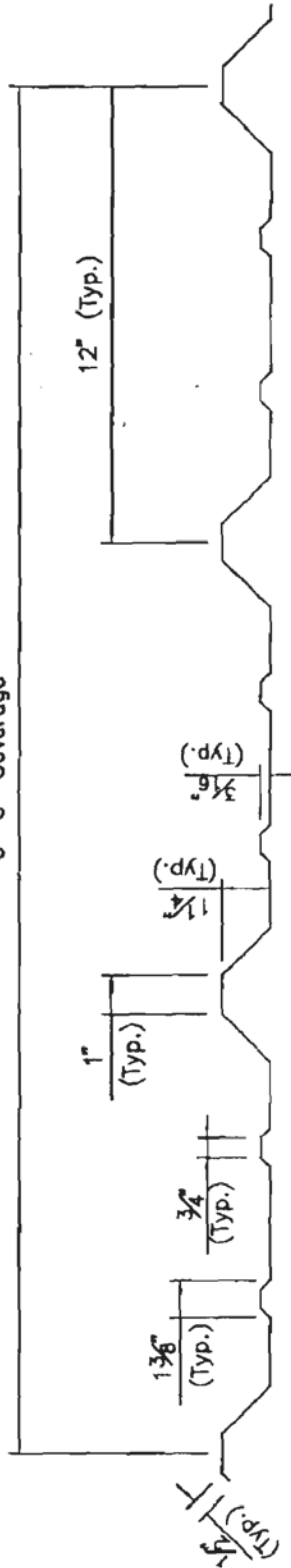

"PBR" PANEL  
(43" Stretch-out)

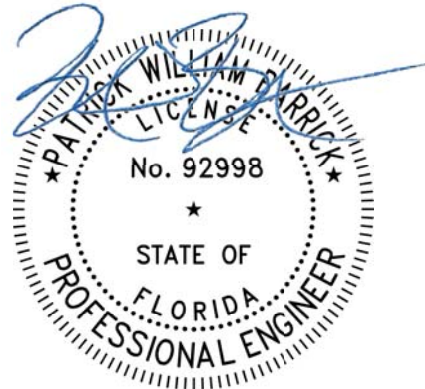

Sealed: 10/10/24

**IDEAL STEEL**

EVANSVILLE, INDIANA

108 BLUROSS DR. - BLOOMSBURG, LA 70618  
PHONE 337-437-4861 FAX 337-437-5860

NOTE: All bends are .125 radius