



DEPARTMENT OF REGULATORY AND ECONOMIC RESOURCES (RER)  
BOARD AND CODE ADMINISTRATION DIVISION

## NOTICE OF ACCEPTANCE (NOA)

MIAMI-DADE COUNTY  
PRODUCT CONTROL SECTION  
11805 SW 26 Street, Room 208  
Miami, Florida 33175-2474  
T (786) 315-2590 F (786) 315-2599  
[www.miamidade.gov/building](http://www.miamidade.gov/building)

**CGI Windows and Doors, LLC**  
**3780 W 104<sup>th</sup> Street**  
**Hialeah, FL 33018**

### SCOPE:

This NOA is being issued under the applicable rules and regulations governing the use of construction materials. The documentation submitted has been reviewed and accepted by Miami-Dade County RER - Product Control Section to be used in Miami Dade County and other areas where allowed by the Authority Having Jurisdiction (AHJ).

This NOA shall not be valid after the expiration date stated below. The Miami-Dade County Product Control Section (In Miami Dade County) and/or the AHJ (in areas other than Miami Dade County) reserve the right to have this product or material tested for quality assurance purposes. If this product or material fails to perform in the accepted manner, the manufacturer will incur the expense of such testing and the AHJ may immediately revoke, modify, or suspend the use of such product or material within their jurisdiction. RER reserves the right to revoke this acceptance if it is determined by Miami-Dade County Product Control Section that this product or material fails to meet the requirements of the applicable building code.

This product is approved as described herein and has been designed to comply with the Florida Building Code, including the High Velocity Hurricane Zone.

### DESCRIPTION: Series "Sentinel 130" Aluminum Fixed Window – L.M.I.

**APPROVAL DOCUMENT:** Drawing No. PW130LMI-NOA Rev C, titled "'Sentinel' Series 130 Fixed Window - LM", sheets 1 through 7 of 7, dated 05/22/19 and last revised on 08/07/25, prepared by manufacturer, signed and sealed by Anthony Lynn Miller, P.E., bearing the Miami-Dade County Product Control Revision stamp with the Notice of Acceptance number and expiration date by the Miami-Dade County Product Control Section.

### MISSILE IMPACT RATING: Large and Small Missile Impact Resistant

**LABELING:** Each unit shall bear a permanent label with the manufacturer's name or logo, city, state, model/series, and following statement: "Miami-Dade County Product Control Approved", unless otherwise noted herein.

**RENEWAL** of this NOA shall be considered after a renewal application has been filed and there has been no change in the applicable building code negatively affecting the performance of this product.

**TERMINATION** of this NOA will occur after the expiration date or if there has been a revision or change in the materials, use, and/or manufacture of the product or process. Misuse of this NOA as an endorsement of any product, for sales, advertising or any other purposes shall automatically terminate this NOA. Failure to comply with any section of this NOA shall be cause for termination and removal of NOA.

**ADVERTISEMENT:** The NOA number preceded by the words Miami-Dade County, Florida, and followed by the expiration date may be displayed in advertising literature. If any portion of the NOA is displayed, then it shall be done in its entirety.

**INSPECTION:** A copy of this entire NOA shall be provided to the user by the manufacturer or its distributors and shall be available for inspection at the job site at the request of the Building Official.

This NOA **revises & renews** NOA# 23-0911.02 and consists of this page 1 and evidence pages E-1, E-2, E-3, E-4 and E-5, as well as approval document mentioned above.

The submitted documentation was reviewed by **Ishaq I. Chanda, P.E.**



NOA No. 25-0812.06  
Expiration Date: September 22, 2030  
Approval Date: September 04, 2025  
Page 1

**CGI Windows and Doors, LLC**

**NOTICE OF ACCEPTANCE: EVIDENCE SUBMITTED**


**1. EVIDENCE SUBMITTED UNDER PREVIOUS NOA's**

**A. DRAWINGS**

1. Manufacturer's die drawings and sections. *(Submitted under NOA No. 10-0510.13)*
2. Drawing No. **PW130LMI-NOA**, titled "Sentinel 130 Alum Fixed Window (LMI/SMI.", sheets 1 through 7 of 7, dated 05/22/19, prepared by manufacturer, signed and sealed by Anthony Lynn Miller, P.E. *(Submitted under NOA No.19-0603.02)*

**B. TESTS**

1. Test reports on: 1) Air Infiltration Test, per FBC, TAS 202-94  
2) Uniform Static Air Pressure Test, Loading per FBC TAS 202-94  
3) Water Resistance Test, per FBC, TAS 202-94  
4) Small Missile Impact Test per FBC, TAS 201-94  
5) Cyclic Wind Pressure Loading per FBC, TAS 203-94  
along with marked-up drawings and installation diagram of a Sentinel 130 aluminum fixed window, prepared by Hurricane Test Laboratory, Test Report No. **HTL 0080-0130-10**, dated 03/30/10, signed and sealed by Vinu J. Abraham, P.E. *(Submitted under NOA No.10-0510.13)*
2. Test reports on: 1) Uniform Static Air Pressure Test, Loading per FBC TAS 202-94  
2) Large Missile Impact Test per FBC, TAS 201-94  
3) Cyclic Wind Pressure Loading per FBC, TAS 203-94  
along with marked-up drawings and installation diagram of, to qualify DuPont "Butacite" PVB interlayer, Duraseal® and Super Spacer® insulating glass spacer, prepared by Certified Test Laboratories, signed and sealed by Ramesh C. Patel, P.E. Test Report No. **CTLA-3056 WA** - Series 7500 PVC fixed window, dated 03/03/15, Test Report No. **CTLA-3056 WB** - Series 7400 PVC project out window, dated 03/03/15, Test Report No. **CTLA-3056 WC** - Series 238 aluminum fixed window, dated 04/16/15, *(Submitted under NOA No.15-0413.03)*
3. Test reports on: 1) Uniform Static Air Pressure Test, Loading per FBC, TAS 202-94  
2) Water Resistance Test, per FBC, TAS 202-94  
3) Small Missile Impact Test per FBC, TAS 201-94  
4) Large Missile Impact Test per FBC, TAS 201-94  
5) Cyclic Wind Pressure Loading per FBC, TAS 203-94  
along with marked-up drawings and installation diagram of a series 130 and 410 aluminum fixed windows, prepared by Fenestration Testing Laboratory, Inc., Test Report No. **FTL-19-8917**, dated 04/09/19, signed and sealed by Idalmis Ortega, P.E. *(Submitted under NOA No.19-0603.02)*

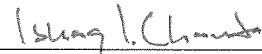

**Ishaq I. Chanda, P.E.**

**Product Control Unit Supervisor**

**NOA No. 25-0812.06**

**Expiration Date: September 22, 2030**

**Approval Date: September 04, 2025**

**CGI Windows and Doors, LLC**

**NOTICE OF ACCEPTANCE: EVIDENCE SUBMITTED**

**B. TESTS (CONTINUED)**

4. Test reports on: 1) Air Infiltration Test, per FBC, TAS 202-94  
2) Uniform Static Air Pressure Test, Loading per FBC, TAS 202-94  
3) Water Resistance Test, per FBC, TAS 202-94  
4) Large Missile Impact Test per FBC, TAS 201-94  
5) Cyclic Wind Pressure Loading per FBC, TAS 203-94  
6) Forced Entry Test, per ASTM F588 and TAS 202-94

along with marked-up drawings and installation diagram of all PGT Industries, Inc. CGI Windows and Doors, Inc., representative units listed below and tested to qualify **Dowsil 791** and **Dowsil 983** silicones, per Proposal #19-1155TP, prepared by Fenestration Testing Laboratory, Inc., Test Reports No.:

**PGT Industries, Inc. test specimens:**

FTL-7897, PGT PW5520 PVC Fixed Window (unit 6 in proposal), dated 09/03/14  
FTL-20-2107.1, PGT SGD780 Aluminum Sliding Glass Door (unit 7 in proposal)  
FTL-20-2107.2, PGT CA740 Alum. Outswing Casement Window (unit 8 in proposal)  
FTL-20-2107.3, PGT PW7620A Aluminum Fixed Window (unit 9 in proposal) and  
FTL-20-2107.4, PGT PW7620A Aluminum Fixed Window (unit 10 in proposal)  
all dated 07/13/20 and signed and sealed by Idalmis Ortega, P.E.

**CGI Windows and Doors Inc. test specimens:**

FTL-20-2108.1, CGI SH360 Aluminum Single Hung Window (unit 1 in proposal)  
FTL-20-2108.2, CGI CA238 Alum. Outswing Casement Window (unit 2 in proposal)  
FTL-20-2108.3, CGI SGD560 Aluminum Sliding Glass Door (unit 3 in proposal)  
FTL-20-2108.4, CGI PW410 Aluminum Fixed Window (unit 4 in proposal) and  
FTL-20-2108.5, CGI SH360 Aluminum Single Hung Window (unit 5 in proposal)  
all dated 08/24/20 and signed and sealed by Idalmis Ortega, P.E.


*(Submitted under NOA No.20-0519.09)*

**C. CALCULATIONS**

1. Anchor verification calculations and structural analysis, complying with **FBC 6<sup>th</sup> Edition (2017)**, dated 07/15/17, prepared by Al-Farooq Corporation, signed and sealed by Javad Ahmad, P.E., updated to comply with **FBC 7<sup>th</sup> Edition (2020)**, on 05/11/20 by manufacturer, signed and sealed by Anthony Lynn Miller, P.E.  
*(Submitted under NOA No.20-0519.09)*
2. Glazing complies with **ASTM E1300-09**.

**D. QUALITY ASSURANCE**

1. Miami-Dade Department of Regulatory and Economic Resources (RER)

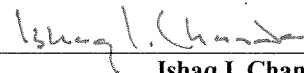

**Ishaq I. Chanda, P.E.**

**Product Control Unit Supervisor**

**NOA No. 25-0812.06**

**Expiration Date: September 22, 2030**

**Approval Date: September 04, 2025**

CGI Windows and Doors, LLC

NOTICE OF ACCEPTANCE: EVIDENCE SUBMITTED

**E. MATERIAL CERTIFICATIONS**

1. NOA No. **18-0725.11** issued to **Kuraray America, Inc.** for their “**Kuraray SentryGlas® Xtra™ (SGX™) Clear Glass Interlayer**”, expiring on 05/23/24.
2. NOA No. **19-0305.02** issued to **Kuraray America, Inc.** for their “**Trosifol® Ultraclear, Clear and Color PVB Glass Interlayers**”, expiring on 07/08/24.
3. NOA No. **18-0301.06** issued to **Eastman Chemical Company (MA)** for their “**Saflex CP - Saflex and Saflex HP Composite Glass Interlayers with PET Core**” dated 05/17/18, expiring on 12/11/23.
4. NOA No. **17-0712.05** issued to **Eastman Chemical Company (MA)** for their “**Saflex Clear and Color Glass Interlayers**” dated 09/07/17, expiring on 05/21/21.

**F. STATEMENTS**

1. Statement letter of conformance, of complying with **FBC 6<sup>th</sup> Edition (2017)**, and **FBC 7<sup>th</sup> Edition (2020)**, dated May 07, 2020, issued by manufacturer, signed and sealed by Anthony Lynn Miller, P.E. *(Submitted under NOA No.20-0519.09)*
2. Statement letter of no financial interest, dated May 07, 2020, issued by manufacturer, signed and sealed by Anthony Lynn Miller, P.E. *(Submitted under NOA No.20-0519.09)*
3. Notification of Successor Engineer for manufacturer’s NOA document per **Section 61G15-27.001** of the **Florida Administrative Code**, notifying original engineer that the successor engineer is assuming full professional and legal responsibility for all engineering documents pertaining to this NOA, dated May 22, 2019, signed and sealed by A. Lynn Miller, P.E. *(Submitted under NOA No.19-0603.02)*

**G. OTHERS**

1. Notice of Acceptance No. **19-0603.02**, issued to CGI Windows and Doors, Inc. for their Series “**Sentinel 130**” Aluminum Fixed Window - L.M.I. approved on 07/03/19 and expiring on 09/22/20.


**2. EVIDENCE SUBMITTED under previous approval**

**A. DRAWINGS**

1. Drawing No. **PW130LMI-NOA**, titled ““Sentinel’ Series 130 Fixed Window - LM”, sheets 1 through 7 of 7, dated 05/22/19, with revision **B** dated 08/31/23, prepared by manufacturer, signed and sealed by Anthony Lynn Miller, P.E.

**B. TESTS**

1. Test reports on: 1) 400 ft-lb Drop Test, per ANSI Z97.1-15 Class A and FBC Sections 2406.2 and 2406.4.3. along with marked-up drawings and installation diagram of CGI Windows & Doors, Inc. and PGT Industries, Inc. representative units listed below and tested to qualify ANSI Z97.1 Safety Glazing on corresponding lites of CGI and PGT lines of fixed window products, prepared by QAI Laboratories, Test Reports No.:

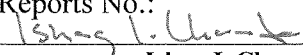  
Ishaq I. Chanda, P.E.  
Product Control Unit Supervisor  
NOA No. 25-0812.06  
Expiration Date: September 22, 2030  
Approval Date: September 04, 2025

**CGI Windows and Doors, LLC**

**NOTICE OF ACCEPTANCE: EVIDENCE SUBMITTED**

**B. TESTS (CONTINUED)**

**NOK-0049**, test specimen: CGI Windows & Doors, Inc. Series “PW238” Aluminum Fixed Window – L.M.I. (unit 1 in proposal No. **23-0441R** dated 06/12/23)

**NOK-0050**, test specimen: PGT Industries, Inc. Series “PW5520 Vinyl Fixed Window – L.M.I. (unit 2 in proposal No. **23-0441R** dated 06/12/23), each dated 08/02/23, and signed and sealed by Idalmis Ortega, P.E.

**C. CALCULATIONS**

1. None.

**D. QUALITY ASSURANCE**

1. Miami-Dade Department of Regulatory and Economic Resources (RER)

**E. MATERIAL CERTIFICATIONS**


1. NOA No. **23-0717.26** issued to **Kuraray America, Inc.** for their “**Kuraray SentryGlas® Xtra™ (SGX™) Clear Glass Interlayer**” dated 05/23/19, expiring on 05/23/24.
2. NOA No. **23-0717.28** issued to **Kuraray America, Inc.** for their “**Trosifol® Ultraclear, Clear and Color PVB Glass Interlayers**”, expiring on 07/08/24.
3. NOA No. **23-0713.21** issued to **Eastman Chemical Company (MA)** for their “**Saflex CP - Saflex and Saflex HP Composite Glass Interlayers with PET Core**” dated 05/17/18, expiring on 12/11/28.
4. NOA No. **23-0713.18** issued to **Eastman Chemical Company (MA)** for their “**Saflex Clear and Color Glass Interlayers**”, expiring on 05/21/26.

**F. STATEMENTS**

1. Statement letter of conformance, complying with **FBC 7<sup>th</sup> Edition (2020)** and the **FBC 8<sup>th</sup> Edition (2023)**, dated September 07, 2023, issued by manufacturer, signed and sealed by Anthony Lynn Miller, P.E.
2. Statement letter of no financial interest, dated September 07, 2023, issued by manufacturer, signed and sealed by Anthony Lynn Miller, P.E.
3. Proposal No. **23-0441R** issued by the Product Control Section, dated 06/06/23 and revised on 06/12/23, signed by Manuel Perez, P.E.

**G. OTHERS**

1. Notice of Acceptance No. **20-0519.09**, issued to CGI Windows and Doors, Inc. for their Series “Sentinel 130” Aluminum Fixed Window - L.M.I. approved on 10/10/2020 and expiring on 09/22/25.

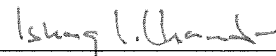

**Ishaq I. Chanda, P.E.**

**Product Control Unit Supervisor**

**NOA No. 25-0812.06**

**Expiration Date: September 22, 2030**

**Approval Date: September 04, 2025**

**CGI WINDOWS and DOORS, LLC**

**NOTICE OF ACCEPTANCE: EVIDENCE SUBMITTED**

**3. New Evidence submitted**

**A. DRAWINGS**

1. Drawing No. **PW130LMI-NOA Rev C**, titled “‘Sentinel’ Series 130 Fixed Window - LM”, sheets 1 through 7 of 7, dated 05/22/19 and last revised on 08/07/25, prepared by manufacturer, signed and sealed by Anthony Lynn Miller, P.E.

**B. TESTS**

1. None.

**C. CALCULATIONS**

1. None.
2. Glazing complies with **ASTM E1300 -09**.

**D. QUALITY ASSURANCE**

1. Miami Dade Department of Regulatory and Economic Resources (RER).

**E. MATERIAL CERTIFICATIONS**

1. NOA No. **24-0205.08** issued to **Kuraray America, Inc.** for their “**Trosifol® Ultraclear, Clear and Color PVB Glass Interlayers**”, expiring on 07/08/29.
2. NOA No. **23-0717.30** issued to **Kuraray America, Inc.** for their “**SentryGlas® (Clear and White) Glass Interlayers**”, expiring on 07/04/28.
3. Notice of Acceptance No. **22-1130.06** issued to Eastman Chemical Company (MA) (Former Solutia, Inc.) for the “**Saflex CP - Saflex and Saflex HP Composite Glass Interlayers w/ PET Core**”, expiring on 12/11/28.
4. Notice of Acceptance No. **23-0713.18** issued Eastman Chemical Company (MA) (Former Solutia Inc.) “**Saflex Clear and colored glass interlayer**”, expiring on 05/21/26.

**F. STATEMENTS**

1. Statement letter of conformance, complying with **FBC 8<sup>th</sup> Edition (2023)**, no financial interest and name change, dated 08-07-25, issued by manufacturer, signed and sealed by Anthony Lynn Miller, P.E.
2. Statement letter dated 06/23/25 issued by manufacturer requesting FBC revision with company name change to CGI Windows and Doors, LLC, signed and sealed by Anthony Lynn Miller, P.E.

**G. OTHERS**

1. This NOA **revises & renews NOA# 23-0911.02**, expiring on 09/22/30.
2. Article of conversion of PGT Industries, Inc to PGT industries, LLC pdf provided on Certificate of conversion dtd March 28, 2024, issued by the State of Delaware, CGI windows and Doors, LLC formation from CGI windows and Doors, Inc. signed by Mathew D. Sotto.
3. Florida Department of State, Division of Corporation listing # M240000058609 of CGI Windows and Doors, LLC as active status since 07/08/24.
4. Florida Department of State, Division of Corporation listing # F03387 of PGT Industries, Inc as Inactive status, from 07/08/24.
5. CGI Name change organization chart layout prepared by RER (for file use only).

*Ishaq I. Chanda*


**Ishaq I. Chanda, P.E.**

**Product Control Unit Supervisor**


**NOA No. 25-0812.06**

**Expiration Date: September 22, 2030**


**Approval Date: September 04, 2025**

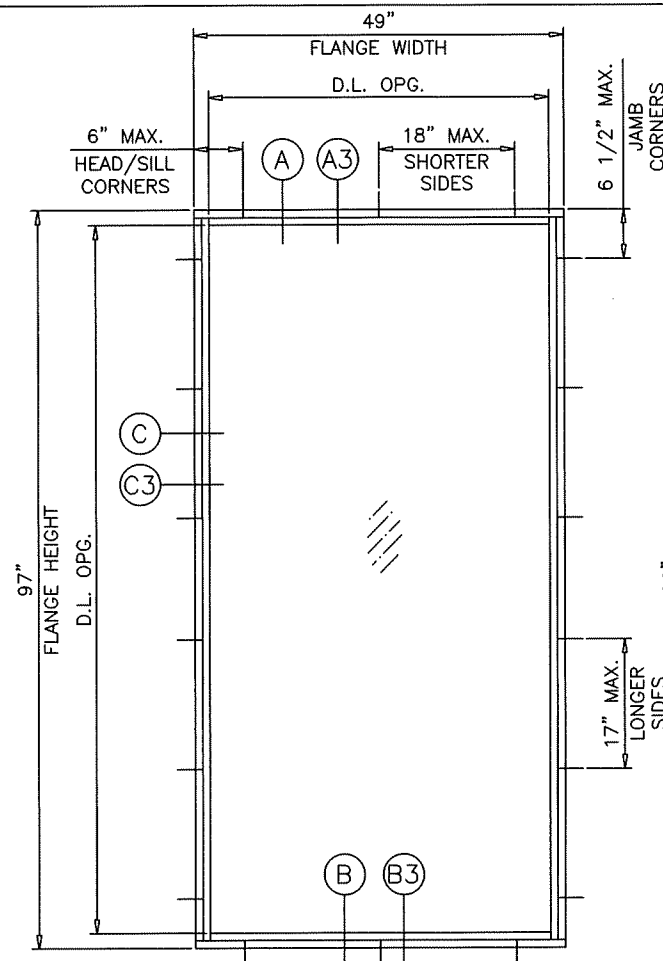

**TYP. FLANGE & FLANGE ADAPTOR FRAME**

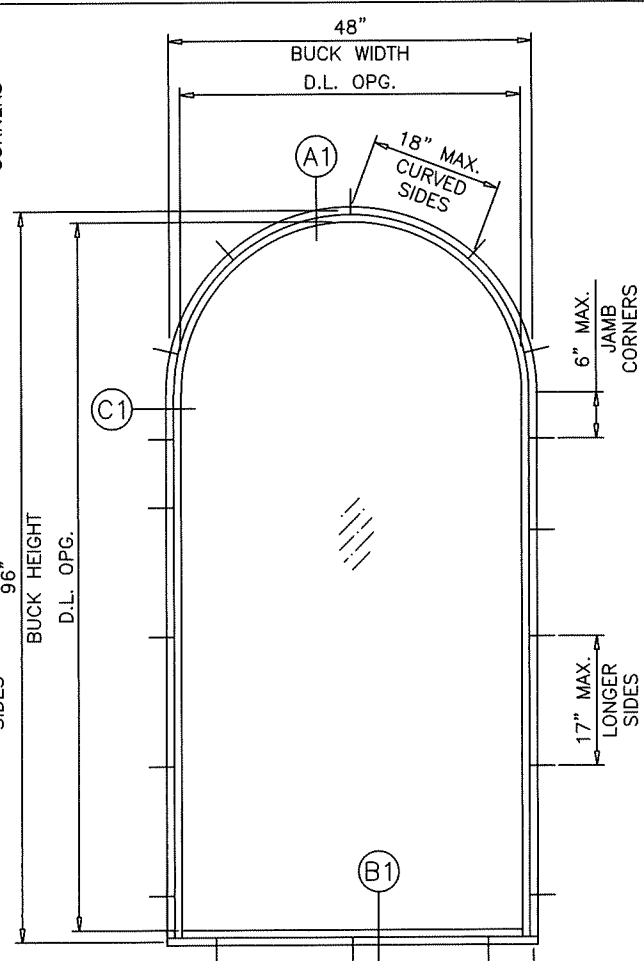




**TYP. EQUAL LEG FRAME**

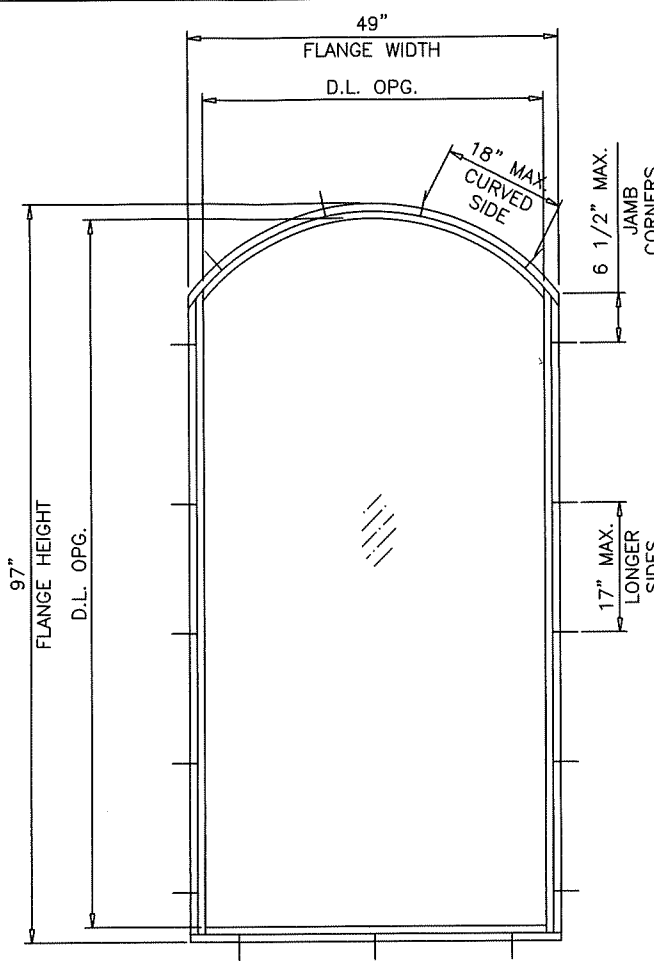

# **TYPICAL ELEVATIONS**

ANCHOR SPACING SHOWN HEREIN APPLICABLE TO FLANGE AND FLUSH FRAMES. SEE SHEET 2 FOR FIN FRAMES.

LAM. GLASS  
INSULATING LAM.GLASS  
SMALL MISSILE IMPACT  
LARGE MISSILE IMPACT

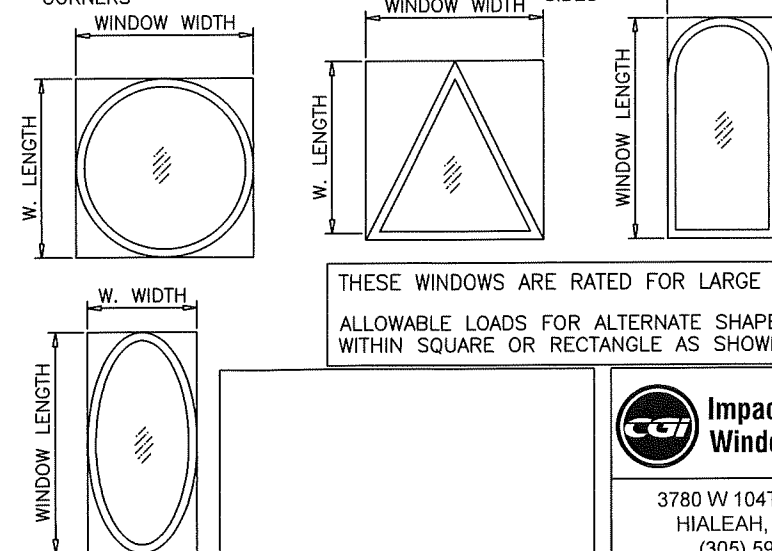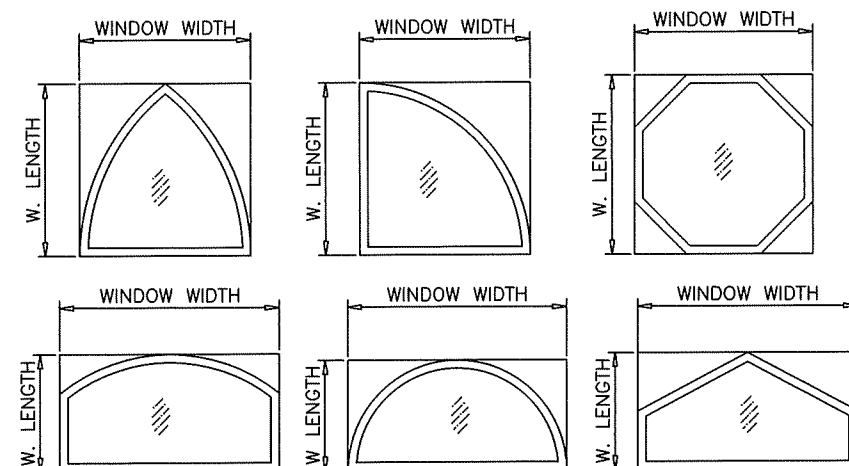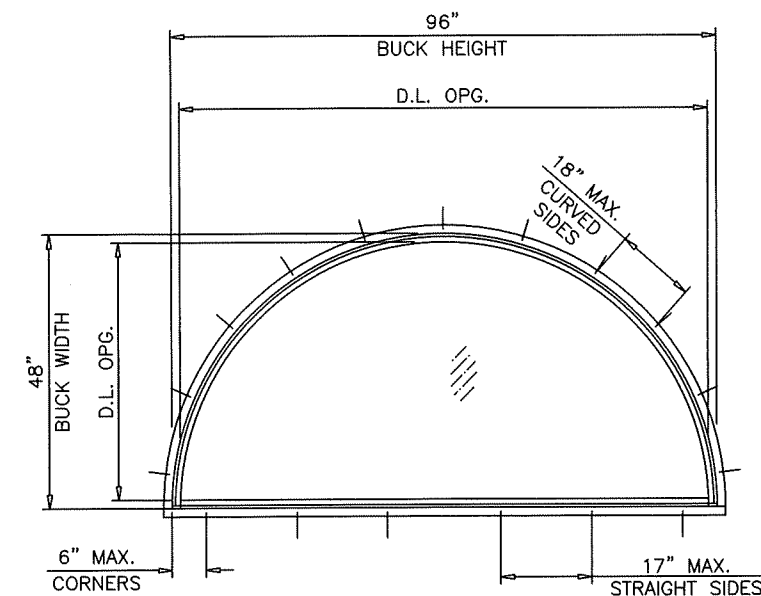

## **SERIES 130 SENTINEL ALUMINUM FIXED WINDOW - LMI**

DESIGN LOAD RATINGS FOR THESE WINDOWS TO BE AS PER CHARTS SHOWN ON SHEET 2.

APPROVAL APPLIES TO SINGLE UNITS OR SIDE BY SIDE COMBINATIONS OF FIX./FIX. OR FIX. WDW. WITH OTHER MIAMI-DADE COUNTY APPROVED WINDOWS USING MIAMI-DADE COUNTY APPROVED MULLIONS IN BETWEEN. LOWER DESIGN PRESSURE FROM WINDOWS OR MULLION APPROVAL WILL APPLY TO ENTIRE SYSTEM.

THIS PRODUCT HAS BEEN DESIGNED AND TESTED TO COMPLY WITH THE REQUIREMENTS OF THE 2023 (8TH EDITION) FLORIDA BUILDING CODE INCLUDING THE HIGH VELOCITY HURRICANE ZONE (HVHZ).

1BY OR 2BY WOOD BUCKS & BUCK FASTENERS BY OTHERS, MUST BE DESIGNED AND INSTALLED ADEQUATELY TO TRANSFER APPLIED PRODUCT LOADS TO THE BUILDING STRUCTURE. ANCHORS SHALL BE CORROSION RESISTANT, SPACED AS SHOWN ON DETAILS AND INSTALLED PER MANUF'S INSTRUCTIONS. SPECIFIED EMBEDMENT TO BASE MATERIAL SHALL BE BEYOND WALL DRESSING OR STUCCO.

A LOAD DURATION INCREASE IS USED IN DESIGN OF ANCHORS INTO WOOD ONLY. ALL SHIMS TO BE HIGH IMPACT, NON-METALLIC AND NON-COMPRESSIBLE.

MATERIALS INCLUDING BUT NOT LIMITED TO STEEL/METAL SCREWS, THAT COME INTO CONTACT WITH OTHER DISSIMILAR MATERIALS SHALL MEET THE REQUIREMENTS OF THE FLORIDA BLDG. CODE & ADOPTED STANDARDS.

THIS PRODUCT APPROVAL IS GENERIC AND DOES NOT PROVIDE INFORMATION FOR A SITE SPECIFIC PROJECT, i.e. LIFE SAFETY OF THIS PRODUCT, ADEQUACY OF STRUCTURE RECEIVING THIS PRODUCT AND SEALING AROUND OPENING FOR WATER INFILTRATION RESISTANCE ETC. CONDITIONS NOT SHOWN IN THIS DRAWING ARE TO BE ANALYZED SEPARATELY, AND TO BE REVIEWED BY BUILDING OFFICIAL.

FRAME FLANGES MAY BE TRIMMED IN-FIELD AS NEEDED. THE EXPOSED ALUMINUM EDGE MUST BE PAINTED TO PROTECT AGAINST CORROSION. MAXIMUM SHIM SPACING OF 18" WHEN INSTALLING THROUGH THE INTEGRAL FIN.

THIS SYSTEM HAS BEEN TESTED TO MEET THE 400 FT-LB KINETIC ENERGY IMPACT LOADING REQUIREMENTS OF ANSI Z97.1 WHEN USING GLASS TYPES D & D1.

PRODUCT REVISED as complying with the Florida Building Code Acceptance No. 25-08/2-06 Expiration Date 9/22/2030 By Ishag L. L... Miami Dade Product Control

THESE WINDOWS ARE RATED FOR LARGE & SMALL MISSILE IMPACT. SHUTTERS ARE NOT REQUIRED

ALLOWABLE LOADS FOR ALTERNATE SHAPES AS SHOWN ABOVE OR SIMILAR CAN BE VERIFIED BY INSCRIBING PICTURE WINDOW SHAPE WITHIN SQUARE OR RECTANGLE AS SHOWN IN DOTTED LINES AND OBTAINING ALLOWABLE LOADS FROM THOSE SHAPES.



**Impact Resistant Windows & Doors**

PREPARED BY A. LYNN MILLER  
1070 TECHNOLOGY DRIVE  
N. VENICE, FL 34275

3780 W 104TH STREET  
HIALEAH, FL 33018  
(305) 593-6590

(941) 480-1600

REGISTRATION #29296

"SENTINEL" SERIES 130 FIXED WINDOW - LM Date 05/22/19

TYPICAL ELEVATIONS

Drawn By AGK

ERASE FBC 2020, ADD SHIM SPACING  
NOTE- AM

Rev Date 08/07/25


PW-130 LM

Sheet 1 OF 7

DWG No.

PW130LMI-NOA


Rev. C

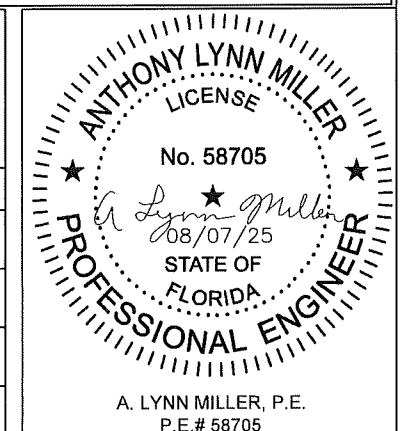


A. LYNN MILLER, P.E.  
P.E.# 58705

# TYPICAL ELEVATIONS


ANCHOR SPACING SHOWN HEREIN  
APPLICABLE TO FIN FRAMES.

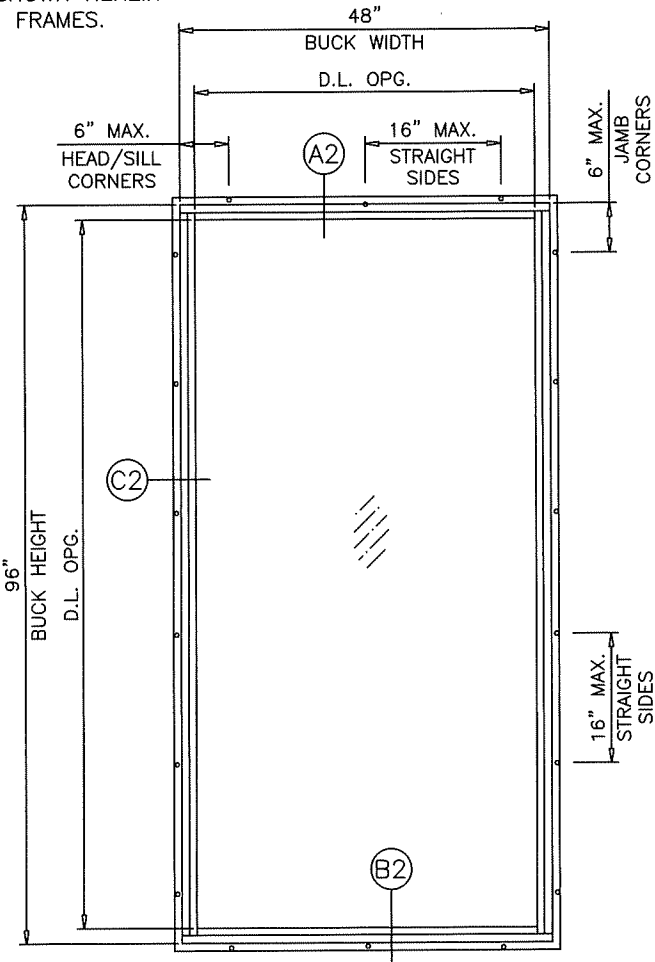

TYP. FIN FRAME

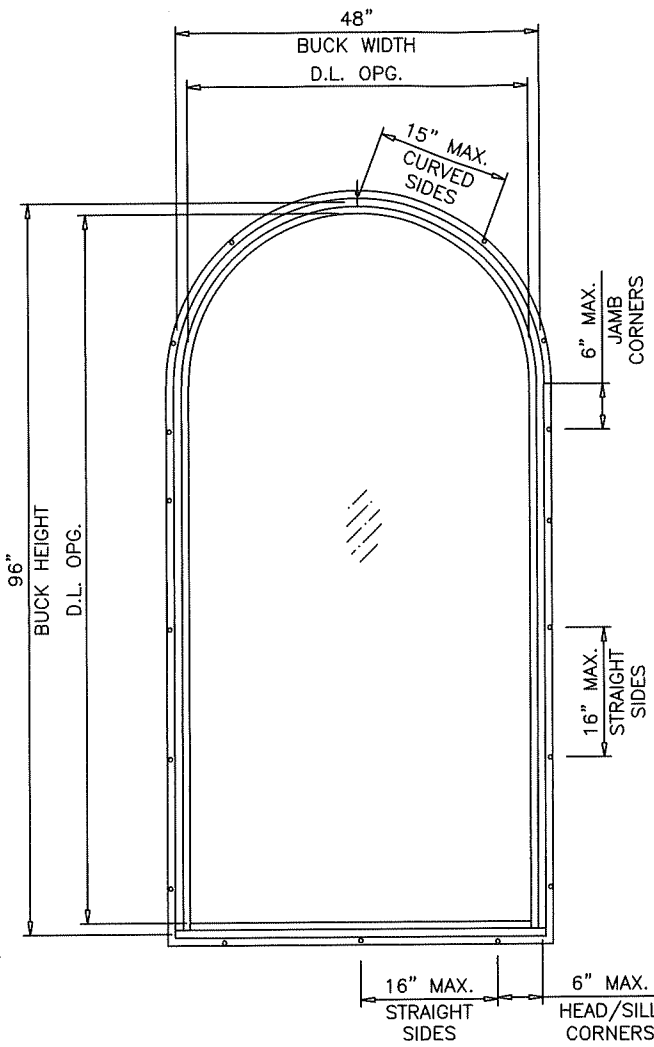


TYP. FIN FRAME

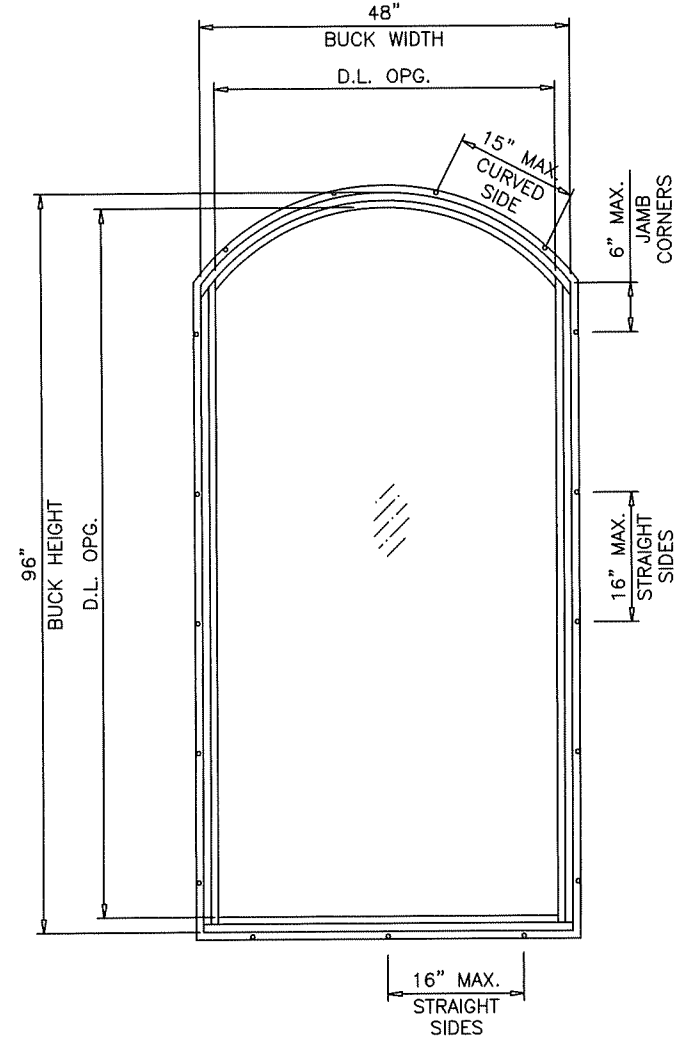

TYP. FIN FRAME

LAM. GLASS  
INSULATING LAM.GLASS  
SMALL MISSILE IMPACT  
LARGE MISSILE IMPACT

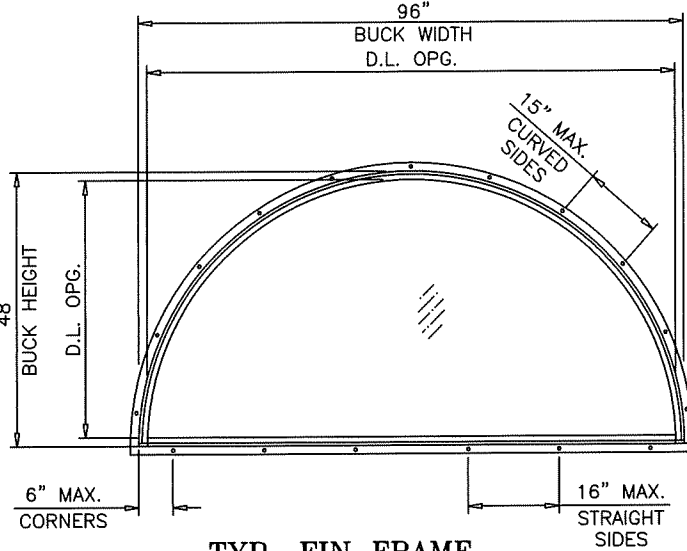

TYP. FIN FRAME

DAYLITE OPENINGS:  
D.L.O. HEIGHT = BUCK HEIGHT - 3.00"  
D.L.O. WIDTH = BUCK WIDTH - 3.00"

ALTERNATE SHAPES AS SHOWN ON SHEET 1 ALSO AVAILABLE FOR FIN FRAMES

|   |              |                                                                                              |        |
|---|--------------|----------------------------------------------------------------------------------------------|--------|
|   |              | PREPARED BY A. LYNN MILLER<br>1070 TECHNOLOGY DRIVE<br>N. VENICE, FL 34275<br>(941) 480-1600 |        |
|   |              | REGISTRATION #29296                                                                          |        |
| 3780 W 104TH STREET<br>HIALEAH, FL 33018<br>(305) 593-6590   |              | "SENTINEL" SERIES 130 FIXED WINDOW - LM                                                      |        |
| PRODUCT REVISED<br>as complying with the Florida<br>Building Code<br>Acceptance No. 25-0812-06<br>Expiration Date 9/22/2030<br>By Ishag I. Lhanda<br>Miami Dade Product Control |              | Date 05/22/19<br>Desc. TYPICAL ELEVATION CONT.<br>Drawn By AGK                               |        |
| NO CHANGES THIS SHEET - AM   |              | Rev Date 08/07/25                                                                            |        |
| Series PW-130 LM   | Sheet 2 OF 7 | DWG No. PW130LMI-NOA                                                                         | Rev. C |



ANTHONY LYNN MILLER  
LICENSE  
No. 58705  
08/07/25  
STATE OF  
FLORIDA  
PROFESSIONAL ENGINEER  
A. LYNN MILLER, P.E.  
P.E.# 58705

TABLE 1:

| Window Design Pressure, (+/- psf) |               |        |             |         |         |         |         |         |         |         |         |         |         | Use this table for Glass Types: |         |         | C & C1  |
|-----------------------------------|---------------|--------|-------------|---------|---------|---------|---------|---------|---------|---------|---------|---------|---------|---------------------------------|---------|---------|---------|
| Window Dimensions                 |               |        | Length (in) |         |         |         |         |         |         |         |         |         |         |                                 |         |         |         |
| Flange Dims. →                    |               |        | 36          | 38 3/8  | 48      | 50 5/8  | 60      | 63      | 72      | 76      | 84      | 97      | 102     | 108                             | 114     | 120     | 121     |
| ↓                                 | Buck Dims. ↓→ |        | 35          | 37 3/8  | 47      | 49 5/8  | 59      | 62      | 71      | 75      | 83      | 96      | 101     | 107                             | 113     | 119     | 120     |
| Width (in)                        | 30            | 29     | +/-80       | +/-80   | +/-80   | +/-80   | +/-80   | +/-80   | +/-80   | +/-80   | +/-80   | +/-80   | +/-80   | +/-80                           | +/-80   | +/-80   | +/-80   |
|                                   | 36            | 35     | +/-80       | +/-80   | +/-80   | +/-80   | +/-80   | +/-80   | +/-80   | +/-78.9 | +/-78.2 | +/-75.6 | +/-74.6 | +/-73.8                         | +/-73   | +/-72.4 | +/-72.3 |
|                                   | 37            | 36     | +/-80       | +/-80   | +/-80   | +/-80   | +/-80   | +/-80   | +/-80   | +/-78.9 | +/-78.9 | +/-70   | +/-65.9 | +/-65.9                         | +/-65.9 | +/-65.9 | +/-65.8 |
|                                   | 39            | 38     | +/-80       | +/-77.1 | +/-70.2 | +/-70.2 | +/-70.2 | +/-70.2 | +/-70.2 | +/-70   | +/-70   | +/-65.9 | +/-65.9 | +/-65.9                         | +/-65.9 | +/-65.9 | +/-65.8 |
|                                   | 41            | 40     | +/-80       | +/-77.1 | +/-70.2 | +/-70.2 | +/-70.2 | +/-70.2 | +/-70.2 | +/-70   | +/-70   | +/-65.7 | +/-65.7 | +/-62.4                         | +/-61.4 |         |         |
|                                   | 42            | 41     | +/-80       | +/-77.1 | +/-70.2 | +/-70.2 | +/-70.2 | +/-70.2 | +/-70.2 | +/-70   | +/-70   | +/-65.2 | +/-65.7 | +/-62.4                         |         |         |         |
|                                   | 44            | 43     | +/-80       | +/-77.1 | +/-61.3 | +/-61.3 | +/-61.3 | +/-61.3 | +/-61.3 | +/-61.3 | +/-61.3 | +/-60.6 | +/-59.3 | +/-59.1                         |         |         |         |
|                                   | 46            | 45     | +/-80       | +/-77.1 | +/-61.3 | +/-61.3 | +/-61.3 | +/-61.3 | +/-61.3 | +/-61.3 | +/-61.3 | +/-60.6 | +/-59.3 |                                 |         |         |         |
|                                   | 48            | 47     | +/-80       | +/-77.1 | +/-61.3 | +/-61.3 | +/-61.3 | +/-61.3 | +/-61.3 | +/-61.3 | +/-61.3 | +/-60.6 |         |                                 |         |         |         |
|                                   | 49            | 48     | +/-80       | +/-77.1 | +/-61.3 | +/-59.6 | +/-59.6 | +/-59.6 | +/-59.6 | +/-59.6 | +/-59.6 | +/-59.6 |         |                                 |         |         |         |
|                                   | 53 1/8        | 52 1/8 | +/-80       | +/-77.1 | +/-61.3 | +/-58   | +/-55.3 | +/-55.3 | +/-55.3 | +/-55.3 | +/-54.3 |         |         |                                 |         |         |         |
|                                   | 54            | 53     | +/-80       | +/-77.1 | +/-61.3 | +/-58   | +/-54.3 | +/-54.3 | +/-54.3 | +/-54.3 | +/-54.3 |         |         |                                 |         |         |         |
|                                   | 56            | 55     | +/-80       | +/-77.1 | +/-61.3 | +/-58   | +/-52.4 | +/-52.4 | +/-52.4 | +/-52.4 | +/-52.4 |         |         |                                 |         |         |         |
|                                   | 60            | 59     | +/-80       | +/-77.1 | +/-61.3 | +/-58   | +/-48.8 | +/-48   | +/-48.8 | +/-48   |         |         |         |                                 |         |         |         |
|                                   | 61            | 60     | +/-80       | +/-77.1 | +/-61.3 | +/-58   | +/-48.8 | +/-48   | +/-48   | +/-48   |         |         |         |                                 |         |         |         |
|                                   | 75 1/4        | 74 1/4 | +/-58       | +/-58   | +/-58   | +/-58   | +/-46.5 | +/-46.5 |         |         |         |         |         |                                 |         |         |         |
|                                   | 93 3/4        | 92 3/4 | +/-58       | +/-58   | +/-58   | +/-58   |         |         |         |         |         |         |         |                                 |         |         |         |

TABLE 2:

| Window Design Pressure, (+/- psf) |                |        |                |         |         |         |         |         |         |       | Use this table for Glass Types: |       |       | D & D1 |       |
|-----------------------------------|----------------|--------|----------------|---------|---------|---------|---------|---------|---------|-------|---------------------------------|-------|-------|--------|-------|
| Window Dimensions                 |                |        | Length (in)    |         |         |         |         |         |         |       |                                 |       |       |        |       |
|                                   |                |        | Flange Dims. → | 48      | 50 5/8  | 60      | 63      | 72      | 76      | 84    | 97                              | 102   | 108   | 114    | 120   |
| ↓                                 | Buck Dims. ↓ → |        | 47             | 49 5/8  | 59      | 62      | 71      | 75      | 83      | 96    | 101                             | 107   | 113   | 119    | 120   |
| Width (in)                        | 39             | 38     | +/- 80         | +/-80   | +/-80   | +/-80   | +/-80   | +/-80   | +/-80   | +/-80 | +/-80                           | +/-80 | +/-80 | +/-80  | +/-80 |
|                                   | 41             | 40     | +/-80          | +/-80   | +/-80   | +/-80   | +/-80   | +/-80   | +/-80   | +/-80 | +/-80                           | +/-80 | +/-80 |        |       |
|                                   | 42             | 41     | +/-80          | +/-80   | +/-80   | +/-80   | +/-80   | +/-80   | +/-80   | +/-80 | +/-80                           | +/-80 |       |        |       |
|                                   | 44             | 43     | +/-80          | +/-80   | +/-80   | +/-80   | +/-80   | +/-80   | +/-80   | +/-80 | +/-80                           | +/-80 |       |        |       |
|                                   | 46             | 45     | +/-80          | +/-80   | +/-80   | +/-80   | +/-80   | +/-80   | +/-80   | +/-80 | +/-80                           |       |       |        |       |
|                                   | 48             | 47     | +/-80          | +/-80   | +/-80   | +/-80   | +/-80   | +/-80   | +/-80   | +/-80 |                                 |       |       |        |       |
|                                   | 49             | 48     | +/-80          | +/-80   | +/-80   | +/-80   | +/-80   | +/-80   | +/-80   |       |                                 |       |       |        |       |
|                                   | 53 1/8         | 52 1/8 | +/-80          | +/-77.4 | +/-73.7 | +/-73.7 | +/-73.7 | +/-73.7 | +/-72.5 |       |                                 |       |       |        |       |
|                                   | 54             | 53     | +/-80          | +/-77.4 | +/-72.5 | +/-72.5 | +/-72.5 | +/-72.5 | +/-72.5 |       |                                 |       |       |        |       |
|                                   | 56             | 55     | +/-80          | +/-77.4 | +/-69.8 | +/-69.8 | +/-69.8 | +/-69.8 | +/-69.8 |       |                                 |       |       |        |       |
|                                   | 60             | 59     | +/-80          | +/-77.4 | +/-65.1 | +/-65.1 | +/-65.1 | +/-64   |         |       |                                 |       |       |        |       |
|                                   | 61             | 60     | +/-80          | +/-77.4 | +/-65.1 | +/-64   | +/-64   |         |         |       |                                 |       |       |        |       |
|                                   | 75 1/4         | 74 1/4 | +/-77.4        | +/-77.4 | +/-61.9 | +/-61.9 |         |         |         |       |                                 |       |       |        |       |
|                                   | 93 3/4         | 92 3/4 | +/-76.5        | +/-76.5 |         |         |         |         |         |       |                                 |       |       |        |       |

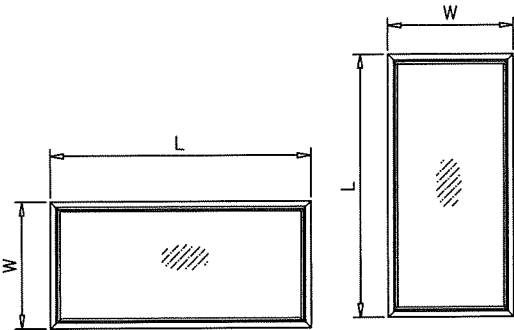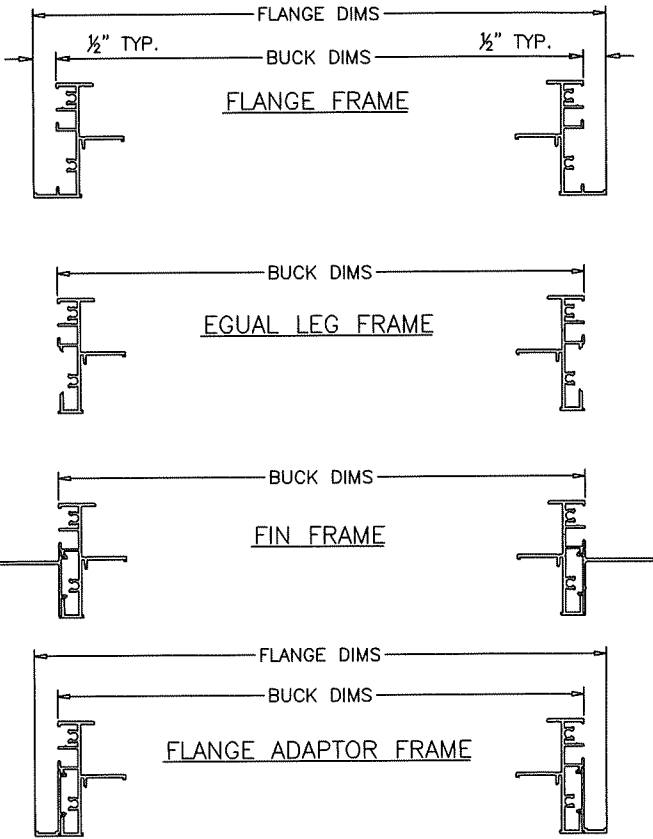

NOTE:  
WIDTH AND LENGTH DIMENSIONS CAN BE ORIENTED  
VERTICALLY OR HORIZONTALLY AS SHOWN ABOVE.

NOTE:  
GLASS CAPACITIES ON THIS SHEET ARE  
BASED ON ASTM E1300-09 (3 SEC. GUSTS)  
AND FLORIDA BUILDING COMMISSION  
DECLARATORY STATMENT DCA05-DEC-219

ANCHOR SPACING TO BE AS PER SHEETS 1 & 2

PRODUCT REVISED  
as complying with the Florida  
Building Code  
Acceptance No. 25-0812.06  
Expiration Date 9/22/2030  
By Ishag I. Choudhry  
Miami Dade Product Control



3780 W 104TH STREET  
HIALEAH, FL 33018  
(305) 593-6590

PREPARED BY A. LYNN MILLER  
1070 TECHNOLOGY DRIVE  
N. VENICE, FL 34275

(941) 480-1600

REGISTRATION #29296

"SENTINEL" SERIES 130 FIXED WINDOW - LM Date 05/22/19

DESIGN LOAD CHARTS

Drawn By AGK

NO CHANGES THIS - LMY

Rev Date 08/07/25

PW-130 LM

Sheet

3 OF 7


DWG

No.



PW130LMI-NOA

Rev.

C

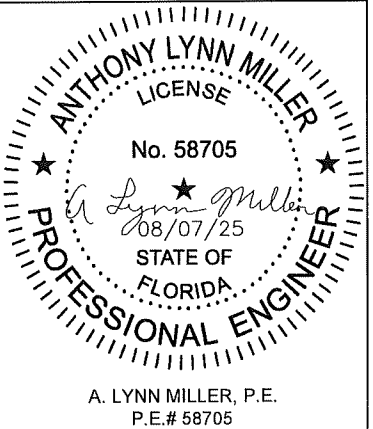




A. LYNN MILLER, P.E.  
P.E.# 58705

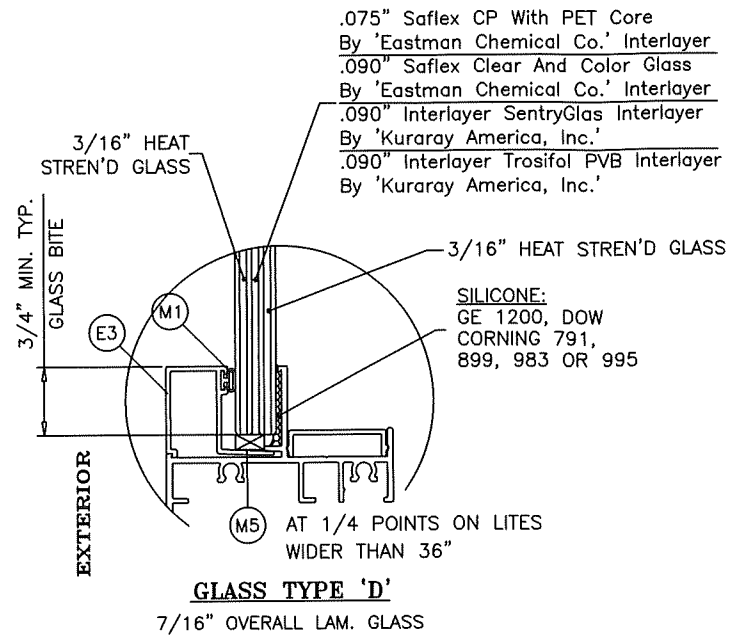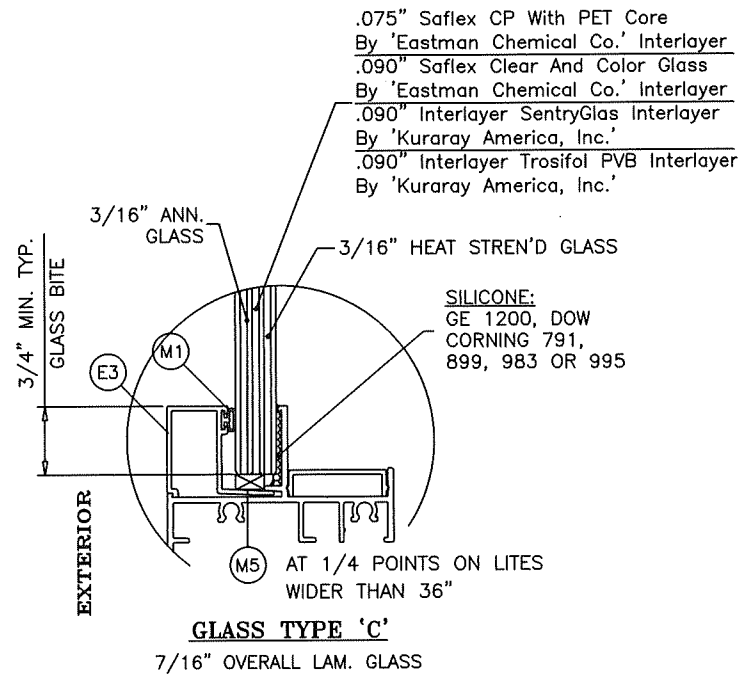

(L.M.I. & S.M.I.)

(L.M.I. ONLY)

IN ORDER TO QUALIFY FOR SMALL MISSILE IMPACT RATING  
EXTERIOR PLY OF GLASS TYPES 'C1' & 'D1' MUST BE TEMPERED.

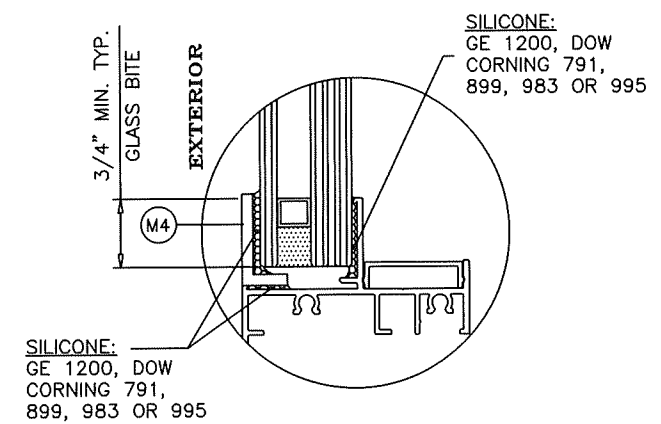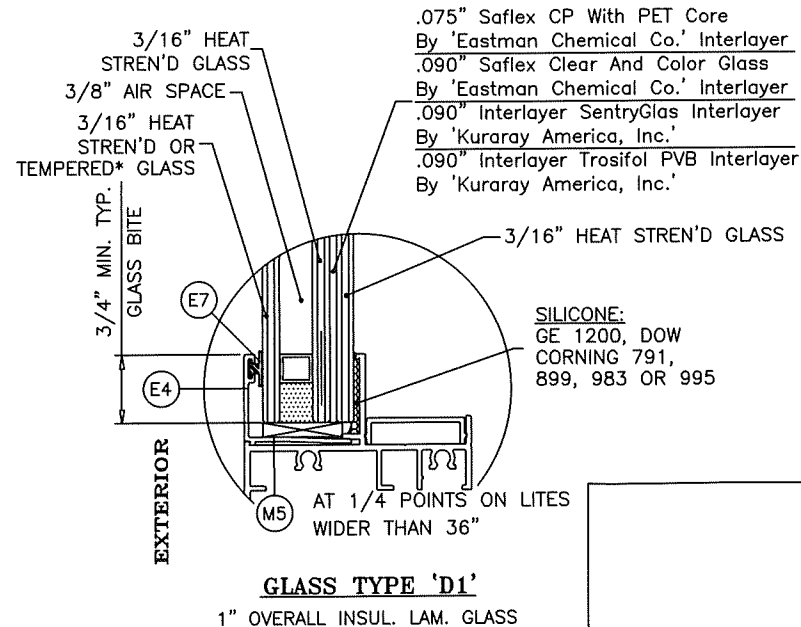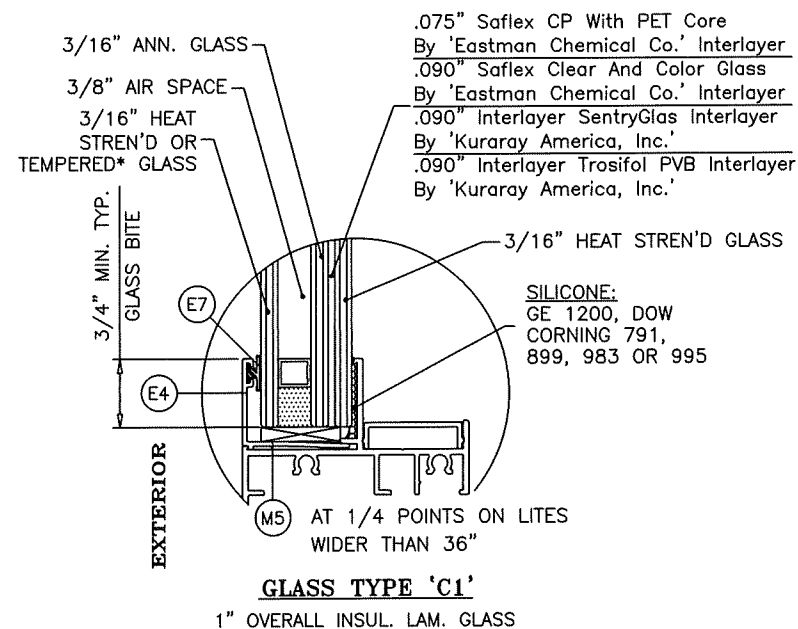


**OPTIONAL GLAZING DETAIL**  
**GLASS TYPES 'C1' & 'D1'**

\*FOR INSULATED GLASS INSTALLATIONS ABOVE 30' IN THE HVHZ, OR FOR SAFETY  
GLAZING APPLICATIONS PER THE FBC, THE OUTBOARD LITE (CAP) MUST BE TEMPERED.

PRODUCT REVISED  
as complying with the Florida  
Building Code  
Acceptance No. 25-0812-06  
Expiration Date 9/22/2030  
By *Ismael L. Chaves*  
Miami Dade Product Control

|   |       |   |                      |
|---|-------|---|----------------------|
|  <b>Impact Resistant<br/>Windows &amp; Doors</b> |       | PREPARED BY A. LYNN MILLER<br>1070 TECHNOLOGY DRIVE<br>N. VENICE, FL 34275<br>(941) 480-1600<br>REGISTRATION #29296 |                      |
| 3780 W 104TH STREET<br>HIALEAH, FL 33018<br>(305) 593-6590                                                                            |       | (941) 480-1600<br>REGISTRATION #29296                                                                               |                      |
| Series   | Rev   | Title   | Date                 |
|   |       | "SENTINEL" SERIES 130 FIXED WINDOW - LM                                                                             | 05/22/19             |
|   |       | GLAZING DETAILS   | Drawn By AGK         |
|   |       | NO CHANGES THIS SHEET - AM                                                                                          | Rev Date 08/07/25    |
| PW-130 LM   | Sheet | 4 OF 7   | DWG No. PW130LMI-NOA |
|   |       |   | Rev. C               |

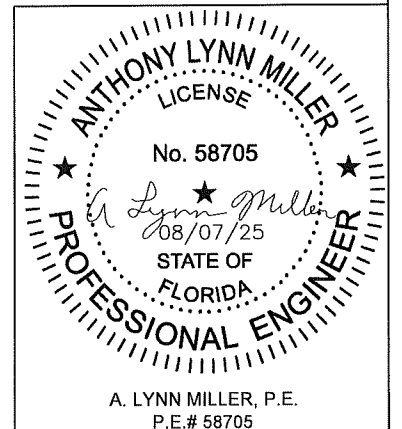

**TYPICAL INSTALLATION DETAILS**  
**THESE DETAILS ARE TYPICAL ON ALL FOUR SIDES OF WINDOW**

**TYPICAL ANCHORS:** SEE ELEV. FOR SPACING  
**(FLANGE & EQUAL LEG FRAMES)**

1/4" DIA. KWIK-CON II BY 'HILTI' (Fu=163 KSI, Fy=157 KSI)

INTO 2BY WOOD BUCKS OR WOOD STRUCTURES  
 1-1/2" MIN. PENETRATION INTO WOOD

THRU 1BY BUCKS INTO CONCRETE OR BLOCKS  
 1-1/4" MIN. EMBED INTO CONCRETE (HEADS/SILL/JAMBS)  
 1-1/4" MIN. EMBED INTO BLOCKS (JAMBS)

DIRECTLY INTO CONCRETE OR BLOCKS  
 1-1/4" MIN. EMBED INTO CONCRETE (HEADS/SILL/JAMBS)  
 1-1/4" MIN. EMBED INTO BLOCKS (JAMBS)

**TYPICAL EDGE DISTANCE**

INTO CONCRETE AND MASONRY = 2 1/2" MIN.  
 INTO WOOD STRUCTURE = 1" MIN.

1/4" DIA. ULTRACON+ BY 'DEWALT' (Fu=164 KSI, Fy=148 KSI)

INTO 2BY WOOD BUCKS OR WOOD STRUCTURES  
 1-3/8" MIN. PENETRATION INTO WOOD

THRU 1BY BUCKS INTO CONCRETE OR BLOCKS  
 1-3/8" MIN. EMBED INTO CONCRETE (HEADS/SILL/JAMBS)  
 1-1/4" MIN. EMBED INTO HOLLOW BLOCKS (JAMBS)  
 1-3/4" MIN. EMBED INTO FILLED BLOCKS (JAMBS)

DIRECTLY INTO CONCRETE OR BLOCKS  
 1-3/8" MIN. EMBED INTO CONCRETE (HEADS/SILL/JAMBS)  
 1-1/4" MIN. EMBED INTO HOLLOW BLOCKS (JAMBS)  
 1-3/4" MIN. EMBED INTO FILLED BLOCKS (JAMBS)

**TYPICAL EDGE DISTANCE**

INTO CONCRETE AND MASONRY = 1 9/16" MIN.  
 INTO WOOD STRUCTURE = 1" MIN.

#14 SMS OR SELF DRILLING SCREWS (GRADE 2 CRS)


INTO MIAMI-DADE APPROVED MULLIONS OR  
 INTO METAL STRUCTURES (HEAD/SILL/JAMBS)  
 (3) THREADS MIN. PENETRATION BEYOND SUBSTRATE  
 ALUMINUM: 1/8" THK. MIN. (6063-T5 MIN.)  
 STEEL: 1/8" THK. MIN. (Fy = 35 KSI MIN.)  
 (STEEL IN CONTACT WITH ALUMINUM TO BE PLATED  
 OR PAINTED)

**TYPICAL EDGE DISTANCE**


INTO METAL STRUCTURE = 3/4" MIN.

WOOD AT HEAD, SILL OR JAMBS SG = 0.55 MIN  
 CONCRETE AT HEAD, SILL OR JAMBS f'c = 3000 PSI MIN.  
 C-90 HOLLOW/FILLED BLOCK AT JAMBS f'm = 2000 PSI MIN.


INSTALLATION DETAILS THRU 1X  
 WOOD BUCKS INTO CONCRETE

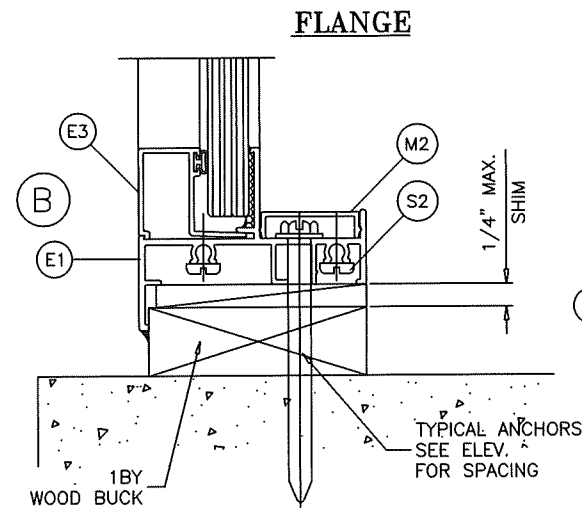






INSTALLATION DETAILS THRU 2X  
 BUCKS OR INTO WOOD STRUCTURES

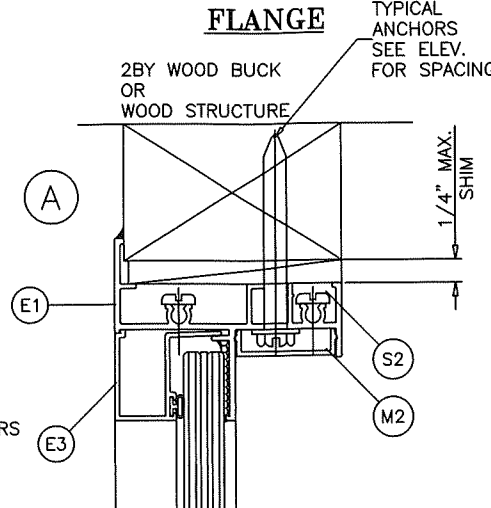

INSTALLATION DETAILS  
 DIRECTLY INTO CONCRETE

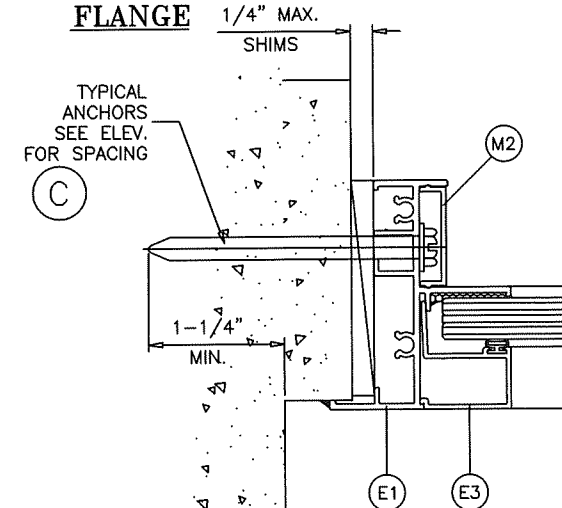

INSTALLATION DETAILS INTO METAL  
 STRUCTURES OR INTO APPROVED MULLIONS

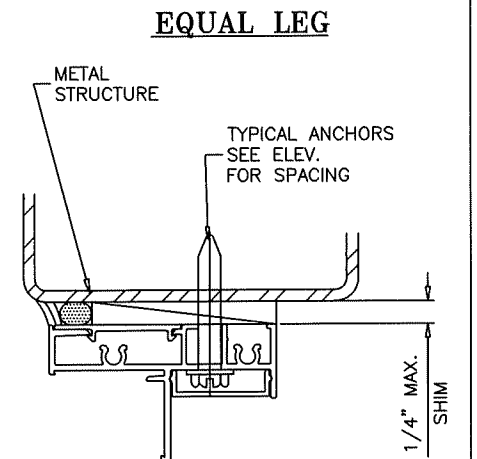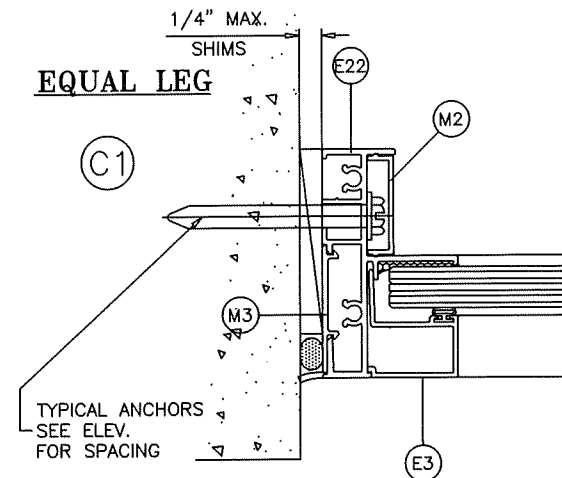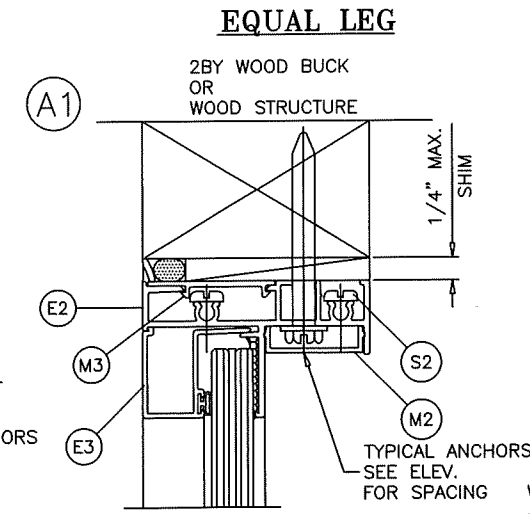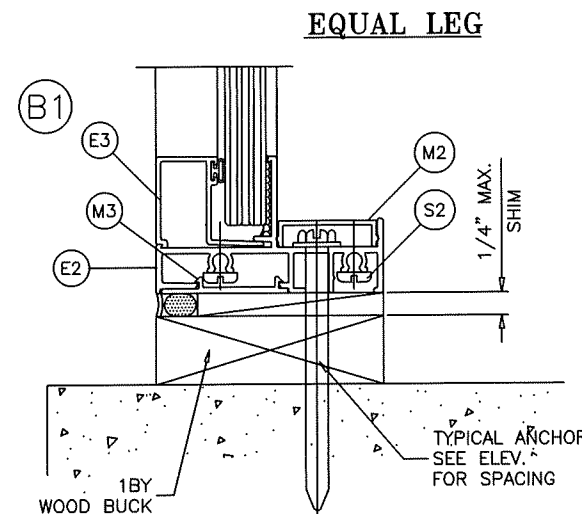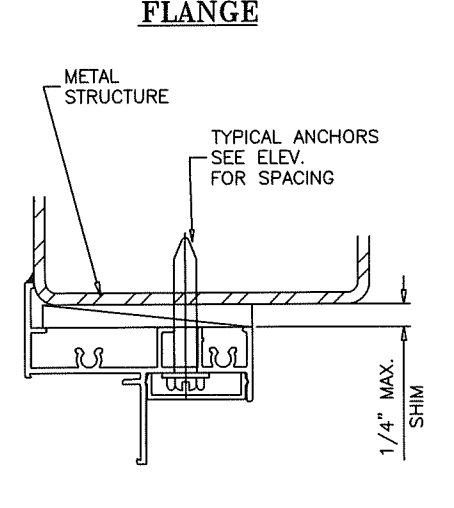

**TYPICAL ANCHORS:** SEE ELEV. FOR SPACING  
**FIN FRAME**

#8 SMS (GRADE 2 CRS)

INTO 2BY WOOD BUCKS OR WOOD STRUCTURES  
 1-1/4" MIN. PENETRATION INTO WOOD

**TYPICAL EDGE DISTANCE**

INTO WOOD STRUCTURE = 1" MIN.

ALL ANCHOR HEAD TYPES ARE  
 ACCEPTABLE.

PRODUCT REVISED  
 as complying with the Florida  
 Building Code  
 Acceptance No. 25-0813-06  
 Expiration Date 9/22/2030  
 By *Ismael L. Chaves*  
 Miami Dade Product Control




3780 W 104TH STREET  
 HIALEAH, FL 33018  
 (305) 593-6590

PREPARED BY A. LYNN MILLER  
 1070 TECHNOLOGY DRIVE  
 N. VENICE, FL 34275

(941) 480-1600

REGISTRATION #29296

|        |     |       |                                         |          |          |          |
|--------|-----|-------|-----------------------------------------|----------|----------|----------|
| Series | Rev | Desc. | Title                                   | Date     | Rev      | Date     |
|        |     |       | "SENTINEL" SERIES 130 FIXED WINDOW - LM | 05/22/19 |          |          |
|        |     |       | TYPICAL INSTALL DETAILS                 |          | Drawn By | AGK      |
|        |     |       | NO CHANGES THIS SHEET. - AM             |          | Rev      | 08/07/25 |
|        |     |       | PW-130 LM                               | Sheet    | 5 OF 7   | DWG No.  |
|        |     |       | PW130LMI-NOA                            |          |          | Rev.     |
|        |     |       |                                         |          |          | C        |

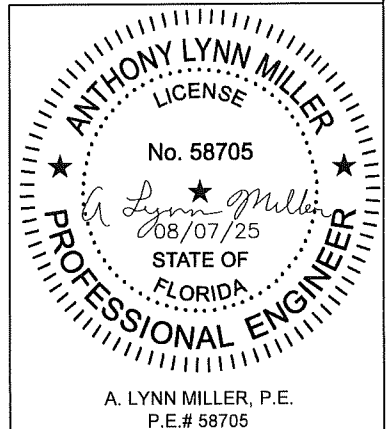


A. LYNN MILLER, P.E.  
 P.E.# 58705

WOOD BUCKS AND METAL STRUCTURE NOT BY CGI WDW. MUST SUSTAIN LOADS IMPOSED  
 BY GLAZING SYSTEM AND TRANSFER THEM TO THE BUILDING STRUCTURE.

**TYPICAL INSTALLATION DETAILS**  
THESE DETAILS ARE TYPICAL ON ALL FOUR SIDES OF WINDOW


INSTALLATION DETAILS THRU 1X  
WOOD BUCKS INTO CONCRETE

**FLANGE ADAPTOR**

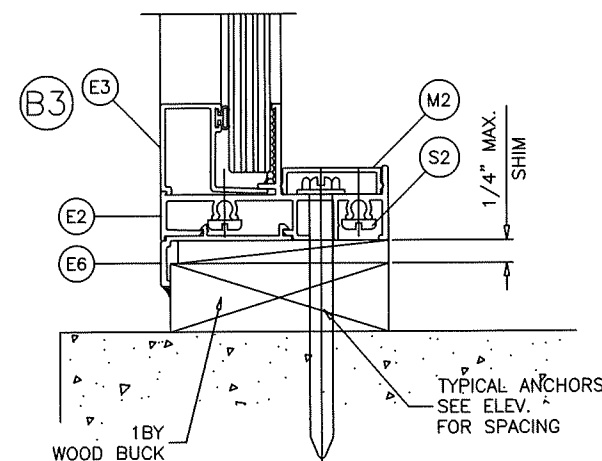


INSTALLATION DETAILS THRU 2X  
BUCKS OR INTO WOOD STRUCTURES

**FLANGE ADAPTOR**

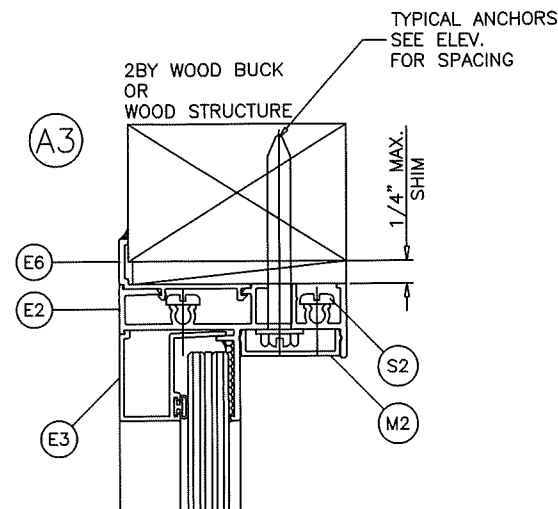



INSTALLATION DETAILS  
DIRECTLY INTO CONCRETE

**FLANGE ADAPTOR**

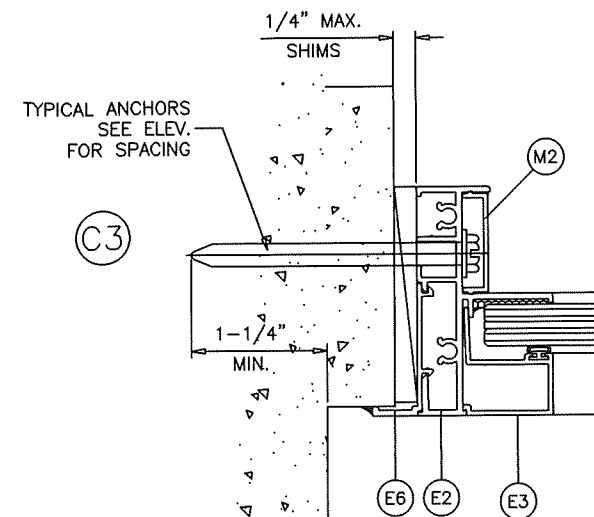


INSTALLATION DETAILS INTO METAL  
STRUCTURES OR INTO APPROVED MULLIONS


**FLANGE ADAPTOR**

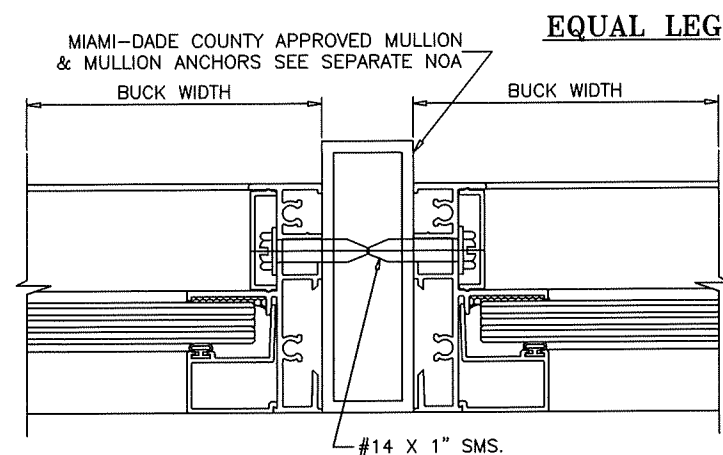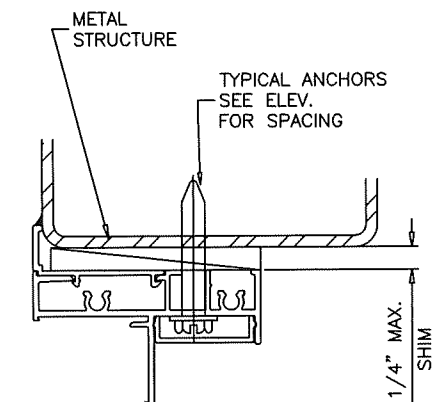

**FIN FRAME**

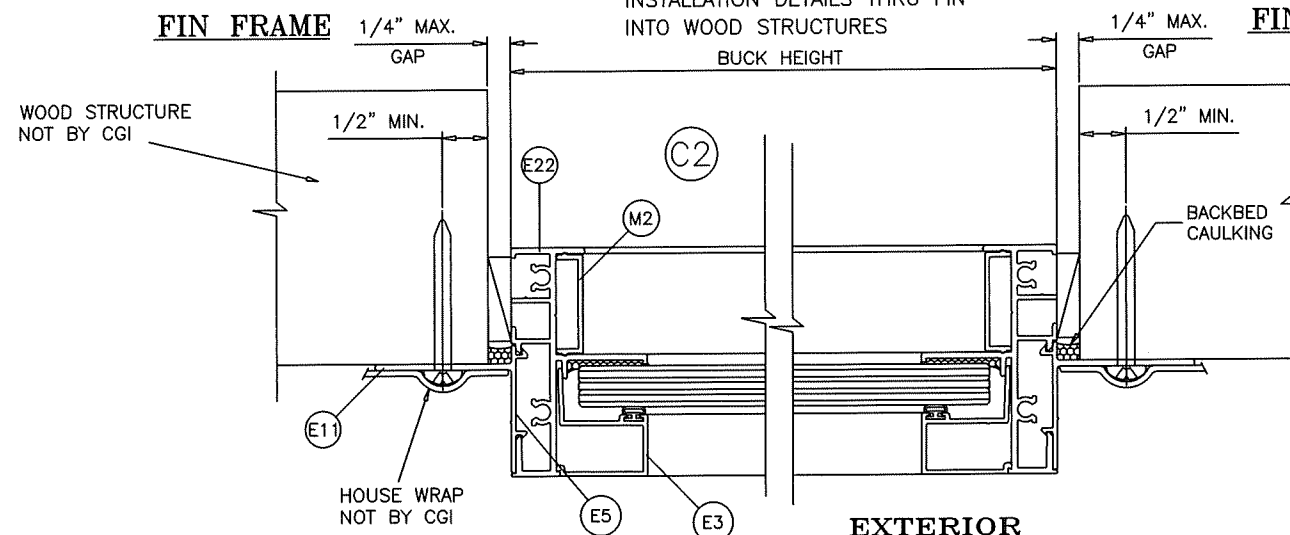


**FIN FRAME**

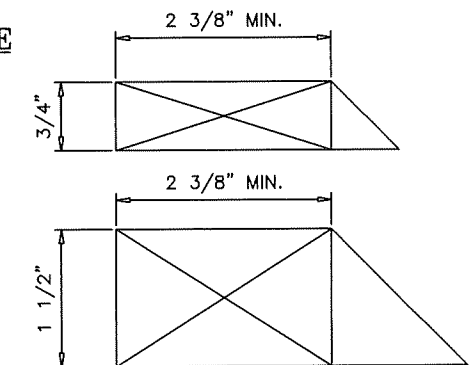

WHEN USED THE MIN. WOOD BUCK  
DEPTH SHALL BE 2 3/8". THE USE OF  
DEEPER OR BEVELED WOODBUCKS IS  
PERMITTED.

EXTERIOR

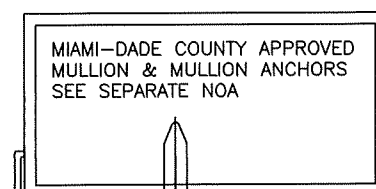

INSTALLATION DETAILS INTO METAL  
STRUCTURES OR INTO APPROVED MULLIONS


**FLANGE**


TYPICAL ANCHORS  
SEE ELEV.  
FOR SPACING

HYBRID CONFIGURATIONS  
(FLANGE FRAME/FIN FRAME)  
ALLOWED WITH MULLION INSTALLATION.


PRODUCT REVISED  
as complying with the Florida  
Building Code  
Acceptance No. 25-0812-0  
Expiration Date 9/22/2030  
By *L. Lynn Miller*  
Miami Dade Product Control

|                                                            |                         |                                                                            |              |
|------------------------------------------------------------|-------------------------|----------------------------------------------------------------------------|--------------|
| <b>Impact Resistant<br/>Windows &amp; Doors</b>            |                         | PREPARED BY A. LYNN MILLER<br>1070 TECHNOLOGY DRIVE<br>N. VENICE, FL 34275 |              |
| 3780 W 104TH STREET<br>HIALEAH, FL 33018<br>(305) 593-6590 |                         | (941) 480-1600<br>REGISTRATION #29296                                      |              |
| Series                                                     | Desc.                   | Rev.                                                                       | Date         |
| "SENTINEL" SERIES 130 FIXED WINDOW - LM                    | TYPICAL INSTALL DETAILS | 05/22/19                                                                   | 08/07/25     |
| NO CHANGES THIS SHEET. - AM                                |                         | AGK                                                                        |              |
| PW-130 LM                                                  | 6 OF 7                  | DWG No.                                                                    | PW130LMI-NOA |
| Sheet                                                      | Rev.                    | C                                                                          |              |

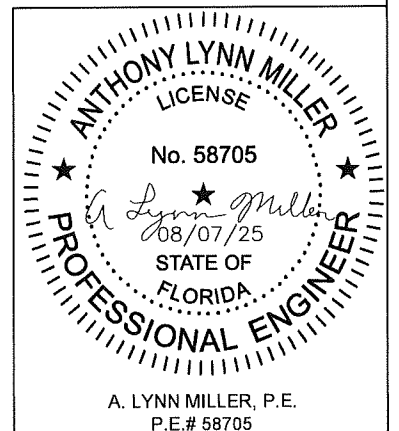


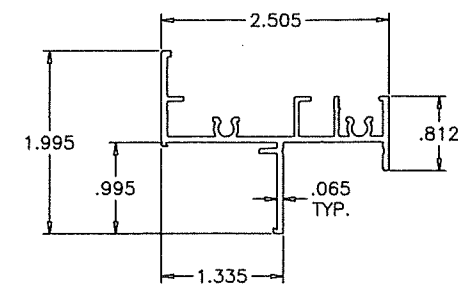


(E1) FLANGE FRAME

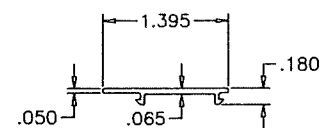


(M3) FLUSH FRAME COVER

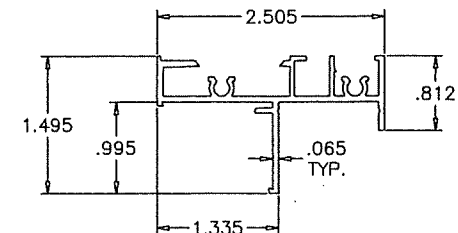


(E2) FLUSH FRAME/FIN FRAME

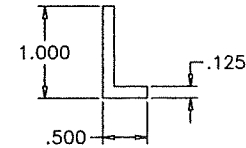


(M4) GLAZING ANGLE (LAM. INSUL. GLASS)

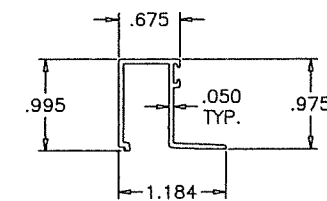


(E3) GLAZING BEAD (LAM. GLASS)

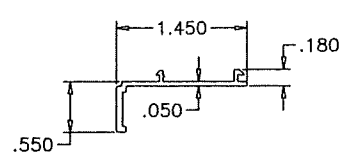


(E6) FLANGE ADAPTOR

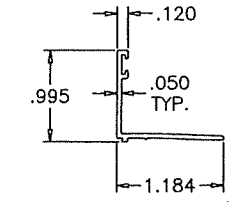

(E4) GLAZING BEAD (LAM. INSUL. GLASS)

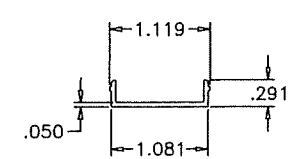


(M2) SCREW COVER

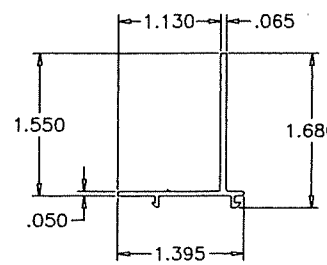


(E5) NAIL FIN ADAPTER

| ITEM | PART #       | QUANTITY  | DESCRIPTION                      | MATERIAL | MANF./SUPPLIER/REMARKS  |
|------|--------------|-----------|----------------------------------|----------|-------------------------|
| E1   | CGI-118      | 4/ WDW.   | FLANGE FRAME                     | 6063-T6  | -                       |
| E2   | CGI-119      | 4/ WDW.   | FLUSH FRAME/FIN FRAME            | 6063-T6  | -                       |
| E3   | CGI-121      | 4/ WDW.   | GLAZING BEAD (LAM. GLASS)        | 6063-T6  | -                       |
| E4   | CGI-123      | 4/ WDW.   | GLAZING BEAD (LAM. INSUL. GLASS) | 6063-T6  | -                       |
| E5   | CGI-110      | 4/ WDW.   | NAIL FIN ADAPTOR                 | 6063-T6  | -                       |
| E6   | CGI-109      | 4/ WDW.   | FRONT FLANGE ADAPTOR             | 6063-T6  | -                       |
| E7   | HD-12-10106  | AS REQD.  | IG GLAZING BULB VINYL            | TPV      | DUROMETER 75± / RIGID   |
| M1   | CGI-382V     | AS REQD.  | GLAZING BULB VINYL               | PVC      | DUROMETER 75-80 SHORE A |
| M2   | CGI-124      | AS REQD.  | SCREW COVER- OPTIONAL            | PVC      | -                       |
| M3   | CGI-112      | AS REQD.  | FLUSH FRAME COVER                | PVC      | -                       |
| M4   | -            | OPTIONAL  | GLAZING ANGLE (1 X 1/2 X 1/8")   | 6063-T5  | -                       |
| M5   | -            | 2/ LITE   | SETTING BLOCKS                   | EPDM     | DUROMETER 85±5 SHORE A  |
| S2   | #10 X 1-1/4" | 2/ CORNER | ASSEMBLY SCREW PHL. PH SMS       | ST/ST    | -                       |

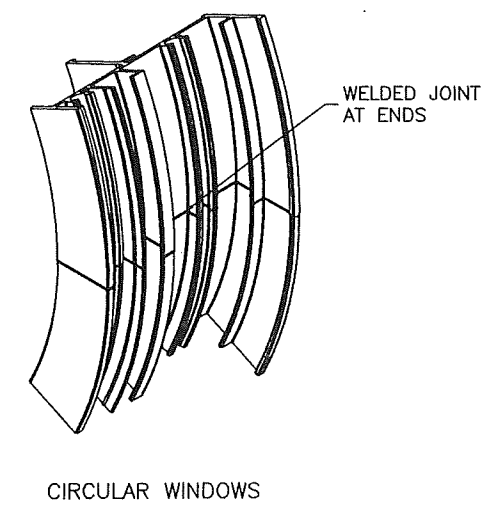

CIRCULAR WINDOWS

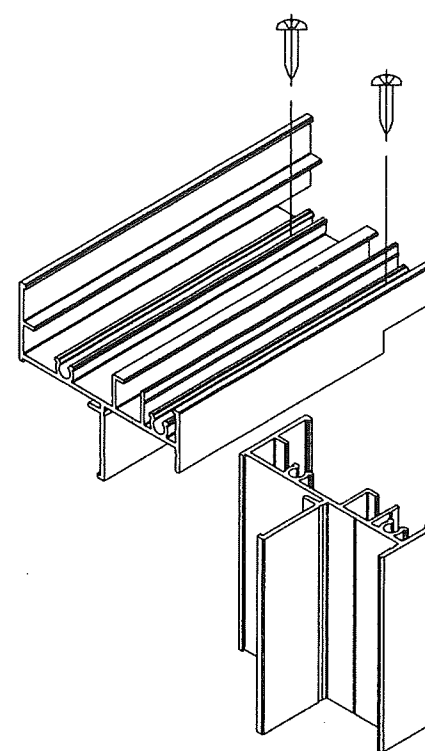

RECT. OR SQUARE WINDOWS

TYP. CORNER DETAILS

PRODUCT REVISION  
as complying with the Florida  
Building Code  
Acceptance No. 25-0812-06  
Expiration Date 9/12/2030  
By: Ishag L. Lhameda  
Miami Dade Product Control

|                                                            |        |                                                                            |          |
|------------------------------------------------------------|--------|----------------------------------------------------------------------------|----------|
|                                                            |        | PREPARED BY A. LYNN MILLER<br>1070 TECHNOLOGY DRIVE<br>N. VENICE, FL 34275 |          |
| 3780 W 104TH STREET<br>HIALEAH, FL 33018<br>(305) 593-6590 |        | (941) 480-1600<br>REGISTRATION #29296                                      |          |
| Series                                                     | Rev    | Title                                                                      | Date     |
|                                                            |        | "SENTINEL" SERIES 130 FIXED WINDOW - LM                                    | 05/22/19 |
| Desc.                                                      |        | EXTRUSIONS, BOM                                                            |          |
| Rev                                                        |        | NO CHANGES THIS SHEET - AM                                                 | 08/07/25 |
| PW-130 LM                                                  | 7 OF 7 | PW130LMI-NOA                                                               | C        |

