
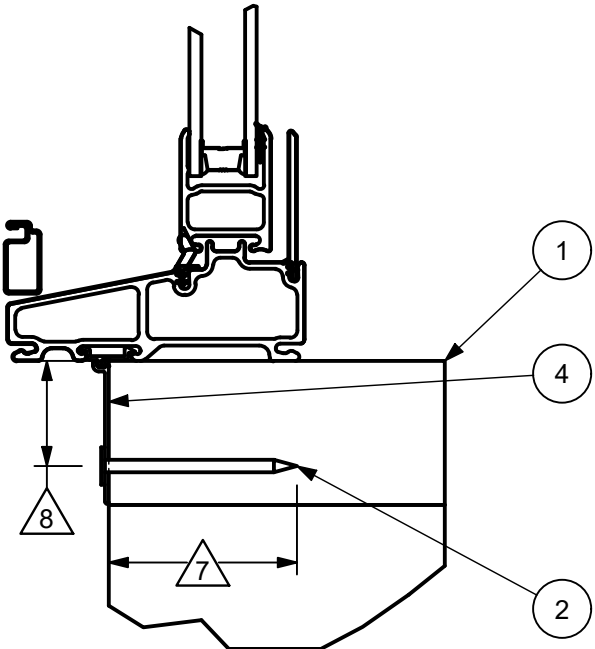
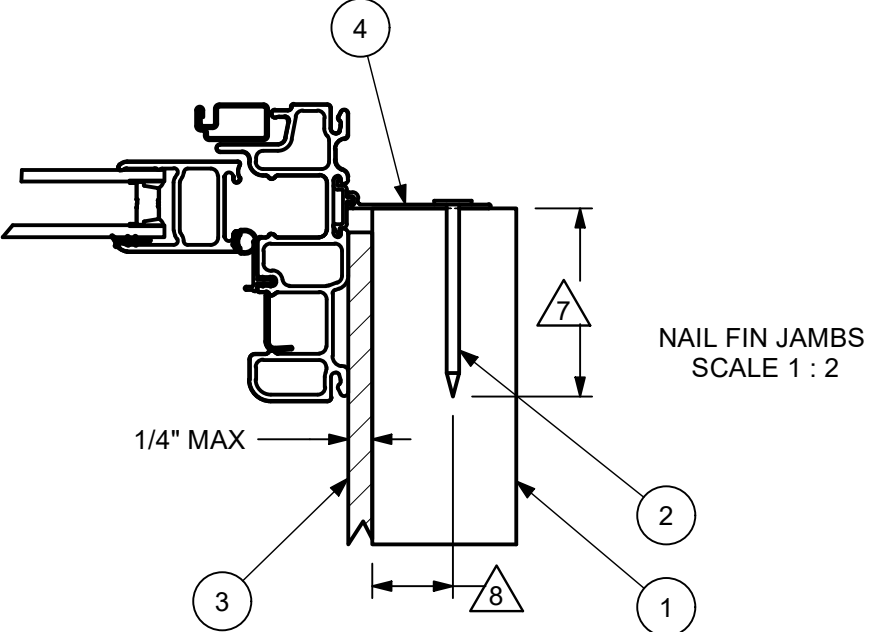
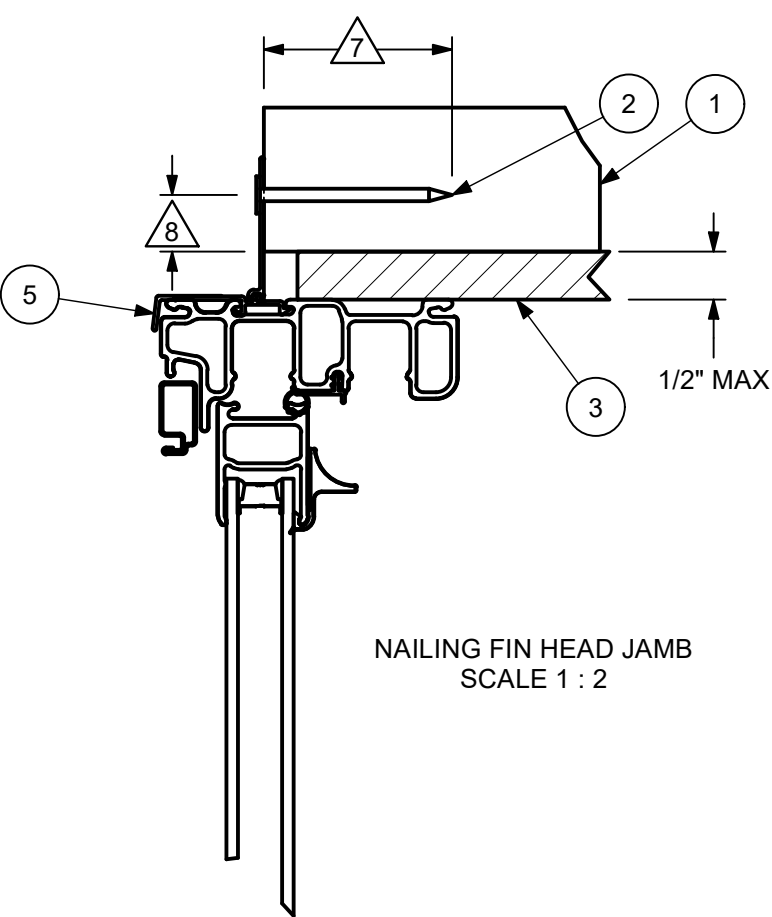


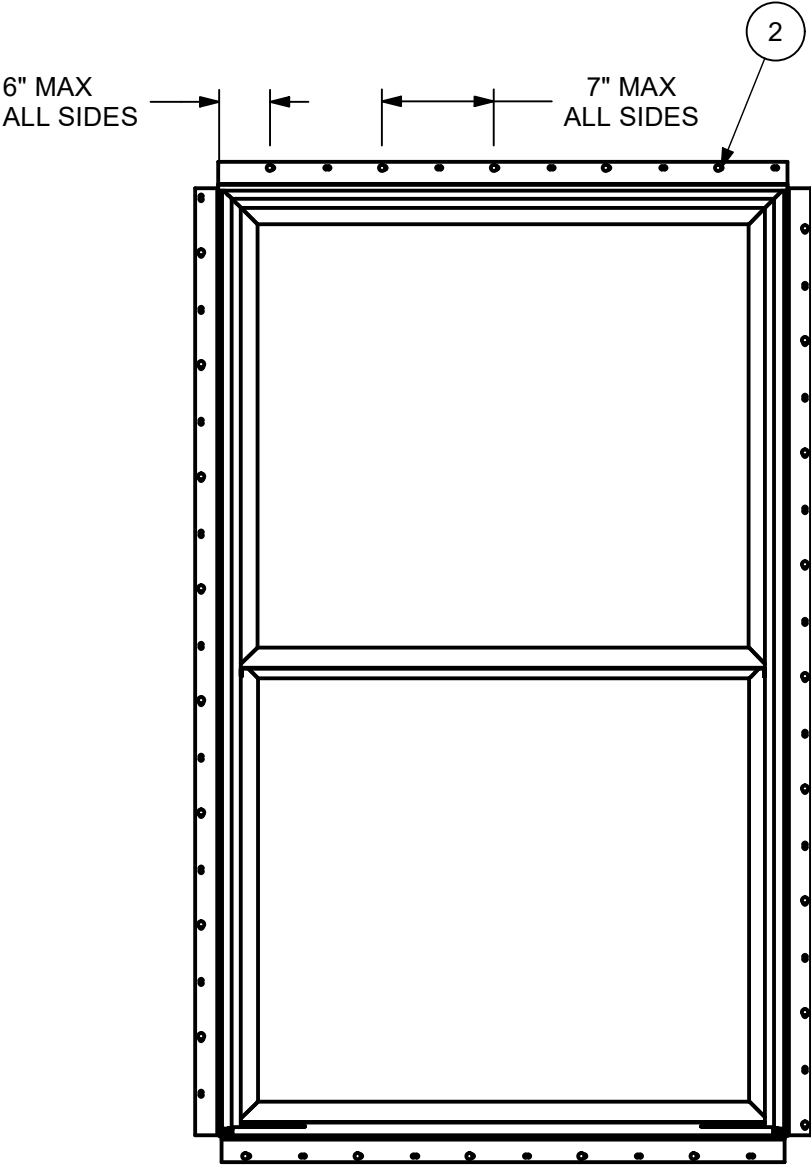

- NOTES:**
- 1. FOR GENERAL SPECIFICATIONS, REFER TO DOC 00003952
 - 2. THIS PRINT IS FOR STRUCTURAL PERFORMANCE ONLY
 - 3. FOR FLASHING AND SEALING REQUIREMENTS, REFER TO INSTALLATION INSTRUCTIONS PROVIDED WITH THE UNIT
 - 4. SHIMS MUST BE PLACED 4" TO 6" FROM EACH CORNER AND SPACE ALL OTHERS EVENLY, A MAXIMUM OF 15" APART
 - 5. FOR FASTENERS PLACED INTO CHEMICALLY TREATED FRAMING MATERIAL, USE 0.90 OZ/ FT^2 MINIMUM, ZINC HOT DIPPED GALVANIZED STEEL TYPE 304 OR 316
 - 6. WOOD LATH TO BE PINE
 - 7. MINIMUM NAIL EMBEDMENT DEPTH: 1-15/16"
 - 8. MINIMUM EDGE DISTANCE: 1/2"
 - 9. GLASS COMPLIES TO ASTM E1300

5	00088288	NAILING FIN W/ DRIP CAP
4	00037405	NAIL FIN
3	NA	SHIM
2	NA	2" ROOFING NAIL
1	NA	FRAMING MATERIAL
ITEM	DWG NO	DESCRIPTION
PARTS LIST		

MARVIN® RESEARCH & DEVELOPMENT				
COLLECTION: ESSENTIAL				
DWG TYPE: INSTALLATION DESCRIPTION: INSTALLATION METHODS/ELEVATIONS, NAIL FIN, FL9430				
CHK: SAL 10/29/20	SIZE: B	CLASS: MISC	DWG NO: 00047592	
APP: JJJ 10/30/20	SCALE: 1:12	DATE: 02/16/07	DWG BY: KOSIENSKI, PAUL	SHEET: 1 OF 1

APPROVED PRODUCTS
FL 9430 - ESDH

8.0	ADDED NOTE 9, UPDATED TITLE, ADDED DELTA DIMS	PEND	10/26/20	SRB
7.1	UPDATED TITLE BLOCK	23487	06/21/19	TDG
7.0	UPDATED ASSEMBLY(SASH BUMP) AND TAXONOMY OF THE BRANDS	23487	01/02/19	AAA
6.2	UPDATED ASSEMBLY (SASH SHIPPING CLIP)	21531	05/26/17	CSH
6.1	CHANGED "LATH" TO "TRIM" IN ITEM 5 DESCRIPTION	21531	10/13/16	RWP
6.0	UPDATED ASSEMBLY (SILL REDESIGN)	21531	09/21/16	RWP
REV	DESCRIPTION / REQUESTOR	ECN NO	DATE	REV BY

CATEGORY:
DOUBLE HUNG

UNIT TYPE:
ESDH