
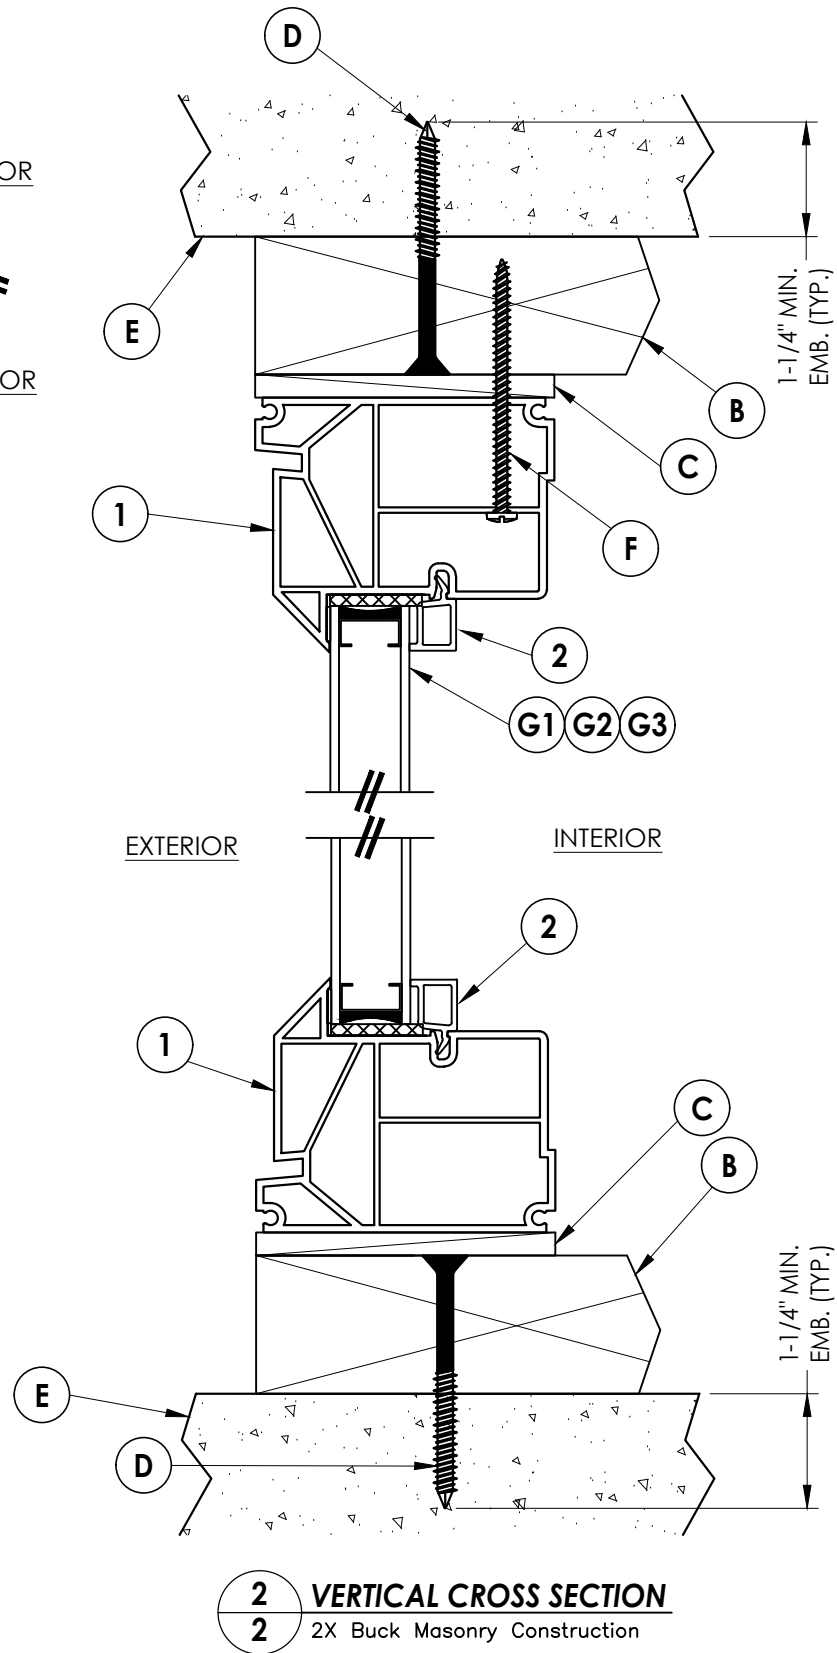
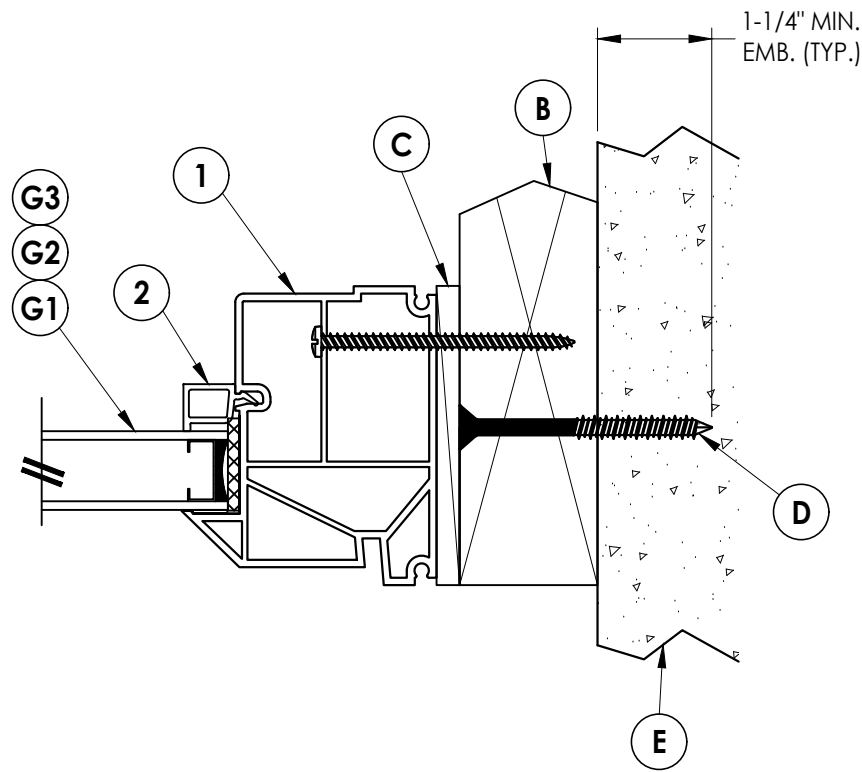
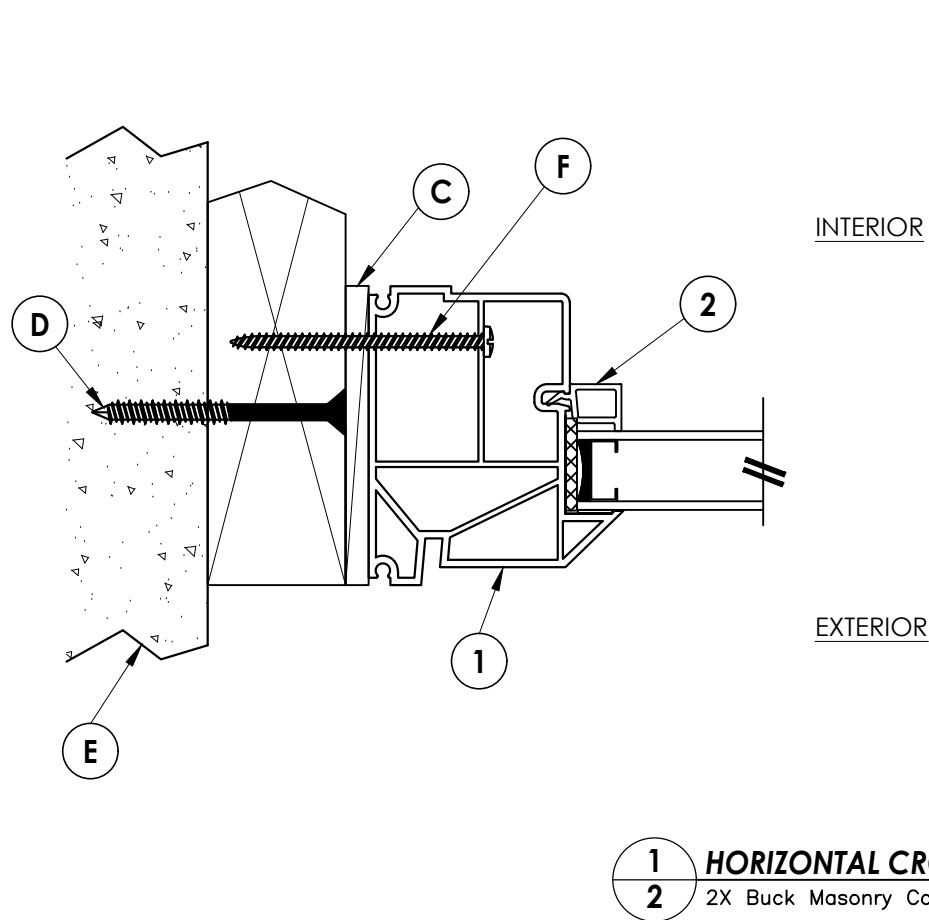
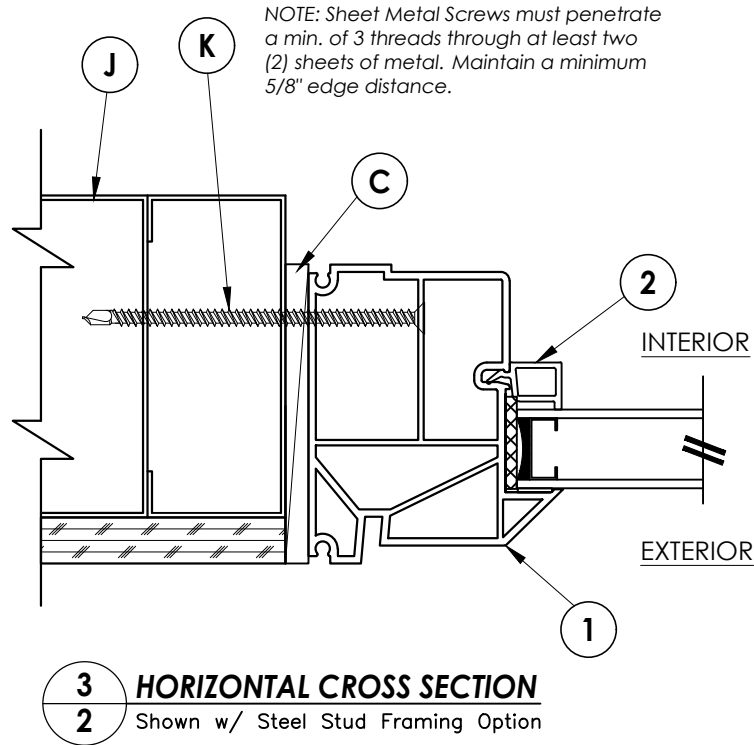


Z:\2023 FBC Drawings\Associated Materials, Inc\FL-9909 R20\FL-9909.8-10.dwg

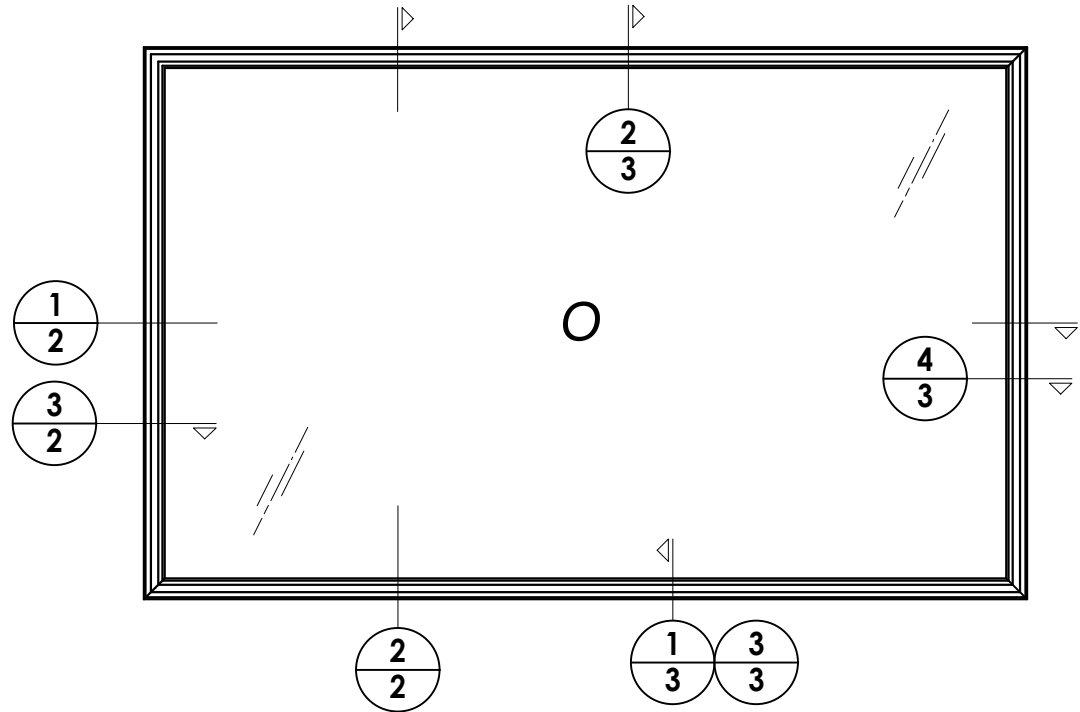

Documents Prepared By:
Lyndon F. Schmidt
P.E. No. 43409

RW BUILDING CONSULTANTS, INC.
P.O. Box 230, Valrico, FL 33595
Phone No.: 813.659.9197
FBPE Registry No. 9813

PRODUCT:

FIXED WINDOW

PART OR ASSEMBLY:

VERTICAL & HORIZONTAL
CROSS SECTIONS

DATE: 12/22/08

SCALE: N.T.S.


DWG. BY: JK

CHK. BY: LFS


DRAWING NO.:
FL-9909.10

SHEET 2 OF 5


© 2011 R.W. BUILDING CONSULTANTS INC.

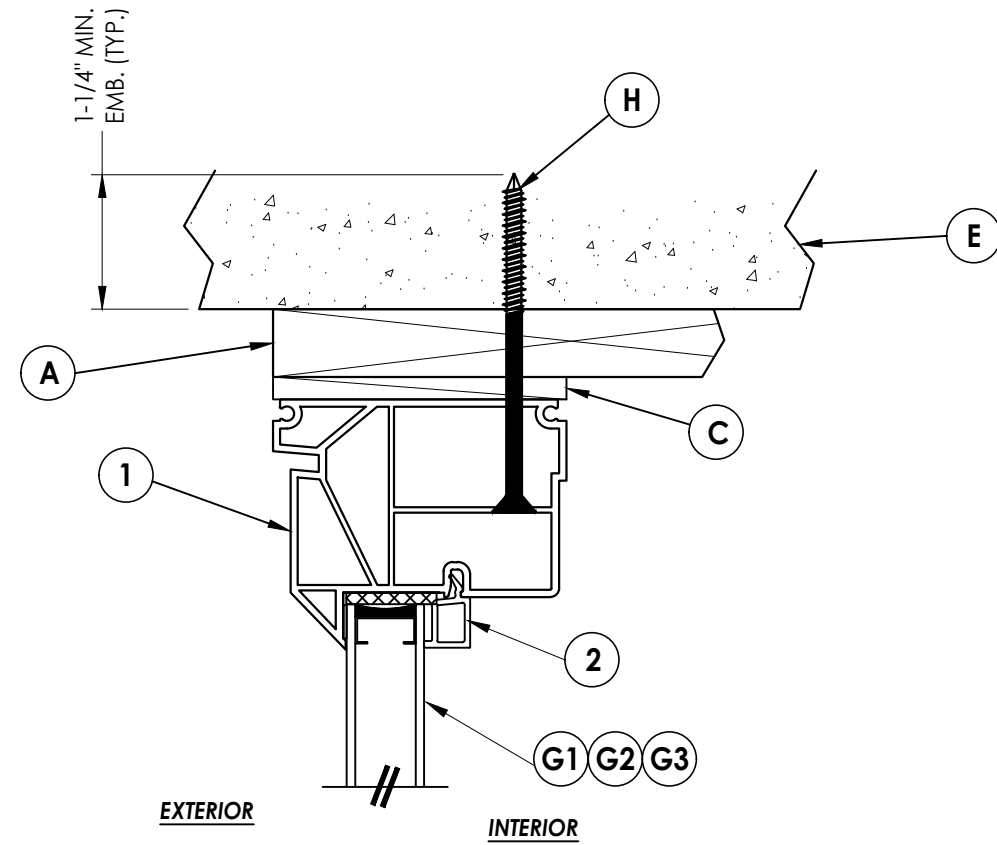

2 VERTICAL CROSS SECTION
3 Shown w/1X sub-buck

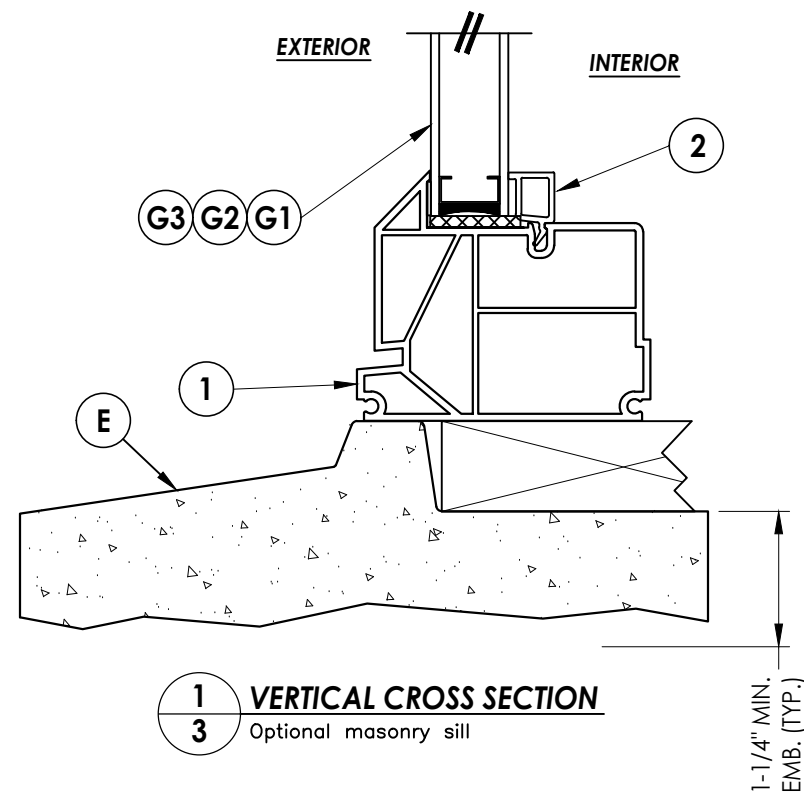


1 **VERTICAL CROSS SECTION**
3 Optional masonry sill

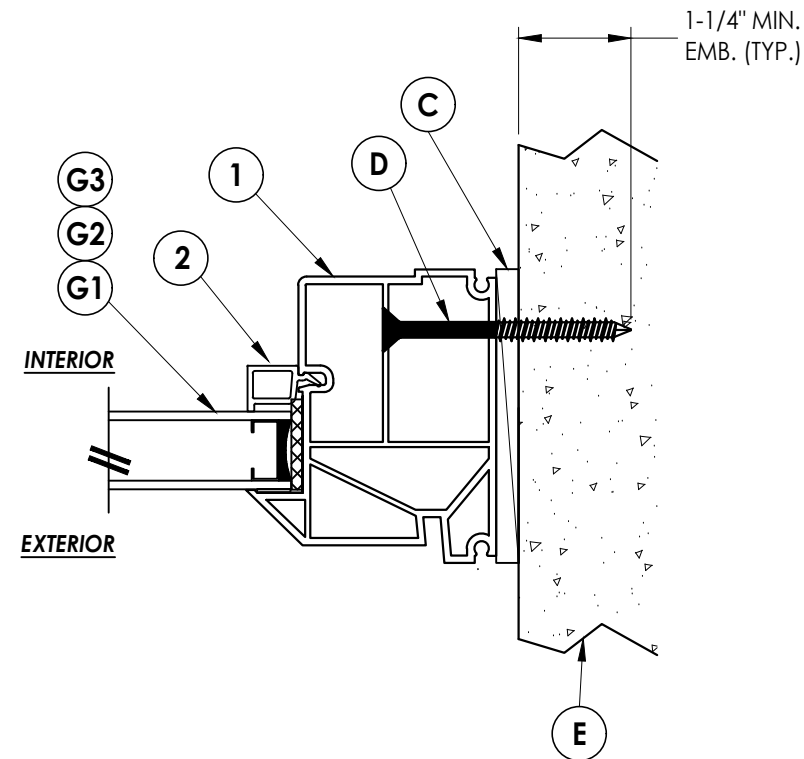

4 HORIZONTAL CROSS SECTION

3 Shown Direct to Masonry

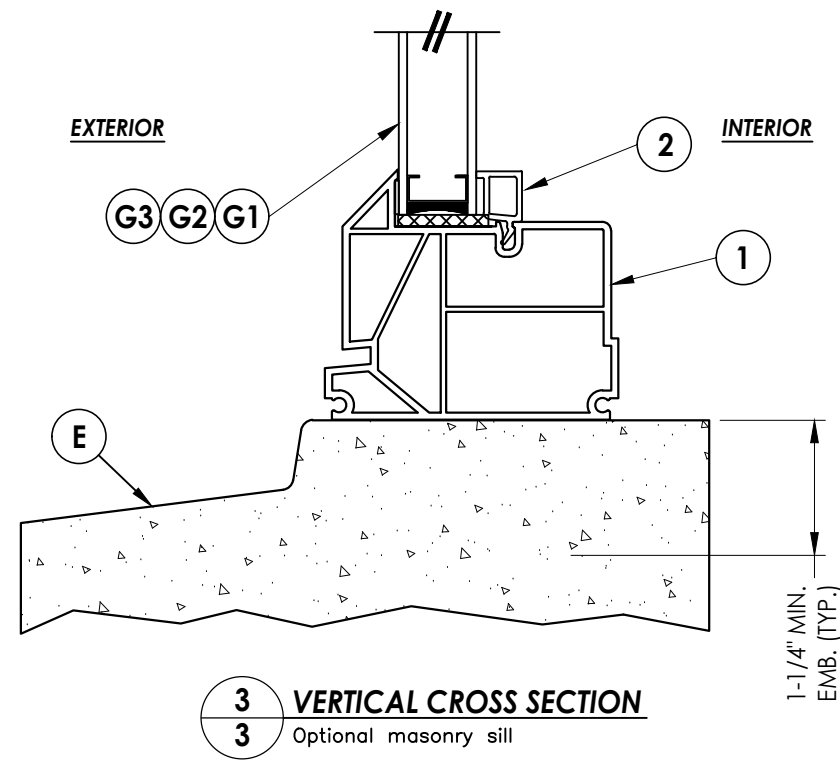


3 VERTICAL CROSS SECTION
Optional masonry sill

[illegible]

Documents Prepared By:
Lyndon F. Schmidt
P.E. No. 43409

R^gW BUILDING CONSULTANTS, INC.
P.O. Box 230, Valrico, FL 33595
Phone No.: 813.659.9197
FBPE Registry No. 9813


Z:\2023 FBC Drawings\Associated Materials, Inc\FL-9909 R20\FL-9909.8-10.dwg

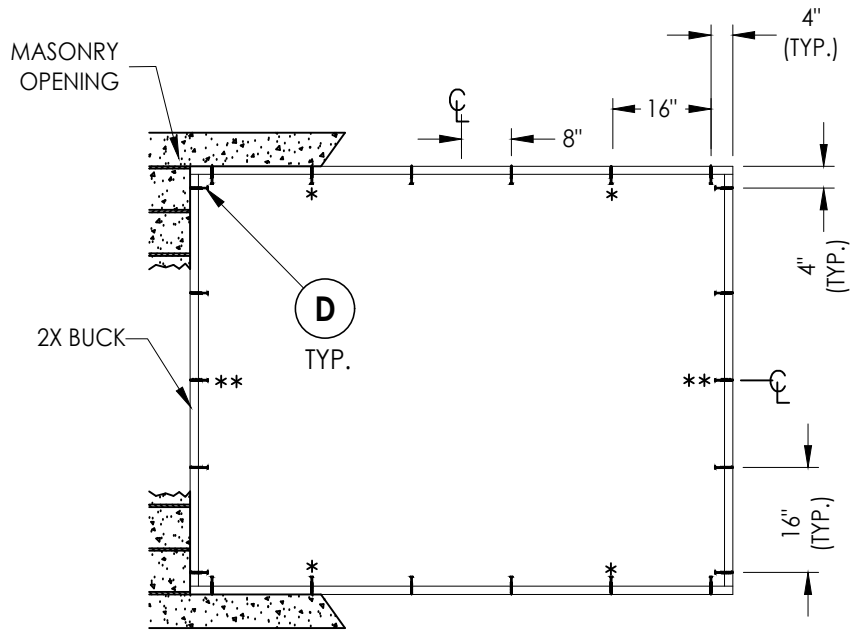

BUCK ANCHORING

(2X BUCK)


- * Add anchors for width > 58"
- ** Add anchors for height > 58"

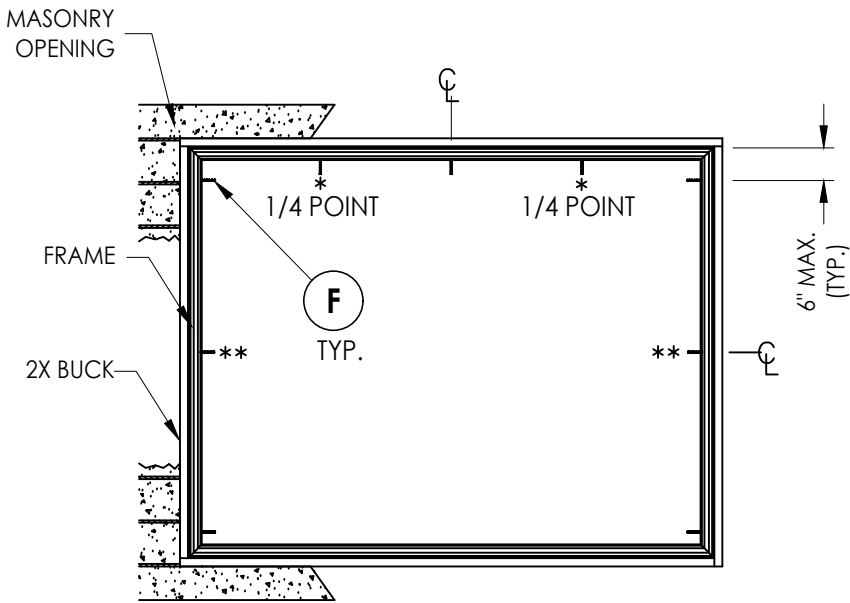

FRAME ANCHORING

(2X BUCK)

- * Add anchors for width > 60"
- ** Add anchors for height > 48"

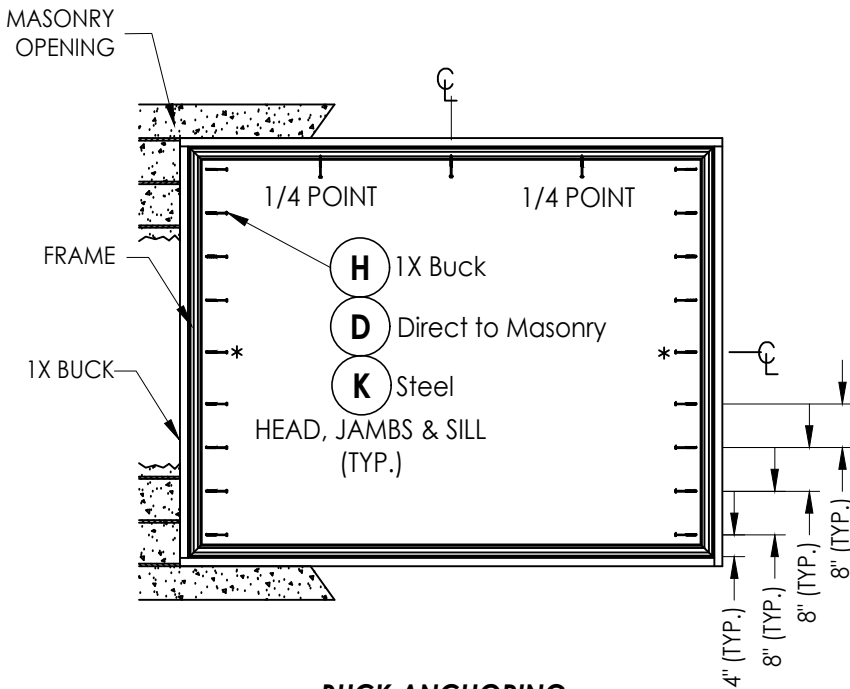

BUCK ANCHORING

(1x Buck, Direct to Masonry, Steel Stud)

- * Add anchors for height > 64"

CORROSION RESISTANCE - SALTWATER ENVIRONMENTS
Fasteners & connectors in areas within 3000 ft (914 m) of a saltwater coastline shall comply with FBC Sections 1711.1 or R332.1.

CONCRETE ANCHOR NOTES:

- Concrete anchor locations at the corners may be adjusted to maintain the min. edge distance to mortar joints.
- Concrete anchor locations noted as "MAX. ON CENTER" must be adjusted to maintain the min. edge distance to mortar joints, additional concrete anchors may be required to ensure the "MAX. ON CENTER" dimension are not exceeded.
- Concrete anchor table:

ANCHOR TYPE	ANCHOR SIZE	MIN. EMBEDMENT	MIN. CLEARANCE TO MASONRY EDGE	MIN. CLEARANCE TO ADJACENT ANCHOR
ITW TAPCON®	1/4"	1-1/4"	2"	4"
DeWALT ULTRACON®	1/4"	1-1/4"	1"	4"

WOOD SCREW INSTALLATION NOTES:

- Maintain a minimum 5/8" edge distance, 1" end distance, & 1" o.c. spacing of wood screws to prevent the splitting of wood.

Documents Prepared By:

Lyndon F. Schmidt
P.E. No. 43409

RW BUILDING CONSULTANTS, INC.
P.O. Box 230, Valrico, FL 33595
Phone No.: 813.659.9197
FBPE Registry No. 9813

PRODUCT:

FIXED WINDOW

PART OR ASSEMBLY:

BUCK & FRAME ANCHORING

NO.	DATE	REVISIONS
8	7/02/26	UPDATE TO 9TH ED. (2026) FBC
7	7/14/23	UPDATE TO 8TH ED. (2023) FBC
6	8/19/20	UPDATE TO 7TH ED. (2020) FBC
5	8/24/17	UPDATE TO 6TH ED. (2017) FBC
NO.	DATE	BY

DATE: 12/03/08

SCALE: N.T.S.

DWG. BY: JK

CHK. BY: LFS

DRAWING NO.:
FL-9909.10

SHEET 4 OF 5

