



MODEL "i" 970
PVC FIXED WINDOW
"NON-IMPACT"

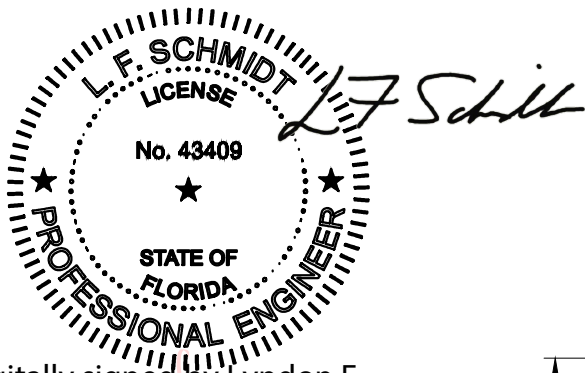

Digitally signed by Lyndon F Schmidt
Date: 2026.08.11 09:31:46 -04'00'

This item has been digitally signed and sealed by
L. F. Schmidt, P.E. on the date adjacent to the seal.
Printed copies of this document are not
considered signed and sealed and the signature
must be verified on any electronic copies.

THIS PRODUCT APPROVAL IS VALID
ONLY FOR THE STATE OF FLORIDA

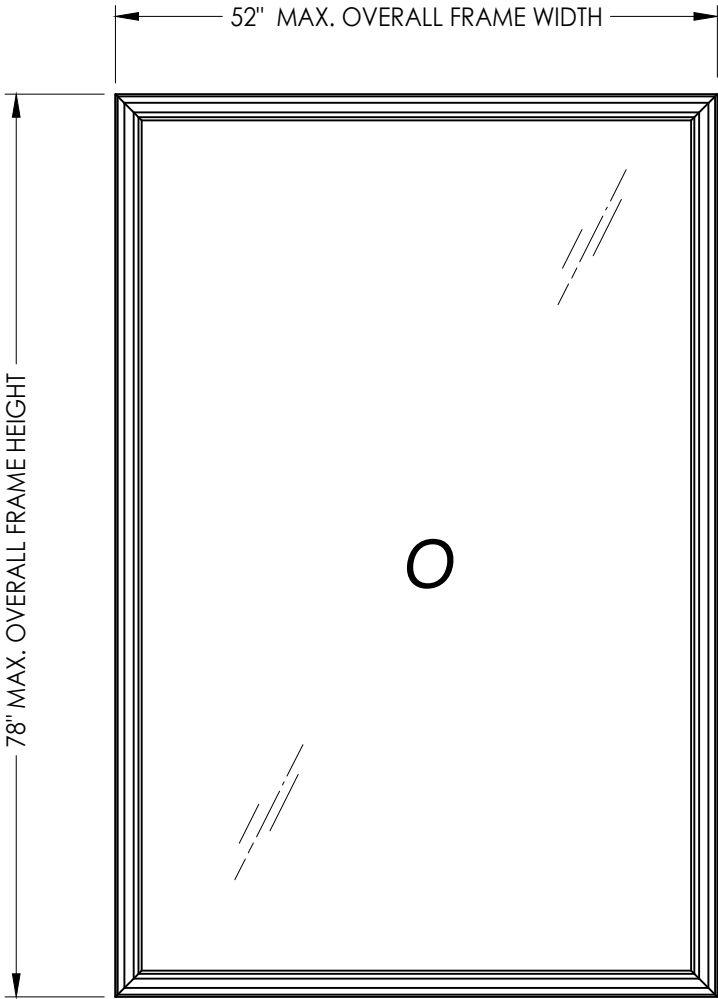

VERTICAL ORIENTATION SHOWN
(Horizontal orientation optional)

OVERALL FRAME DIMENSION	OVERALL DAY LIGHT DIMENSION	GLASS TYPE	DESIGN PRESSURE (PSF)	
			POS.	NEG.
52.0" x 78.0"	46.5" x 72.5"	G3	+60.0	-60.0
78.0" X 52.0"	72.5" X 46.5"		+60.0	-60.0

GENERAL NOTES

1. This product has been evaluated and is in compliance with the 9th Edition (2026) Florida Building Code (FBC) structural requirements excluding the "High Velocity Hurricane Zone" (HVHZ).
2. Product anchors shall be as listed and spaced as shown on details. Anchor embedment to base material shall be beyond wall dressing or stucco.
3. When used in areas requiring wind borne debris protection this product is required to be protected with an impact resistant covering that complies with FBC Sections 1609.1.2 & R301.2.1.2.
4. For 2x stud framing construction, anchoring of these units shall be the same as that shown for 2x buck masonry construction.
5. Site conditions that deviate from the details of this drawing require further engineering analysis by a licensed engineer or registered architect.

TABLE OF CONTENTS	
SHEET #	DESCRIPTION
1	Typical elevations, design pressures & general notes
2	Vertical & horizontal cross sections
3	Vertical & horizontal cross sections
4	Buck & frame anchoring
5	Bill of materials, glazing detail and components

Documents Prepared By:
Lyndon F. Schmidt
P.E. No. 43409

FIXED WINDOW

PART OR ASSEMBLY:
TYPICAL ELEVATION, DESIGN
PRESSURES & GENERAL NOTES



REVISIONS

NO.	DATE	BY
9	7/02/26	LFS
8	7/02/26	LFS
7	7/14/23	LFS
6	8/19/20	DAC

DATE: 12/03/08
SCALE: N.T.S.
DWG. BY: JK
CHK. BY: LFS
DRAWING NO.: FL-9909.17
SHEET 1 OF 5


BUILDING CONSULTANTS, INC.
P.O. Box 230, Vairico, FL 33595
Phone No.: 813.659.9197
FBPE Registry No. 9813

Z:\2023 FBC Drawings\Associated Materials, Inc\FL-9909 R20\FL-9909.17.dwg

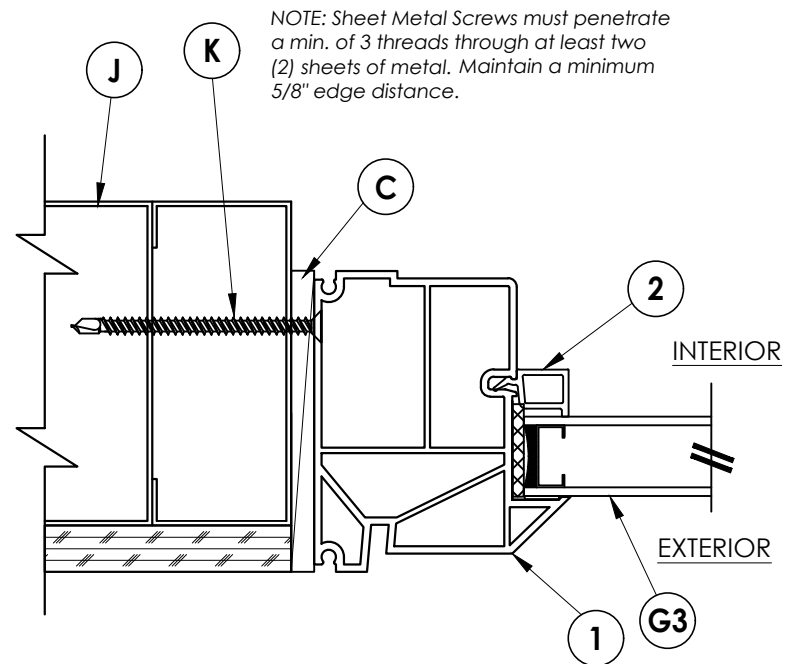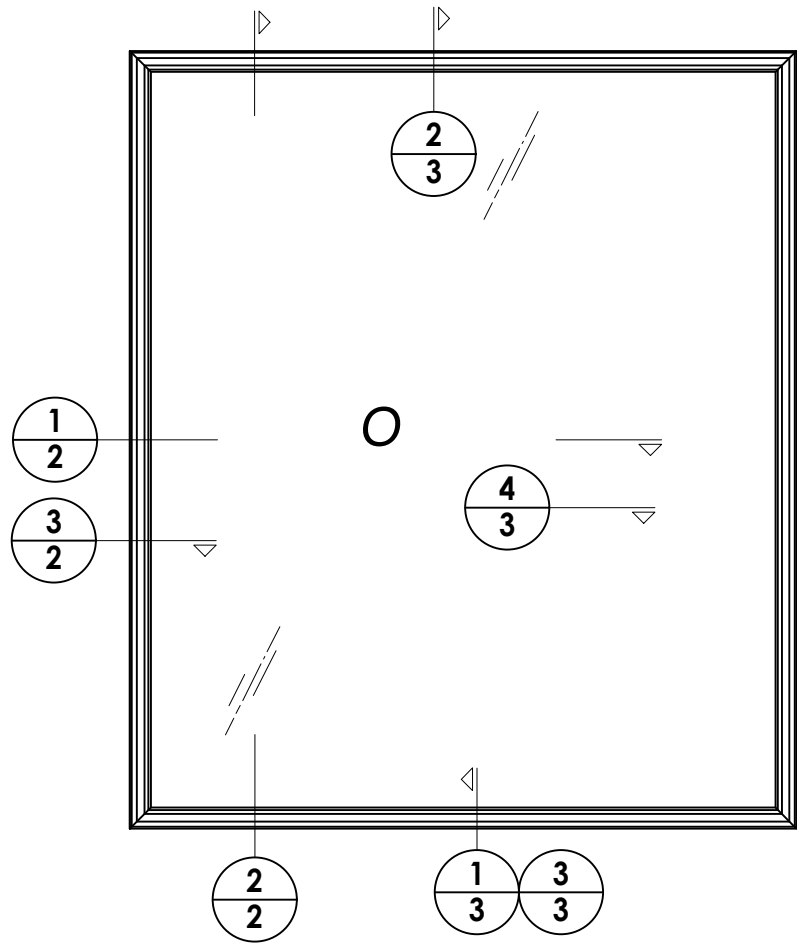


3 **HORIZONTAL CROSS SECTION**
2 Shown w/ Steel Stud Framing Option


NOTE: Sheet Metal Screws must penetrate a min. of 3 threads through at least two (2) sheets of metal. Maintain a minimum 5/8" edge distance.

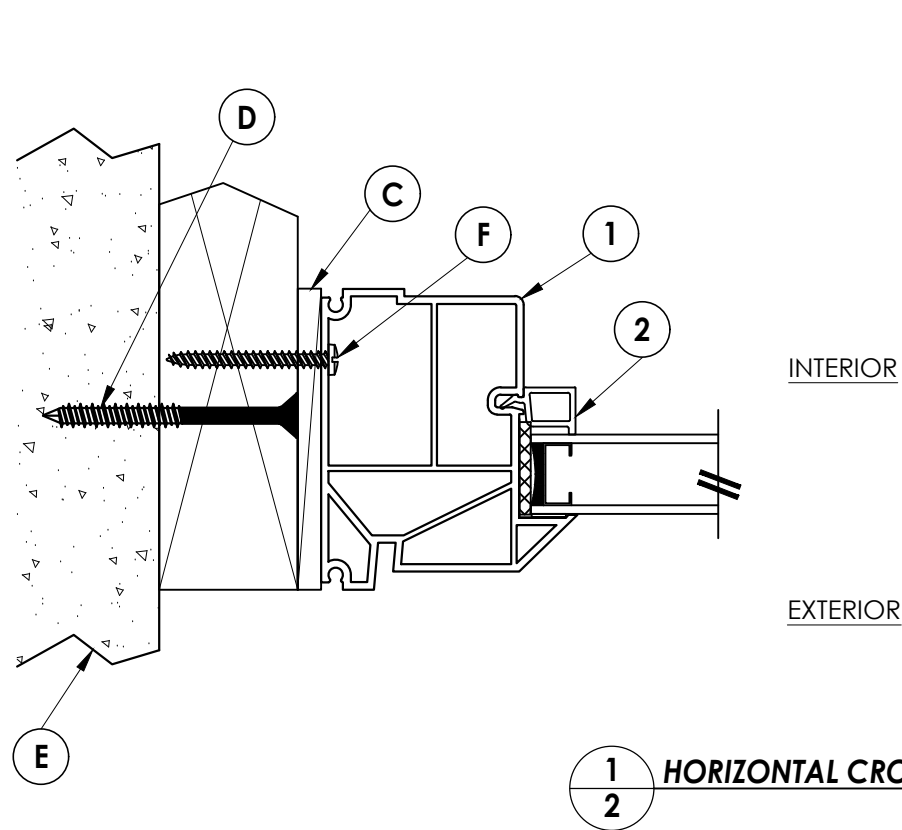


1 **HORIZONTAL CROSS SECTION**
2

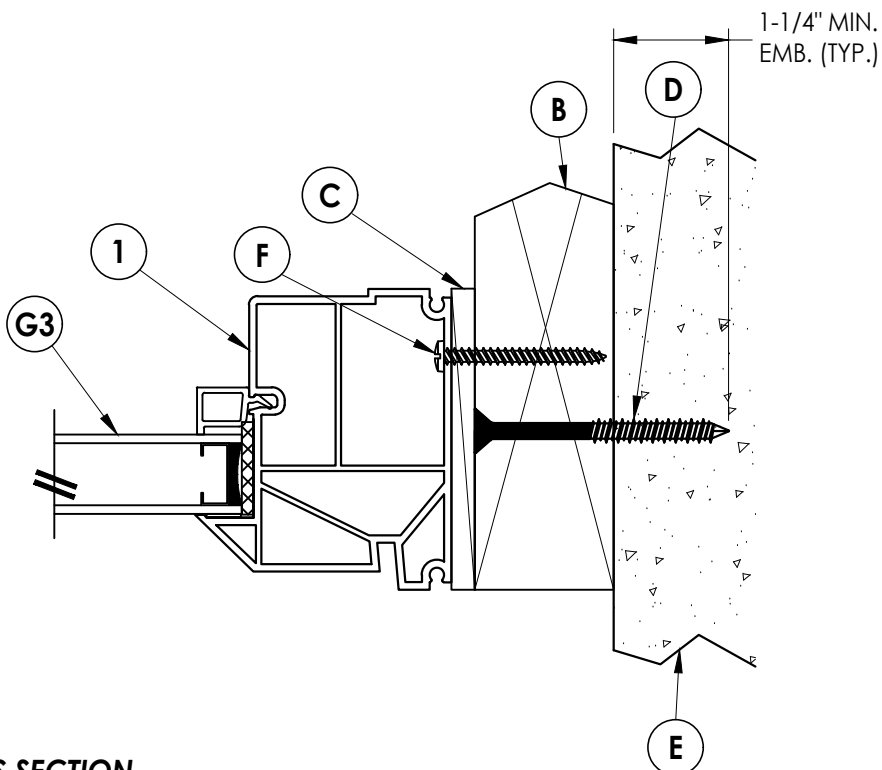

1-1/4" MIN.
EMB. (TYP.)

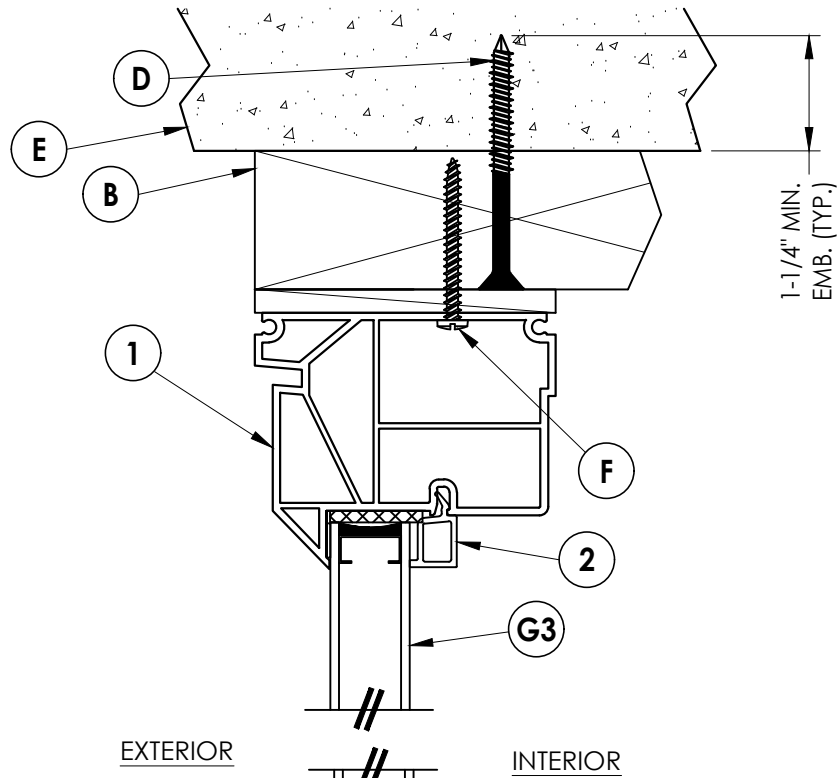

1-1/4" MIN.
EMB. (TYP.)

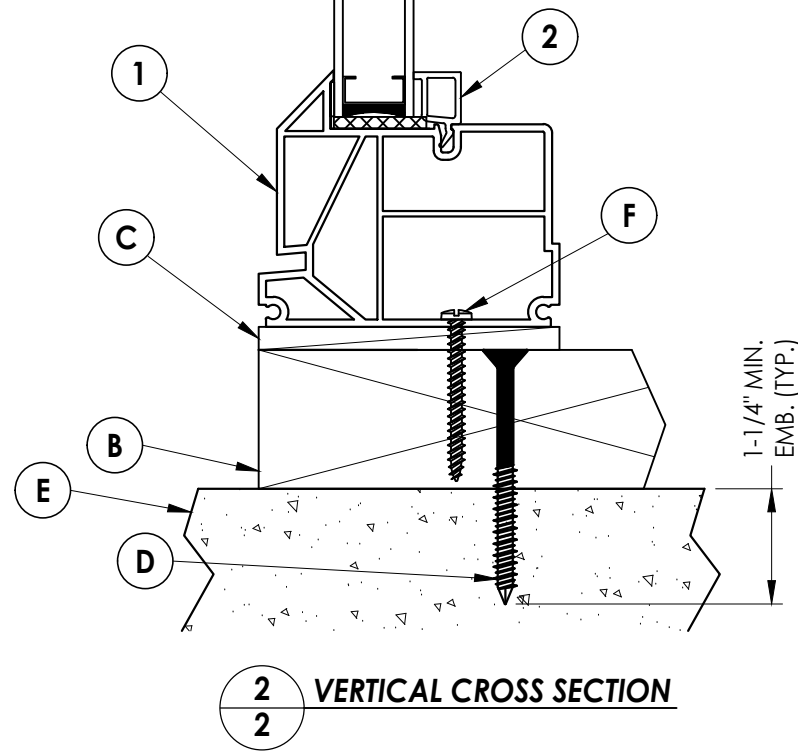

1-1/4" MIN.
EMB. (TYP.)

2 **VERTICAL CROSS SECTION**
2

Documents Prepared By:
Lyndon F. Schmidt
P.E. No. 43409

RW BUILDING CONSULTANTS, INC.
P.O. Box 230, Valrico, FL 33595
Phone No.: 813.659.9197
FBPE Registry No. 9813

PRODUCT:
FIXED WINDOW

PART OR ASSEMBLY:
VERTICAL & HORIZONTAL
CROSS SECTIONS

NO.	DATE	REVISIONS			
		DATE	BY	CHK.	APP.
9	7/02/26	UPDATE TO 9TH ED. (2026)	FBC	LFS	
8	7/02/26	UPDATE TO 9TH ED. (2026)	FBC	LFS	
7	7/14/23	UPDATE TO 8TH ED. (2023)	FBC	LFS	
6	8/19/20	UPDATE TO 7TH ED. (2020)	FBC	DAC	

DATE: 12/03/08

SCALE: N.T.S.

DWG. BY: JK


CHK. BY: LFS

DRAWING NO.:


FL-9909.17

SHEET 2 OF 5


Z:\2023 FBC Drawings\Associated Materials, Inc\FL-9909 R20\FL-9909.17.dwg

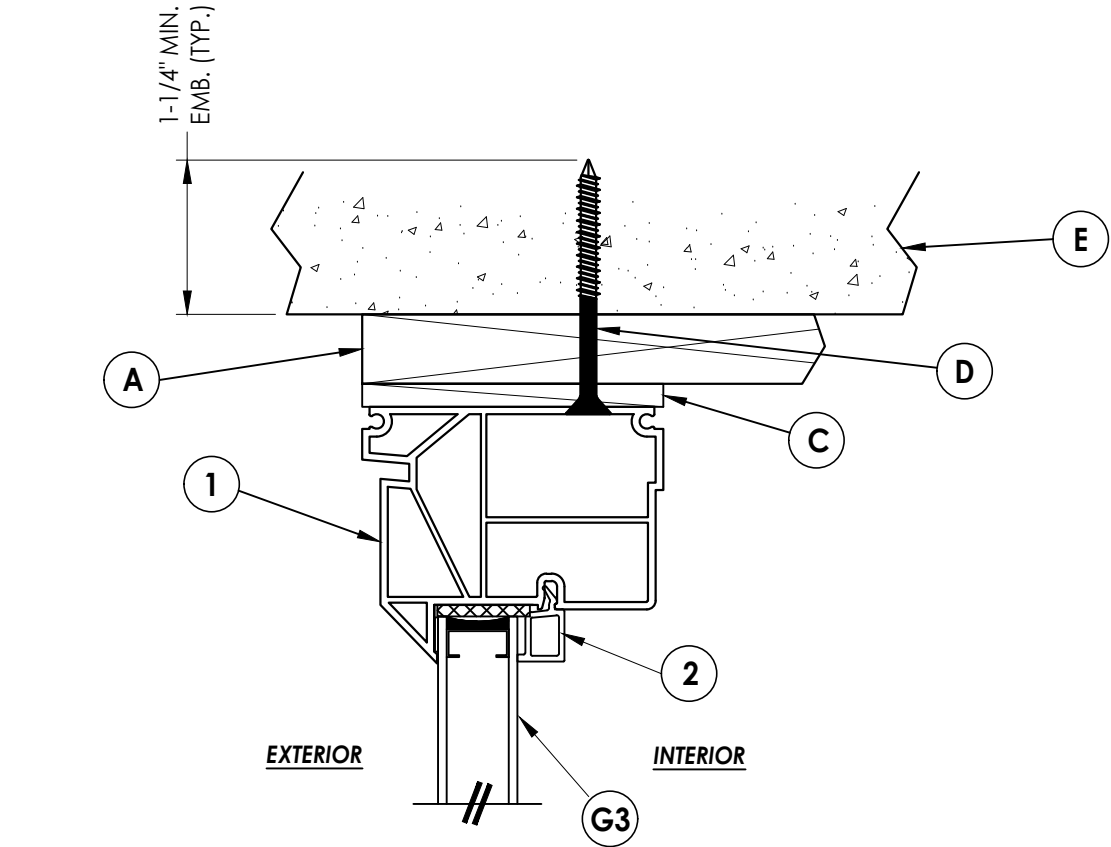


2 **VERTICAL CROSS SECTION**
3 Shown w/1X sub-buck

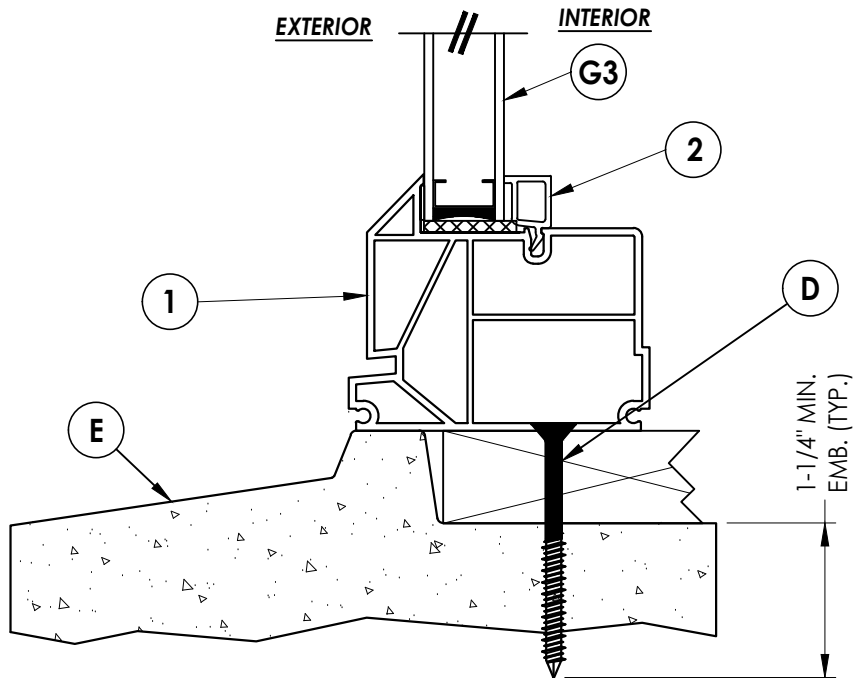

1 **VERTICAL CROSS SECTION**
3 Optional masonry sill

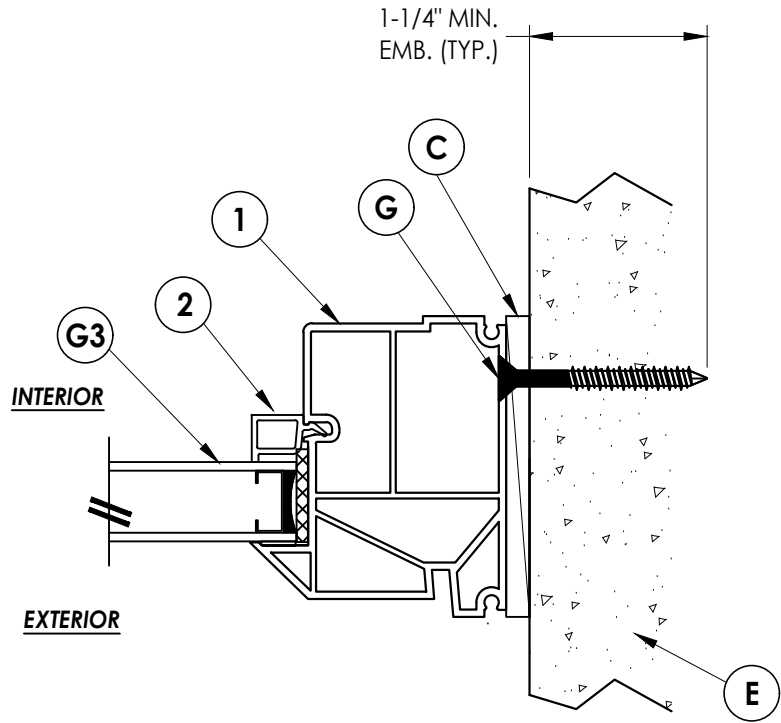

4 **HORIZONTAL CROSS SECTION**
3 Shown Direct to Masonry

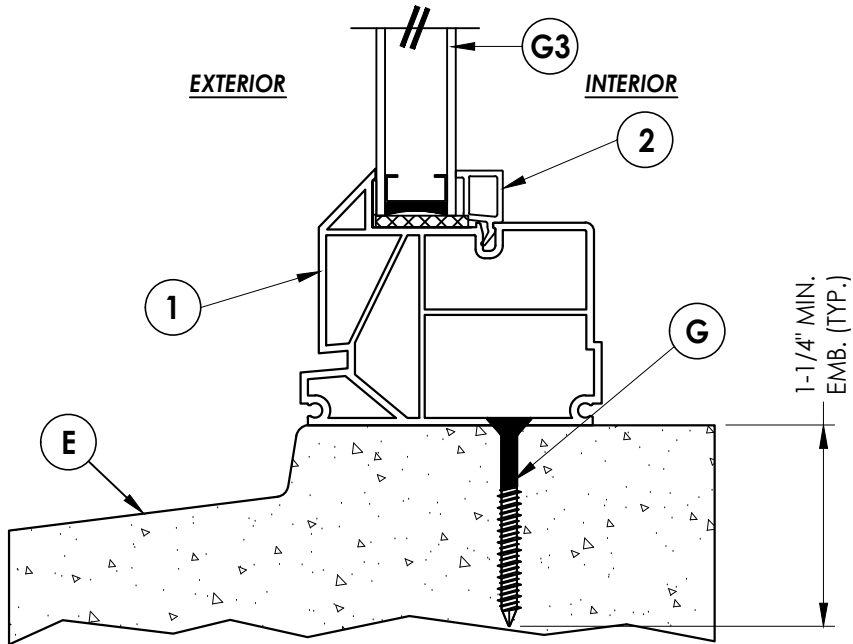

3 **VERTICAL CROSS SECTION**
3 Optional masonry sill

Documents Prepared By:
Lyndon F. Schmidt
P.E. No. 43409


RW BUILDING CONSULTANTS, INC.
P.O. Box 230, Vairico, FL 33595
Phone No.: 813.659.9197
FBPE Registry No. 9813

PRODUCT:	
FIXED WINDOW	
PART OR ASSEMBLY:	
VERTICAL & HORIZONTAL CROSS SECTIONS	


		REVISIONS	
NO.	DATE	BY	
9	7/02/26	UPDATE TO 9TH ED. (2026)	FBC LFS
8	7/02/26	UPDATE TO 9TH ED. (2026)	FBC LFS
7	7/14/23	UPDATE TO 8TH ED. (2023)	FBC LFS
6	8/19/20	UPDATE TO 7TH ED. (2020)	FBC DAC

DATE:	12/03/08
SCALE:	N.T.S.
DWG. BY:	JK
CHK. BY:	LFS
DRAWING NO.:	FL-9909.17
SHEET	3 OF 5


Z:\2023 FBC Drawings\Associated Materials, Inc\FL-9909 R20\FL-9909.17.dwg

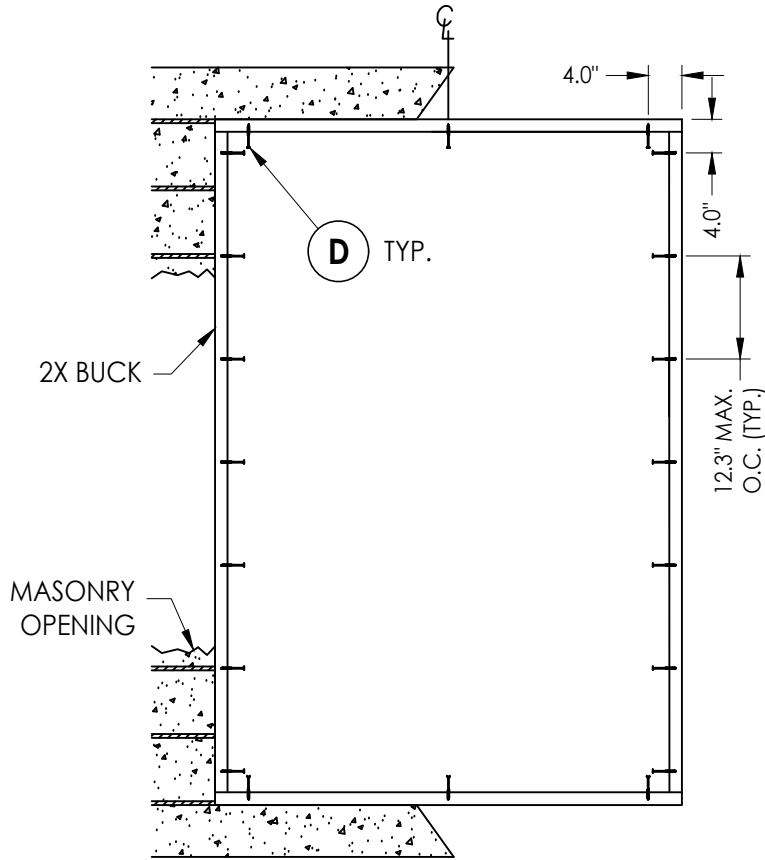

BUCK ANCHORING
(2x Buck)

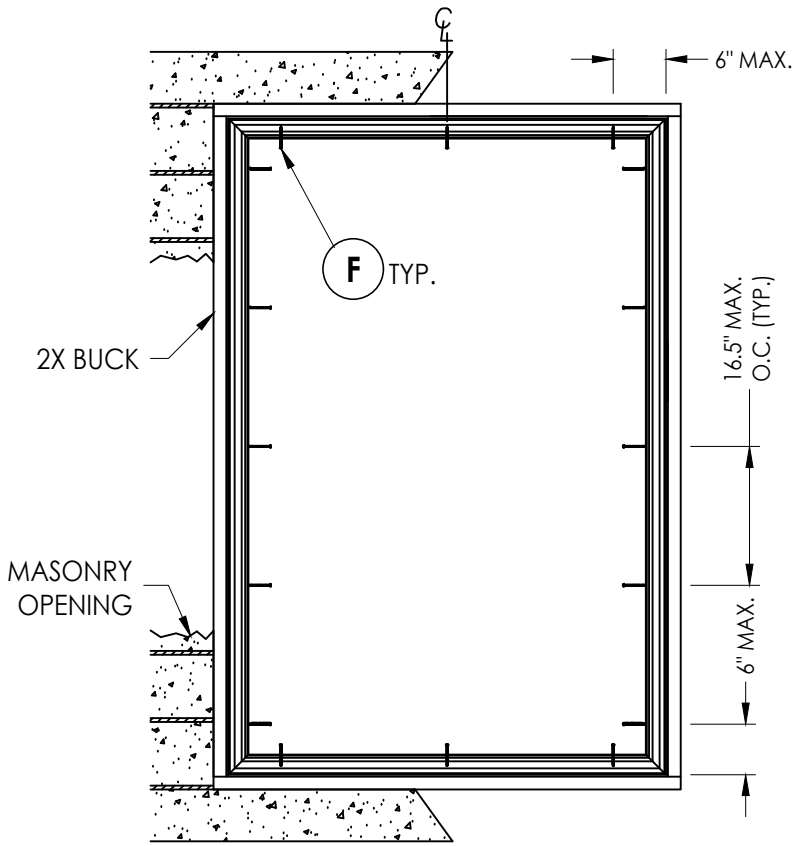

FRAME ANCHORING
(2x Buck)

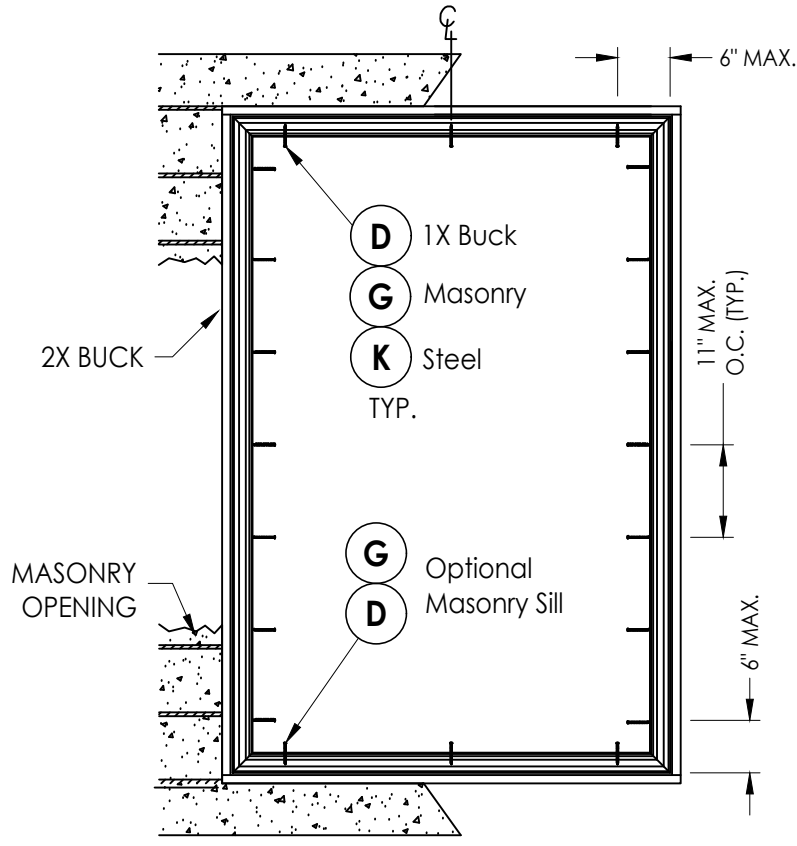

FRAME ANCHORING
(1x Buck, Direct to Masonry, Steel Stud)

CORROSION RESISTANCE - SALTWATER ENVIRONMENTS
Fasteners & connectors in areas within 3000 ft (914 m) of a saltwater coastline shall comply with FBC Sections 1711.1 or R332.1.

CONCRETE ANCHOR NOTES:

- Concrete anchor locations at the corners may be adjusted to maintain the min. edge distance to mortar joints.
- Concrete anchor locations noted as "MAX. ON CENTER" must be adjusted to maintain the min. edge distance to mortar joints, additional concrete anchors may be required to ensure the "MAX. ON CENTER" dimension are not exceeded.
- Concrete anchor table:

ANCHOR TYPE	ANCHOR SIZE	MIN. EMBEDMENT	MIN. CLEARANCE TO MASONRY EDGE	MIN. CLEARANCE TO ADJACENT ANCHOR
ITW TAPCON®	1/4"	1-1/4"	2"	4"
DeWALT ULTRACON®	1/4"	1-1/4"	1"	4"

WOOD SCREW INSTALLATION NOTES:

- Maintain a minimum 5/8" edge distance, 1" end distance, & 1" o.c. spacing of wood screws to prevent the splitting of wood.

Documents Prepared By:
Lyndon F. Schmidt
P.E. No. 43409

RW BUILDING CONSULTANTS, INC.
P.O. Box 230, Valrico, FL 33595
Phone No.: 813.659.9197
FBPE Registry No. 9813

PRODUCT:	FIXED WINDOW
PART OR ASSEMBLY:	BUCK & FRAME ANCHORING


NO.	DATE	REVISIONS
9	7/02/26	UPDATE TO 9TH ED. (2026) FBC LFS
8	7/02/26	UPDATE TO 9TH ED. (2026) FBC LFS
7	7/14/23	UPDATE TO 8TH ED. (2023) FBC LFS
6	8/19/20	UPDATE TO 7TH ED. (2020) FBC DAC

DATE:	12/03/08
SCALE:	N.T.S.
DWG. BY:	JK
CHK. BY:	LFS
DRAWING NO.:	FL-9909.17
SHEET	4 OF 5


Z:\2023 FBC Drawings\Associated Materials, Inc\FL-9909 R20\FL-9909.17.dwg

BILL OF MATERIALS		
ITEM #	DESCRIPTION	MATERIAL
A	1X BUCK (SG >= 0.42)	STEEL
B	2X BUCK (SG >= 0.42)	WOOD
C	1/4" MAX. SHIM SPACE	-
D	1/4" X 2-3/4" PFH DeWALT OR ITW CONCRETE SCREW	STEEL
E	MASONRY - 3,000 PSI MIN. CONCRETE CONFORMING TO ACI 301 OR HOLLOW BLOCK CONFORMING TO ASTM C90	CONCRETE
F	#10 X 1-3/4" PPH SMS (1-3/8" MIN. EMBEDMENT)	STEEL
G	1/4" X 1-3/4" PFH DeWALT OR ITW CONCRETE SCREW	STEEL
J	STEEL STUD Min. Thk .033" (ASTM A653 GRADE 33 Fy=33 ksi min., Fu=45 ksi min.)	STEEL
K	#10 PPH SELF-DRILLING SMS	STEEL
1	EXTRUDED VINYL FRAME *	RIGID PVC
2	EXTRUDED VINYL GLAZING BEAD *	RIGID PVC
3	GLASS SETTING BLOCK	-
4	GLAZING SPACER	STEEL
5	SEALANT	SILICONE


* THE APPROVED WHITE RIGID PVC EXTERIOR EXTRUSIONS FOR WINDOWS ARE TO BE PRODUCED BY EXTRUDERS LICENSEES IN "AAMA CERTIFICATION PROGRAMS FOR RIGID PVC EXTRUSIONS".

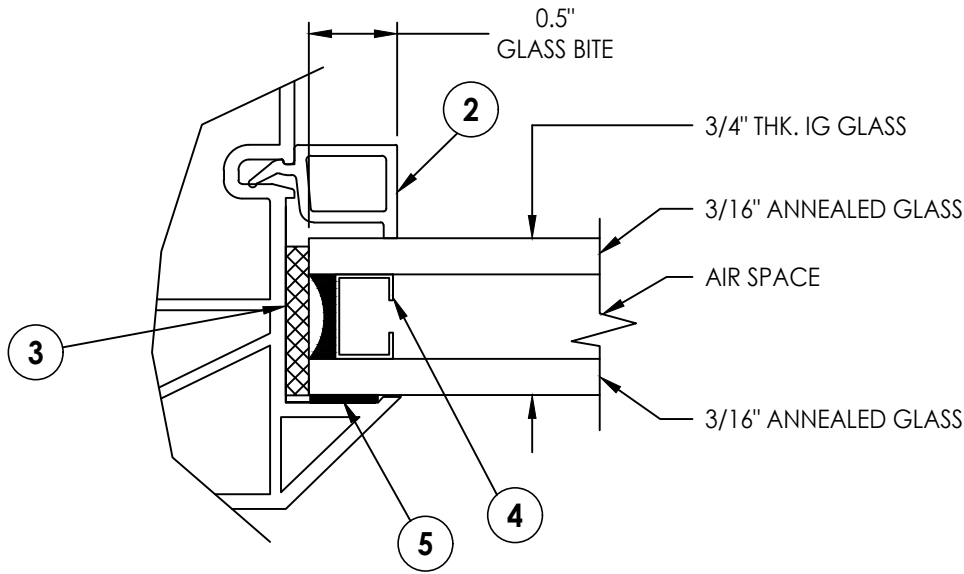

G3 GLAZING DETAIL

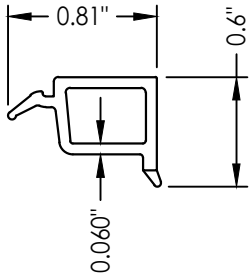

2 GLAZING BEAD

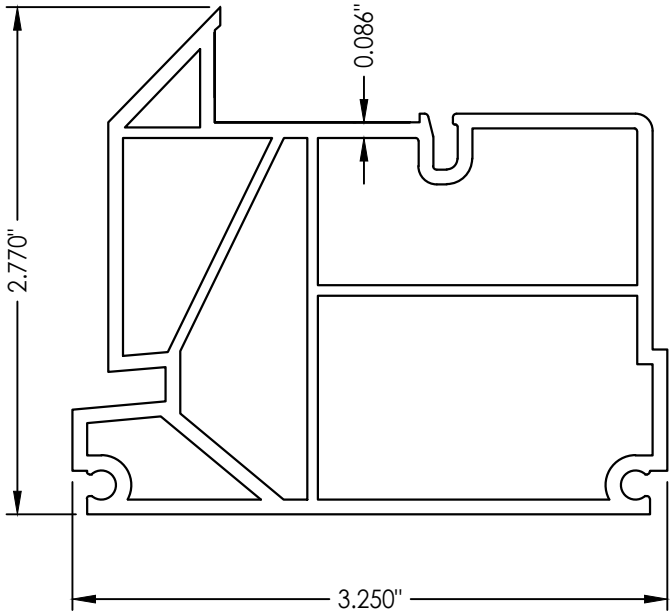

1 FRAME

Documents Prepared By: Lyndon F. Schmidt P.E. No. 43409		BUILDING CONSULTANTS, INC. P.O. Box 230, Valrico, FL 33595 Phone No.: 813.659.9197 FBPE Registry No. 9813	
PRODUCT: FIXED WINDOW		PART OR ASSEMBLY: BILL OF MATERIALS, GLAZING DETAILS & COMPONENTS	
9	7/02/26	UPDATE TO 9TH ED. (2026)	FBC
8	7/02/26	UPDATE TO 9TH ED. (2026)	FBC
7	7/14/23	UPDATE TO 8TH ED. (2023)	FBC
6	8/19/20	UPDATE TO 7TH ED. (2020)	FBC
NO.	DATE		BY
REVISIONS			
DATE: 12/03/08			
SCALE: N.T.S.			
DWG. BY: JK			
CHK. BY: LFS			
DRAWING NO.: FL-9909.17			
SHEET 5 OF 5			