


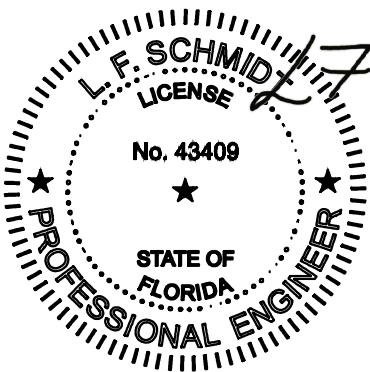

Digitally signed by Lyndon F Schmidt
Date: 2026.08.11 09:31:25 -04'00'


This item has been digitally signed and sealed by
L. F. Schmidt, P.E. on the date adjacent to the seal.
Printed copies of this document are not
considered signed and sealed and the signature
must be verified on any electronic copies.

THIS PRODUCT APPROVAL IS VALID
ONLY FOR THE STATE OF FLORIDA

MODEL 3004/3B04/3A04/03A4/03S4

VINYL FIXED "Replacement" WINDOW

"NON-IMPACT"

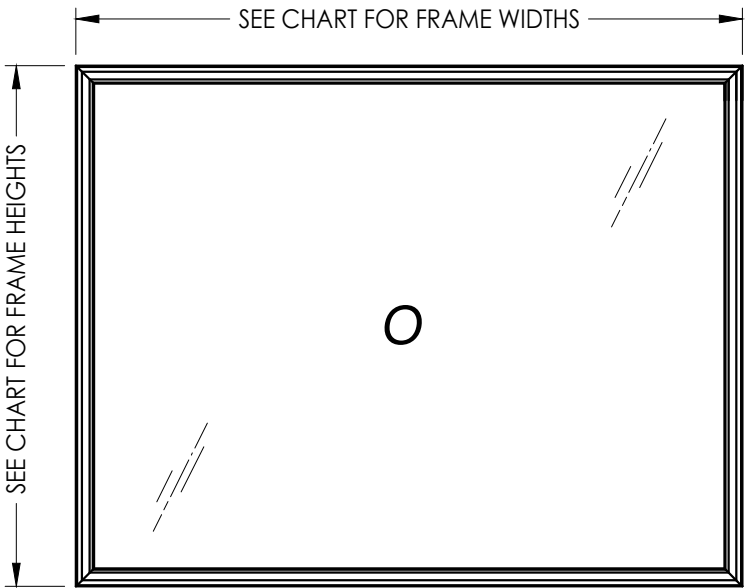

GENERAL NOTES

1. This product has been evaluated and is in compliance with the 9th Edition (2026) Florida Building Code (FBC) structural requirements excluding the "High Velocity Hurricane Zone" (HVHZ).
2. Product anchors shall be as listed and spaced as shown on details. Anchor embedment to base material shall be beyond wall dressing or stucco.
3. When used in areas requiring wind borne debris protection this product is required to be protected with an impact resistant covering that complies with FBC Sections 1609.1.2 & R301.2.1.2.
4. For 2x stud framing construction, anchoring of these units shall be the same as that shown for 2x buck masonry construction.
5. Site conditions that deviate from the details of this drawing require further engineering analysis by a licensed engineer or registered architect.

TABLE OF CONTENTS	
SHEET #	DESCRIPTION
1	Typical elevations, design pressures & general notes
2	Vertical & horizontal cross sections
3	Vertical & horizontal cross sections
4	Buck & frame anchoring
5	Buck & frame anchoring
6	Buck & frame anchoring
7	Bill of materials, glazing details and components

OVERALL FRAME DIMENSION	OVERALL DAY LIGHT DIMENSION	GLASS TYPE	DESIGN PRESSURE (PSF)		ANCHORING DETAIL
			POS.	NEG.	
96.0" X 60.0"	90.75" X 54.75"	G2	+35.0	-35.0	SEE SHEETS 5-6
96.0" X 60.0"	90.75" X 54.75"	G3	+45.0	-45.0	
90.0" X 60.0"	84.75" X 54.75"		+50.0	-50.0	
72.0" X 72.0"	66.75" X 66.75"		+50.0	-50.0	
72.0" X 50.0"	66.75" X 44.75"		+50.0	-70.0	
72.0" X 84.0"	66.75" X 78.75"		+40.0	-40.0	
72.0" X 50.0"	66.75" X 44.75"	G1	+40.0	-40.0	SEE SHEET 4
60.0" X 60.0"	54.75" X 54.75"		+35.0	-35.0	

Documents Prepared By:
Lyndon F. Schmidt
P.E. No. 43409

FIXED WINDOW

PRODUCT:

REVISIONS

DATE: 10/23/13

SCALE: N.T.S.

DWG. BY: JK

CHK. BY: LFS

DRAWING NO.: FL-9909.19






SHEET 1 OF 7

Building Consultants, Inc.
P.O. Box 230, Valrico, FL 33595
Phone No.: 813.659.9197
FBPE Registry No. 9813

TYPICAL ELEVATION, DESIGN PRESSURES & GENERAL NOTES


9	7/02/26	UPDATE TO 9TH ED. (2026)	FBC	LFS
8	7/14/23	UPDATE TO 8TH ED. (2023)	FBC	LFS
7	3/22/23	ADD ROUND/ARCH TOP ANCHORING	LFS	BY
NO.	DATE			

Z:\2023 FBC Drawings\Associated Materials, Inc\FL-9909 R20\FL-9909.19.dwg

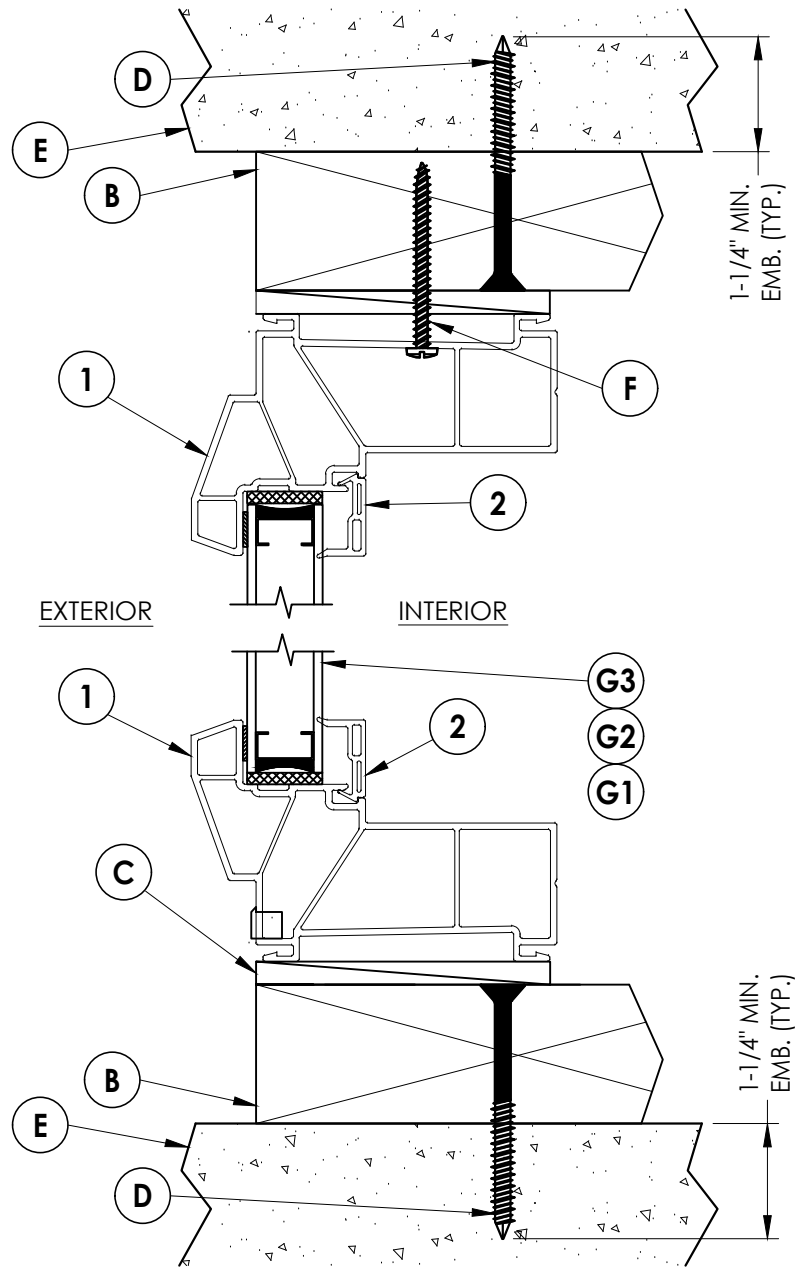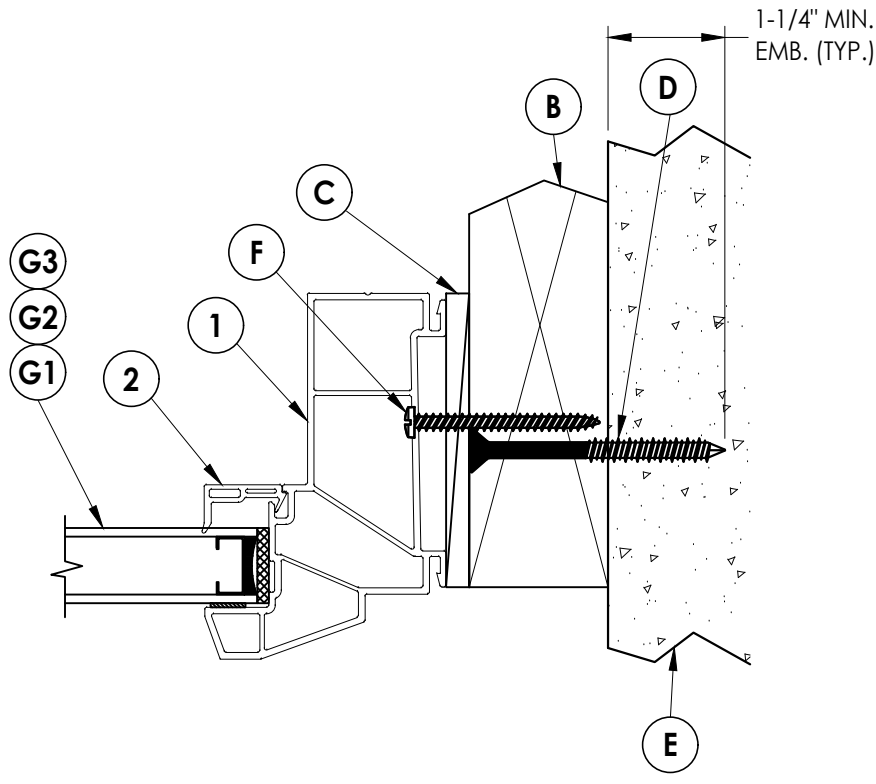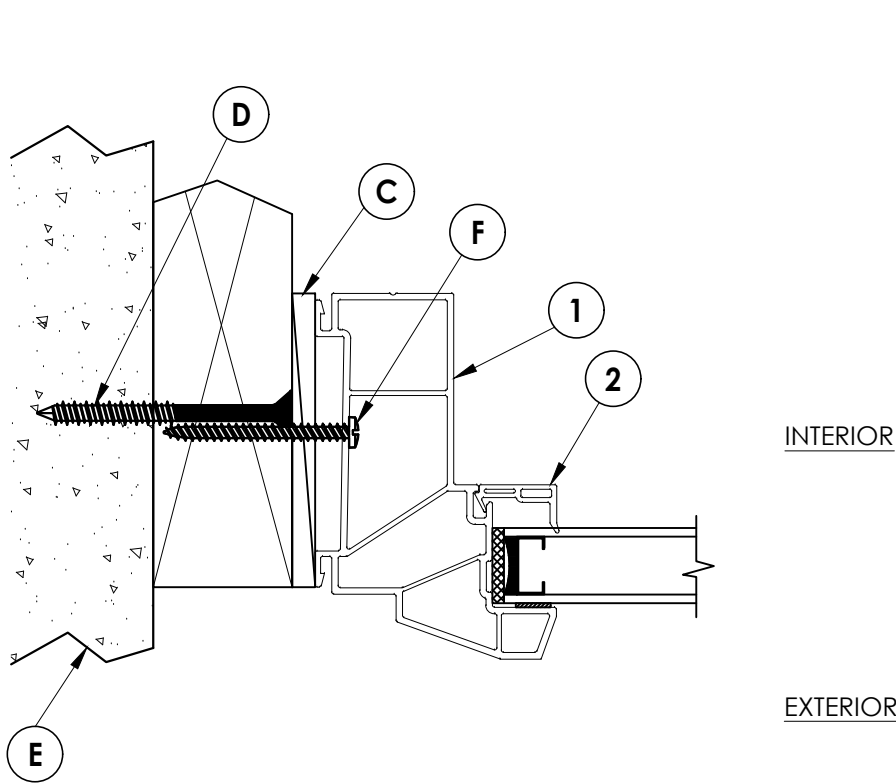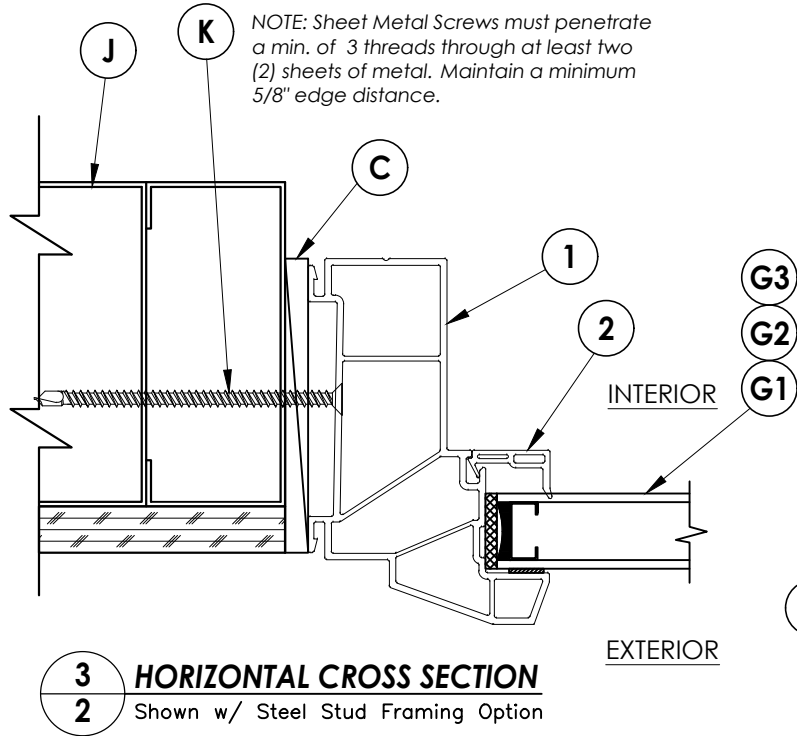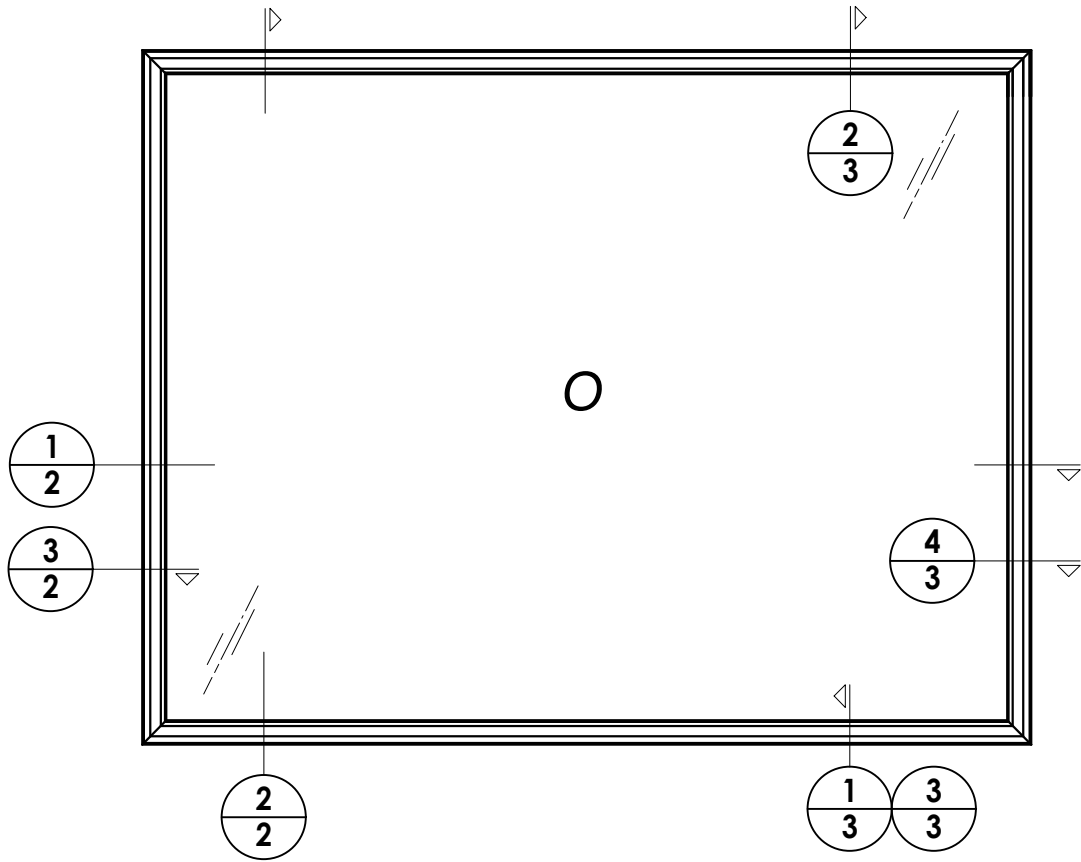


Documents Prepared By: Lyndon F. Schmidt P.E. No. 43409		BUILDING CONSULTANTS, INC. P.O. Box 230, Valrico, FL 33595 Phone No.: 813.659.9197 FBPE Registry No. 9813	
PRODUCT: FIXED WINDOW		PART OR ASSEMBLY: VERTICAL & HORIZONTAL CROSS SECTIONS	
			LFS
			FBC
			LFS
			FBC
Z:\2023 FBC Drawings\Associated Materials, Inc\FL-9909 R20\FL-9909.19.dwg

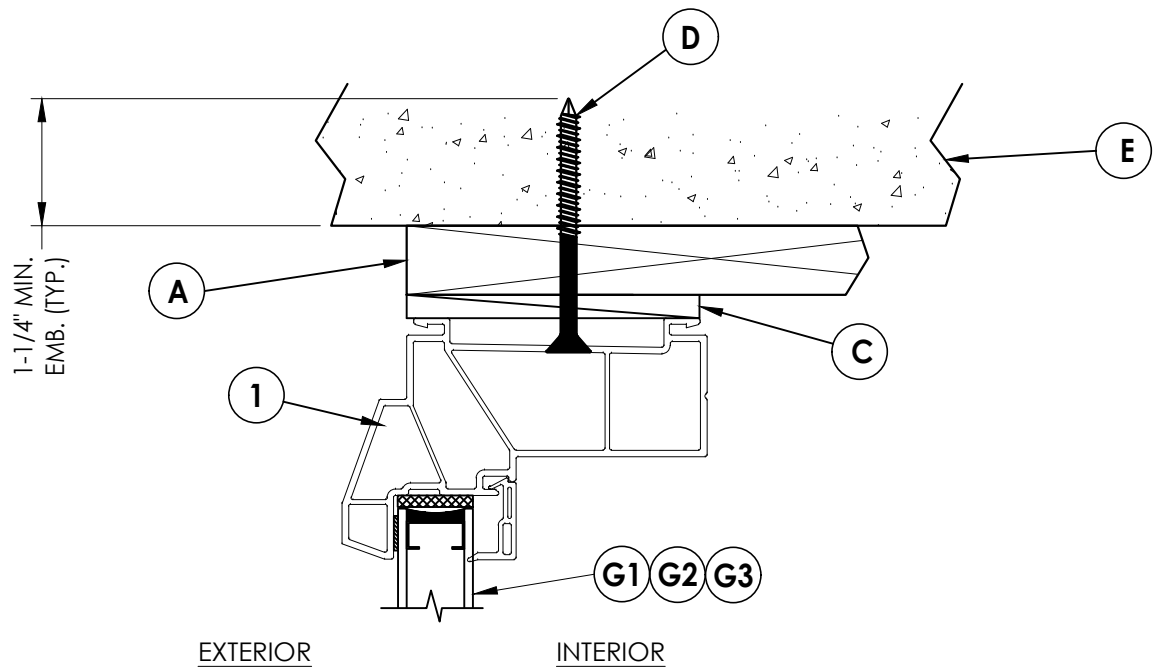


2 **VERTICAL CROSS SECTION**
3 Shown w/1X sub-buck

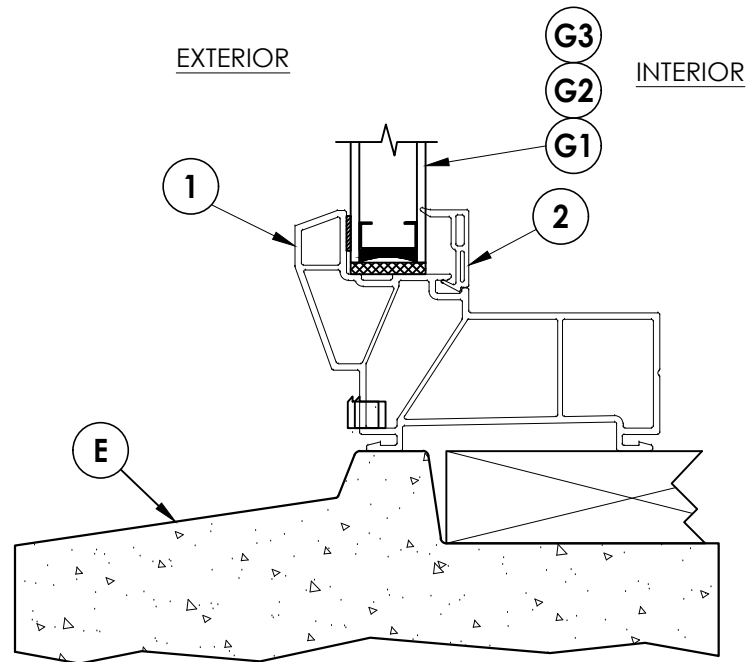

1 **VERTICAL CROSS SECTION**
3 Optional masonry sill

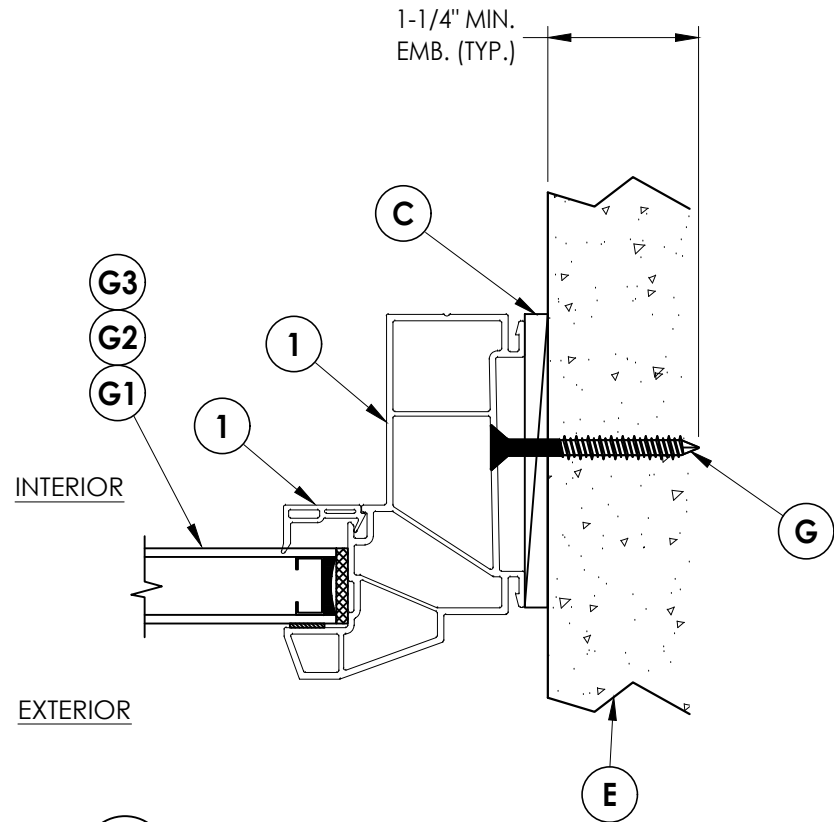


4 **HORIZONTAL CROSS SECTION**
3 Shown Direct to Masonry

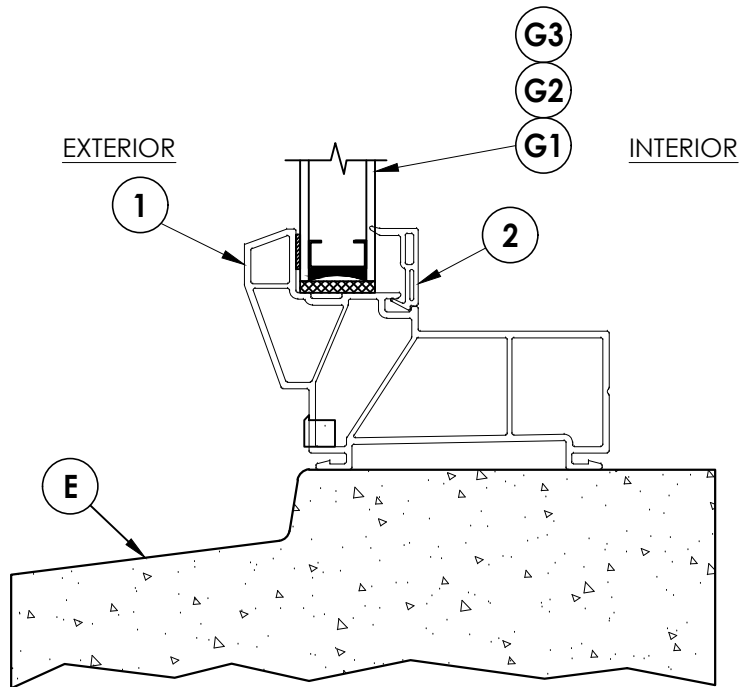


3 **VERTICAL CROSS SECTION**
3 Optional masonry sill

Documents Prepared By: Lyndon F. Schmidt P.E. No. 43409				BUILDING CONSULTANTS, INC. P.O. Box 230, Valrico, FL 33595 Phone No.: 813.659.9197 FBPE Registry No. 9813			
PRODUCT:		FIXED WINDOW		PART OR ASSEMBLY:		VERTICAL & HORIZONTAL CROSS SECTIONS	
			LFS		LFS		
		9	7/02/26	UPDATE TO 9TH ED. (2026)	FBC	LFS	
		8	7/14/23	UPDATE TO 8TH ED. (2023)	FBC	LFS	
		7	3/22/23	ADD ROUND/ARCH TOP ANCHORING	LFS	BY	
			NO.	DATE			REVISIONS
DATE: 10/23/13							
SCALE: N.T.S.							
DWG. BY: JK							
CHK. BY: LFS							
DRAWING NO.: FL-9909.19							
SHEET 3 OF 7							

Z:\2023 FBC Drawings\Associated Materials, Inc\FL-9909 R20\FL-9909.19.dwg

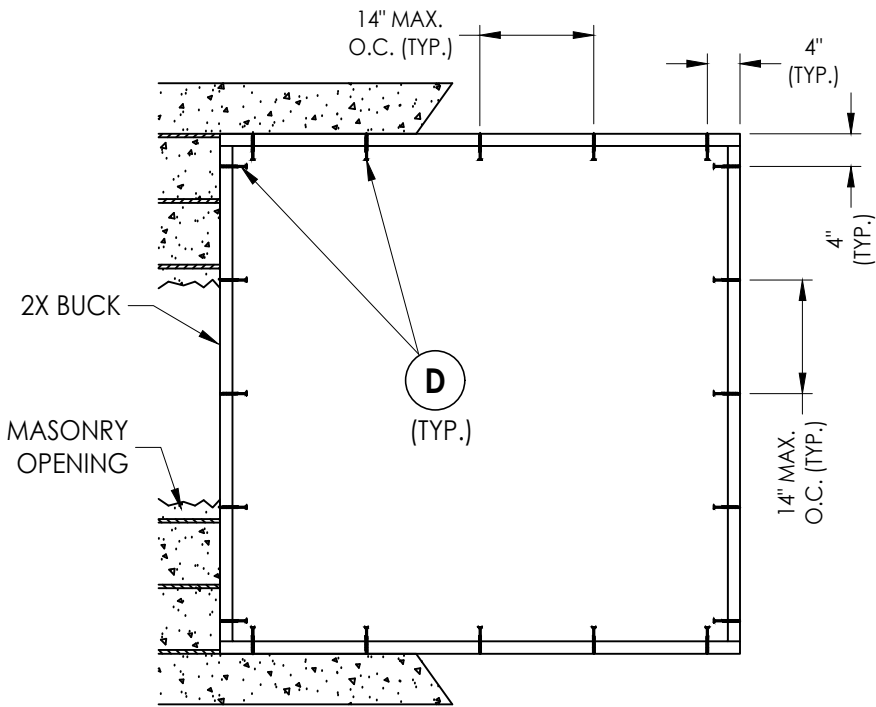


BUCK ANCHORING
(2X BUCK)

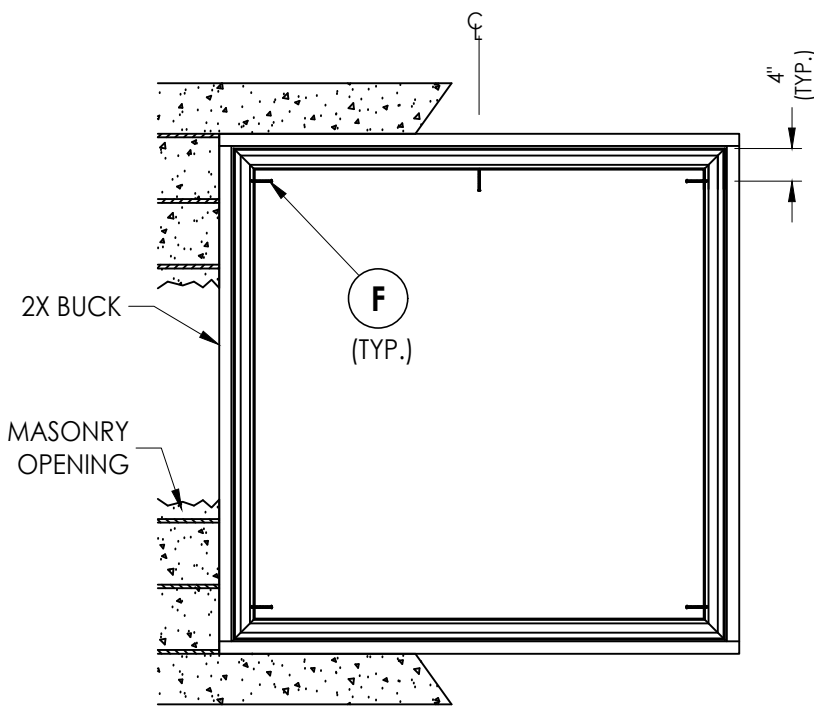

FRAME ANCHORING
(2X BUCK)

Frame Size up to 60" x 60" Max

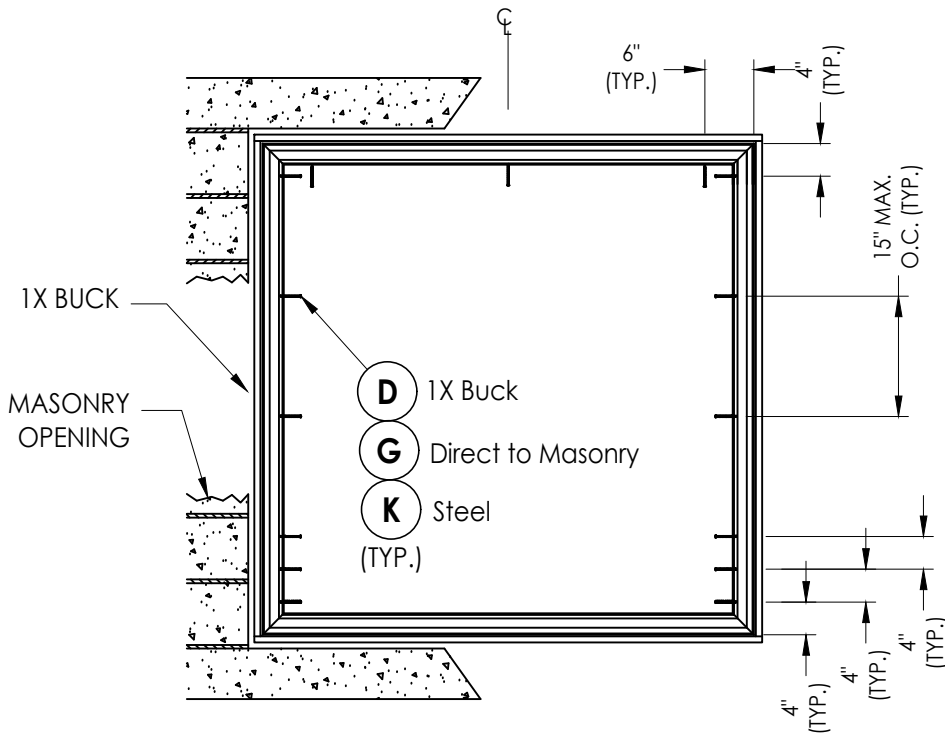

BUCK ANCHORING
(1x Buck, Direct to Masonry, Steel Stud)

CORROSION RESISTANCE - SALTWATER ENVIRONMENTS
Fasteners & connectors in areas within 3000 ft (914 m) of a saltwater coastline shall comply with FBC Sections 1711.1 or R332.1.

CONCRETE ANCHOR NOTES:

- Concrete anchor locations at the corners may be adjusted to maintain the min. edge distance to mortar joints.
- Concrete anchor locations noted as "MAX. ON CENTER" must be adjusted to maintain the min. edge distance to mortar joints, additional concrete anchors may be required to ensure the "MAX. ON CENTER" dimension are not exceeded.
- Concrete anchor table:

ANCHOR TYPE	ANCHOR SIZE	MIN. EMBEDMENT	MIN. CLEARANCE TO MASONRY EDGE	MIN. CLEARANCE TO ADJACENT ANCHOR
ITW TAPCON®	1/4"	1-1/4"	2"	4"
DeWALT ULTRACON®	1/4"	1-1/4"	1"	4"

WOOD SCREW INSTALLATION NOTES:

- Maintain a minimum 5/8" edge distance, 1" end distance, & 1" o.c. spacing of wood screws to prevent the splitting of wood.

Documents Prepared By:

Lyndon F. Schmidt
P.E. No. 43409

RW BUILDING CONSULTANTS, INC.
P.O. Box 230, Valrico, FL 33595
Phone No.: 813.659.9197
FBPE Registry No. 9813

PRODUCT:

FIXED WINDOW

PART OR ASSEMBLY:

BUCK & FRAME ANCHORING

DATE: 10/23/13

SCALE: N.T.S.


DWG. BY: JK

CHK. BY: LFS


DRAWING NO.:
FL-9909.19

SHEET 4 OF 7

© 2013 R.W. BUILDING CONSULTANTS INC.

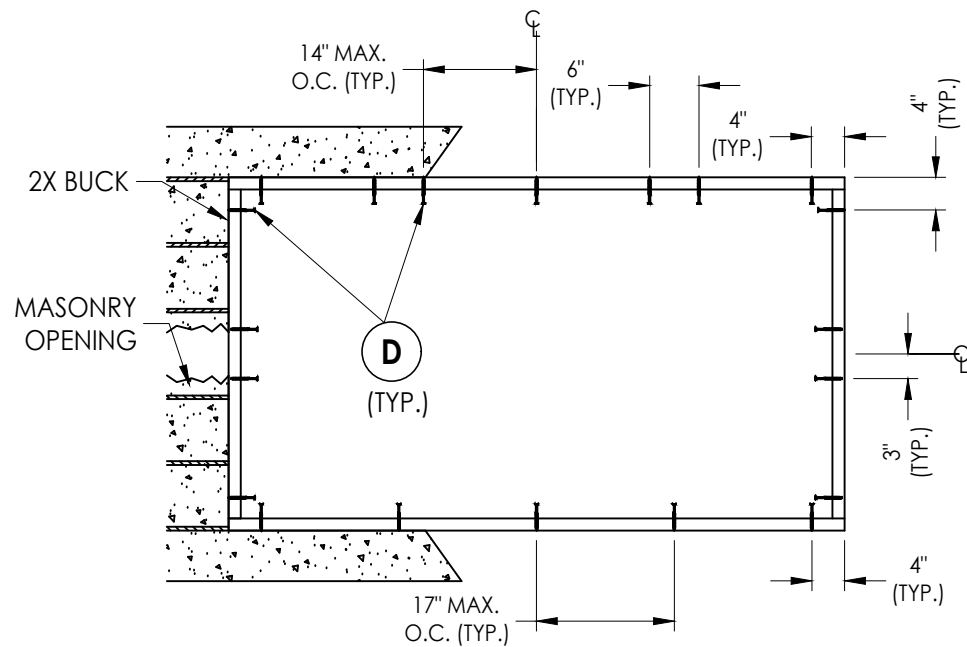

BUCK ANCHORING
(2X BUCK)

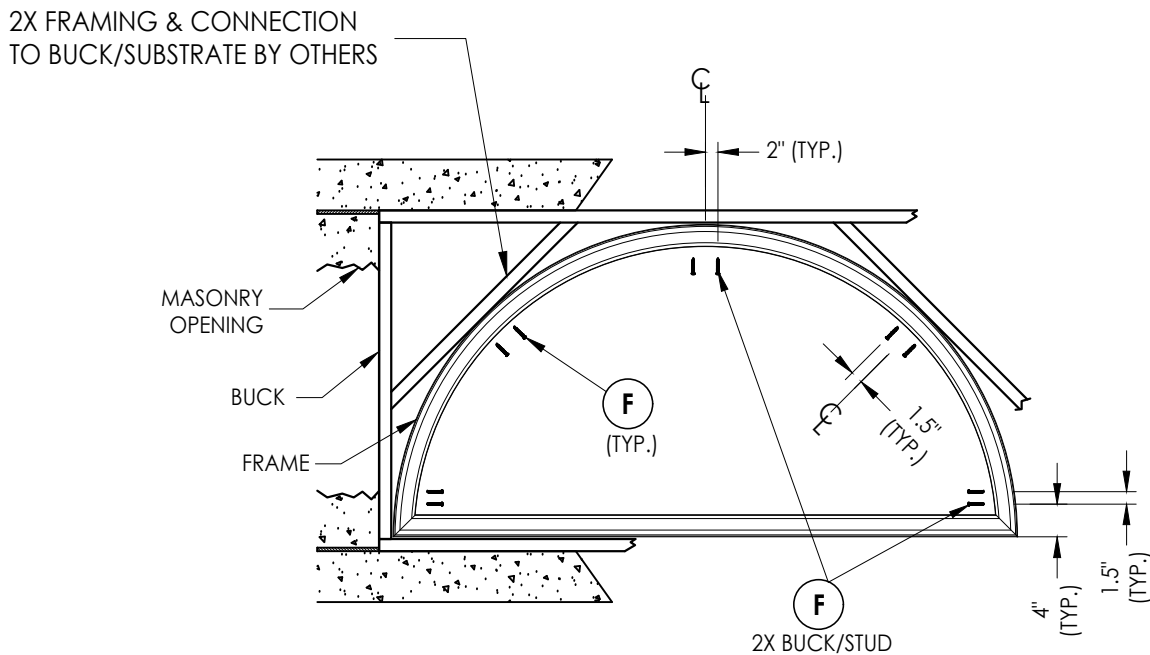

FRAME ANCHORING
72" X 40" MAX.
2X BUCK/2X STUD

**Frame Size up to 72" x 40" Max.
Round/Arch Top
2X Buck or 2X Stud Construction only
Design Pressure = ± 50 psf max.**

CORROSION RESISTANCE - SALTWATER ENVIRONMENTS
Fasteners & connectors in areas within 3000 ft (914 m) of a saltwater coastline shall comply with FBC Sections 1711.1 or R332.1.

CONCRETE ANCHOR NOTES:

1. Concrete anchor locations at the corners may be adjusted to maintain the min. edge distance to mortar joints.
2. Concrete anchor locations noted as "MAX. ON CENTER" must be adjusted to maintain the min. edge distance to mortar joints, additional concrete anchors may be required to ensure the "MAX. ON CENTER" dimension are not exceeded.
3. Concrete anchor table:

ANCHOR TYPE	ANCHOR SIZE	MIN. EMBEDMENT	MIN. CLEARANCE TO MASONRY EDGE	MIN. CLEARANCE TO ADJACENT ANCHOR
ITW TAPCON®	1/4"	1-1/4"	2"	4"
DeWALT ULTRA-CON®	1/4"	1-1/4"	1"	4"

WOOD SCREW INSTALLATION NOTES:

1. Maintain a minimum 5/8" edge distance, 1" end distance, & 1" o.c. spacing of wood screws to prevent the splitting of wood.


[illegible]

Documents Prepared By:
Lyndon F. Schmidt
P.E. No. 43409


RW
BUILDING CONSULTANTS, INC.
P.O. Box 230, Valrico, FL 33595
Phone No.: 813.659.9197
FBPE Registry No. 9813

© 2013 R.W. BUILDING CONSULTANTS INC.

Z:\2023 FBC Drawings\Associated Materials, Inc\FL-9909 R20\FL-9909.19.dwg

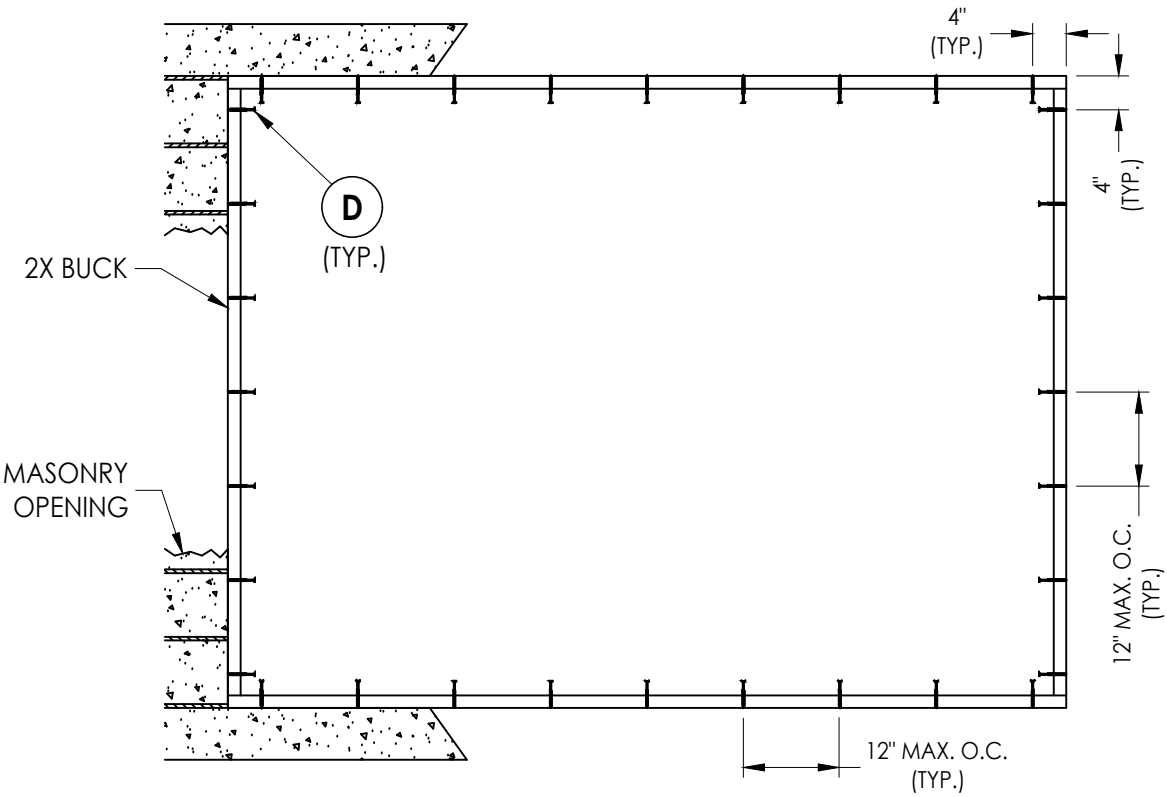


BUCK ANCHORING
(2X BUCK)

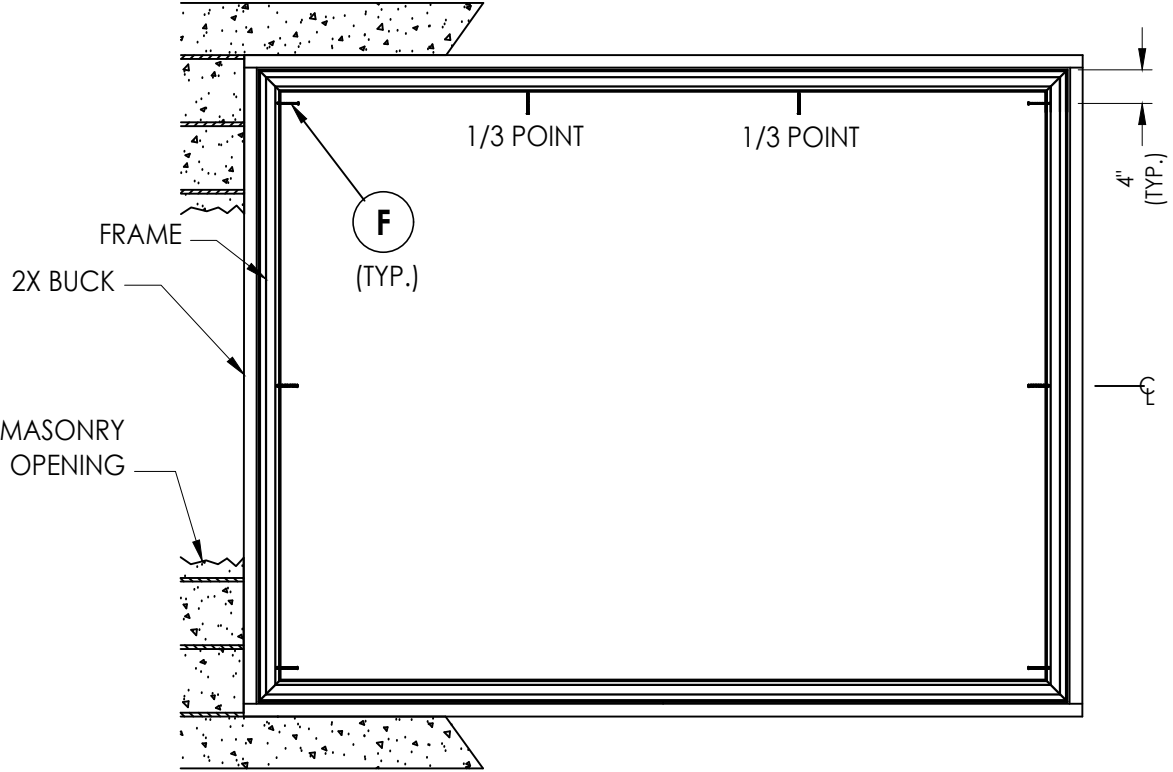

FRAME ANCHORING
(2X BUCK)

Frame Size up to 96" x 72" Max

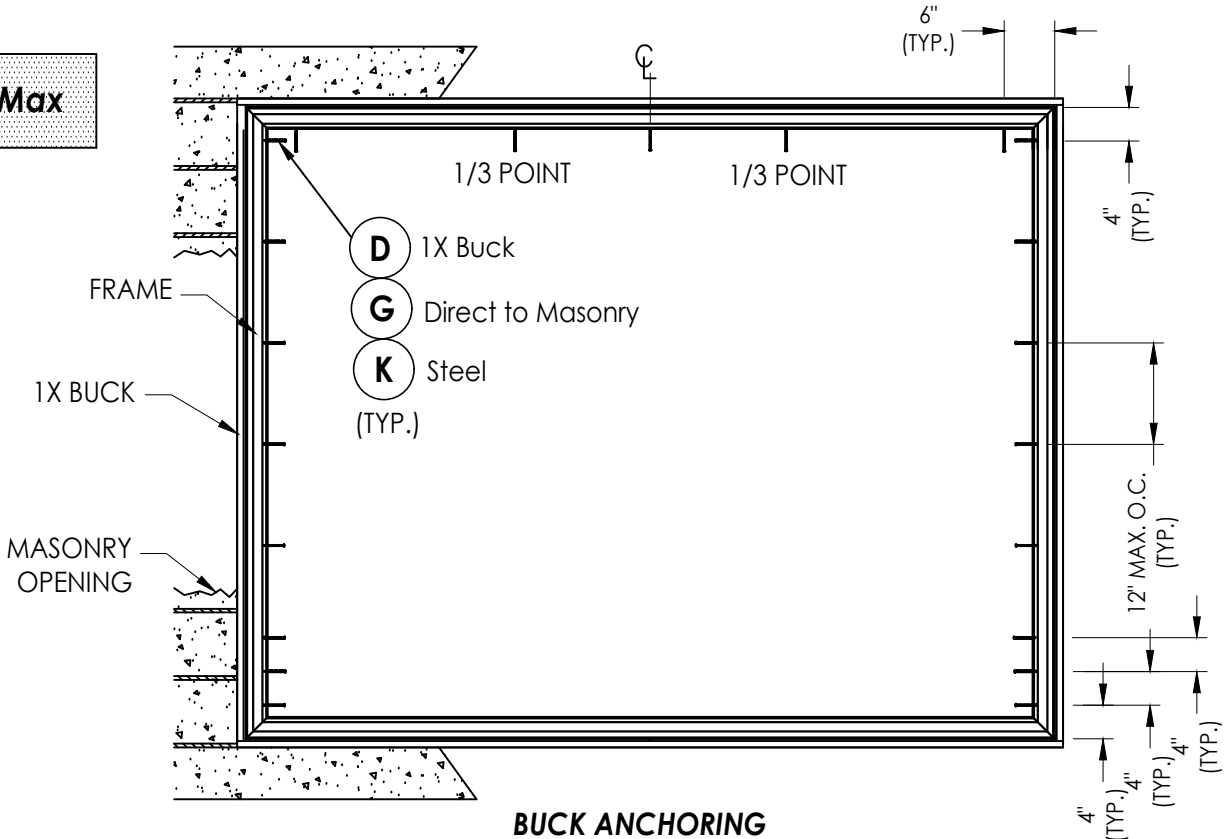

BUCK ANCHORING
(1x Buck, Direct to Masonry, Steel Stud)

CORROSION RESISTANCE - SALTWATER ENVIRONMENTS
Fasteners & connectors in areas within 3000 ft (914 m) of a saltwater coastline shall comply with FBC Sections 1711.1 or R332.1.

CONCRETE ANCHOR NOTES:

- Concrete anchor locations at the corners may be adjusted to maintain the min. edge distance to mortar joints.
- Concrete anchor locations noted as "MAX. ON CENTER" must be adjusted to maintain the min. edge distance to mortar joints, additional concrete anchors may be required to ensure the "MAX. ON CENTER" dimension are not exceeded.
- Concrete anchor table:

ANCHOR TYPE	ANCHOR SIZE	MIN. EMBEDMENT	MIN. CLEARANCE TO MASONRY EDGE	MIN. CLEARANCE TO ADJACENT ANCHOR
ITW TAPCON®	1/4"	1-1/4"	2"	4"
DeWALT ULTRA-CON®	1/4"	1-1/4"	1"	4"

WOOD SCREW INSTALLATION NOTES:

- Maintain a minimum 5/8" edge distance, 1" end distance, & 1" o.c. spacing of wood screws to prevent the splitting of wood.

Documents Prepared By:
Lyndon F. Schmidt
P.E. No. 43409

R.W. BUILDING CONSULTANTS, INC.
P.O. Box 230, Valrico, FL 33595
Phone No.: 813.659.9197
FBPE Registry No. 9813

PRODUCT: FIXED WINDOW
PART OR ASSEMBLY:
BUCK & FRAME ANCHORING






REV	DATE	DESCRIPTION	BY
9	7/02/26	UPDATE TO 9TH ED. (2026) FBC	LFS
8	7/14/23	UPDATE TO 8TH ED. (2023) FBC	LFS
7	3/22/23	ADD ROUND/ARCH TOP ANCHORING	LFS
NO.	DATE		BY

DATE: 10/23/13
SCALE: N.T.S.
DWG. BY: JK
CHK. BY: LFS
DRAWING NO.: FL-9909.19
SHEET 6 OF 7

Z:\2023 FBC Drawings\Associated Materials, Inc\FL-9909 R20\FL-9909.19.dwg

BILL OF MATERIALS		
ITEM #	DESCRIPTION	MATERIAL
A	1X BUCK (SG >= 0.42)	STEEL
B	2X BUCK (SG >= 0.42)	WOOD
C	1/4" MAX. SHIM SPACE	-
D	1/4" X 2-3/4" PFH DeWALT OR ITW CONCRETE SCREW	STEEL
E	MASONRY - 3,000 PSI MIN. CONCRETE CONFORMING TO ACI 301 OR HOLLOW BLOCK CONFORMING TO ASTM C90	CONCRETE
F	#10 X 2" PPH SMS (1-3/8" MIN. EMBEDMENT)	STEEL
G	1/4" X 1-3/4" PFH DeWALT OR ITW CONCRETE SCREW	STEEL
J	STEEL STUD Min. Thk .033" (ASTM A653 GRADE 33 Fy=33 ksi min., Fu=45 ksi min.)	STEEL
K	#10 PPH SELF-DRILLING SMS	STEEL
1	EXTRUDED VINYL FRAME *	RIGID PVC
2	EXTRUDED VINYL GLAZING BEAD *	RIGID PVC
3	GLASS SETTING BLOCK	-
4	GLAZING SPACER	STEEL
5	GLAZING TAPE - DOUBLE SIDE ADHESIVE	-

* THE APPROVED WHITE RIGID PVC EXTERIOR EXTRUSIONS FOR WINDOWS ARE TO BE PRODUCED BY EXTRUDERS LICENSEES IN "AAMA CERTIFICATION PROGRAMS FOR RIGID PVC EXTRUSIONS".

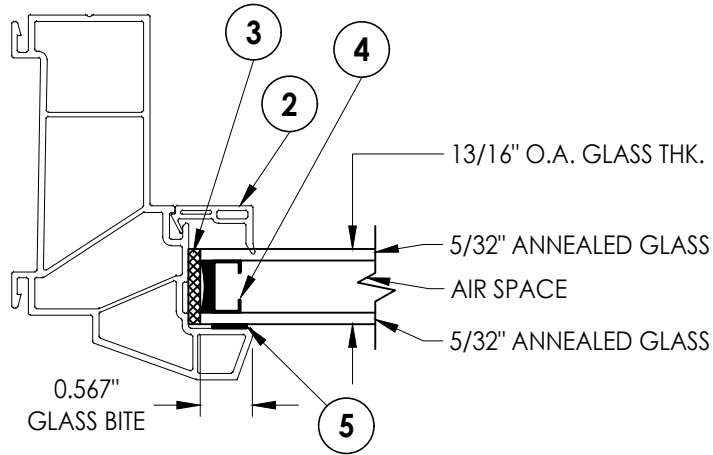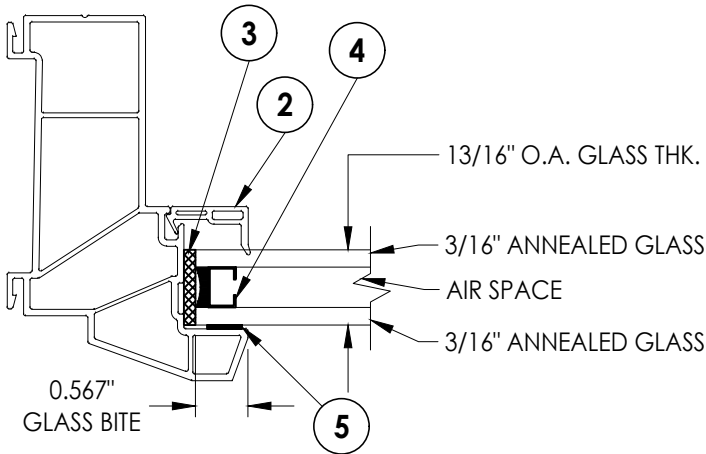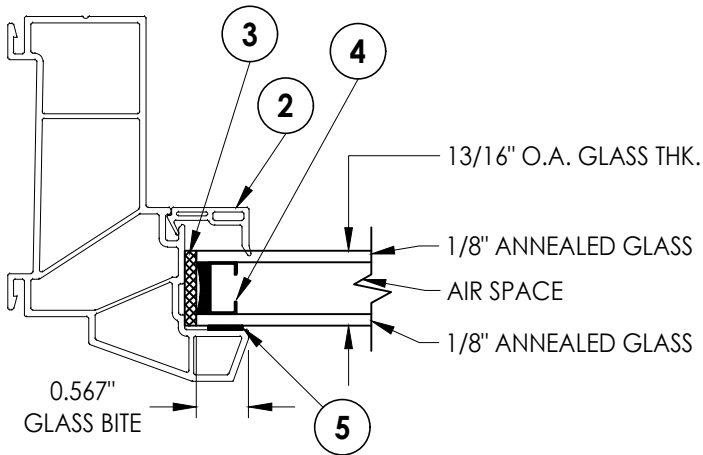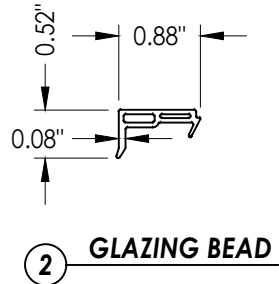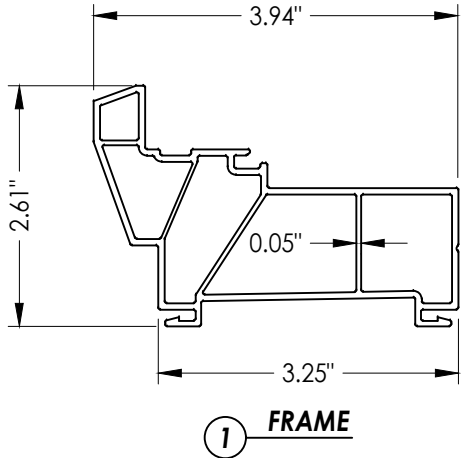

Documents Prepared By: Lyndon F. Schmidt P.E. No. 43409		R.W. BUILDING CONSULTANTS, INC. P.O. Box 230, Valrico, FL 33595 Phone No.: 813.659.9197 FBPE Registry No. 9813	
PRODUCT: FIXED WINDOW		PART OR ASSEMBLY: BILL OF MATERIALS, GLAZING DETAILS & COMPONENTS	
		LFS	BY
		LFS	
		LFS	
		NO.	DATE
		REVISIONS	
		DATE: 10/23/13	
		SCALE: N.T.S.	
		DWG. BY: JK	
		CHK. BY: LFS	
		DRAWING NO.: FL-9909.19	
		SHEET 7 OF 7	