
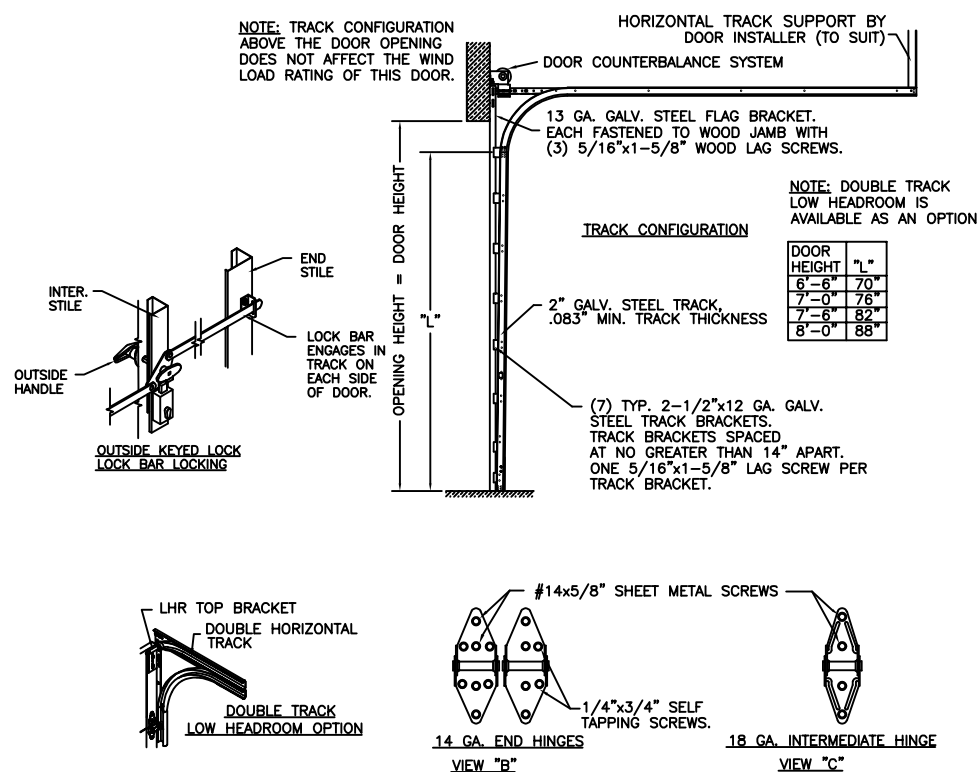


MODELS	24 GA	24 GA INS	25 GA	25 GA INS
CLOPAY	84A, 94, 4F*	94V	--	--
IDEAL	--	--	--	--
HOLMES	48B	--	--	--
	SHORT PANEL			



# OF CENTER STILES	DOOR WIDTH
7	16'2" TO 18'10"
8	19'0" TO 19'10"
9	20'0" TO 20'02"

REV	DATE	DESCRIPTION
00	9/14/2016	
01	8/6/20	UPDATED TITLE BLOCK AND REMOVED WIND CHART
02	2/24/23	UPDATED MPC AND DESIGN LOAD.
03	3/14/25	UPDATED REINFORCEMENT AND TRACK.
04	8/11/26	UPDATED MODEL TABLE.

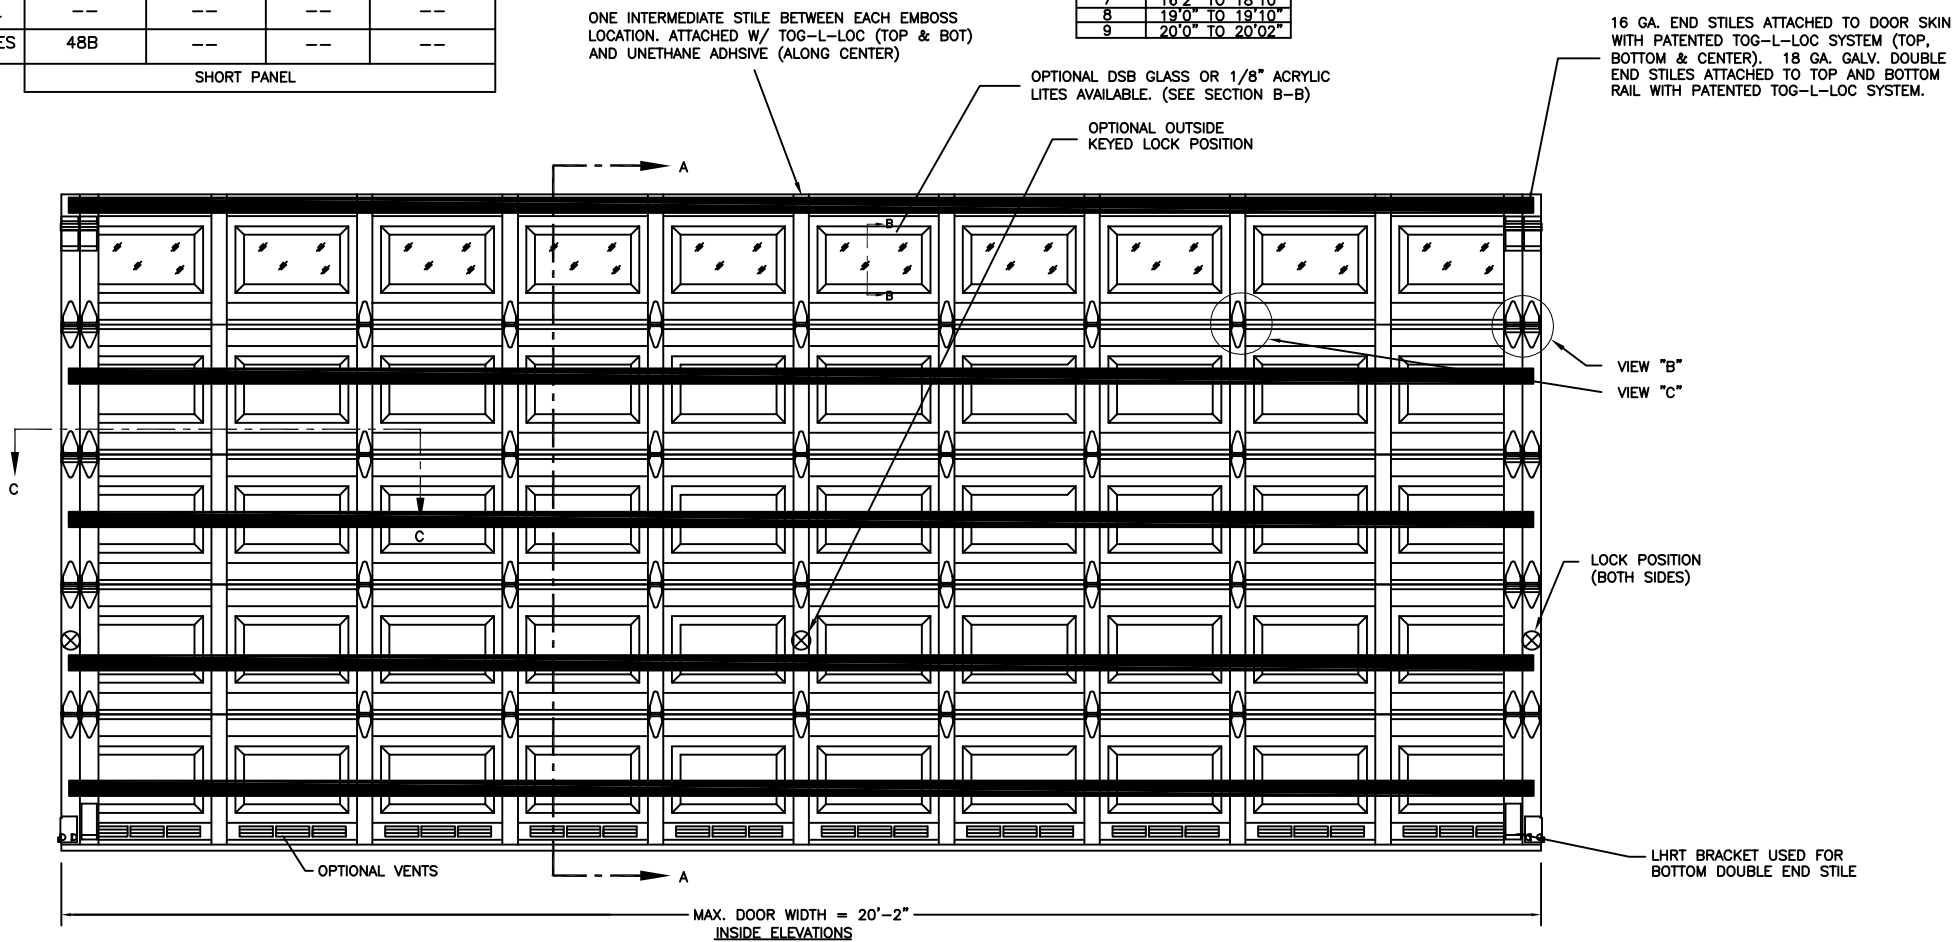




VERTICAL JAMB ATTACHMENT (WOOD FRAME BUILDINGS):
1/2"x3" LAG SCREWS ON 14" CENTERS. 1" O.D. WASHER
REQUIRED. LAG SCREWS MAY BE COUNTERSUNK (BUT NOT
REQUIRED) TO PROVIDE A FLUSH MOUNTING SURFACE.
HORIZONTAL JAMBS DO NOT TRANSFER LOAD.

VERTICAL JAMB ATTACHMENT (C-90 BLOCK OR 2000 PSI MIN. CONCRETE COLUMN):
3/8"x4" SLEEVE ANCHORS ON 15.5" CENTERS (C-90 BLOCK) OR 20" CENTERS (2000 PSI MIN. CONCRETE) OR 1/4"x4" TAPCON SCREWS ON 12.5" CENTERS (2000 PSI MIN. CONCRETE). WASHERS INCLUDED WITH SLEEVE ANCHORS. 1" O.D. WASHERS REQUIRED WITH TAPCONS. ANCHORS MAY BE COUNTERSUNK (BUT NOT REQUIRED) TO PROVIDE A FLUSH MOUNTING SURFACE. HORIZONTAL JAMBS DO NOT TRANSFER LOAD.

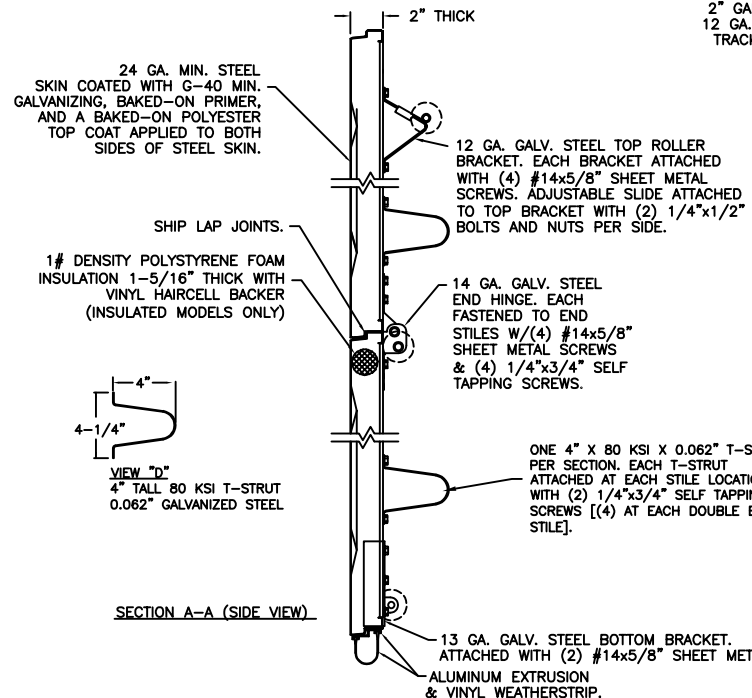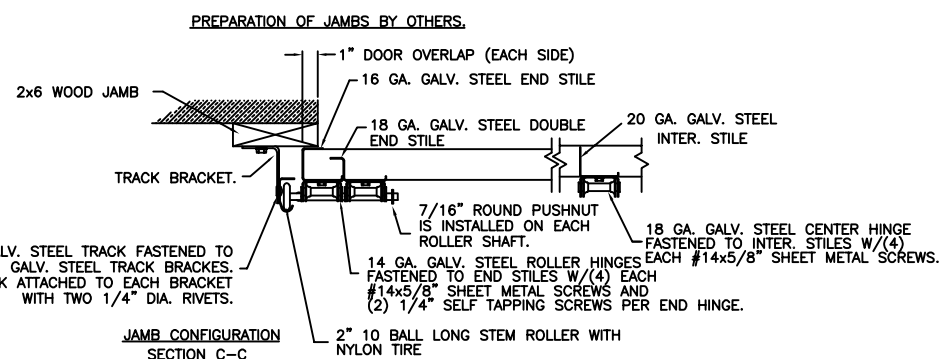

PREPARATION OF JAMBS BY OTHERS.


NOTE: THE DESIGN OF THE SUPPORTING STRUCTURAL ELEMENTS SHALL BE THE RESPONSIBILITY OF THE PROFESSIONAL OF RECORD FOR THE BUILDING OR STRUCTURE AND IN ACCORDANCE WITH CURRENT BUILDING CODES FOR THE LOADS LISTED ON THIS DRAWING.

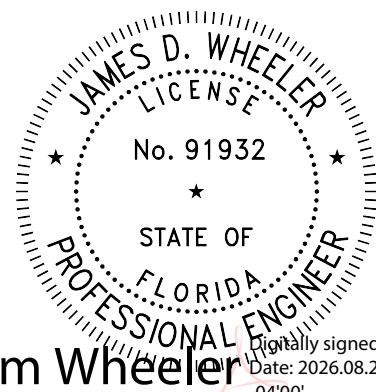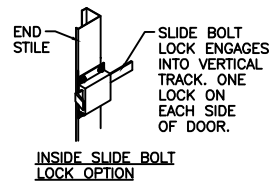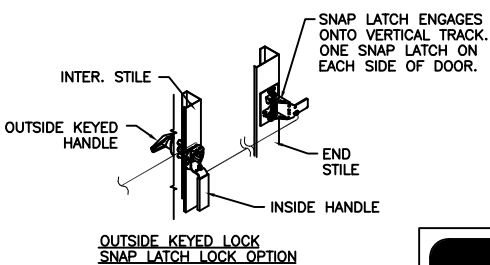

Digitally signed by Jim Wheeler
Date: 2026.08.20 13:15:24
-04'00'

DESIGN ENGINEER:
JAMES D. WHEELER, P.E.
FLORIDA LICENSE No. 91932

THE GLAZING SHOWN ON THIS DRAWING MEETS THE WIND LOAD REQUIREMENTS OF THE FLORIDA BUILDING CODE OR INTERNATIONAL BUILDING CODE BUT DOES NOT MEET THE IMPACT RESISTANT REQUIREMENT FOR WINDBORNE DEBRIS REGIONS (REF. CHAPTER 16 FBC/IBC).

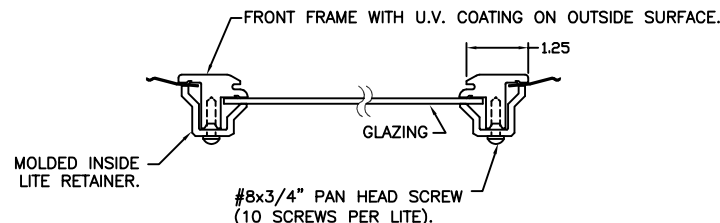

SECTION B-B

DESIGN LOADS: +30.0 PSF & -32.0 PSF.
TEST LOADS: +45.0 PSF & -48.0 PSF.



CLOPAY CORPORATION 8585 DUKE BLVD. MASON, OH 45040 (513) 770-4800
Clopay Corporation All Rights Reserved. The arrangements depicted herein are the sole property of the Clopay Corporation and may not be reproduced in any form without it's written permission.

MANUFACTURING PRODUCT CODE PAN-2F143	PLOT: 1=48	MAX. DOOR SIZE: 20'2"W x 16'0"H	WINDLOAD RATING W5
DATE: 9/14/16	DESCRIPTION:		
DRAWN BY: --	MODEL 84A/94; 20'2"W +30/-32		
CHECKED BY:	B	DRAWING NUMBER: 105101	